

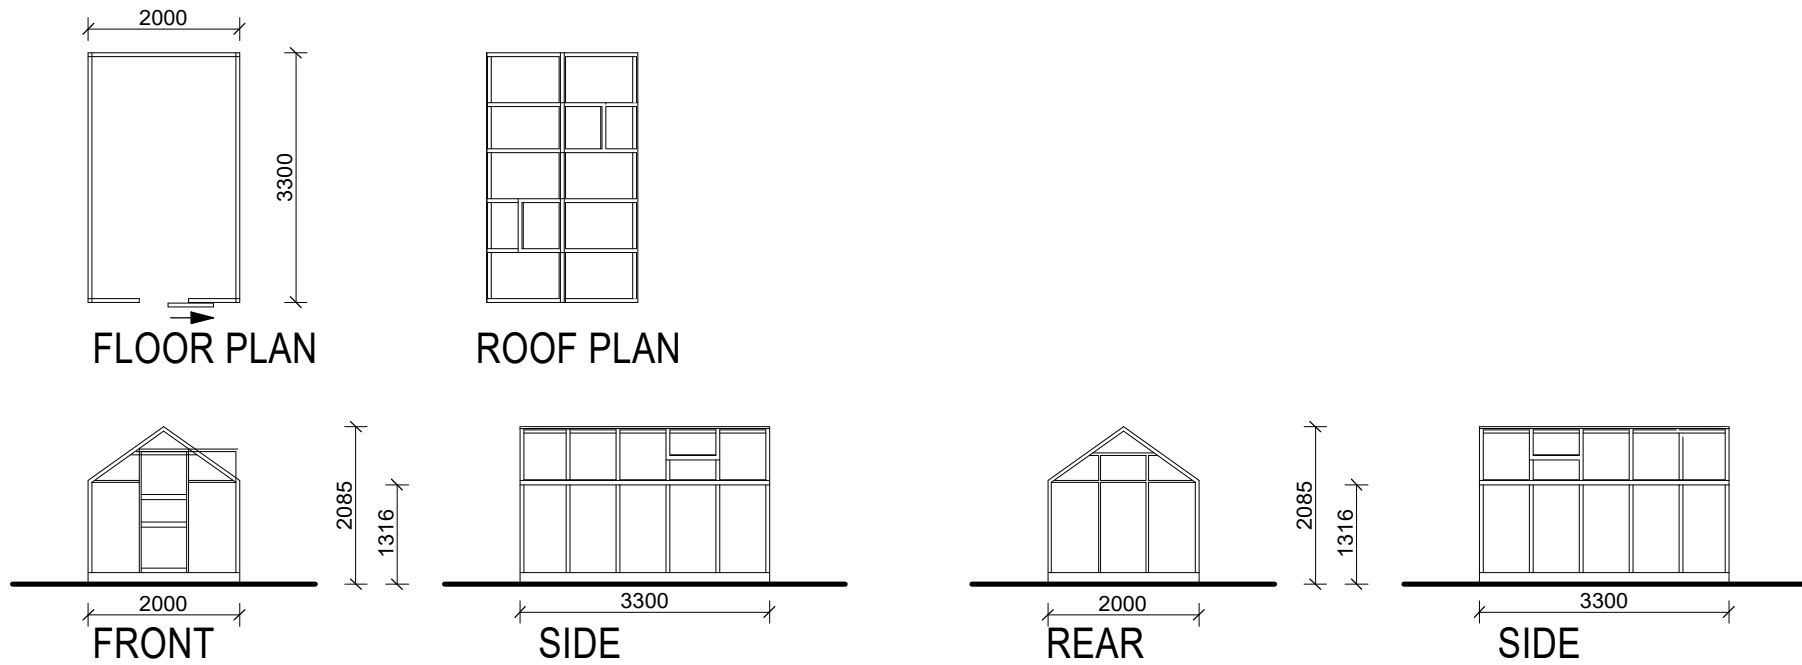


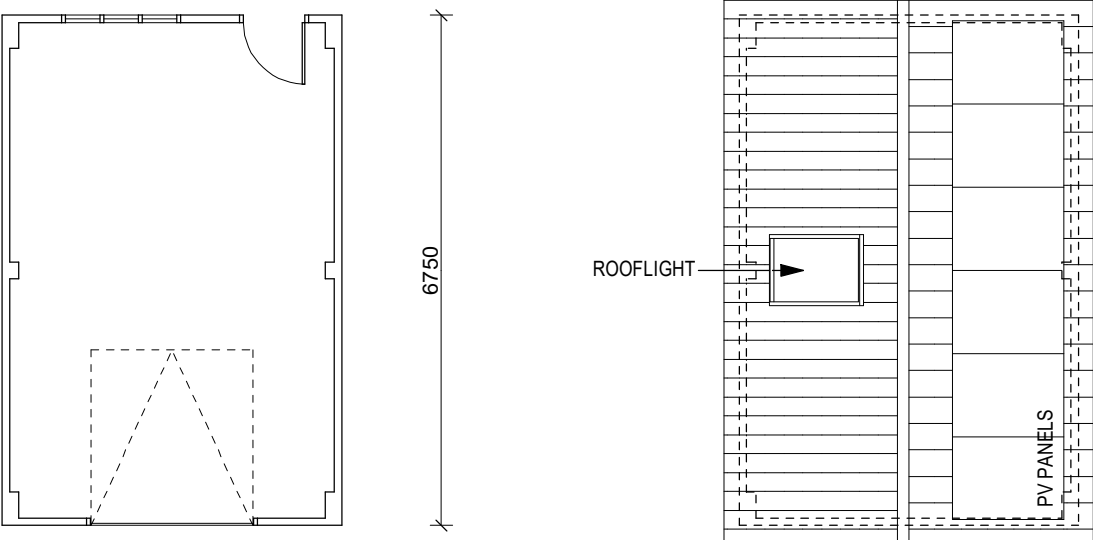

GREENHOUSE

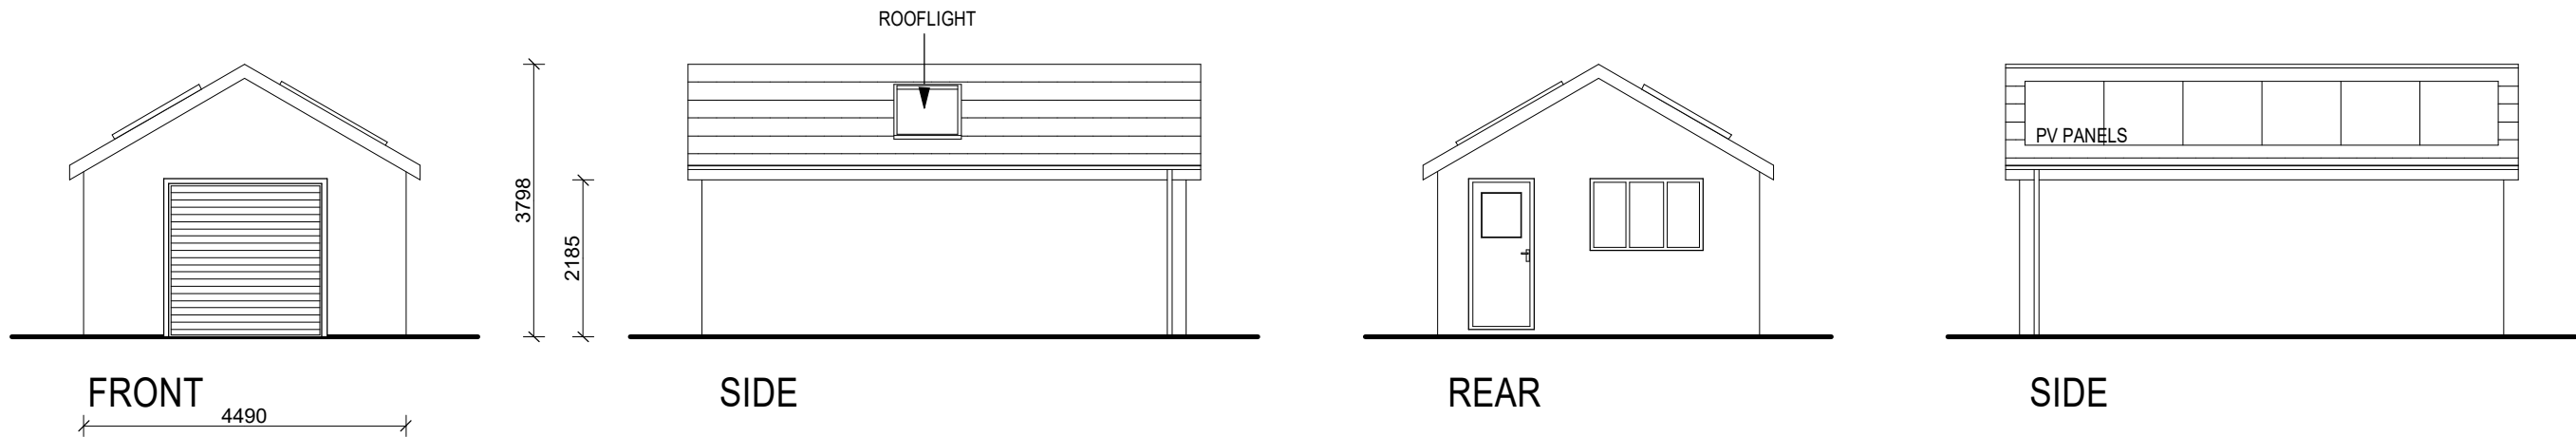


FLOOR PLAN

GARAGE

Copyright is reserved
Copying or reproduction of this drawing or electronic data with out the
written permission of the legal owner is prohibited.

Disclaimer
No responsibility is implied for the accuracy or for any consequence
resulting from the miss use or alteration of this information.

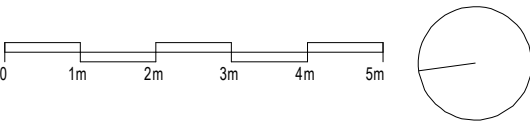

ESTABLISHED 1973
The Courtyard 59 Church Street
Staines - upon - Thames TW18 4XS
+44 (0) 1784459211 | info@rdjwltld.com | www.rdjwltld.com

PROJECT
14 Grovelands Road, Spencers Wood

C2	25.03.2025	Issued for planning	ZH - KMD
P2	21.03.2025	Amended to client's comments	ZH - KMD
C1	20.02.2025	Issued for planning	ZH - RN
P1	20.02.2025	First Issue	ZH - RN
Rev	Date	Comment	CHK - APD

Key - CHK = Checked by APD = Approved by

TITLE
Proposed Garage & Greenhouse Plans & Elevations

PURPOSE OF ISSUE Planning	DRAWN BY ZH	CHECKED BY RN
PROJECT No L2873	STATUS A3	REVISION C2
		SCALE @ A3 1:100

DRAWING NUMBER
2873-RDJWL-02-ZZ-DR-A-0026