




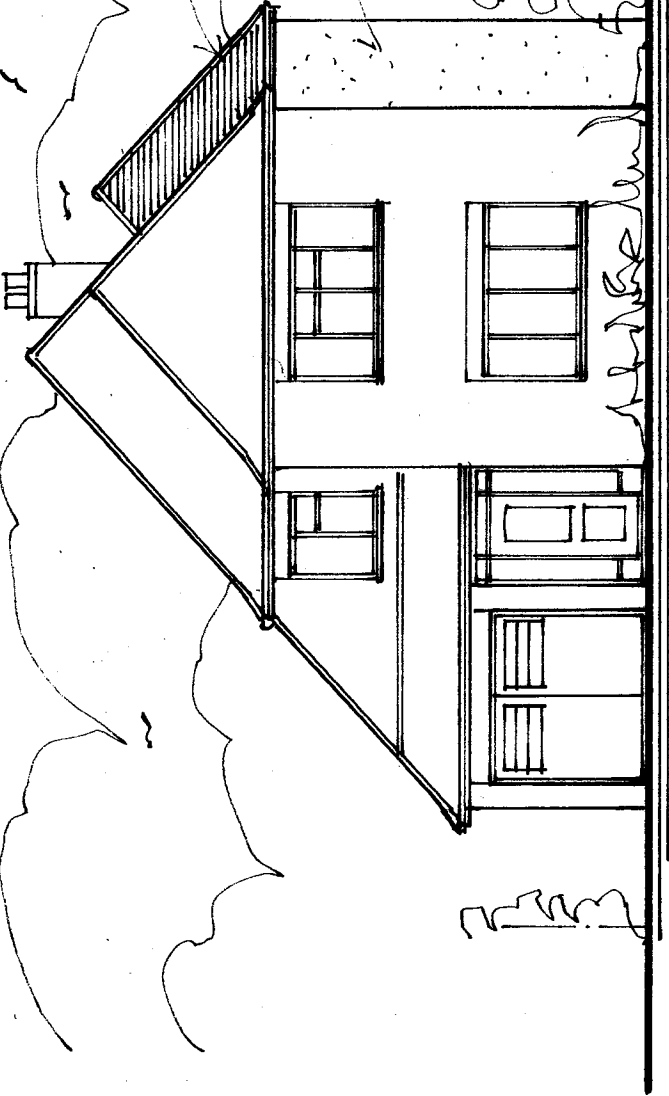


Proposed South West Elevation

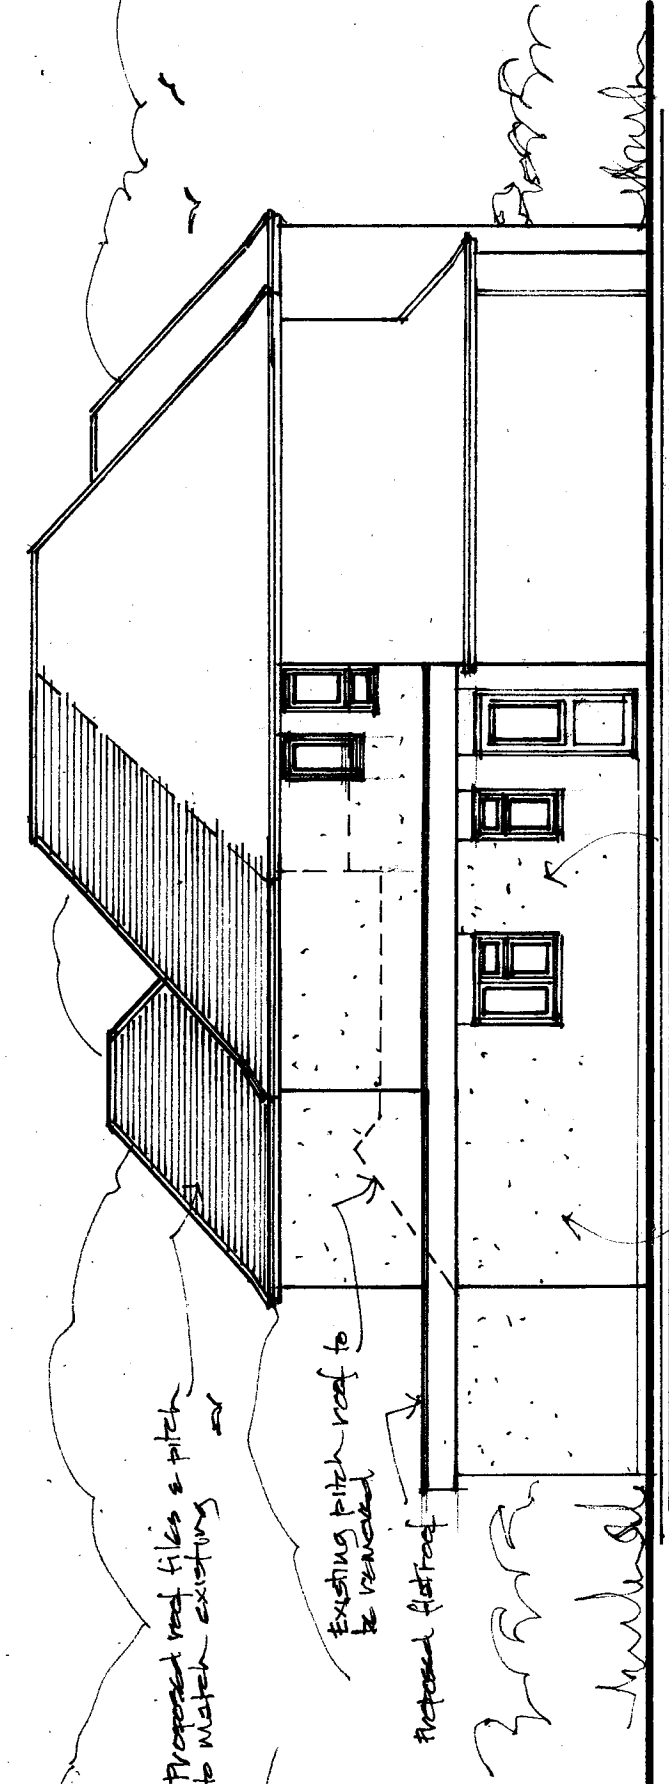

Proposed North West Elevation

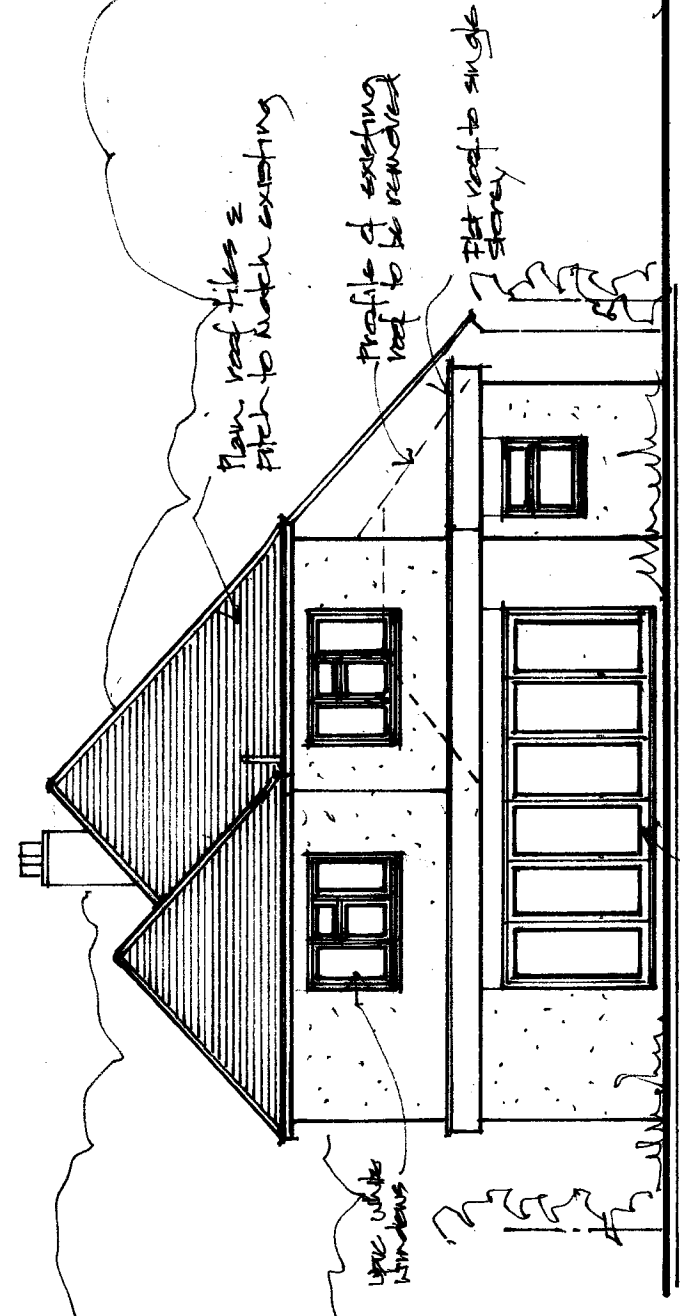

Proposed North East Elevation

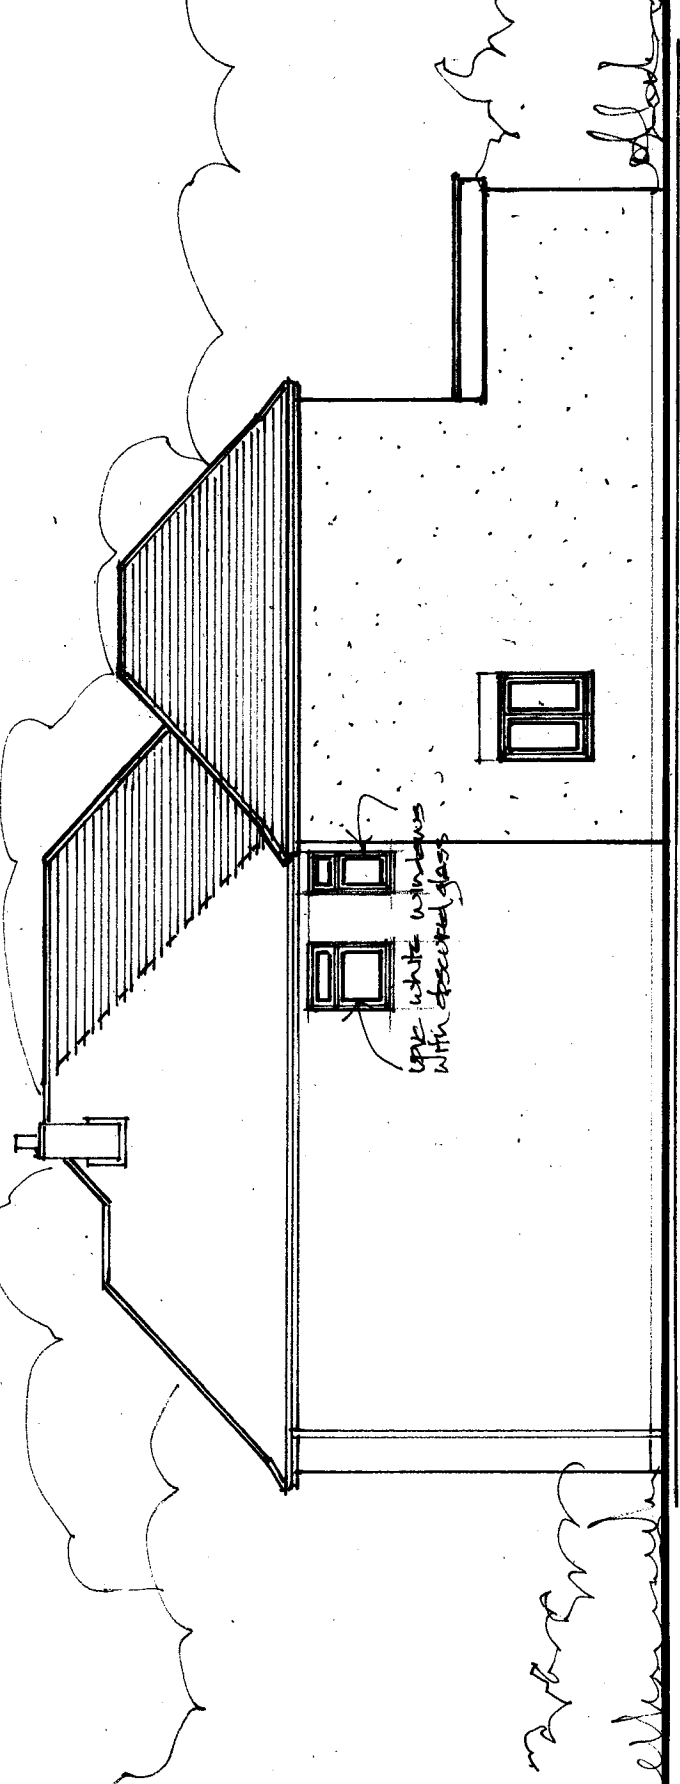

Proposed South East Elevation



Proposed Single Storey/First Floor Rear Extensions
and Internal Alterations following Demolition of Existing
Single Storey Annex to 26 Priest Avenue, Wokingham

Client
Mr A. Middlecote
26 Priest Avenue
Wokingham
Berkshire
RG40 2LX

Description
Proposed Elevations

All dimensions to be checked on site. Any discrepancy between this drawing and other information is to be referred to the Planning Consultant. This drawing is copyright.

MARTIN BUTLER PARTNERSHIP LIMITED			
28 Broad Street Wokingham Berkshire RG40 1AB Tel/Fax: 0118 989 0990	date 14/04/25 drawn MB	Scale 1:100 Project 22504-3	revision 04