


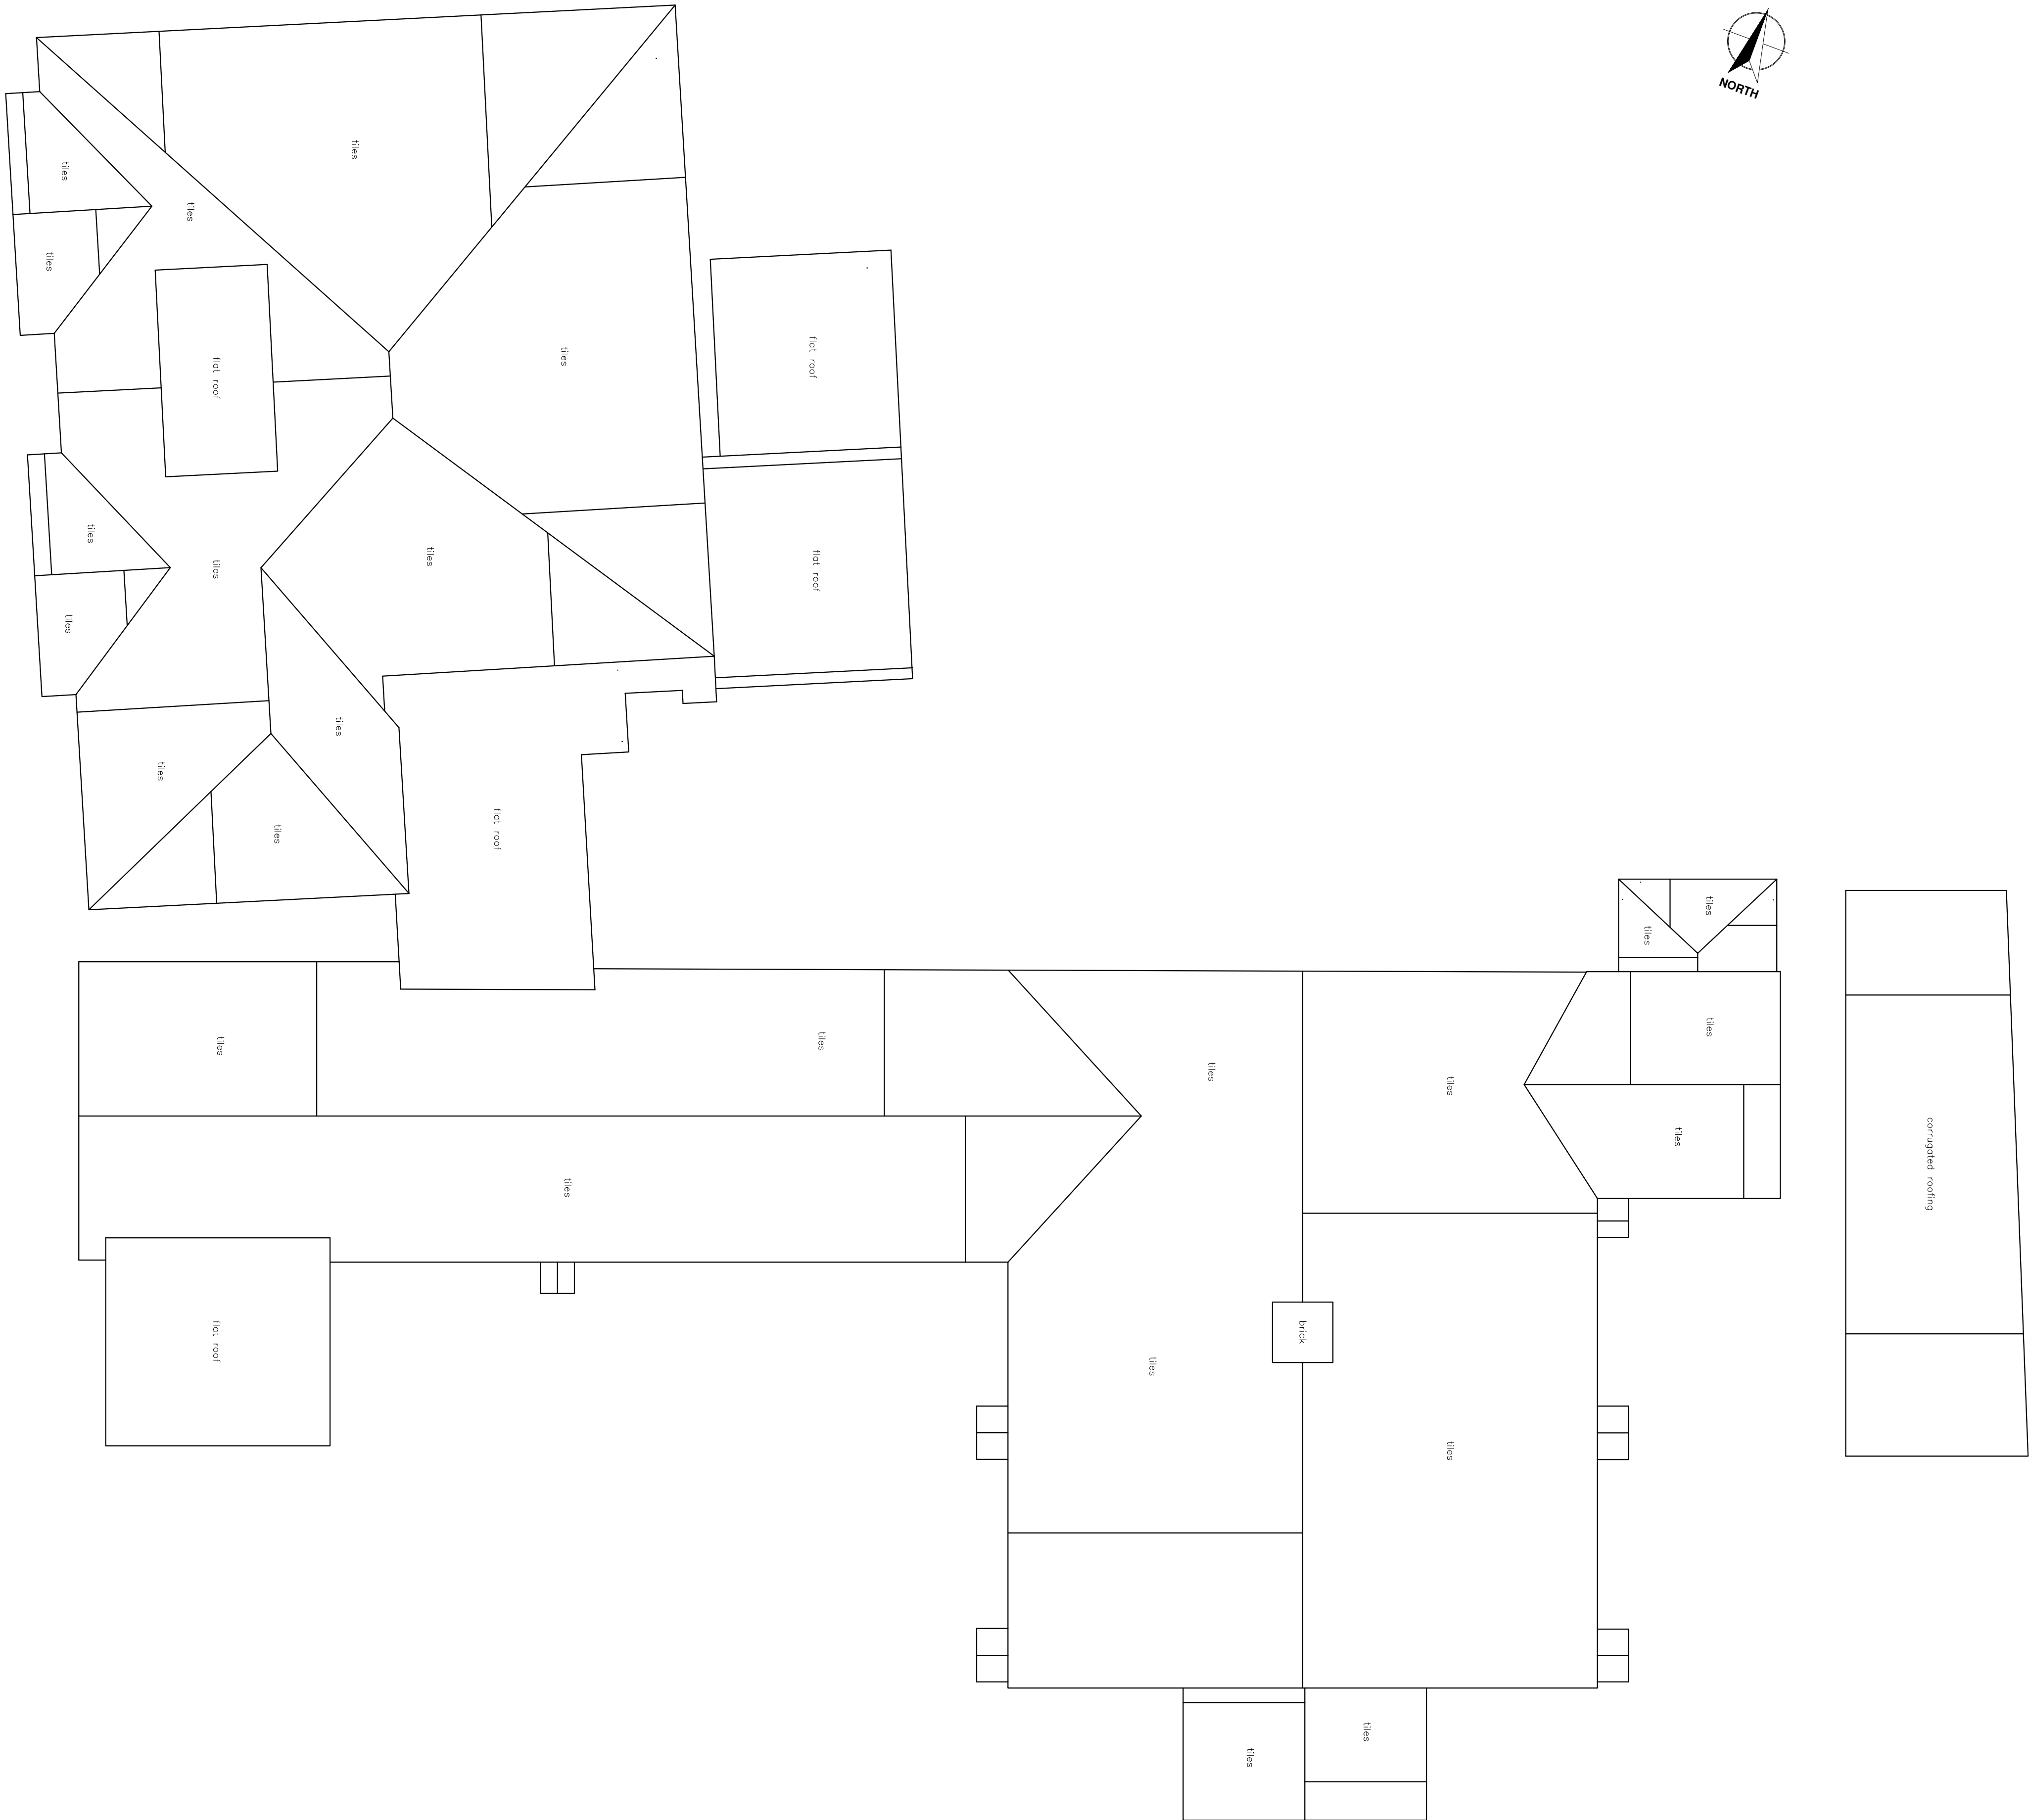

1 Existing Roof Plan
Scale: 1 : 50



NOTES:

- No deviation may be made from the details shown on this drawing without prior permission of the architects. Any discrepancy found between this drawing and any other document should be referred immediately to the Architects. IF IN ANY DOUBT ASK.
- No dimensions should be scaled from this drawing.
- This drawing is to be removed from currency immediately a revised version is issued.
- All rights described in Chapter IV of the Copyright, Desings and Patents Act of 1988 have been generally asserted.

LEGEND:

REVISIONS

--	--	--

PLANNING

JBKS Architects [®]
architects urban designers
landscape and product designers
Suite 1, Parkwood Stud, London Road,
Aston Rowant, Oxon, OX49 5SP
Tel: (01844) 350101

Job	Shinfield Community Church, Shinfield, Reading		
DWG Title	Existing Roof Plan		
Scale	1:50	@	A1
	1:100	@	A3
Date	April 2024		
Dwg No.			Rev
SHIN	05	113	00