


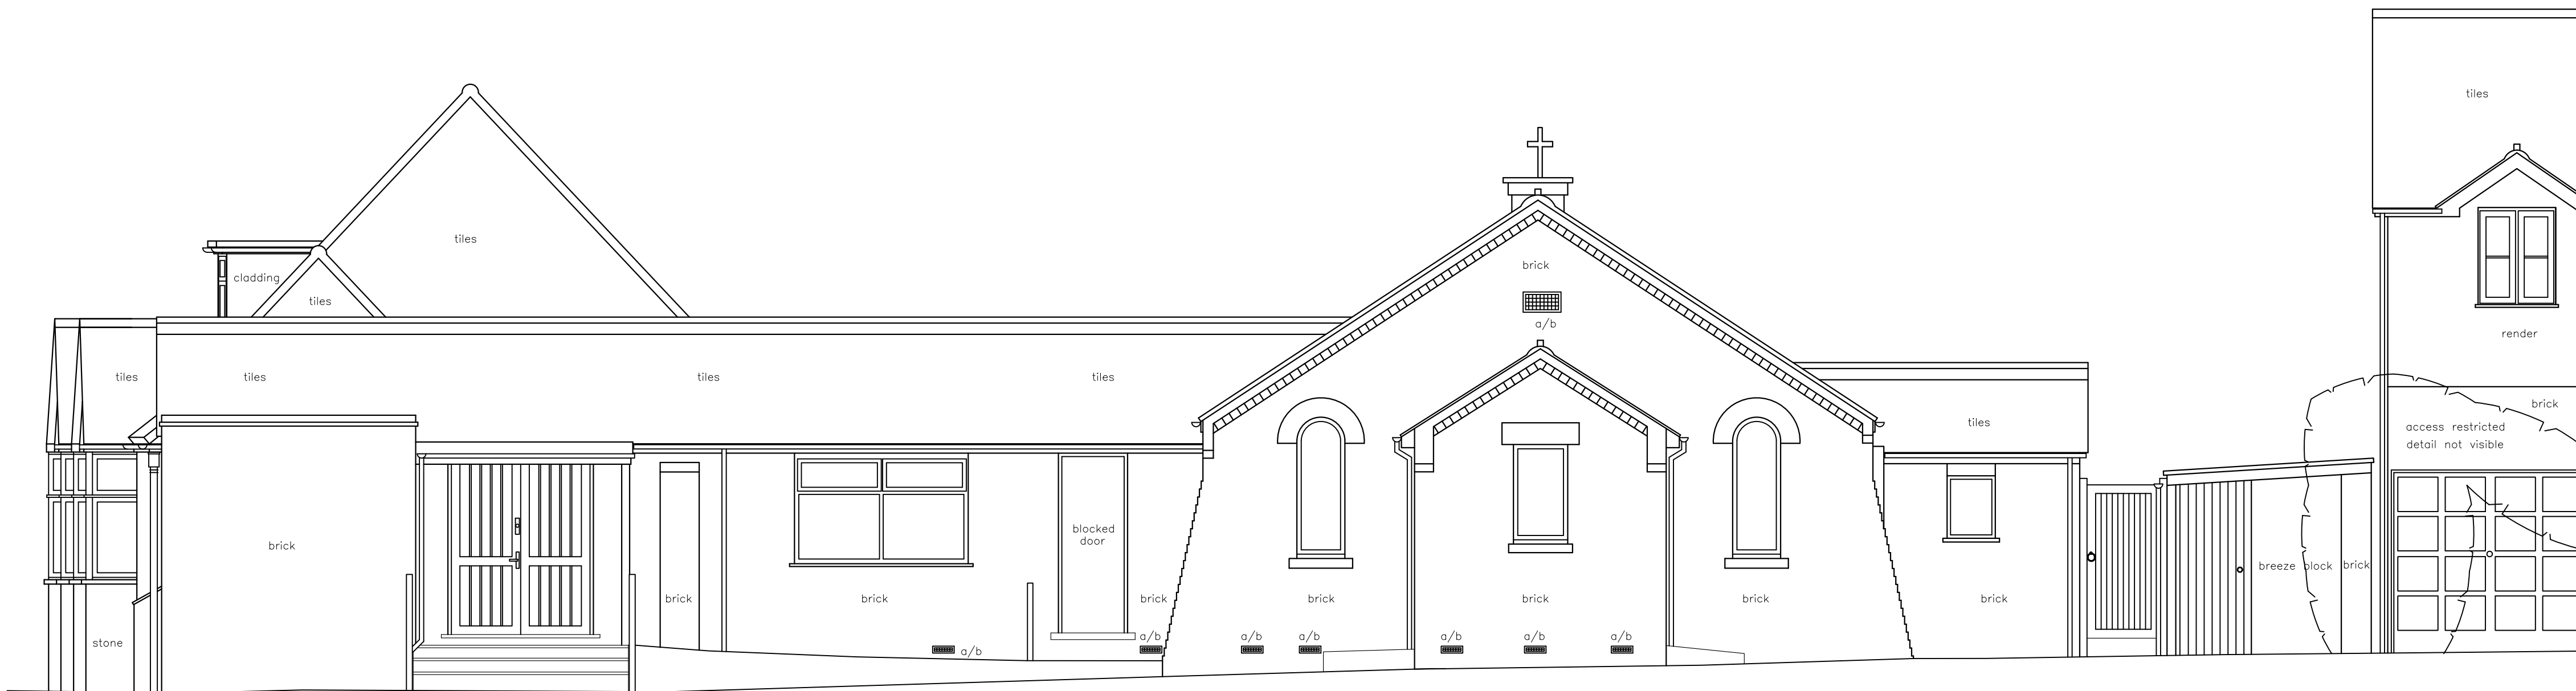


1

Existing South East Elevation

Scale: 1 : 50

SCALE BAR 1 : 50 @ A1

 

NOTES:

- No deviation may be made from the details shown on this drawing without prior permission of the architects. Any discrepancy found between this drawing and any other document should be referred immediately to the Architects. IF IN ANY DOUBT ASK.
- No dimensions should be scaled from this drawing.
- This drawing is to be removed from currency immediately a revised version is issued.
- All rights described in Chapter IV of the Copyright, Designs and Patents Act of 1988 have been generally asserted.

LEGEND:

REVISIONS

--	--	--

PLANNING

JBKS Architects

architects urban designers
landscape and product designers

Suite 1, Parkwood Stud, London Road,
Aston Rowant, Oxon, OX49 5SP

Tel: (01844) 350101

Job	Shinfield Community Church, Shinfield, Reading
-----	--

DWG Title	Existing South East Elevation
-----------	-------------------------------

Scale	1:50	@	A1
	1:100	@	A3

Date	April 2024
------	------------

Dwg No.		Rev
---------	--	-----

SHIN	05	122	00
------	----	-----	----

V:\Shared\JBKS Project Files\SHIN - Shinfield Community Church\STAGE 3_DEVELOPED DESIGN\2_DRAWINGS\22_PANNING DRG\01_JBKS DWG\07_DWG\01_CURRENT\SHIN_04_12201_Existing South East Elevation.dwg