


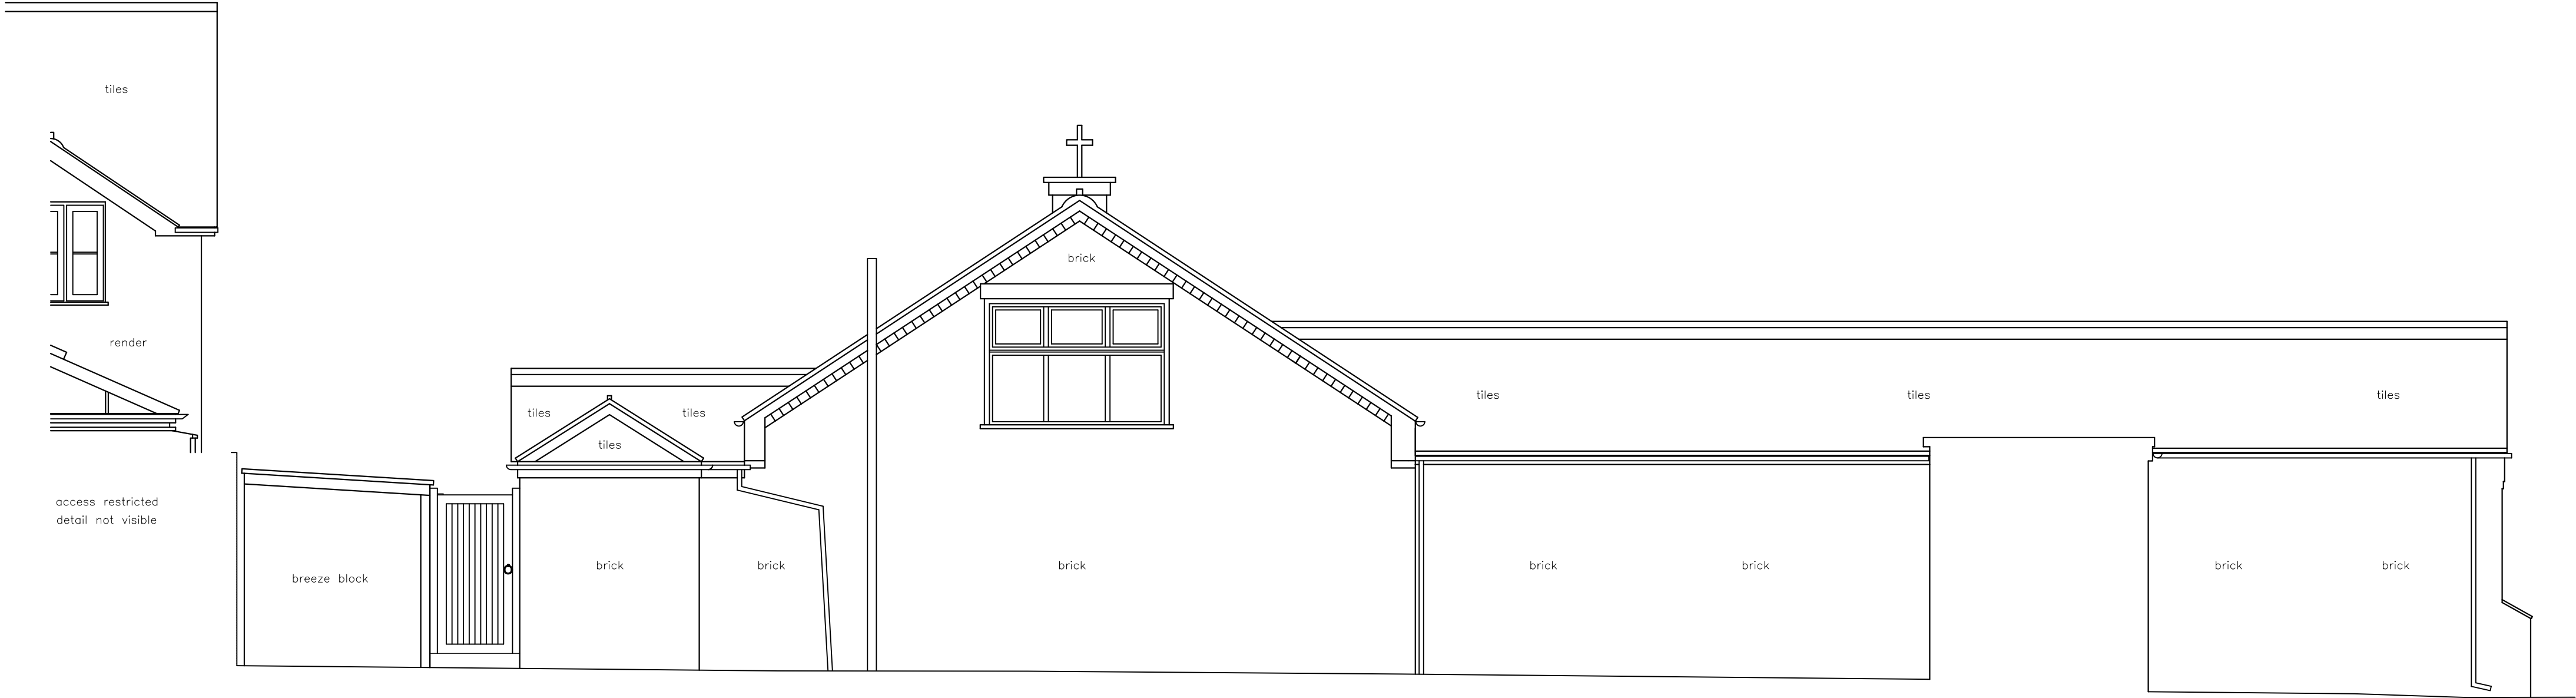

1

Existing North West Elevation

Scale: 1 : 50

SCALE BAR 1 : 50 @ A1

0 1m 5m 10m

NOTES:

- No deviation may be made from the details shown on this drawing without prior permission of the architects. Any discrepancy found between this drawing and any other document should be referred immediately to the Architects. IF IN ANY DOUBT ASK.
- No dimensions should be scaled from this drawing.
- This drawing is to be removed from currency immediately a revised version is issued.
- All rights described in Chapter IV of the Copyright, Desings and Patents Act of 1988 have been generally asserted.

LEGEND:

REVISIONS

--	--	--

PLANNING

JBKS Architects

architects urban designers
landscape and product designers

Suite 1, Parkwood Stud, London Road,
Aston Rowant, Oxon, OX49 5SP

Tel: (01844) 350101

Job Shinfield Community
Church, Shinfield,
Reading

DWG Title Existing North West
Elevation

Scale	1:50	@	A1
	1:100	@	A3

Date April 2024

Dwg No.		Rev
---------	--	-----

SHIN	05	123	00
------	----	-----	----

V:\Shared\JBKS Project Files\SHIN - Shinfield Community Church\STAGE 3_DEVELOPED DESIGN\2_DRAWINGS\2024\PLANNING\DRG001_JBKS DWG001_DWG.dwg [CURRENT\SHIN_05_12301_Existing North West Elevation.dwg]