



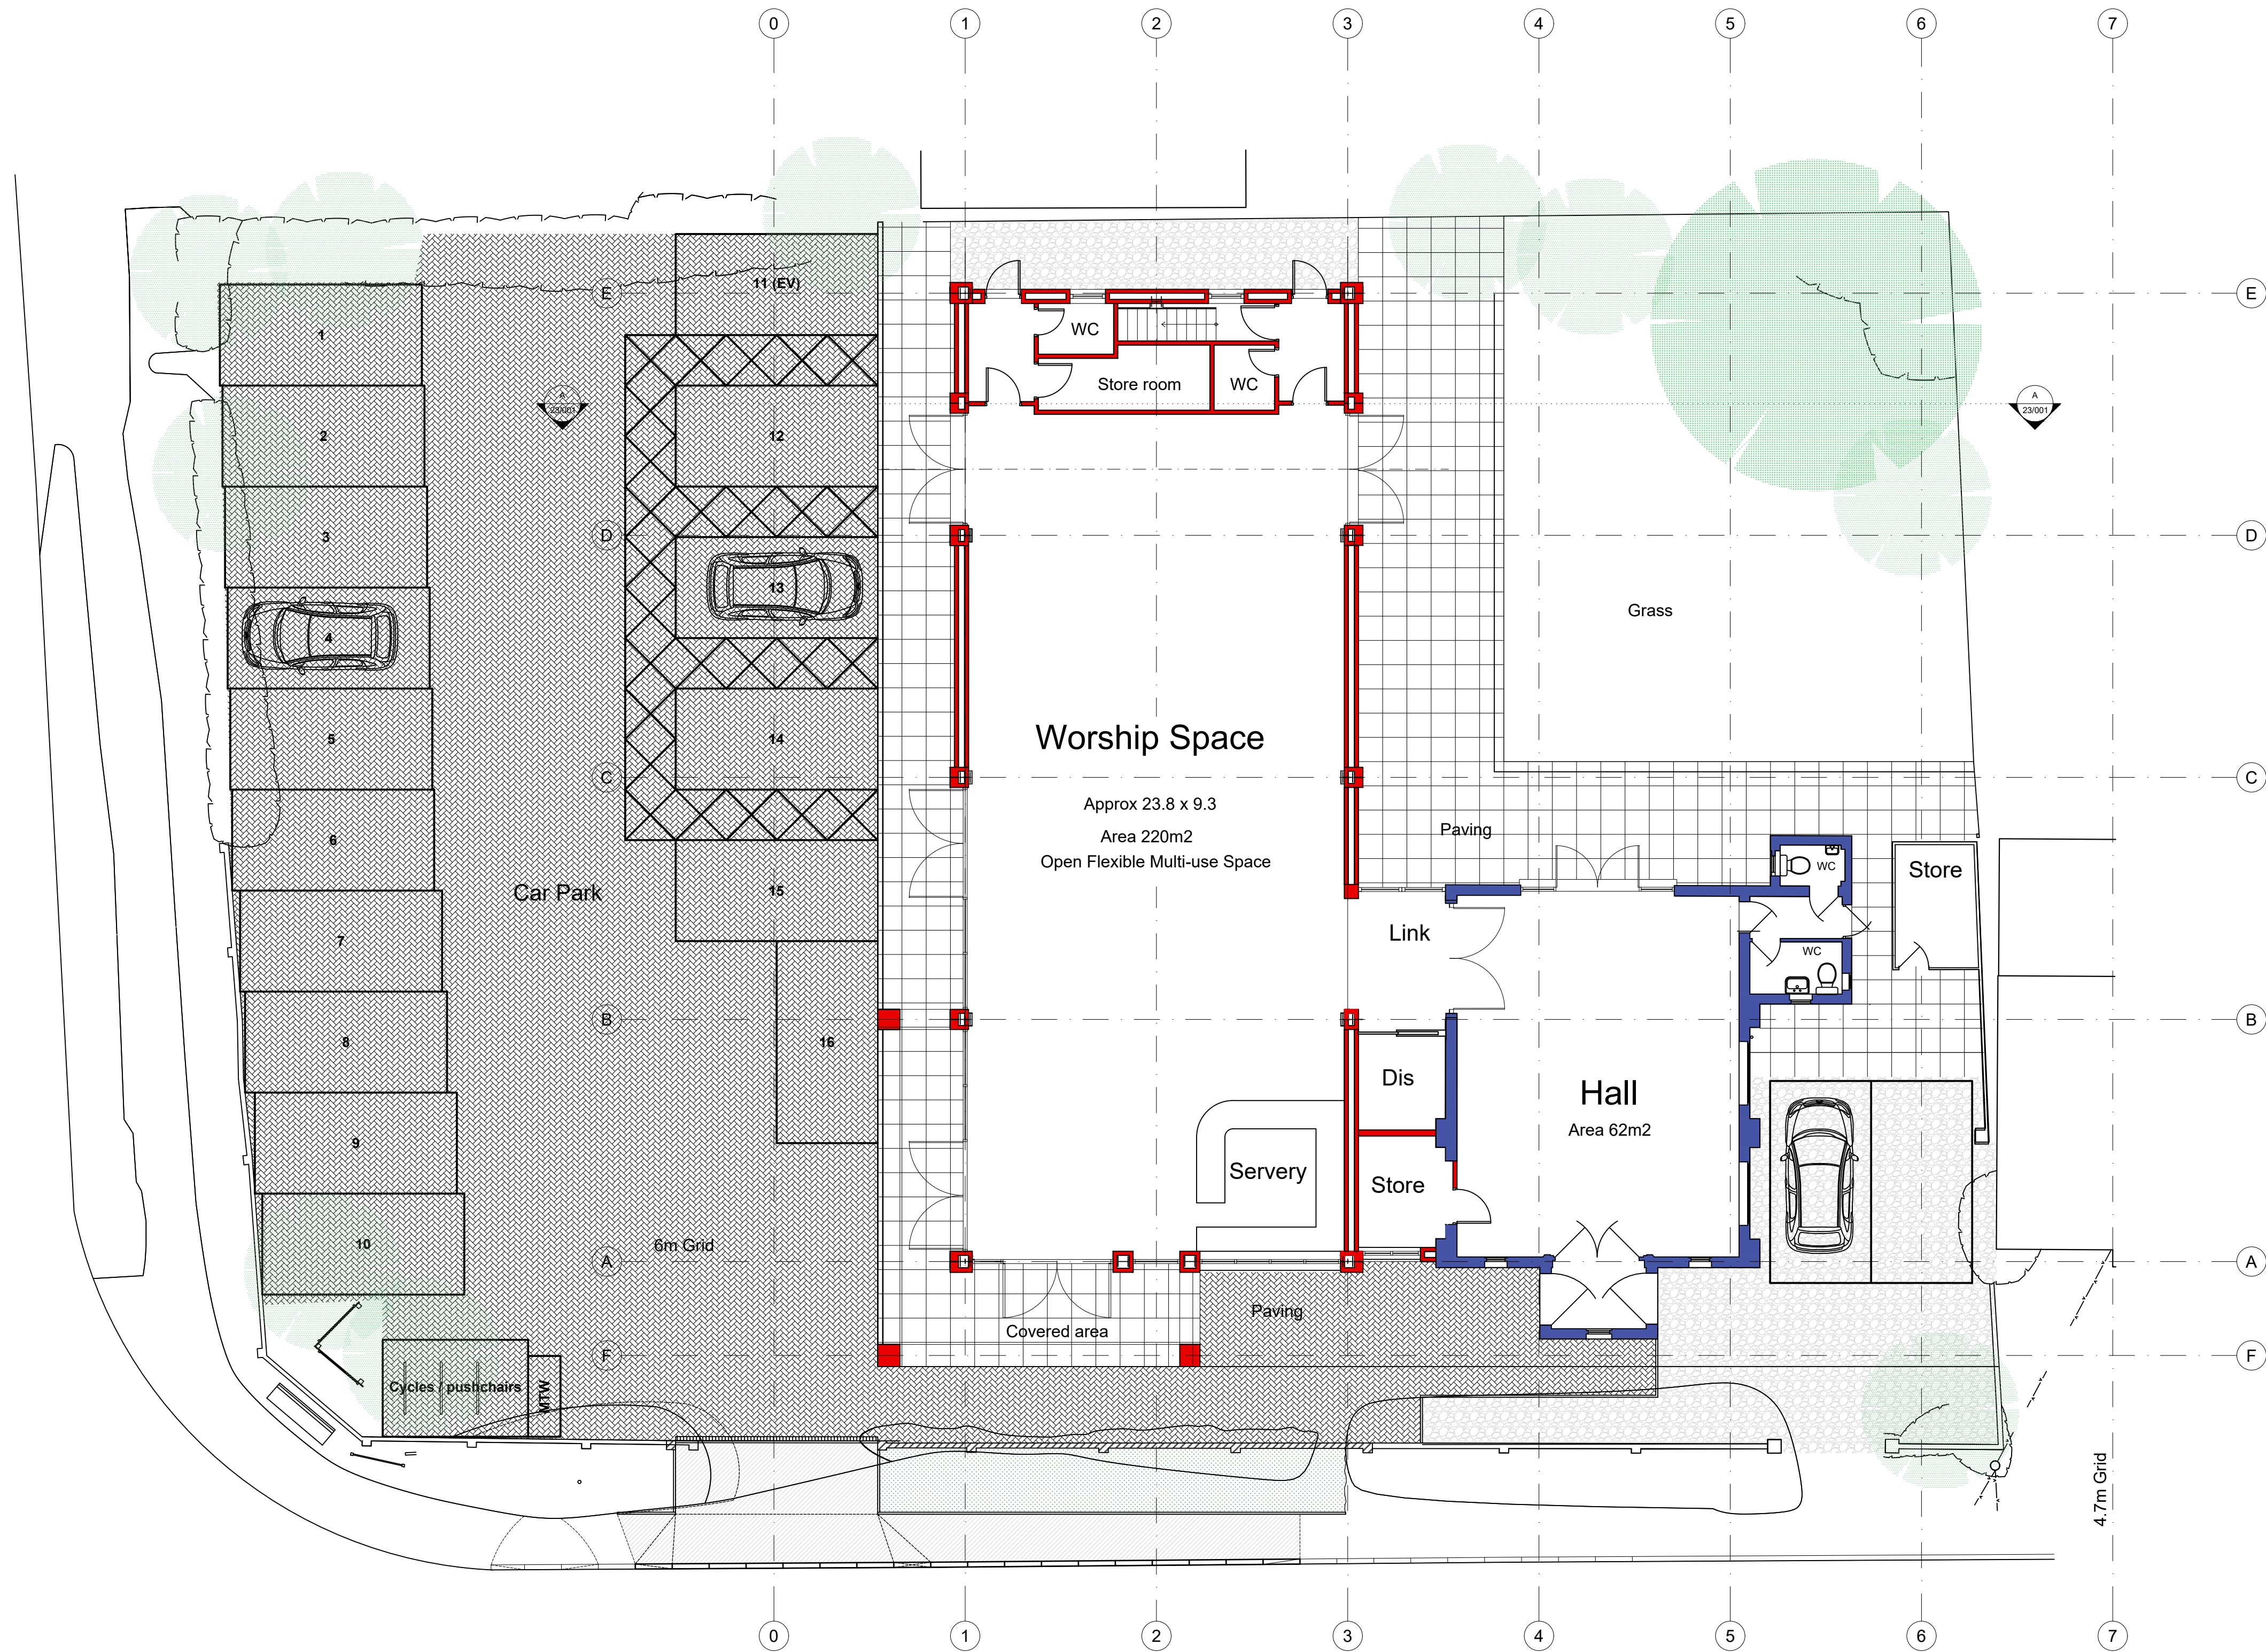

1 Proposed Ground Floor Plan
Scale: 1 : 100

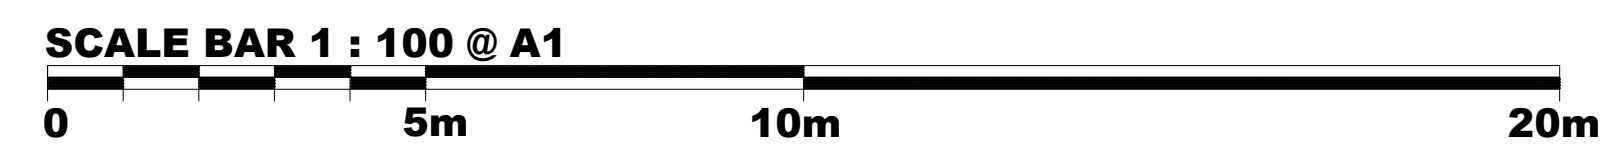

NOTES:

- No deviation may be made from the details shown on this drawing without prior permission of the architects. Any discrepancy found between this drawing and any other document should be referred immediately to the Architects. IF IN ANY DOUBT ASK.
- No dimensions should be scaled from this drawing.
- This drawing is to be removed from currency immediately a revised version is issued.
- All rights described in Chapter IV of the Copyright, Designs and Patents Act of 1988 have been generally asserted.

LEGEND:

- Existing building/walls
- Proposed new building works
- New block paving
- Gravel surfacing

REVISIONS

NO.	DESCRIPTION	DATE

PLANNING

JBKS Architects

architects urban designers
landscape and product designers
Suite 1, Parkwood Stud, London Road,
Aston Rowant, Oxon, OX49 5SP
Tel: (01844) 350101

Job	Shinfield Community Church, Shinfield, Reading		
DWG Title	Proposed Ground Floor Plan		
Scale	1:100	@	A1
	1:200	@	A3
Date	April 2024		
Dwg No.			Rev
SHIN	06	111	00