



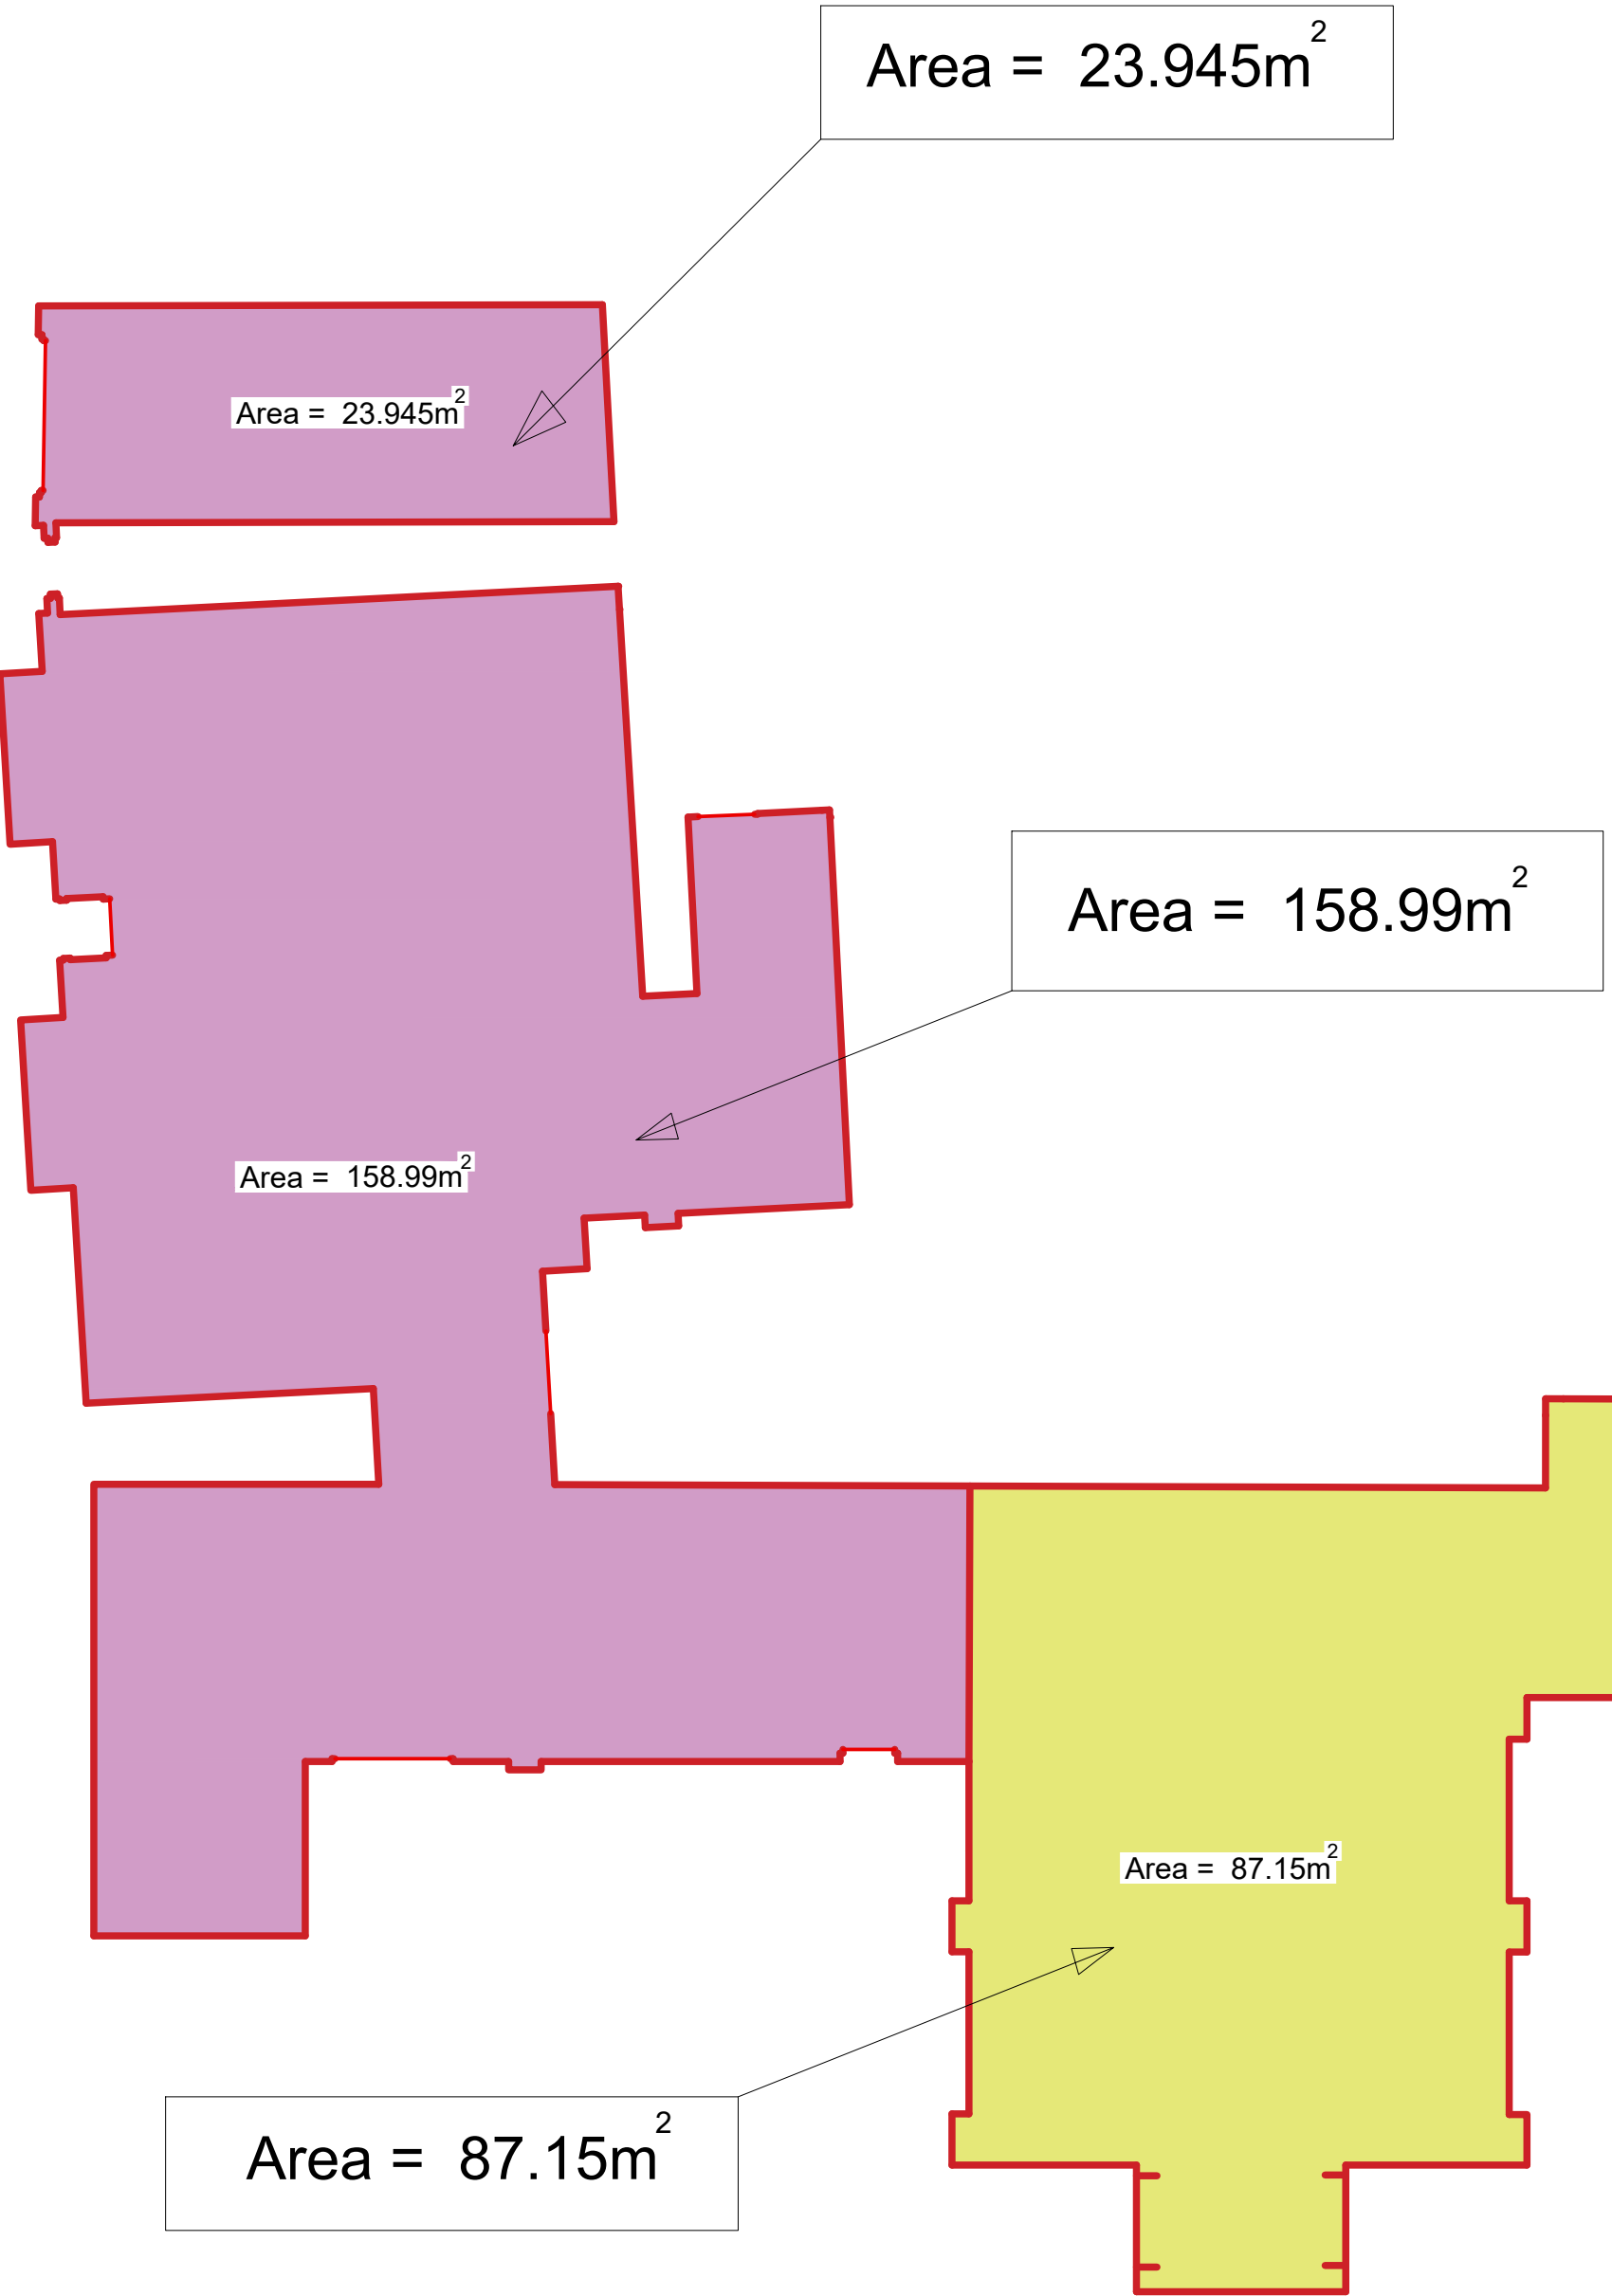

1 Existing Ground Floor Plan Areas
Scale: 1 : 100

A Existing and Proposed GF and FF Plan Areas
Scale: 1 : 100

Area = 35.67m²

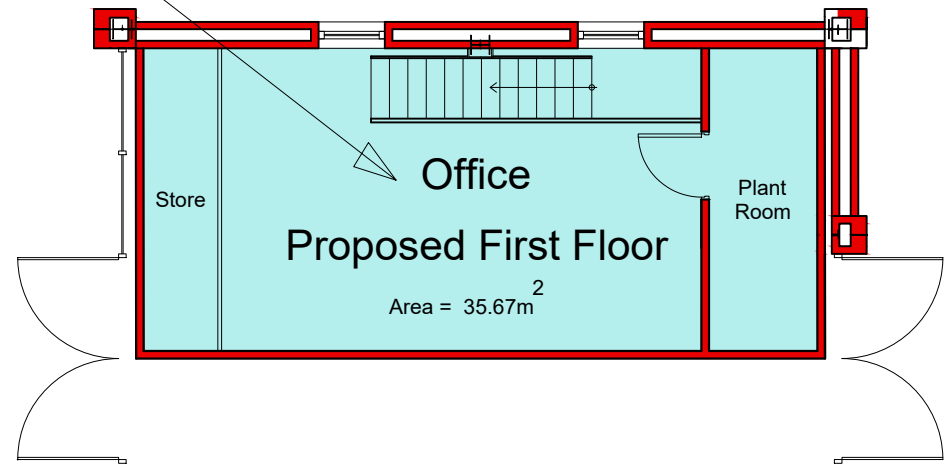

3 Proposed First Floor Plan Areas
Scale: 1 : 100



2 Proposed Ground Floor Plan Areas
Scale: 1 : 100

SCALE BAR 1 : 100 @ A1



NOTES:

- No deviation may be made from the details shown on this drawing without prior permission of the architects. Any discrepancy found between this drawing and any other document should be referred immediately to the Architects. IF IN ANY DOUBT ASK.
- No dimensions should be scaled from this drawing.
- This drawing is to be removed from currency immediately a revised version is issued.
- All rights described in Chapter IV of the Copyright, Desings and Patents Act of 1988 have been generally asserted.

LEGEND:

- Existing to be demolished
- Existing to be retained
- New building works

REVISIONS

--	--	--

PLANNING

JBKS Architects®

architects urban designers
landscape and product designers
Suite 1, Parkwood Stud, London Road,
Aston Rowant, Oxon, OX49 5SP
Tel: (01844) 350101

Job	Shinfield Community Church, Shinfield, Reading		
DWG Title	Existing and Proposed GF and FF Plan Areas		
Scale	1:100	@	A1
	1:200	@	A3
Date	April 2024		
Dwg No.			Rev
SHIN	06	000	00