


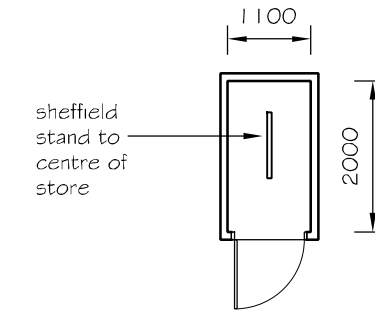


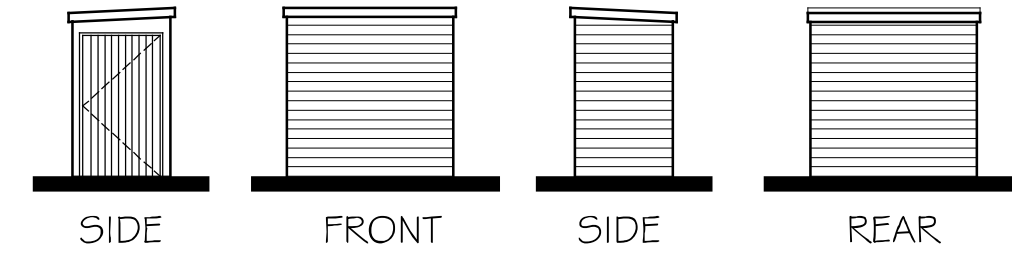

Ordnance Survey (c) Crown Copyright 2025
All rights reserved. Licence number 100035207

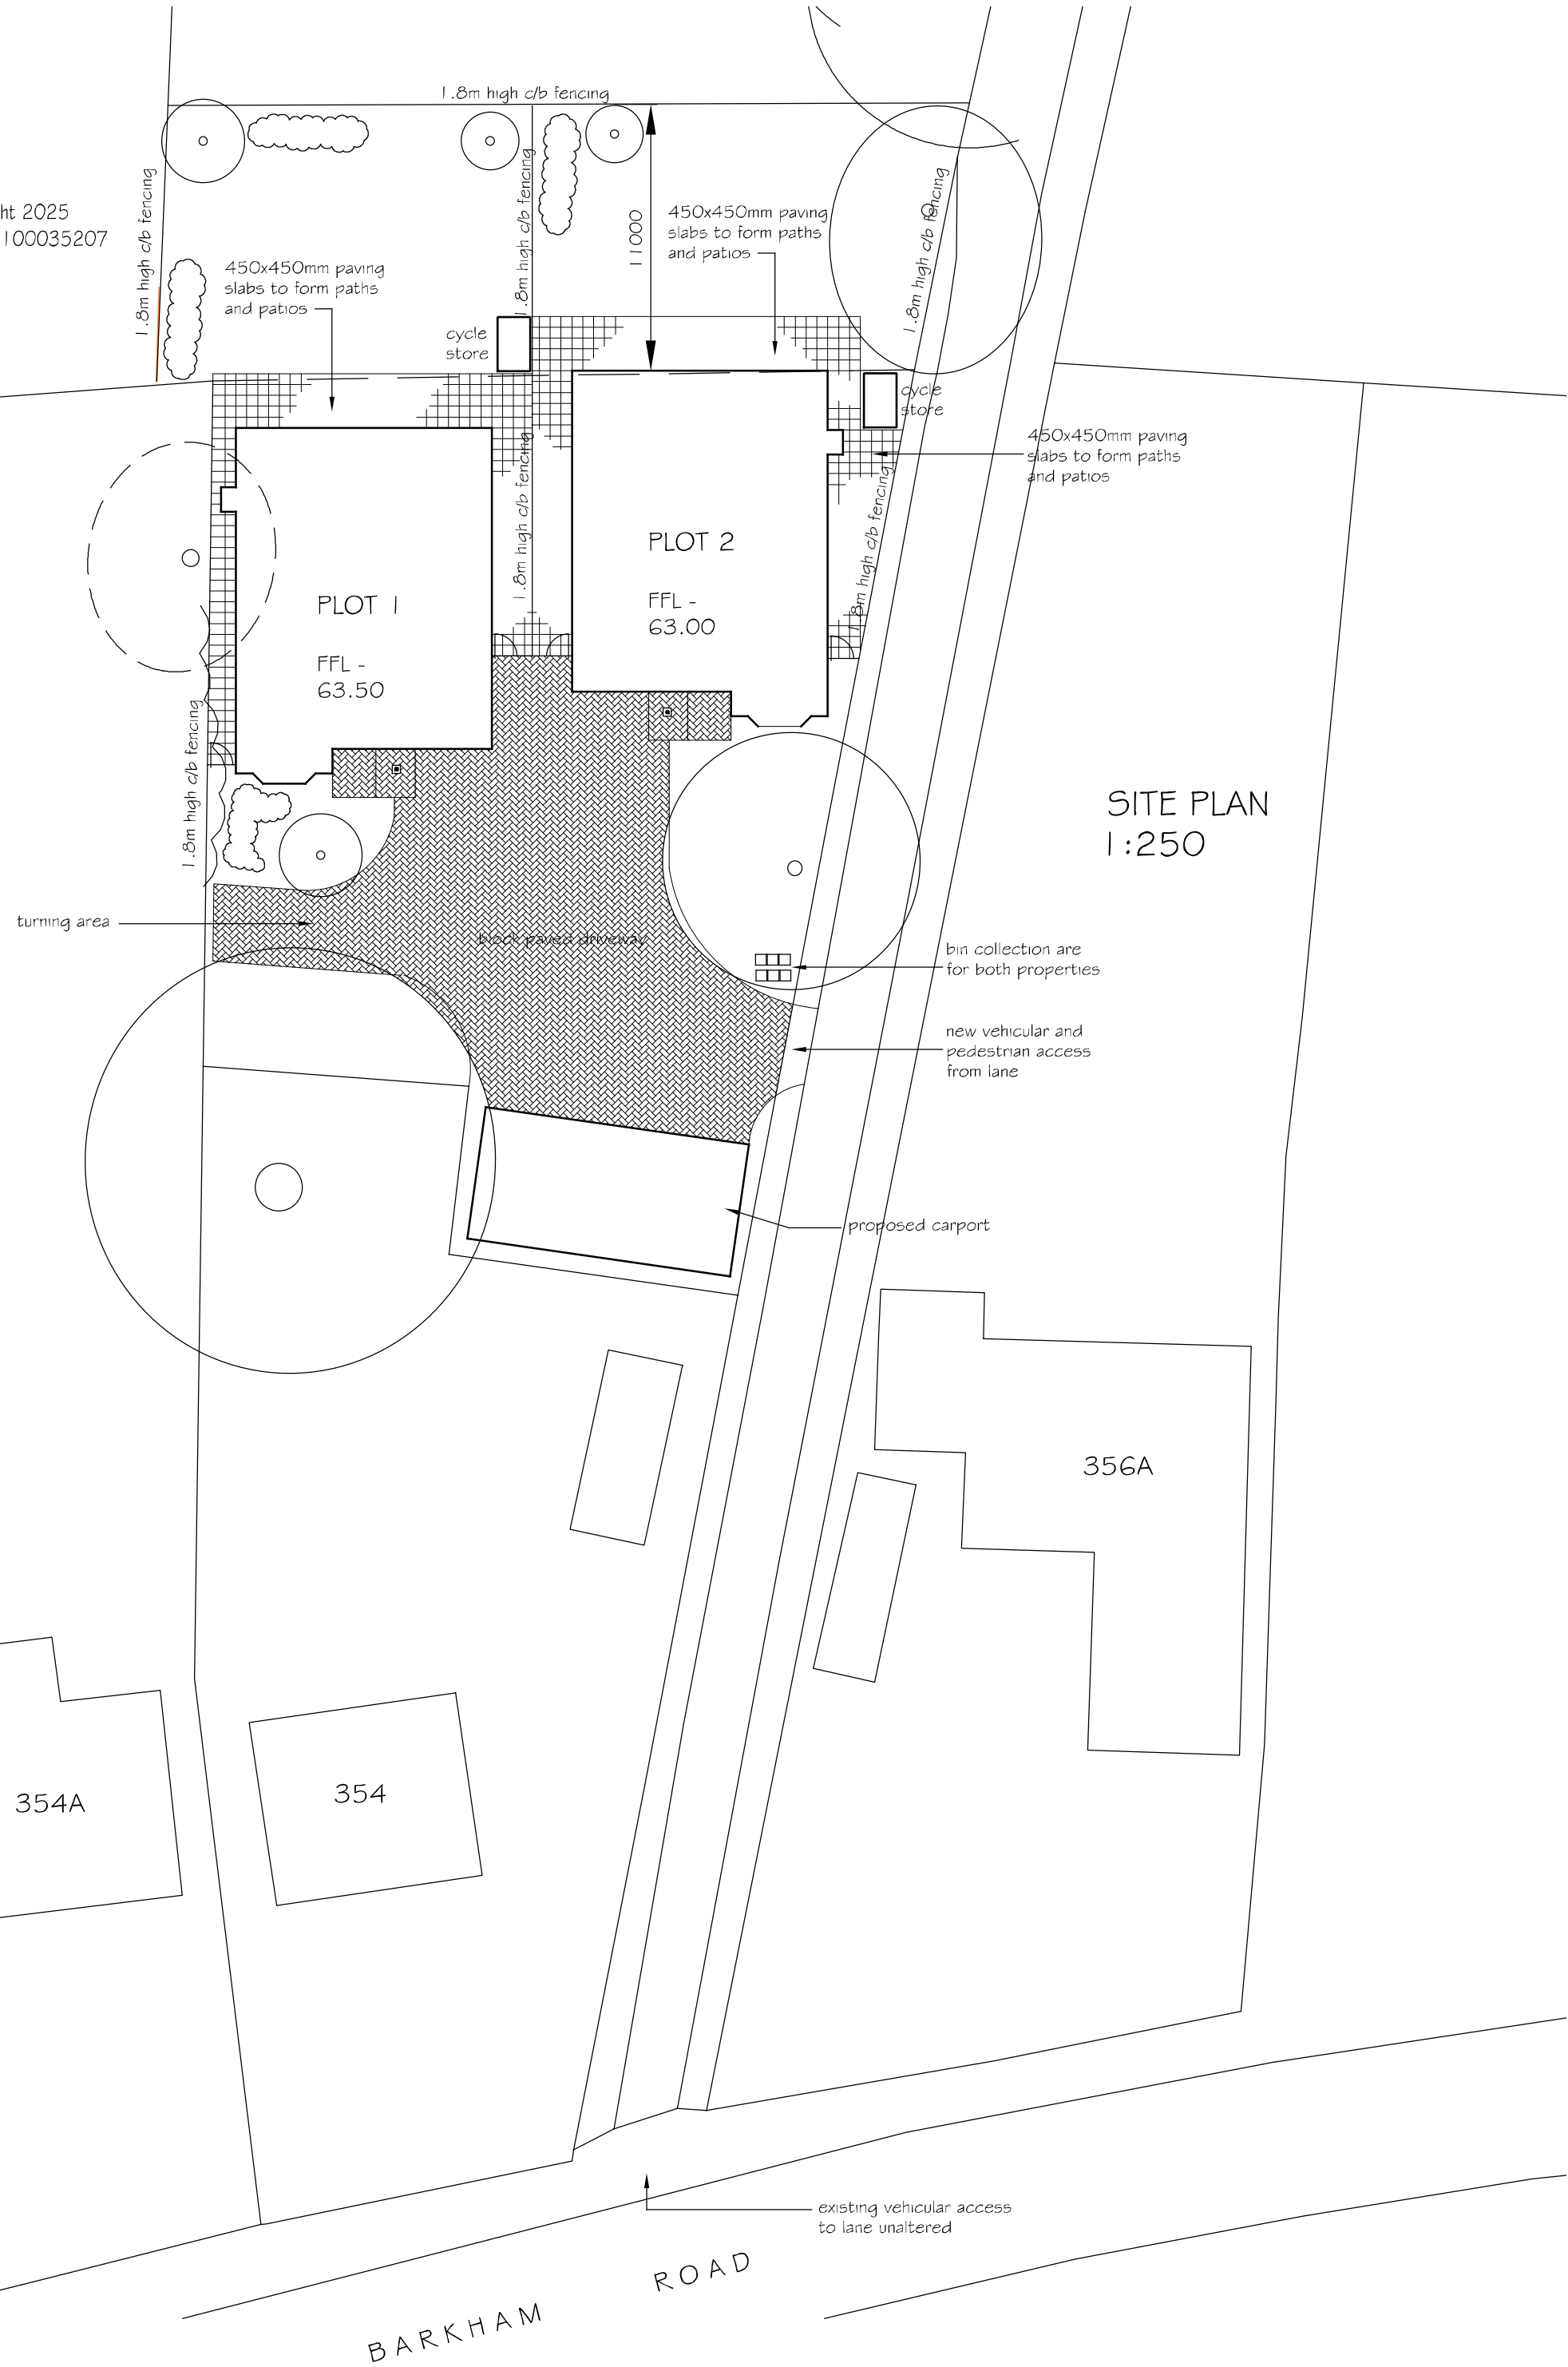


FLOOR PLAN
1:100

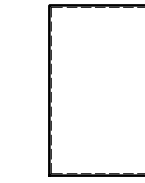

ROOF PLAN

Materials
Roof: felt roof finish
Walls: Natural stained timber cladding
Door: Natural stained timber
Provide security lock to door

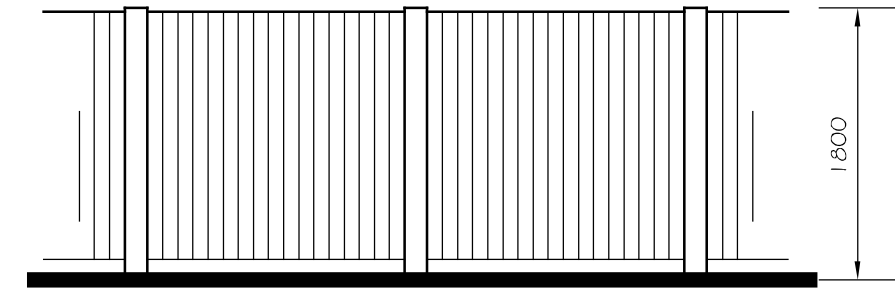

CLOSE BOARDED FENCING
1:50

A2
Original

Revision B: May 2025
Bin collection area noted
Revision A: April 2025
Turning head amended

Scale: 1:500
Date: March 2025

Land to the rear of
354 Barkham Road,
Wokingham
Proposed Extensions
Site Plan & External Details
Architectural Services
17 Wessels Court, Church Street, Sunningdale, SL5 2D
Tel: 07345 872610

251532/18 B

