

EXISTING:




FRONT ELEVATION
SCALE 1:100



SIDE ELEVATION
SCALE 1:100



REAR ELEVATION
SCALE 1:100

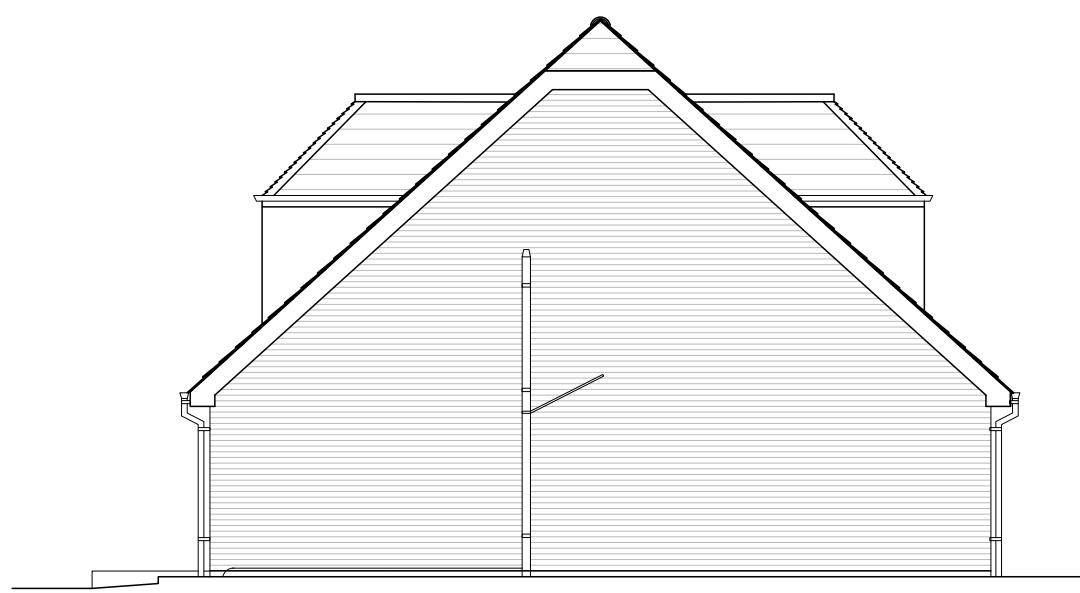

SIDE ELEVATION
SCALE 1:100


NOTES:

1. THIS DRAWING IS TO BE READ IN CONJUNCTION WITH ALL RELEVANT ARCHITECTS, SUB-CONTRACTORS AND ARCHITECTURAL DRAWINGS.
2. THIS DRAWINGS REMAINS THE COPYRIGHT OF JETARCH DESIGN LTD AND MAY NOT BE SHARED OR REPRODUCED WITHOUT THEIR KNOWLEDGE

PROPOSED:




FRONT ELEVATION
SCALE 1:100

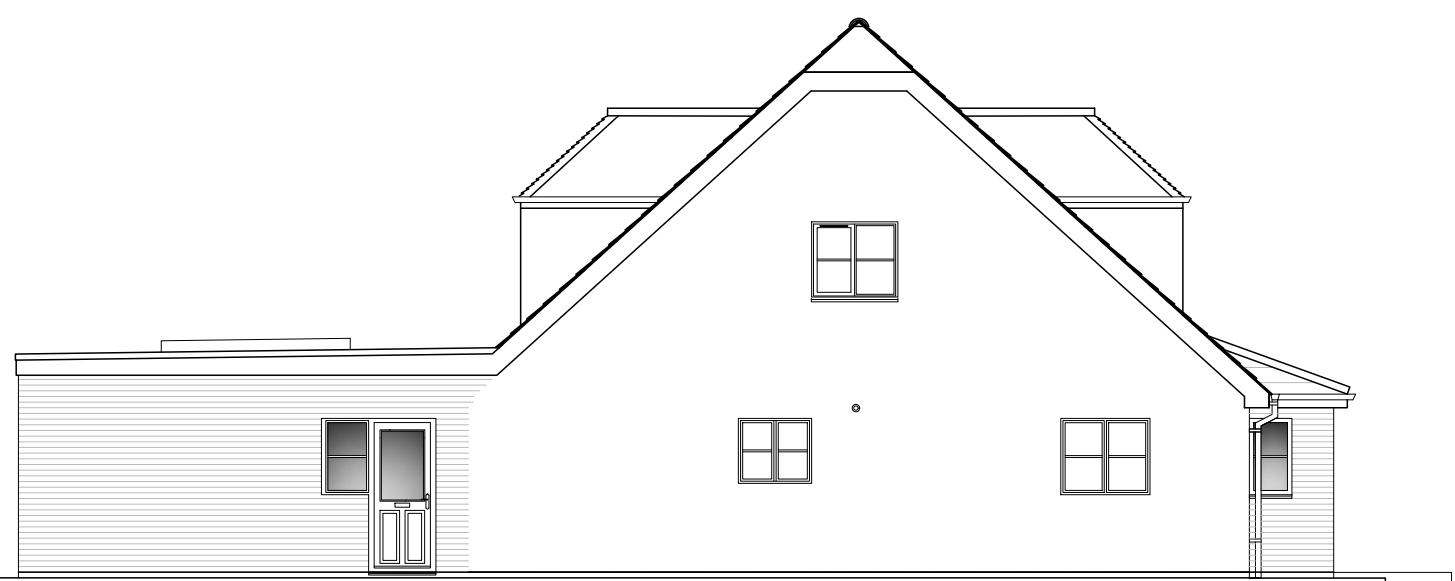

SIDE ELEVATION
SCALE 1:100



REAR ELEVATION
SCALE 1:100

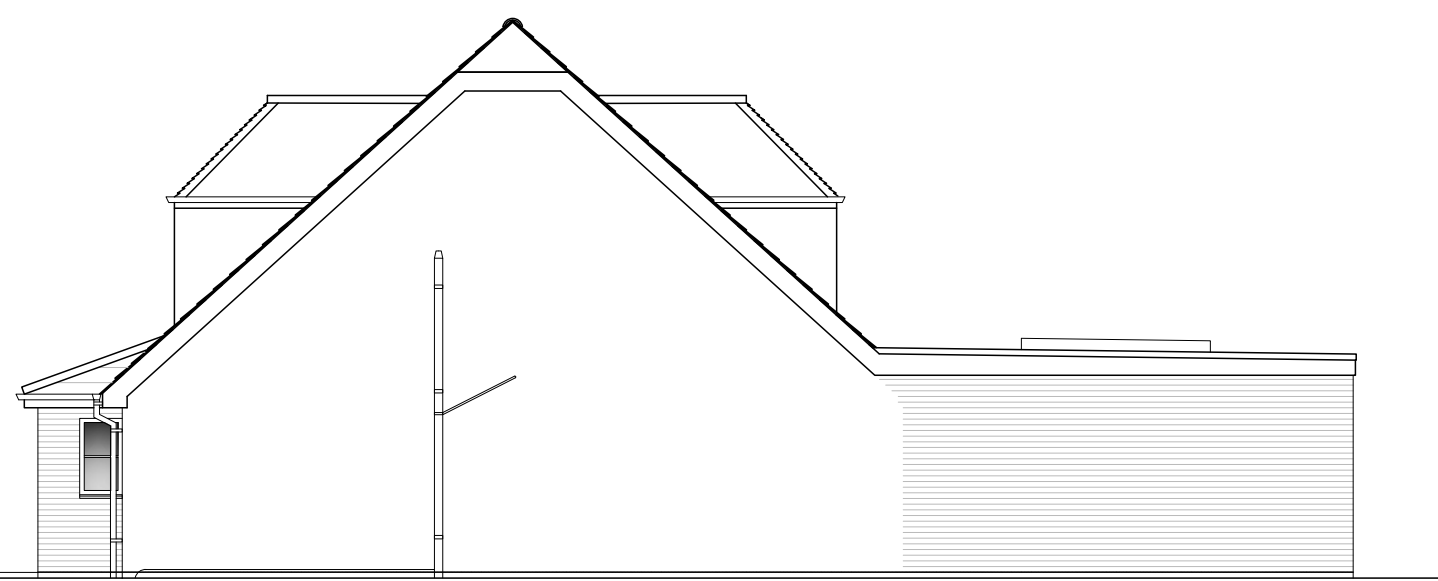

SIDE ELEVATION
SCALE 1:100



100 Berkshire Place
Winnersh Triangle
Wokingham, Berkshire RG41 5RD
Tel: 07787296792
email: info@jetarchdesign.co.uk

Client

MR & MRS KHALID

Property:

300 NINE MILE RIDE
FINCHAMPSTEAD
RG40 3NN

Drawing Title:

DETAILS OF EXISTING
AND PROPOSED
ELEVATIONS

Rev.	Date	Revisions

Drawing No.	Rev.
A1/418/02	
Plot Date:	NOV 24
Scale	1:100 @ A1
Date	OCT 24
Drawn	SA