

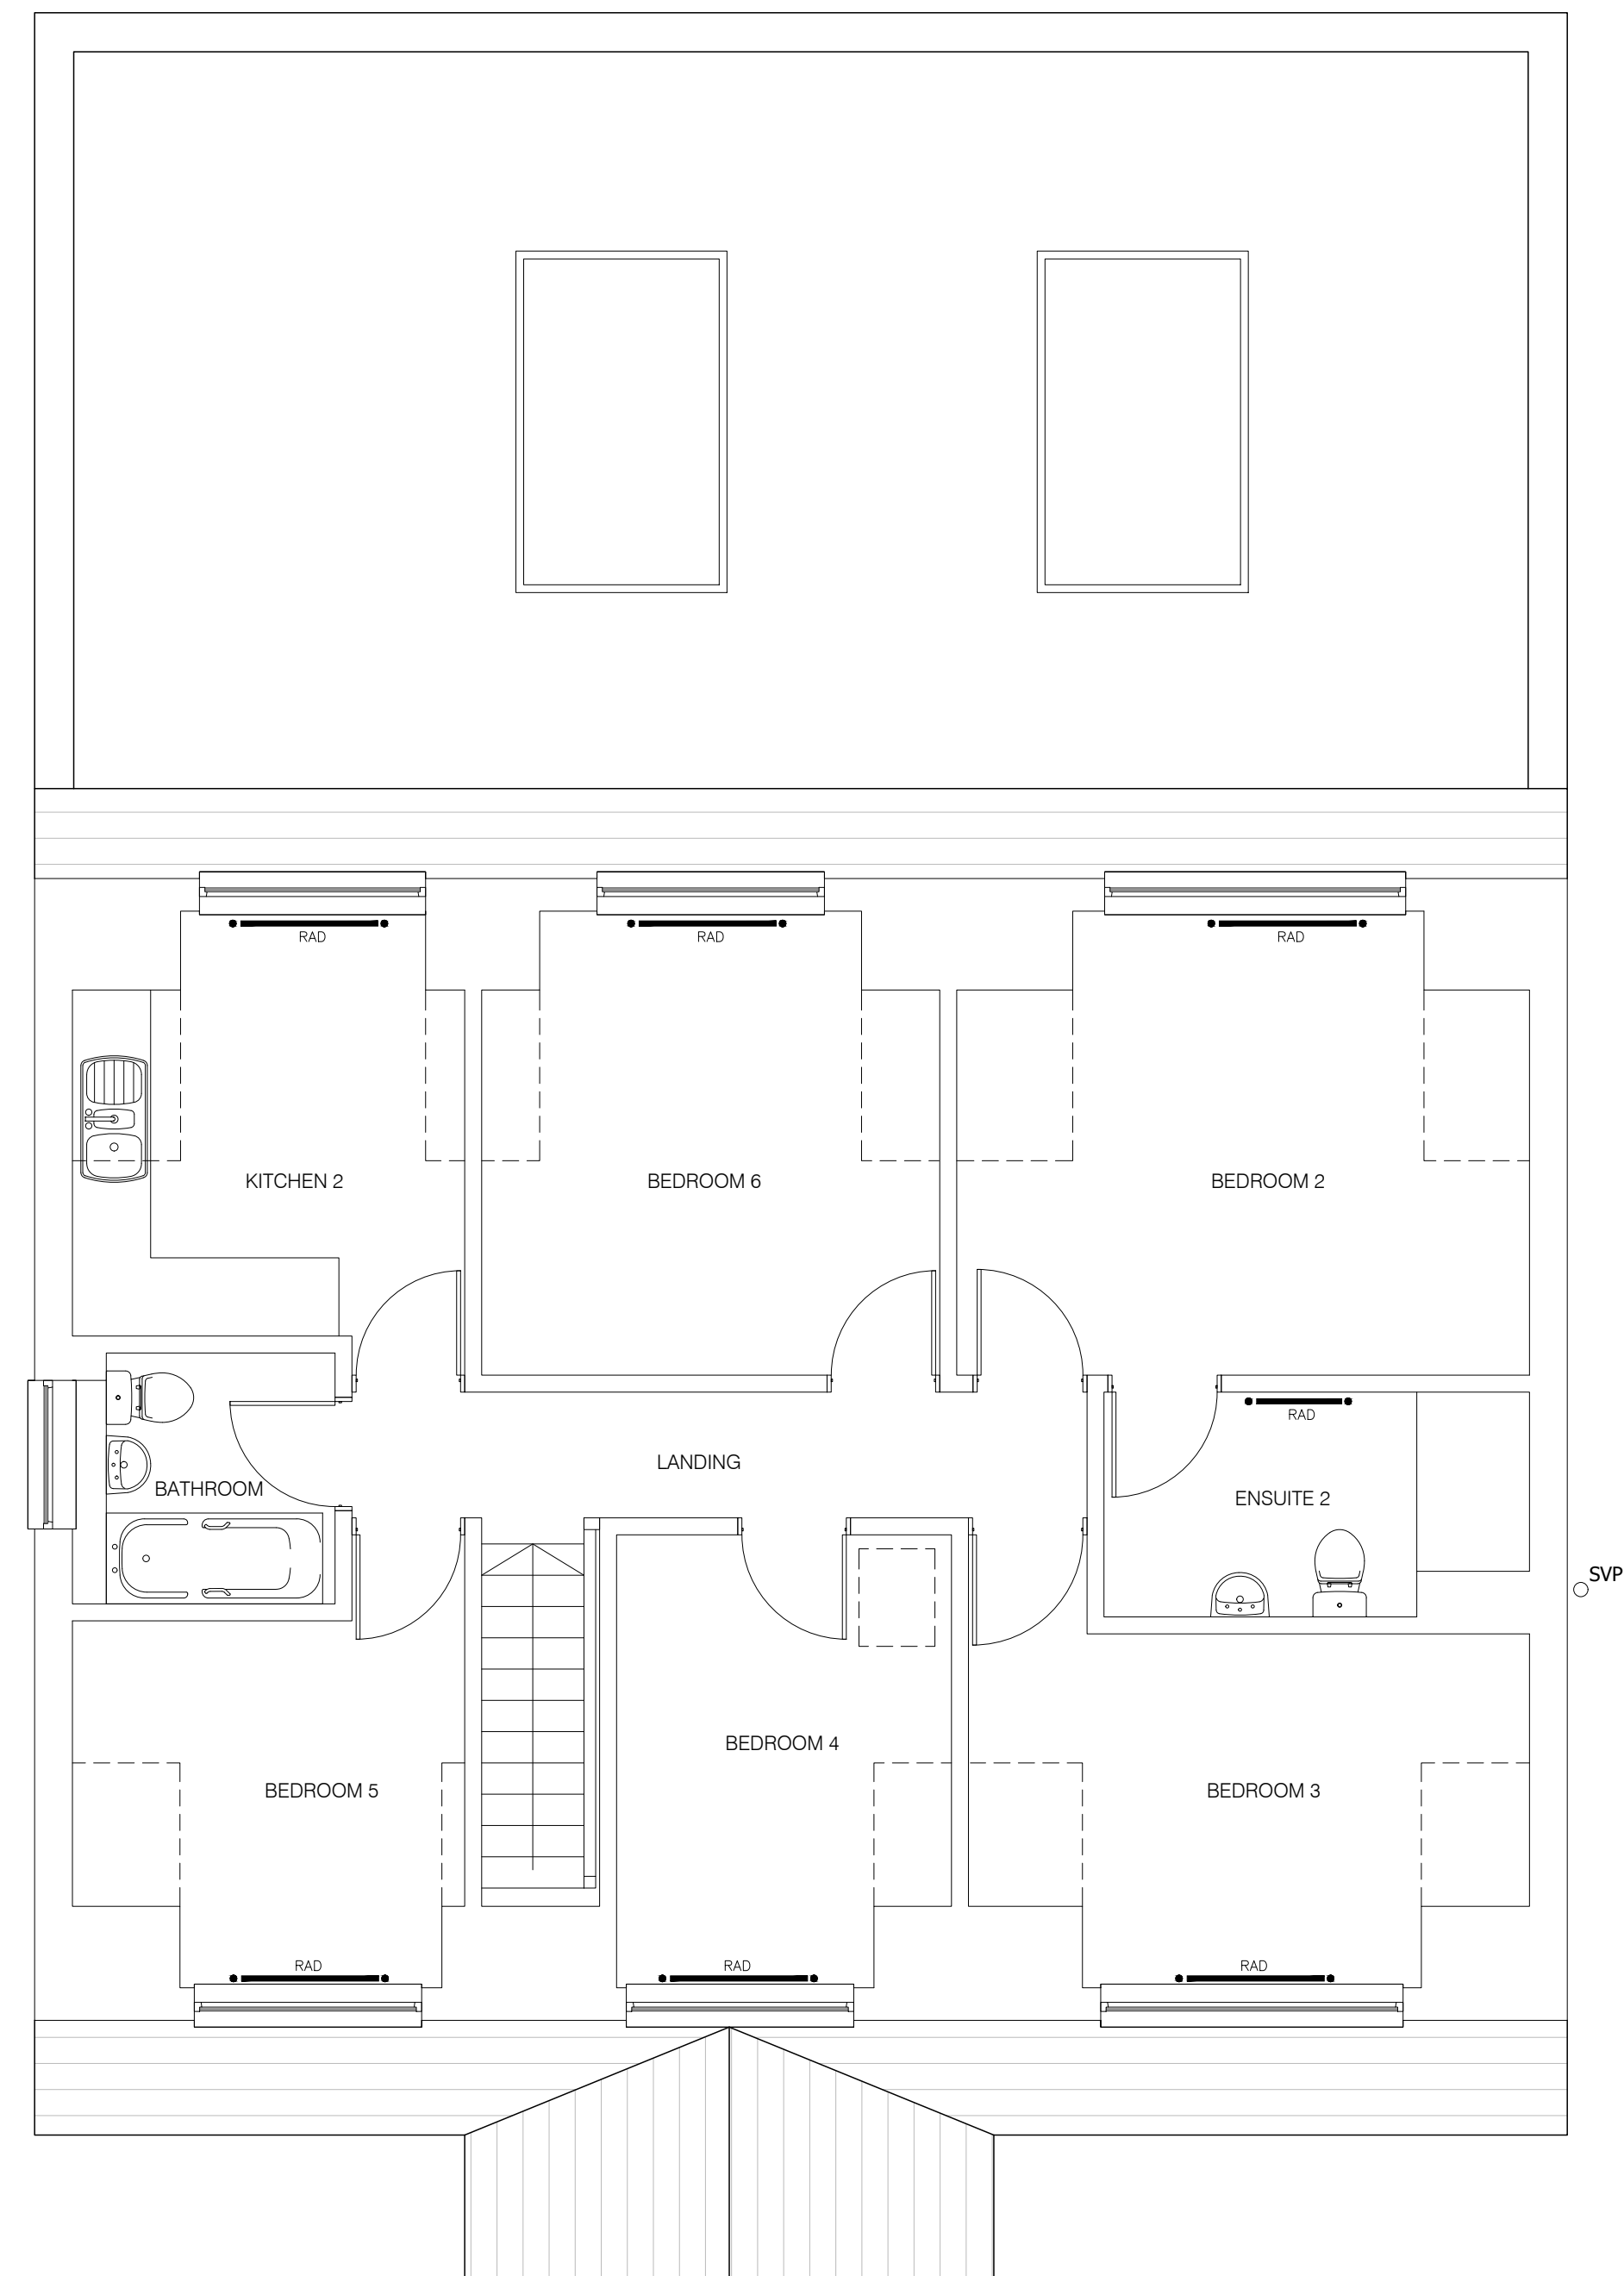


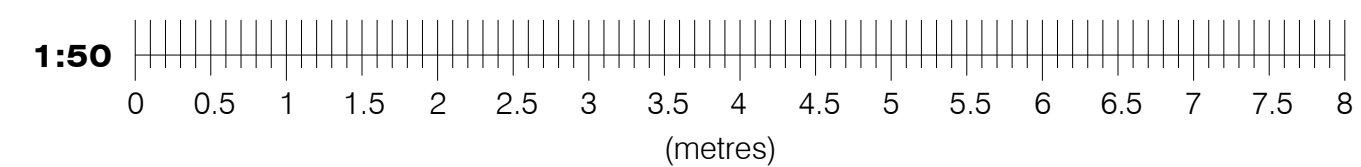

NOTES:

1. THIS DRAWING IS TO BE READ IN CONJUNCTION WITH ALL RELEVANT ARCHITECTS, SUB-CONTRACTORS AND ARCHITECTURAL DRAWINGS.
2. THIS DRAWINGS REMAINS THE COPYRIGHT OF JETARCH DESIGN LTD AND MAY NOT BE SHARED OR REPRODUCED WITHOUT THEIR KNOWLEDGE

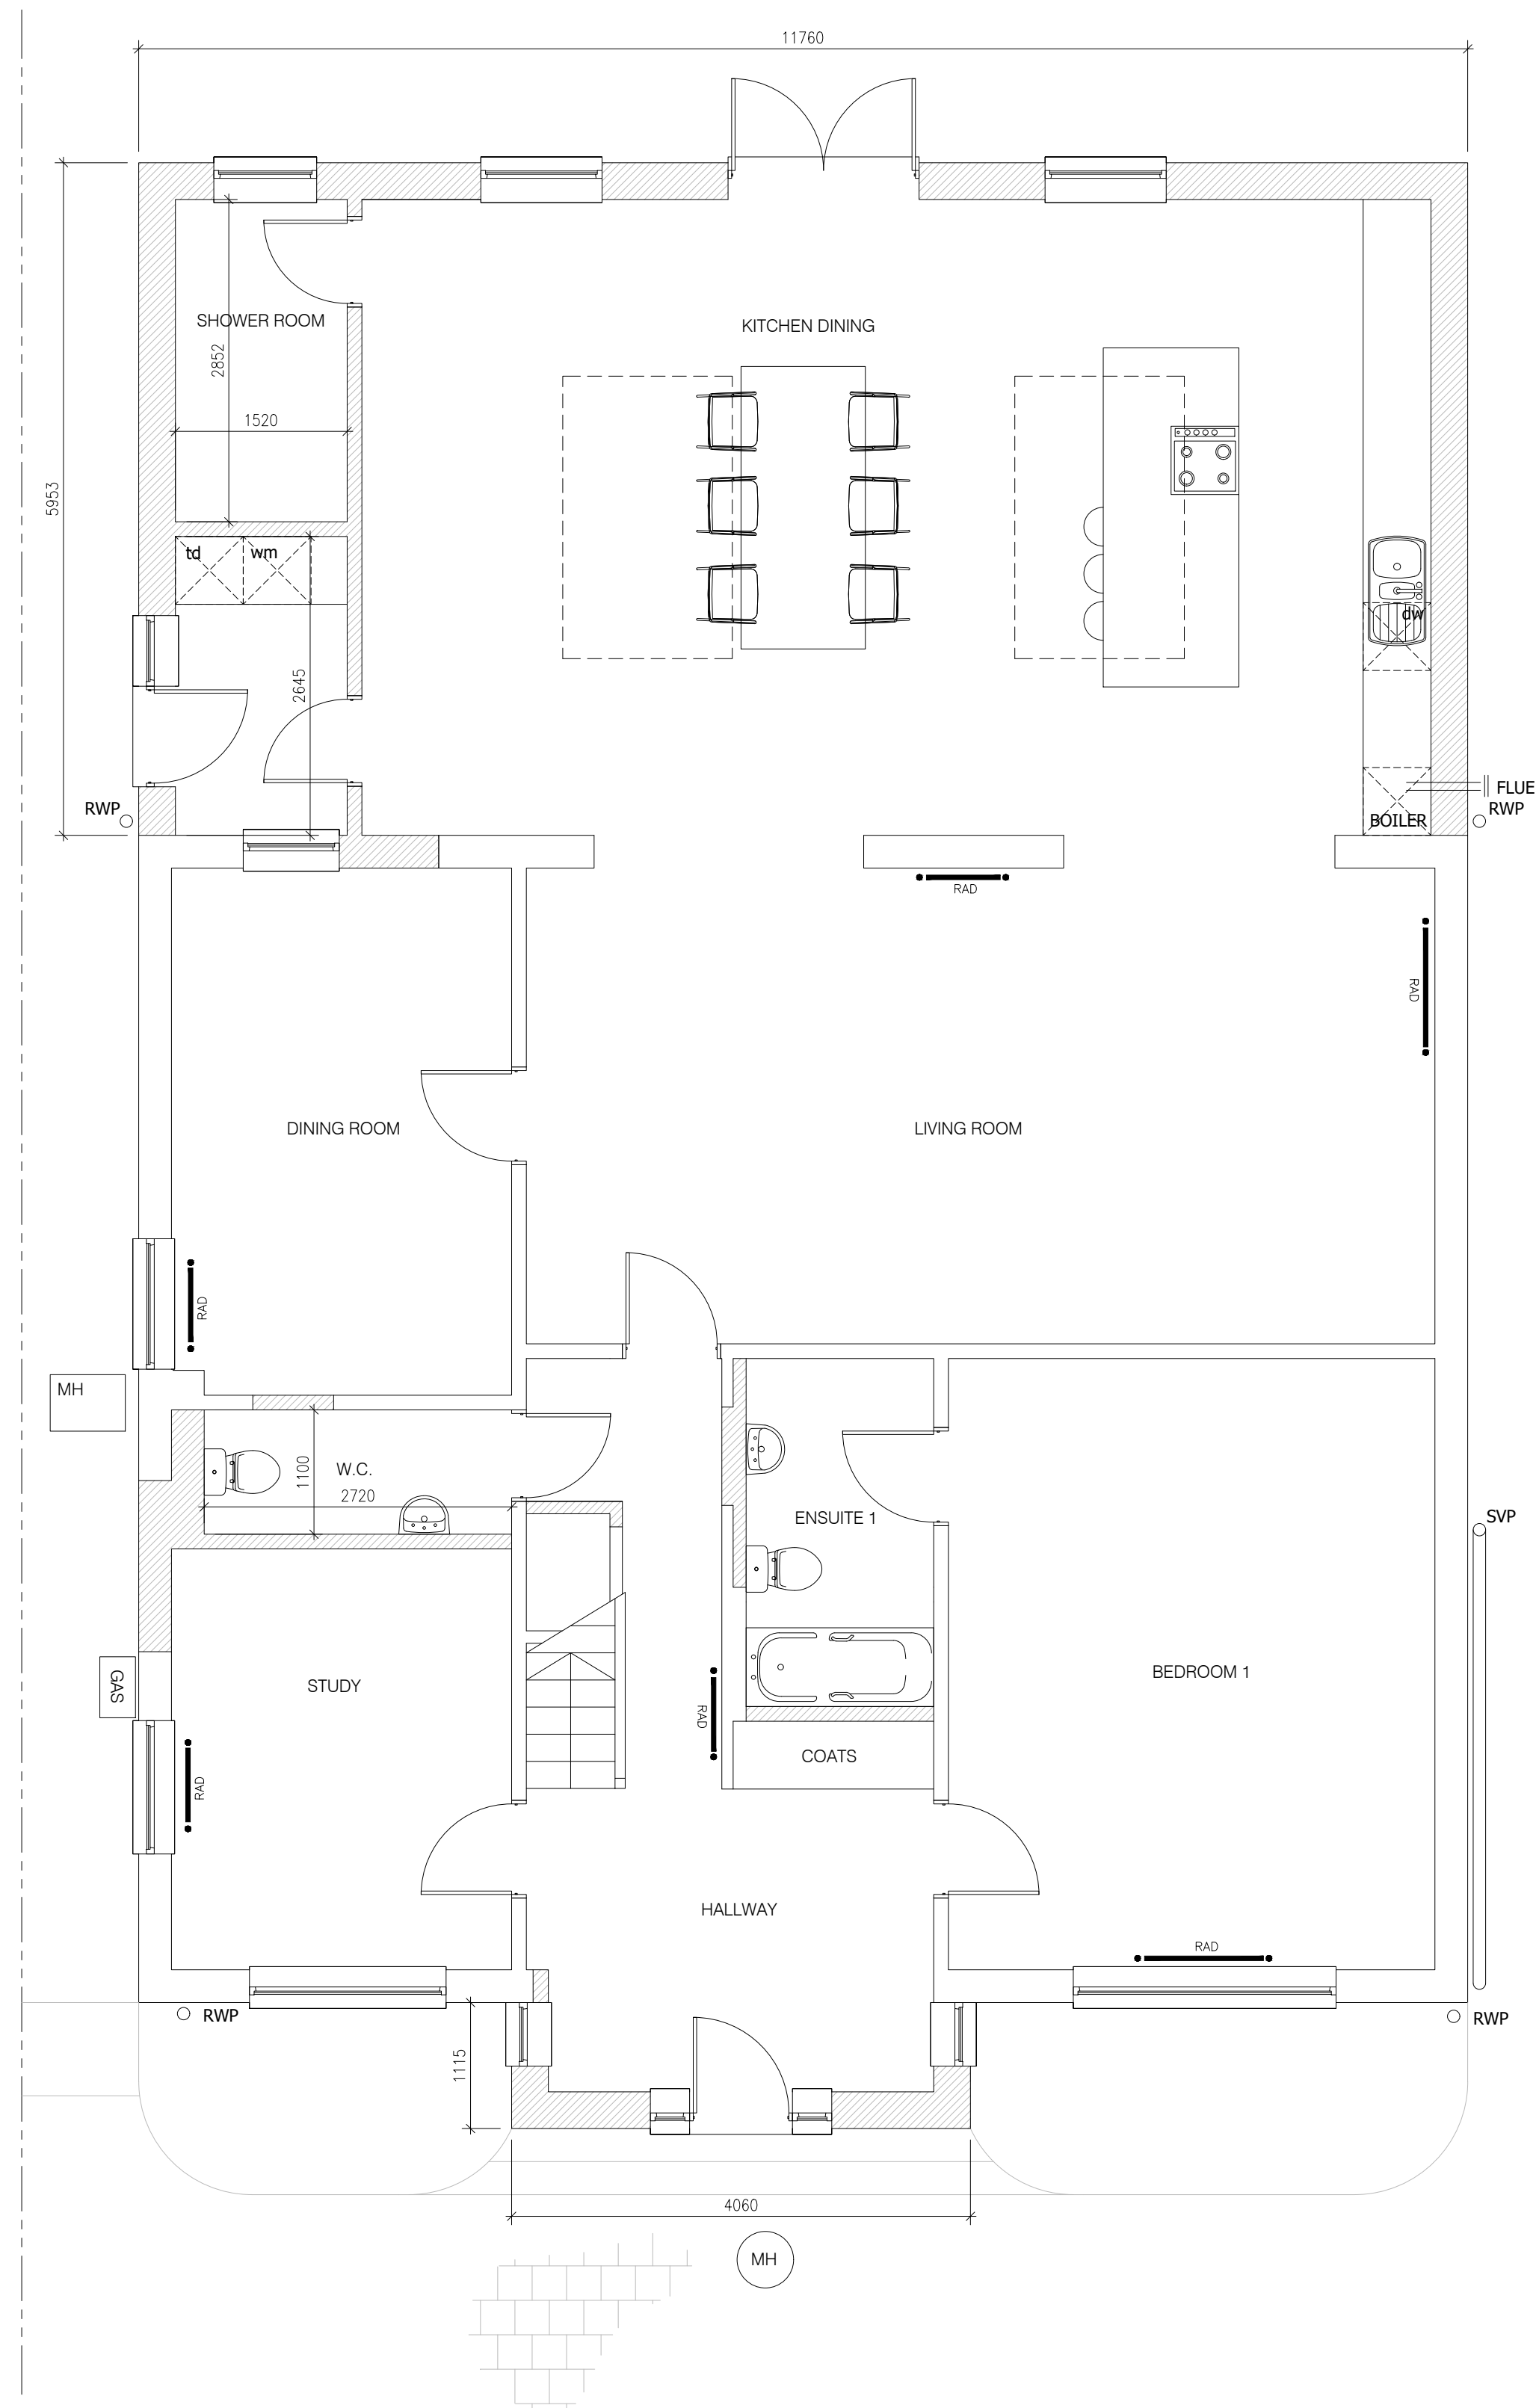

100 Berkshire Place
Winnersh Triangle
Wokingham, Berkshire RG41 5RD
Tel: 07787296792

email: info@jetarchdesign.co.uk

Client

MR & MRS KHALID

Property:

300 NINE MILE RIDE
FINCHAMPSTEAD
RG40 3NN

Drawing Title:

DETAILS OF PROPOSED FLOOR PLANS

Rev.	Date	Revisions

Drawing No.	Rev.
A1/418/03	

Plot Date: OCT 24

Scale 1:50 @ A1

Date	OCT 24	Drawn	JT
------	--------	-------	----