




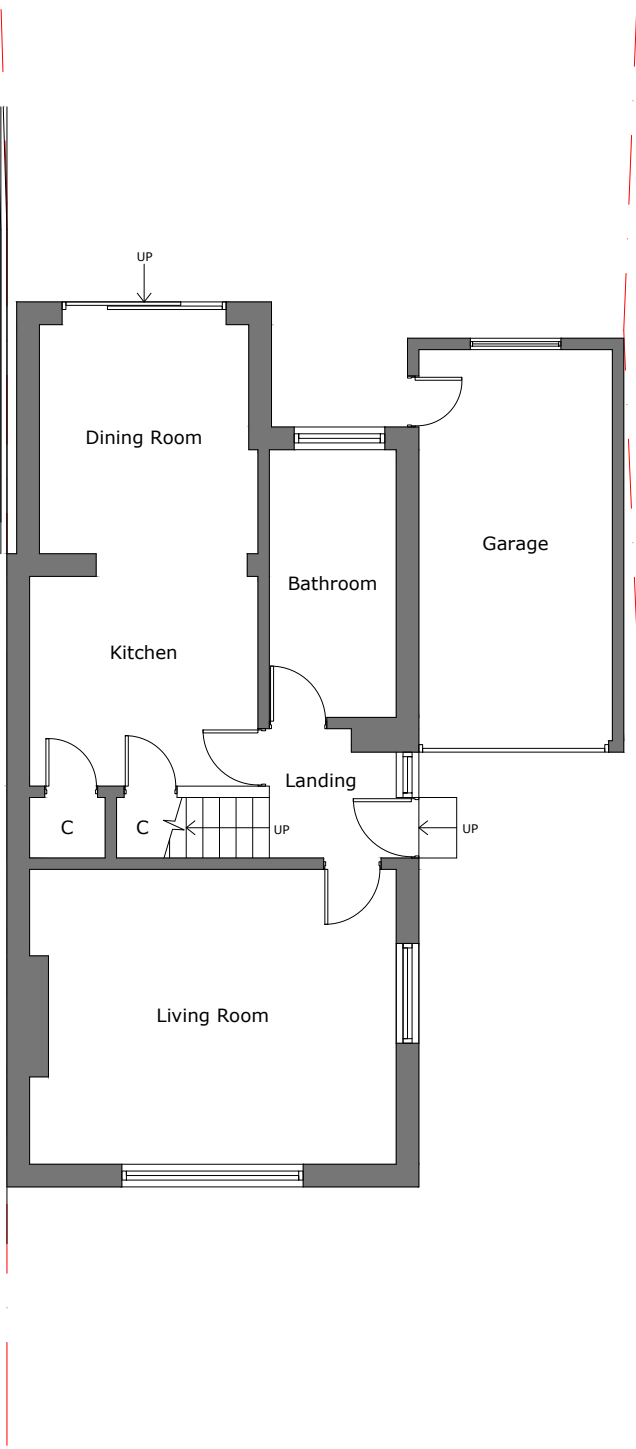

Existing Ground Floor

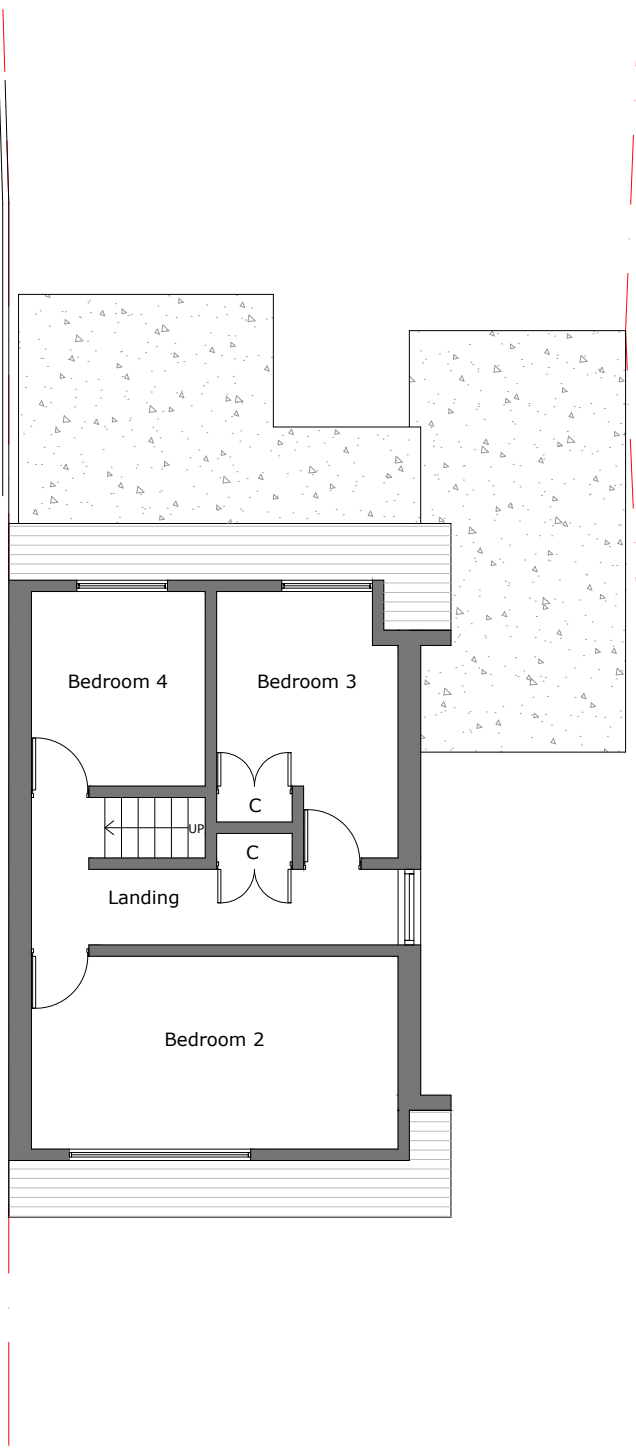

Existing First Floor

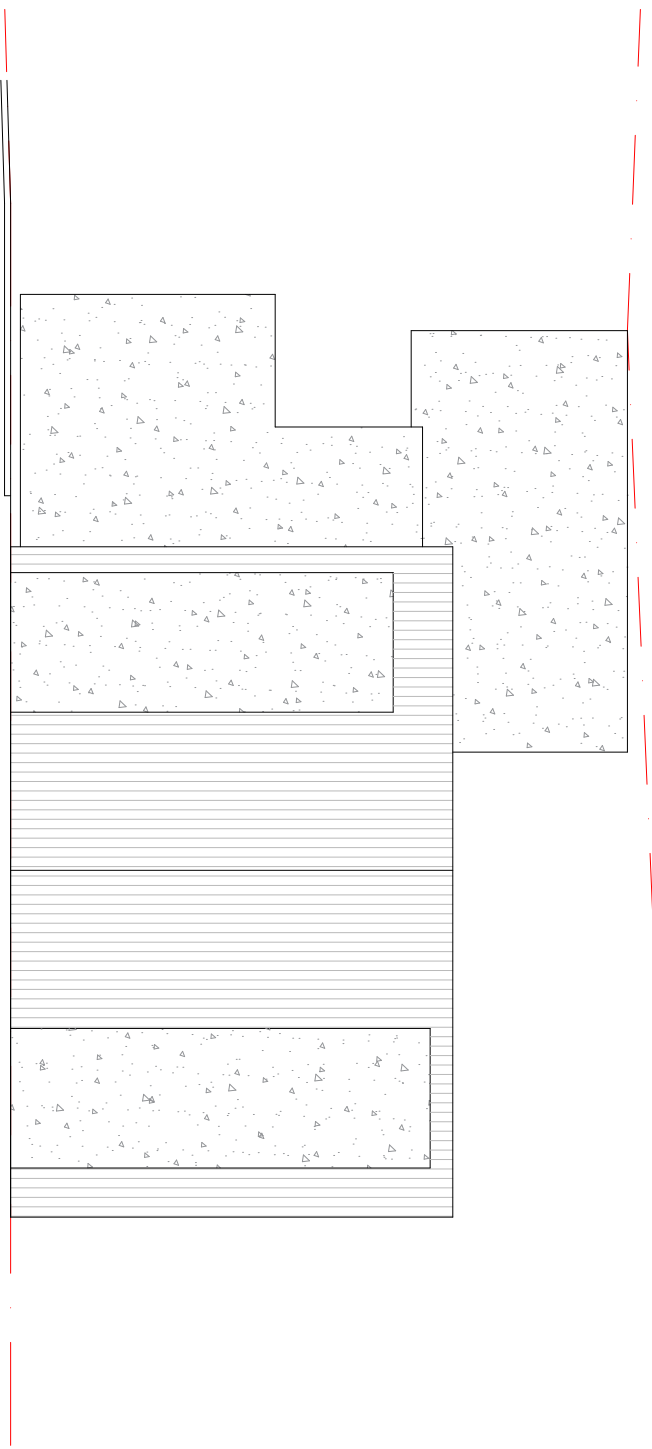

Existing Roof



- Notes
1. All materials to match existing unless otherwise noted.
 2. Do not scale for the construction purposes.
 3. The contractor must verify all dimension on site prior to commencement of works.
 4. This document is copyright of the originator and must be treated as confidential.

Project
68 Campbell Road,
Woodley, RG5 3PG


Drawing title
Existing Floor Plan

Drawing no
01

Rev
-

Scale
1:100 @ A3

Date
Nov 2024

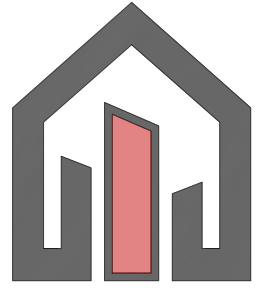

1 Right Plan
1rightplan@gmail.com
07955 449 285