



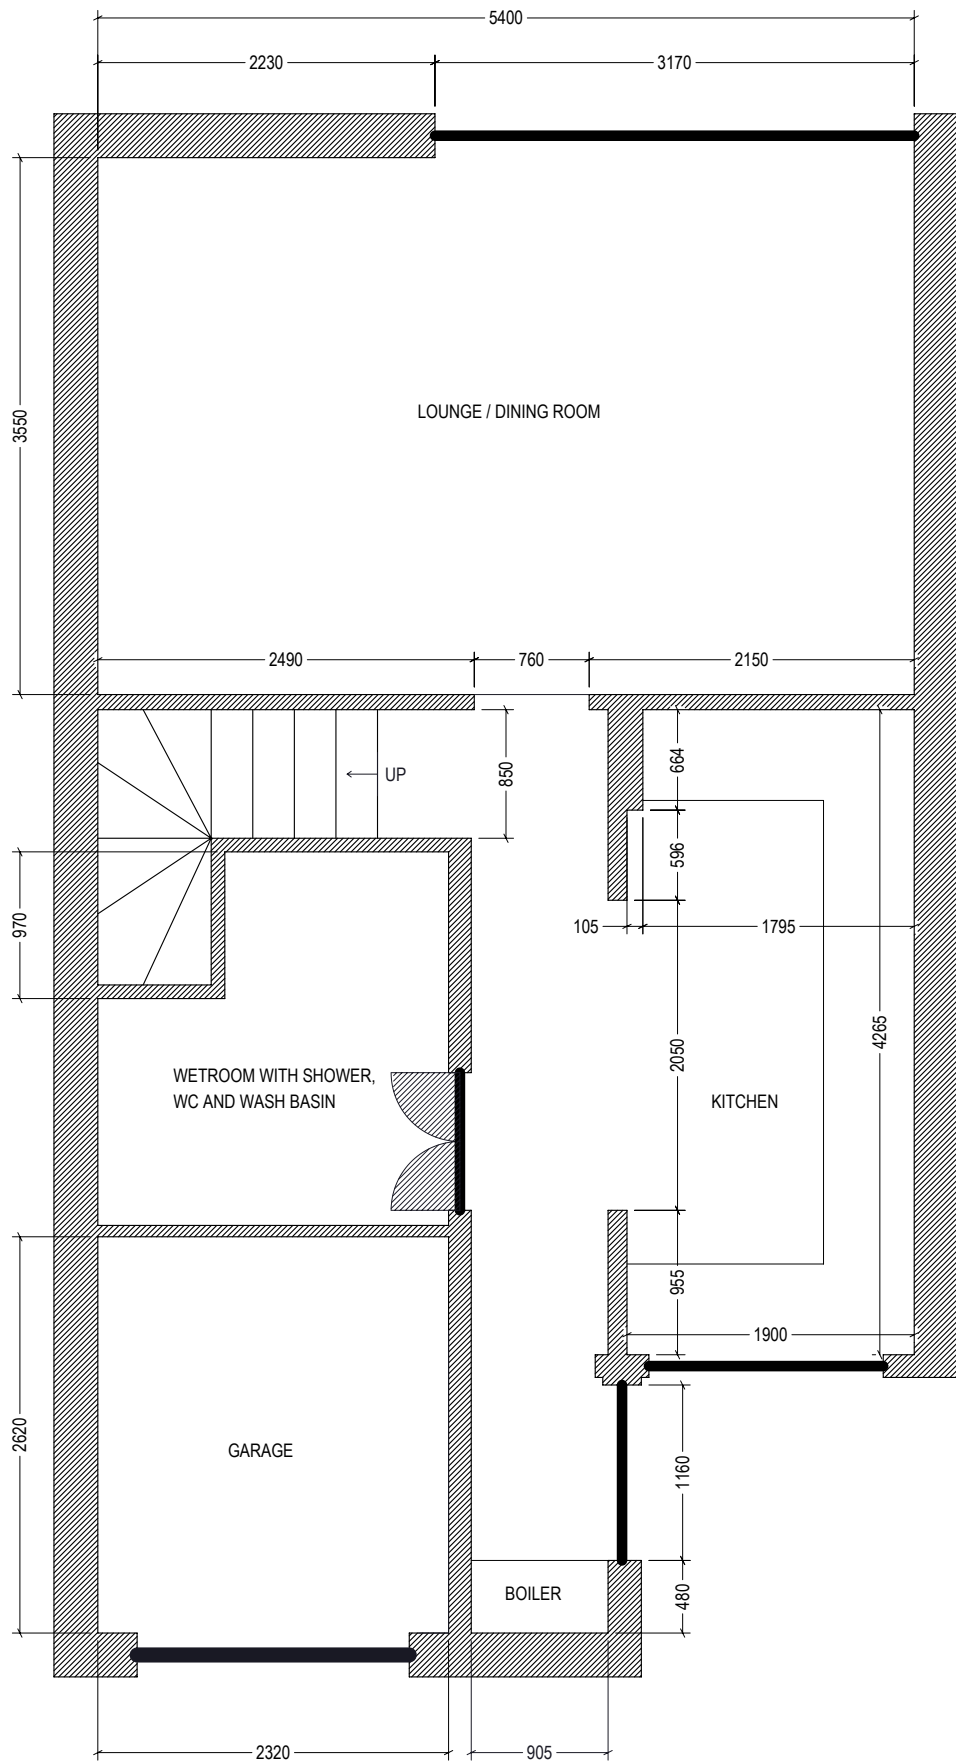

EXISTING GROUND FLOOR PLAN

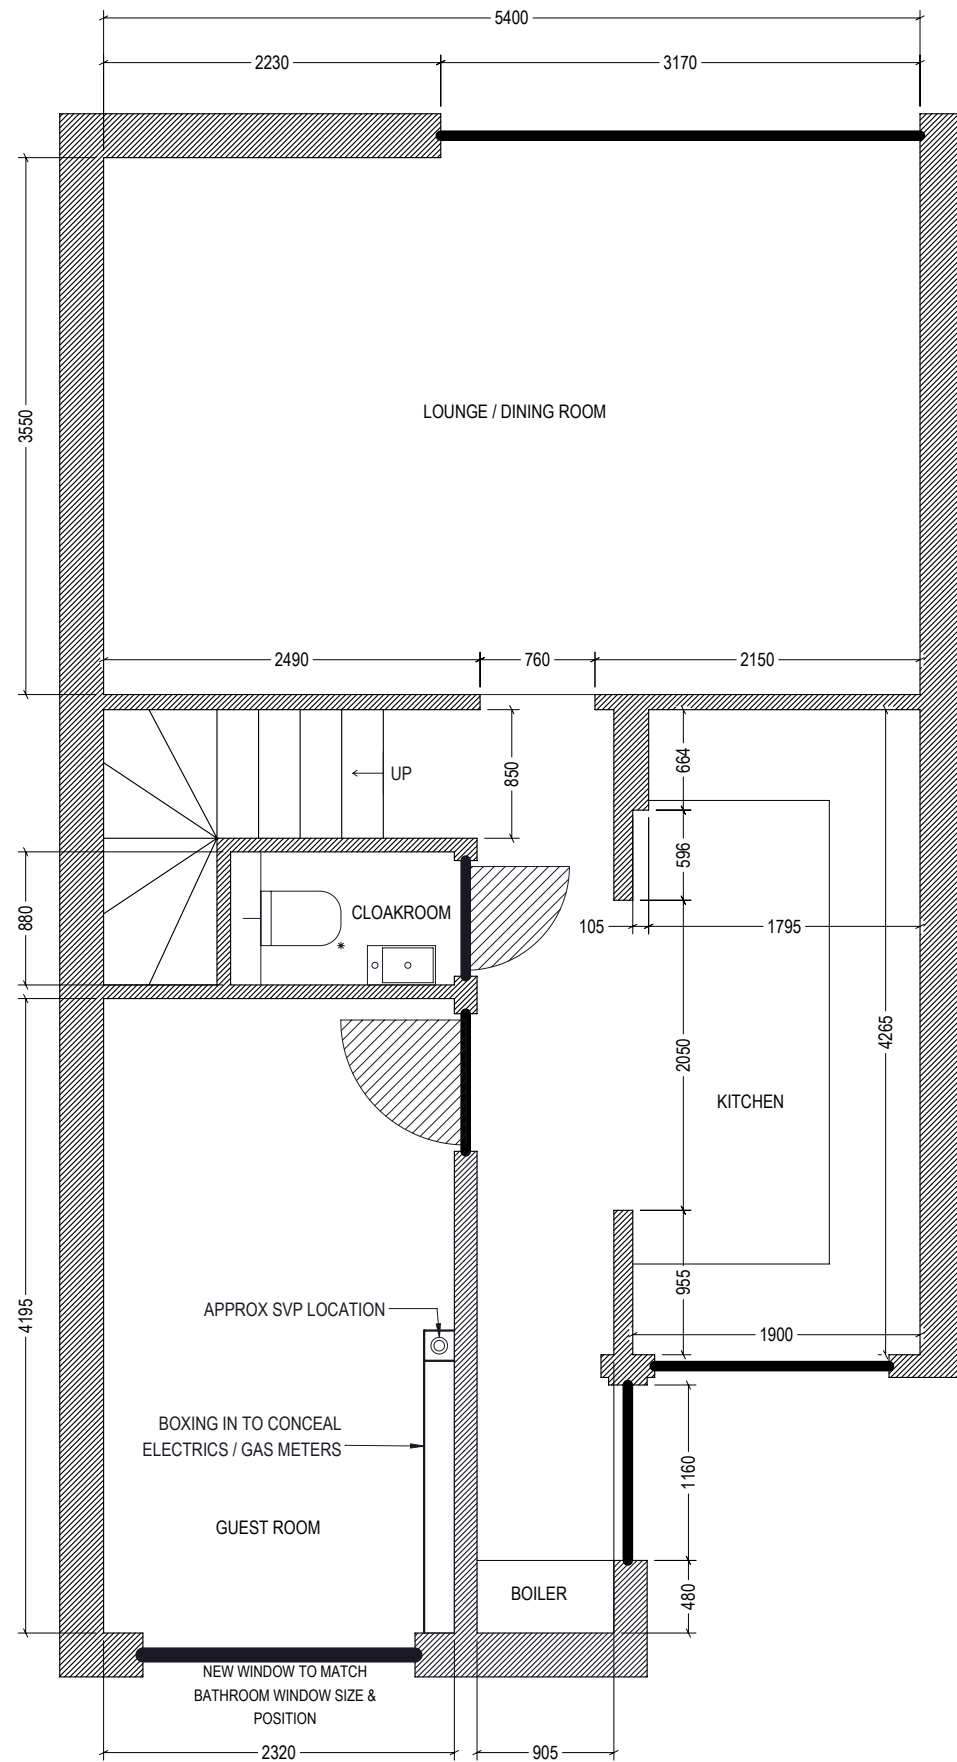

PROPOSED GROUND FLOOR PLAN

SCALE BAR 1:50



THIS DRAWING IS THE PROPERTY OF LOULA CREATIVE.

IT MUST NOT BE USED OR COPIED WITHOUT WRITTEN PERMISSION

DO NOT SCALE

ANY DISCREPANCIES MUST BE REPORTED TO LOULA CREATIVE

REV	AMENDMENTS	DATE	DRAWN BY
B	HATCHNG UPDATED AND SCALE BAR ADDED	15/10/25	JG
A	FOR INFORMATION	11/08/25	JG

REVISIONS

CLIENT:

PROJECT NAME: 3 WILLOWDALE, GARAGE CONVERSION

DRAWING NUMBER: 003-001

DRAWING TITLE: GROUND FLOOR EXISTING & PROPOSED LAYOUTS

DRAWN BY: JG

CHECKED: JG

DATE: 11.08.25

SCALE: 1:50 @A3

REVISION: B

TOLERANCE: +/-5mm



LOULA CREATIVE
3 WILLOWDALE
FINCHAMPSTEAD
BERKSHIRE
RG40 4UF