




3 WILLOWDALE - MID TERRACE

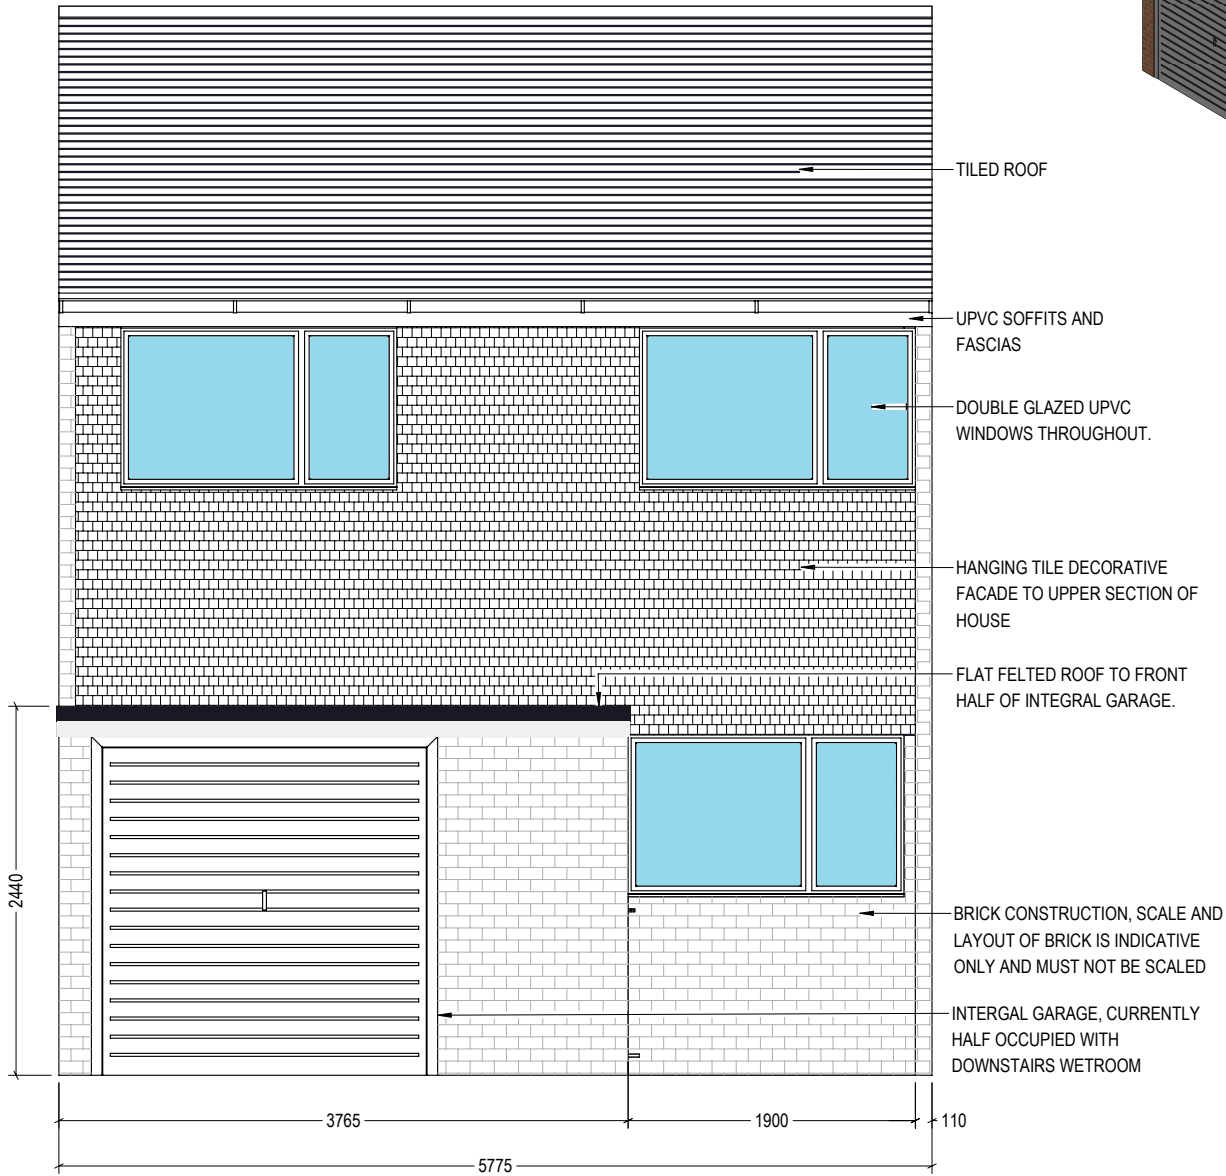

① - EAST ELEVATION

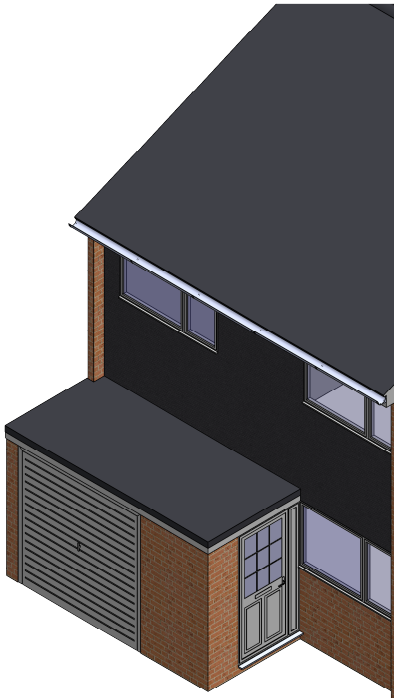

ISOMETRIC VIEW OF EXISTING

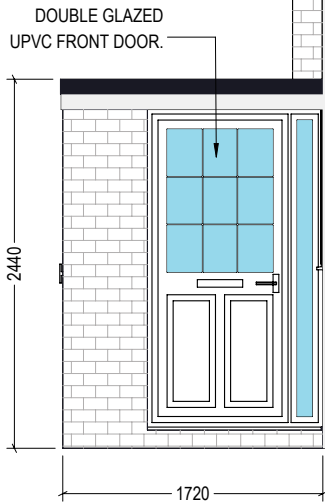

② - SOUTH ELEVATION

SCALE BAR 1:50



THIS DRAWING IS THE PROPERTY OF LOULA CREATIVE.

IT MUST NOT BE USED OR COPIED WITHOUT WRITTEN PERMISSION

DO NOT SCALE

ANY DISCREPANCIES MUST BE REPORTED TO LOULA CREATIVE

A	FOR INFORMATION	15/10/25	JG
REV	AMENDMENTS	DATE	DRAWN BY

REVISIONS

CLIENT:

PROJECT NAME: 3 WILLOWDALE, GARAGE CONVERSION

DRAWING NUMBER: 003-002

DRAWING TITLE: EXISTING ELEVATIONS

DRAWN BY: JG

CHECKED: JG DATE: 15.10.25



SCALE: 1:50 @A3

REVISION: A TOLERANCE: +/-5mm




LOULA CREATIVE
3 WILLOWDALE
FINCHAMPSTEAD
BERKSHIRE
RG40 4UF


3 WILLOWDALE - MID TERRACE

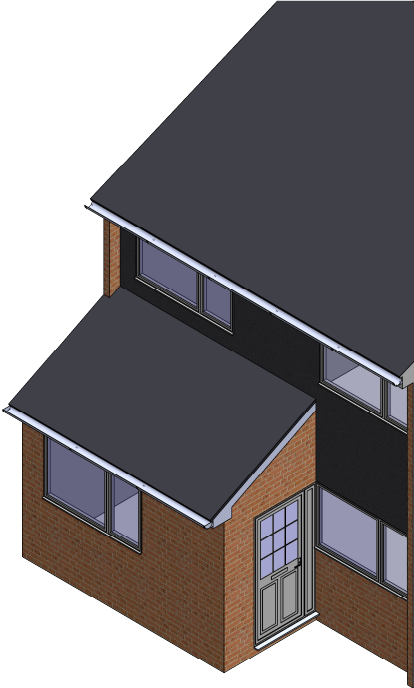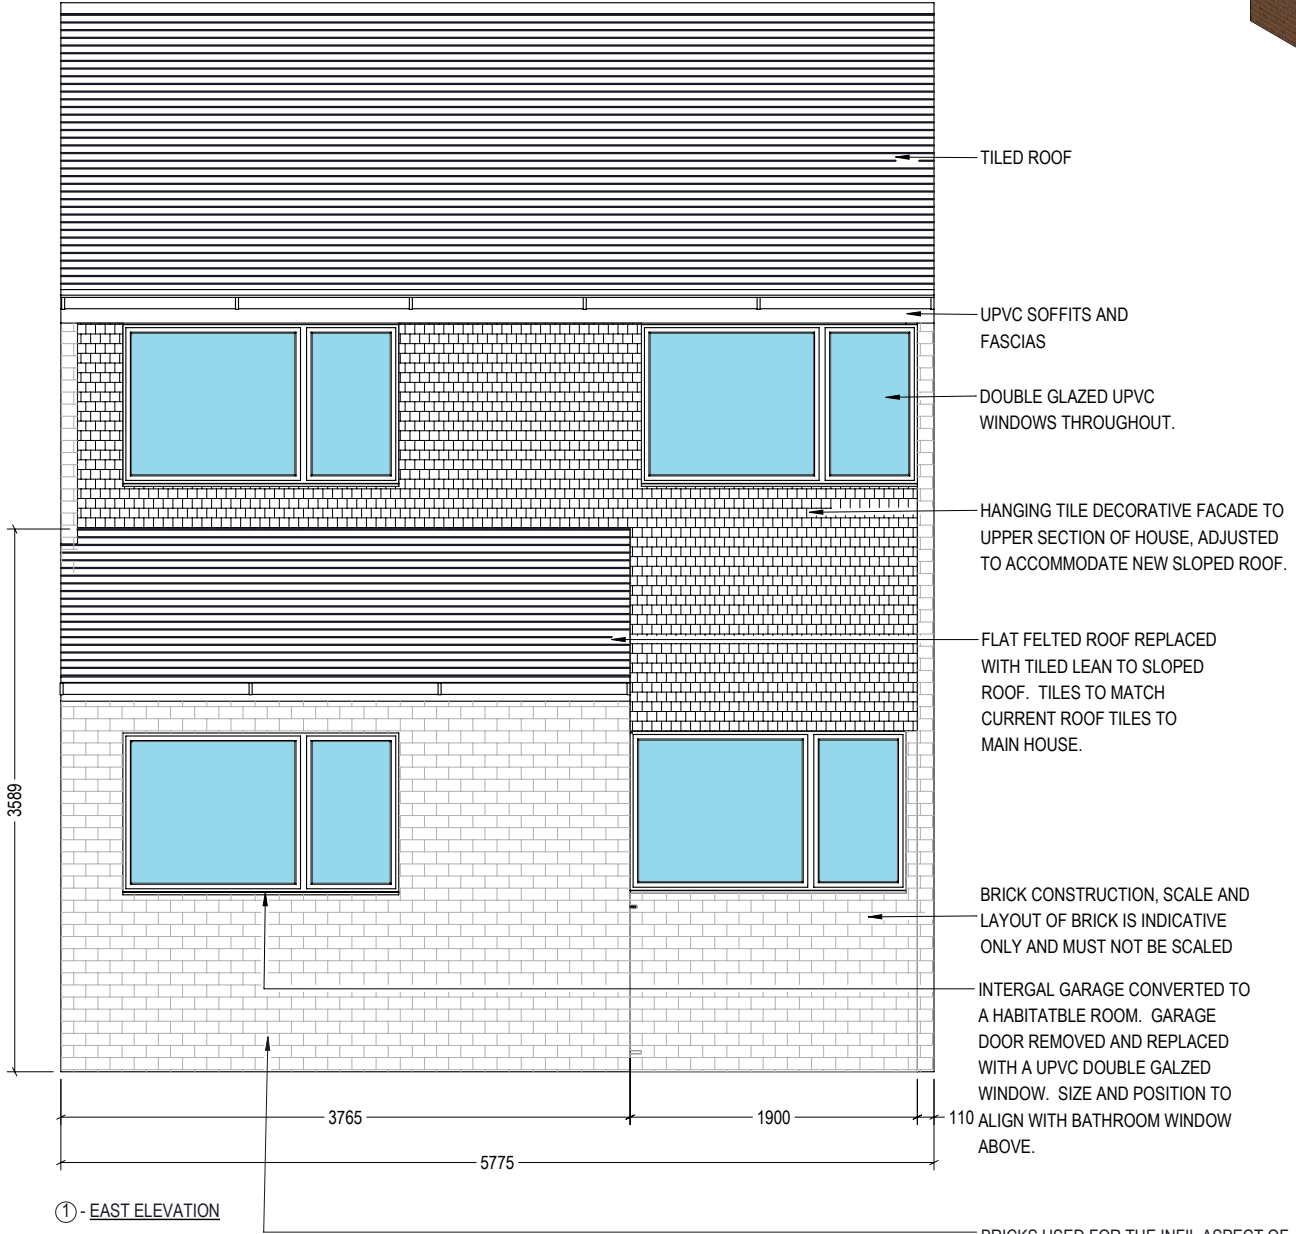

ISOMETRIC VIEW OF PROPOSED

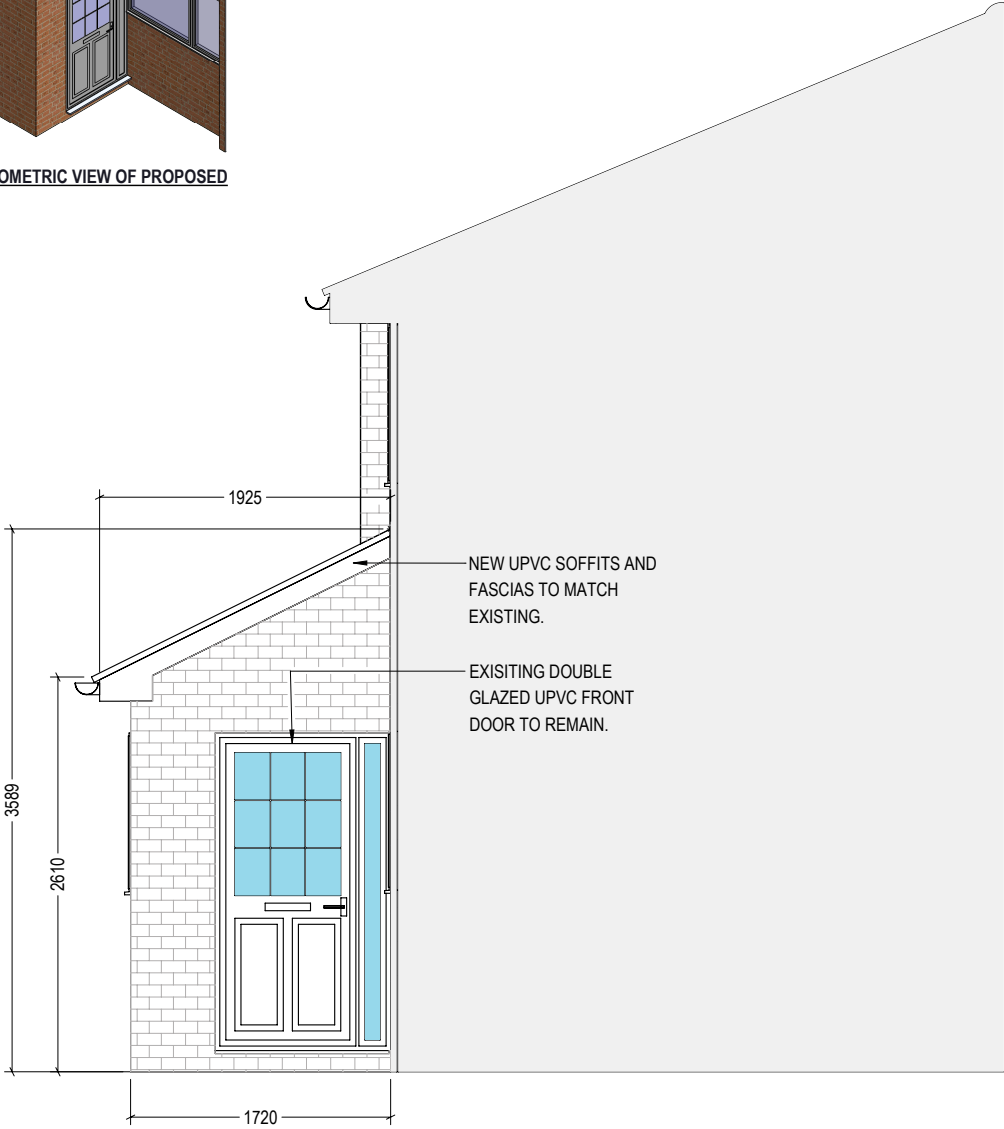

SCALE BAR 1:50

 

THIS DRAWING IS THE PROPERTY OF LOULA CREATIVE.
IT MUST NOT BE USED OR COPIED WITHOUT WRITTEN PERMISSION
DO NOT SCALE
ANY DISCREPANCIES MUST BE REPORTED TO LOULA CREATIVE

A	FOR INFORMATION	15/10/25	JG
REV	AMENDMENTS	DATE	DRAWN BY

REVISIONS

CLIENT:

PROJECT NAME: 3 WILLOWDALE, GARAGE CONVERSION

DRAWING NUMBER: 003-003

DRAWING TITLE: PROPSD ELEVATIONS

DRAWN BY: JG

CHECKED: JG

DATE: 15.10.25

SCALE: 1:50 @A3

REVISION: A

TOLERANCE: +/-5mm



LOULA CREATIVE
3 WILLOWDALE
FINCHAMPSTEAD
BERKSHIRE
RG40 4UF