



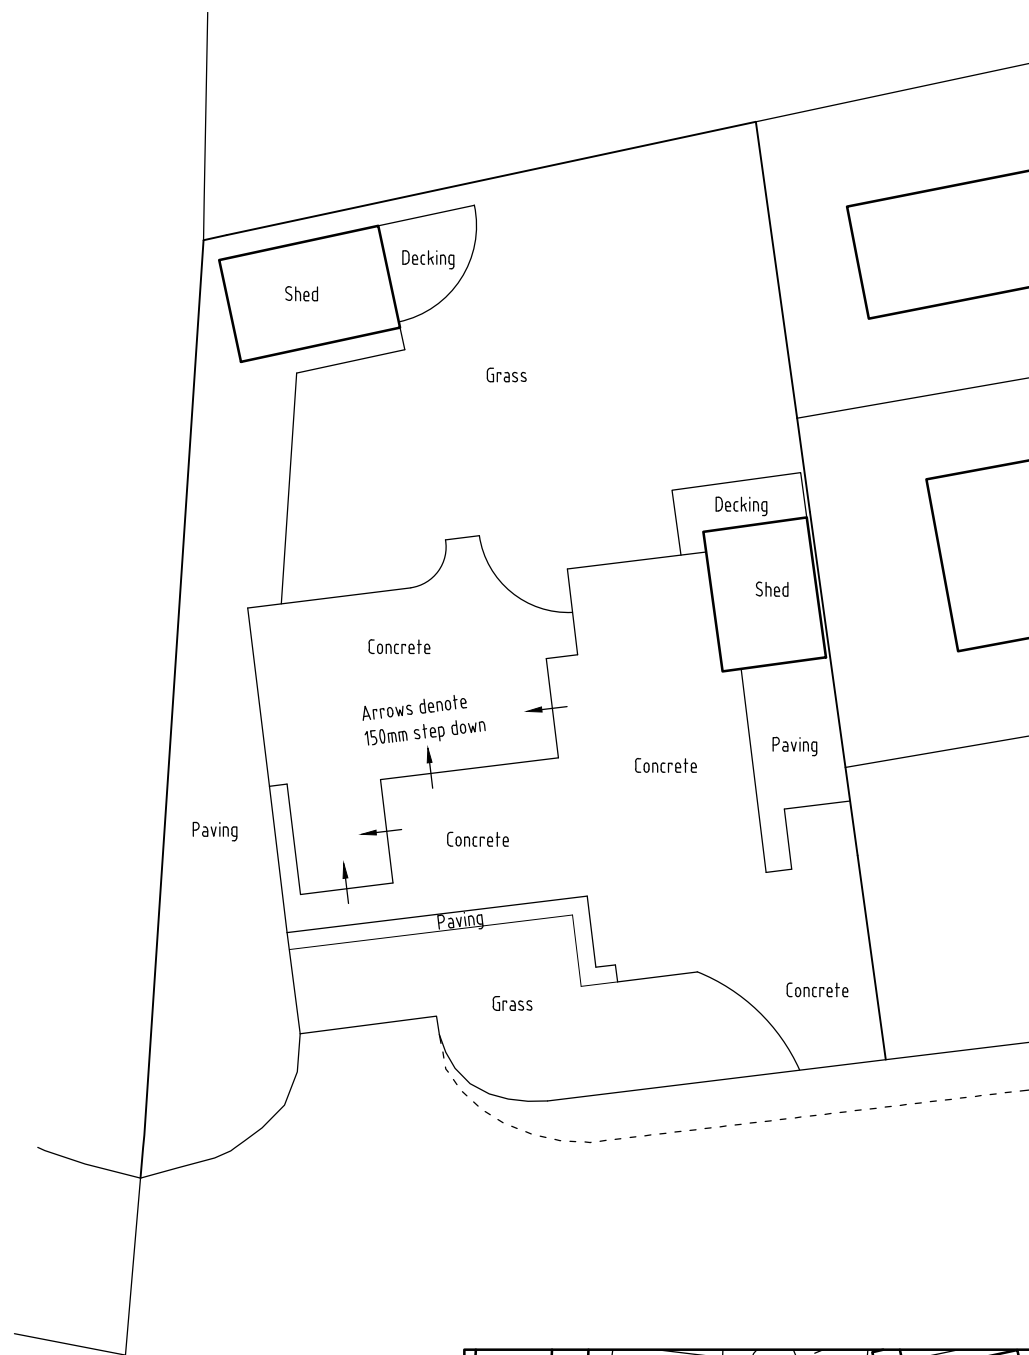


EXISTING SITE PLAN
Scale 1:200

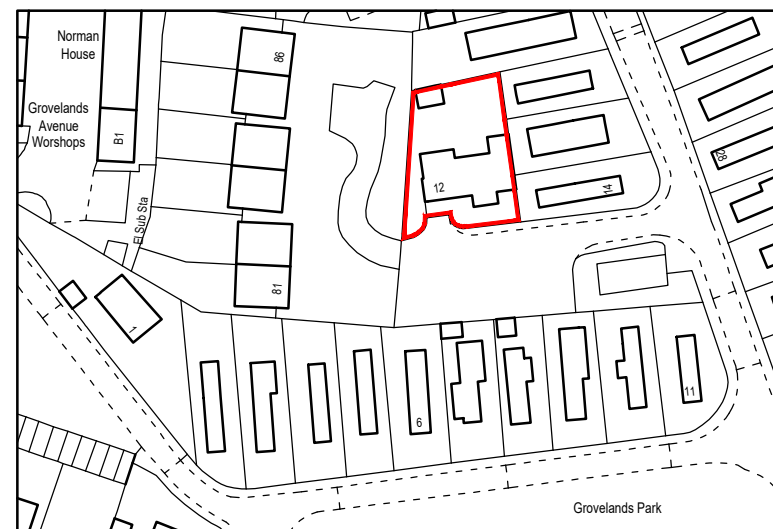


LOCATION PLAN
Scale 1:1250

Ordnance Survey, (c) Crown Copyright 2025. All rights reserved. Licence number 100022432

Hatching denotes extent of
150mm concrete laid over
existing concrete to bring the
base up to a consistent level

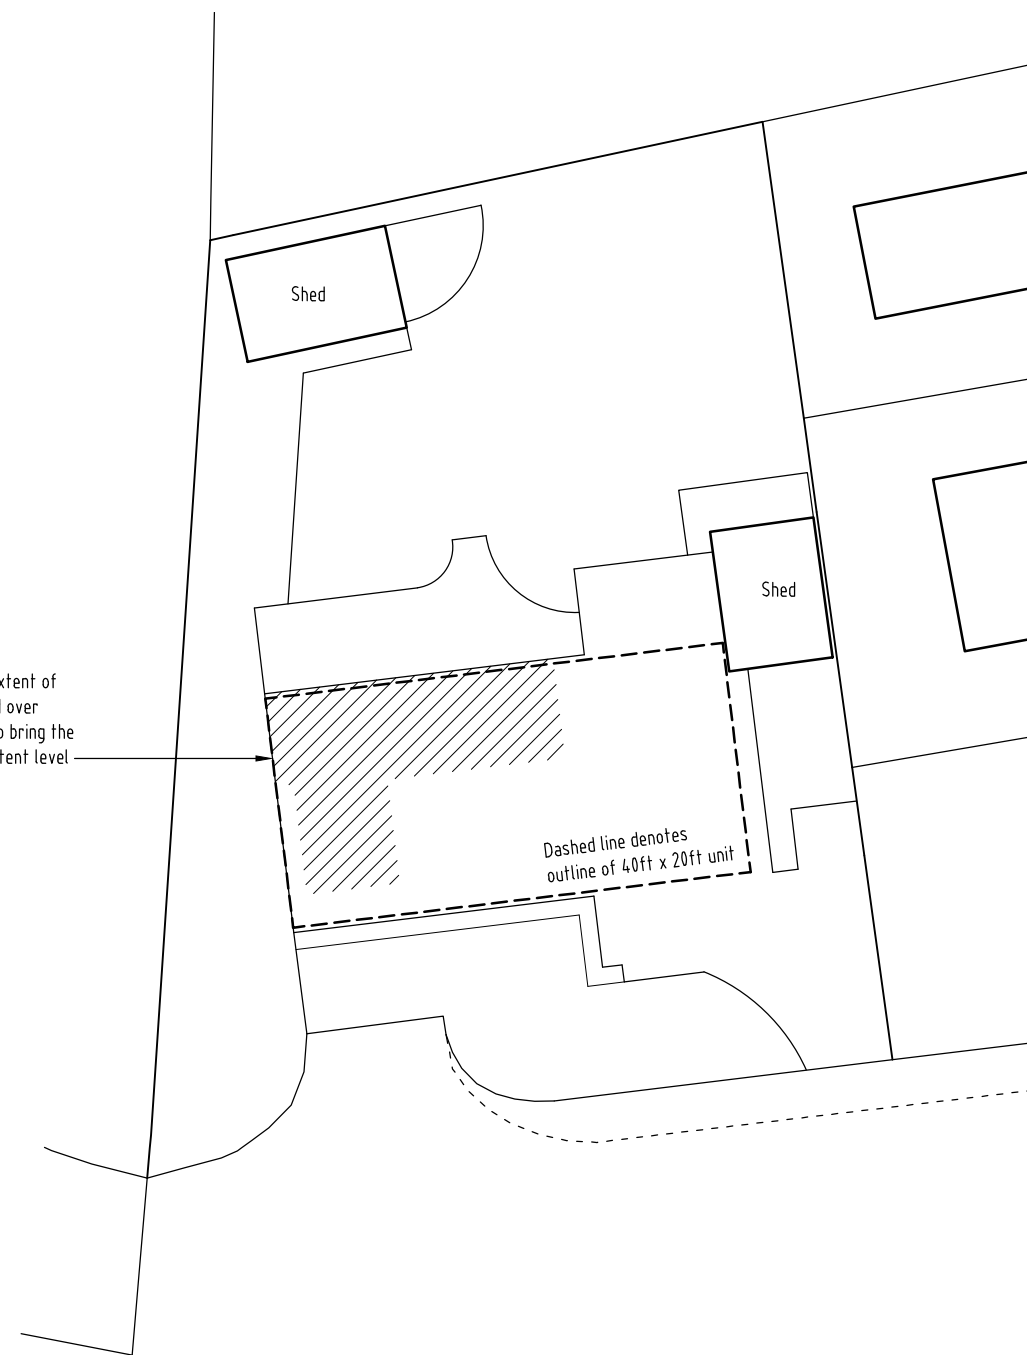

PROPOSED SITE PLAN
Scale 1:200

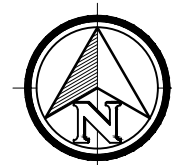

PO Box 3303
Reading
RG1 9SZ

Phone:
0118 9884477

E-mail:
mail@bdssurveyors.co.uk

Web:
www.bdssurveyors.co.uk

Project
Mobile home base works at
12 GROVELANDS PARK
WINNERSH
WOKINGHAM

Drawing title
SITE & LOCATION PLANS

Revisions

Client Mrs P PHILLIPS		Scale AS SHOWN
Drawing number & status 7017:25:1	Rev	Date 23.10.25
FOR INFORMATION		Drawn by TCG
Drawing Copyright© BDS Surveyors Ltd A3 297 x 420mm		