



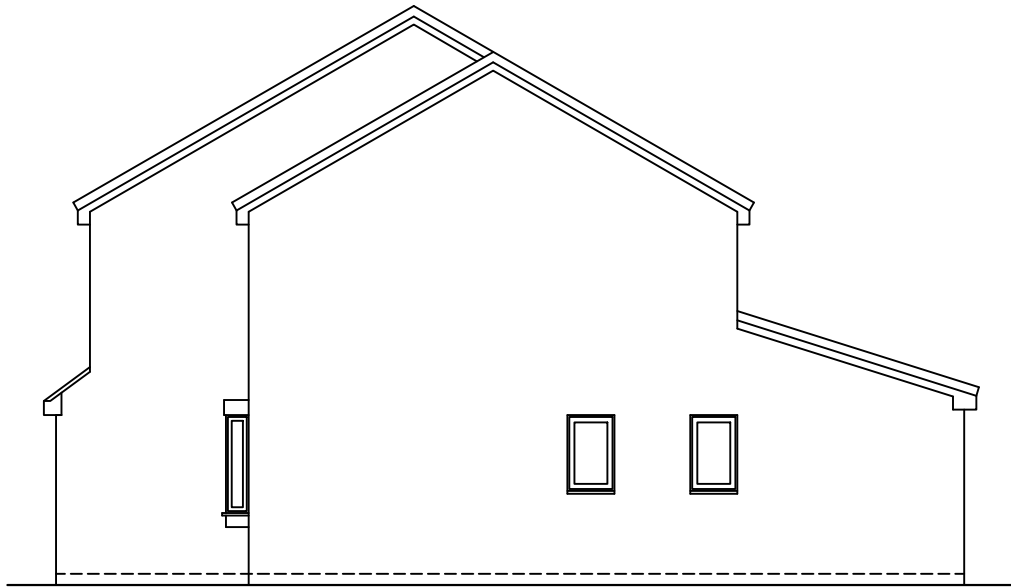


LEFT-HAND SIDE ELEVATION



REAR ELEVATION

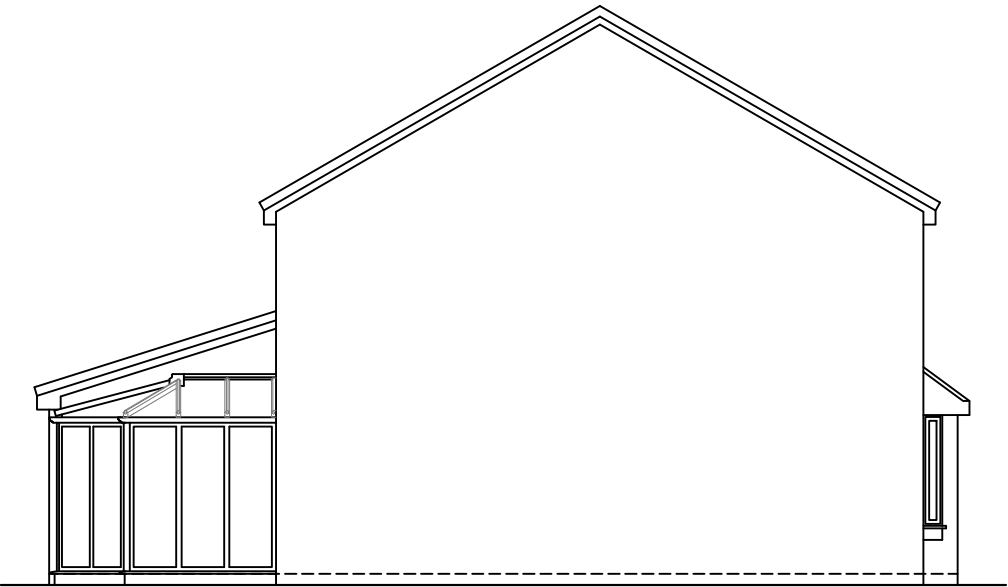


RIGHT-HAND SIDE ELEVATION

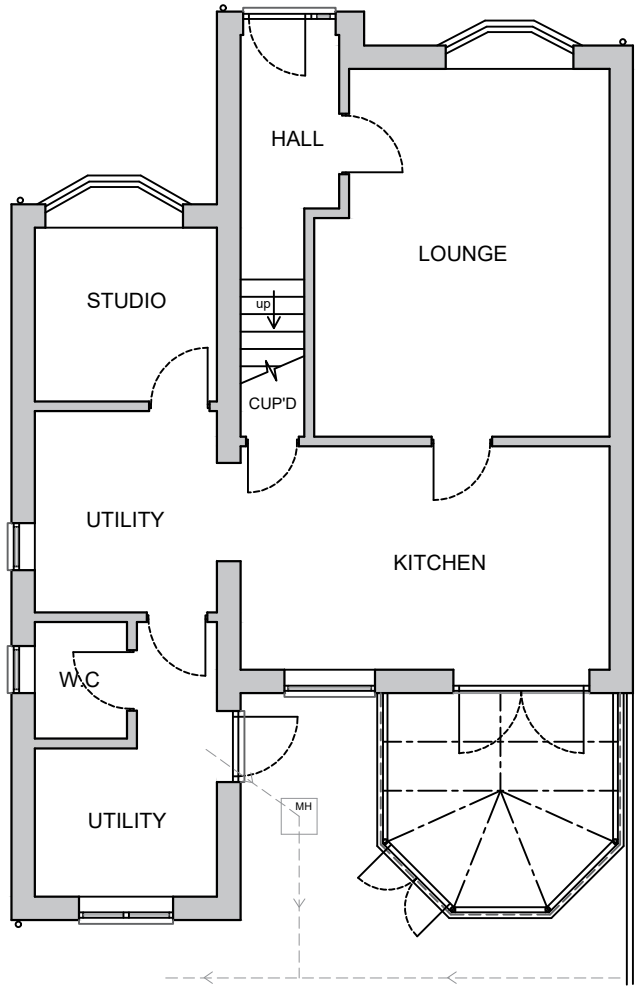

PLAN

Notes:
These drawings are the property of Anglian Home Improvements and must not be used, distributed, loaned or copied without the express permission of Anglian Home Improvements.
All dimensions are in millimetres (mm) unless noted otherwise.
Do not use for base laying purposes
Produced on A3 paper

 

Rev.	Date	Description	Initials
 V04 September 2024 Drawing title: Existing Plan and Elevations CONTRACT No. : 900/16170 Proposed: PVCu Replica Roof Extension at: 6 LABURNUM ROAD WINNERSH, WOKINGHAM BERKSHIRE RG41 5XL			
Drawers initials:	WS	Scale :	1:100
Date:	12/06/25		