



NOTE: Report all errors and omissions to the Architect. All dimensions to be checked on site before fabrication.

Contractors must verify all dimensions on site before setting out, commencing work, or making any shop drawings.


- All dimensions must be checked on site
- All setting out to be checked on site
- All levels must be checked on site and their datum confirmed
- This drawing must be read in conjunction with the relevant specification clauses
- This drawing must not be used for land transfer purposes

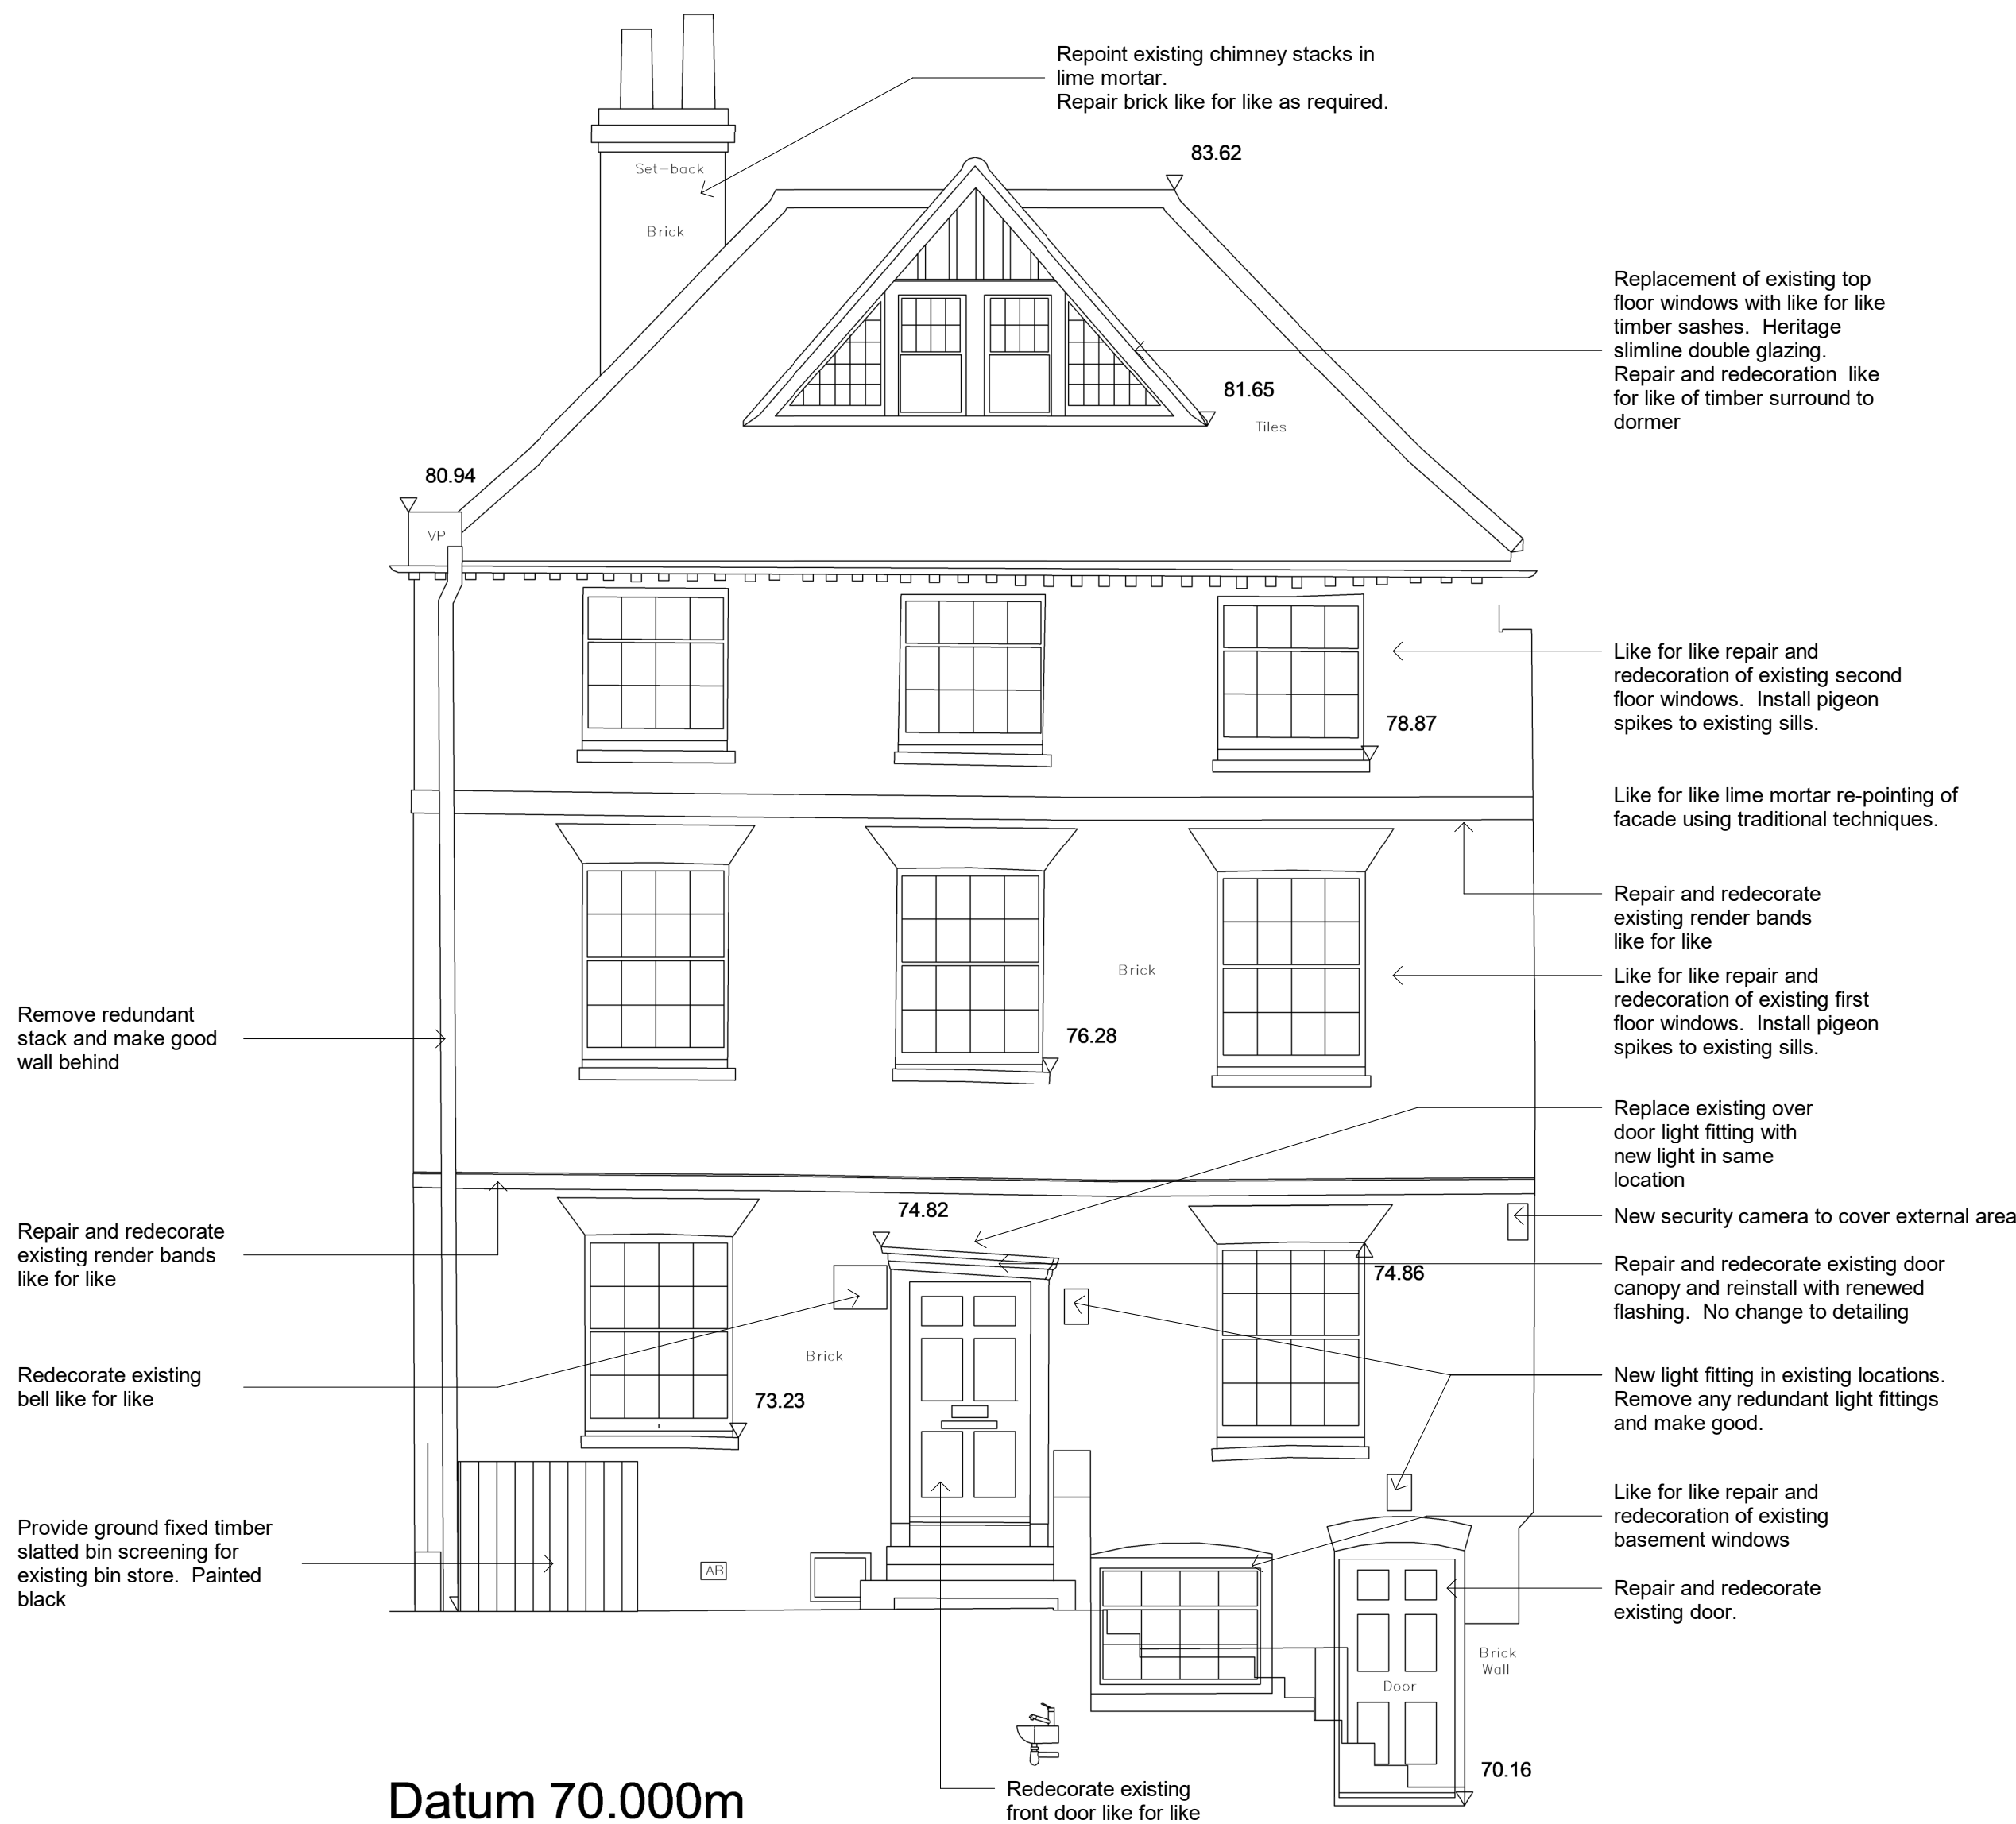

Datum 70.000m
Front Elevation - North East
1 : 50

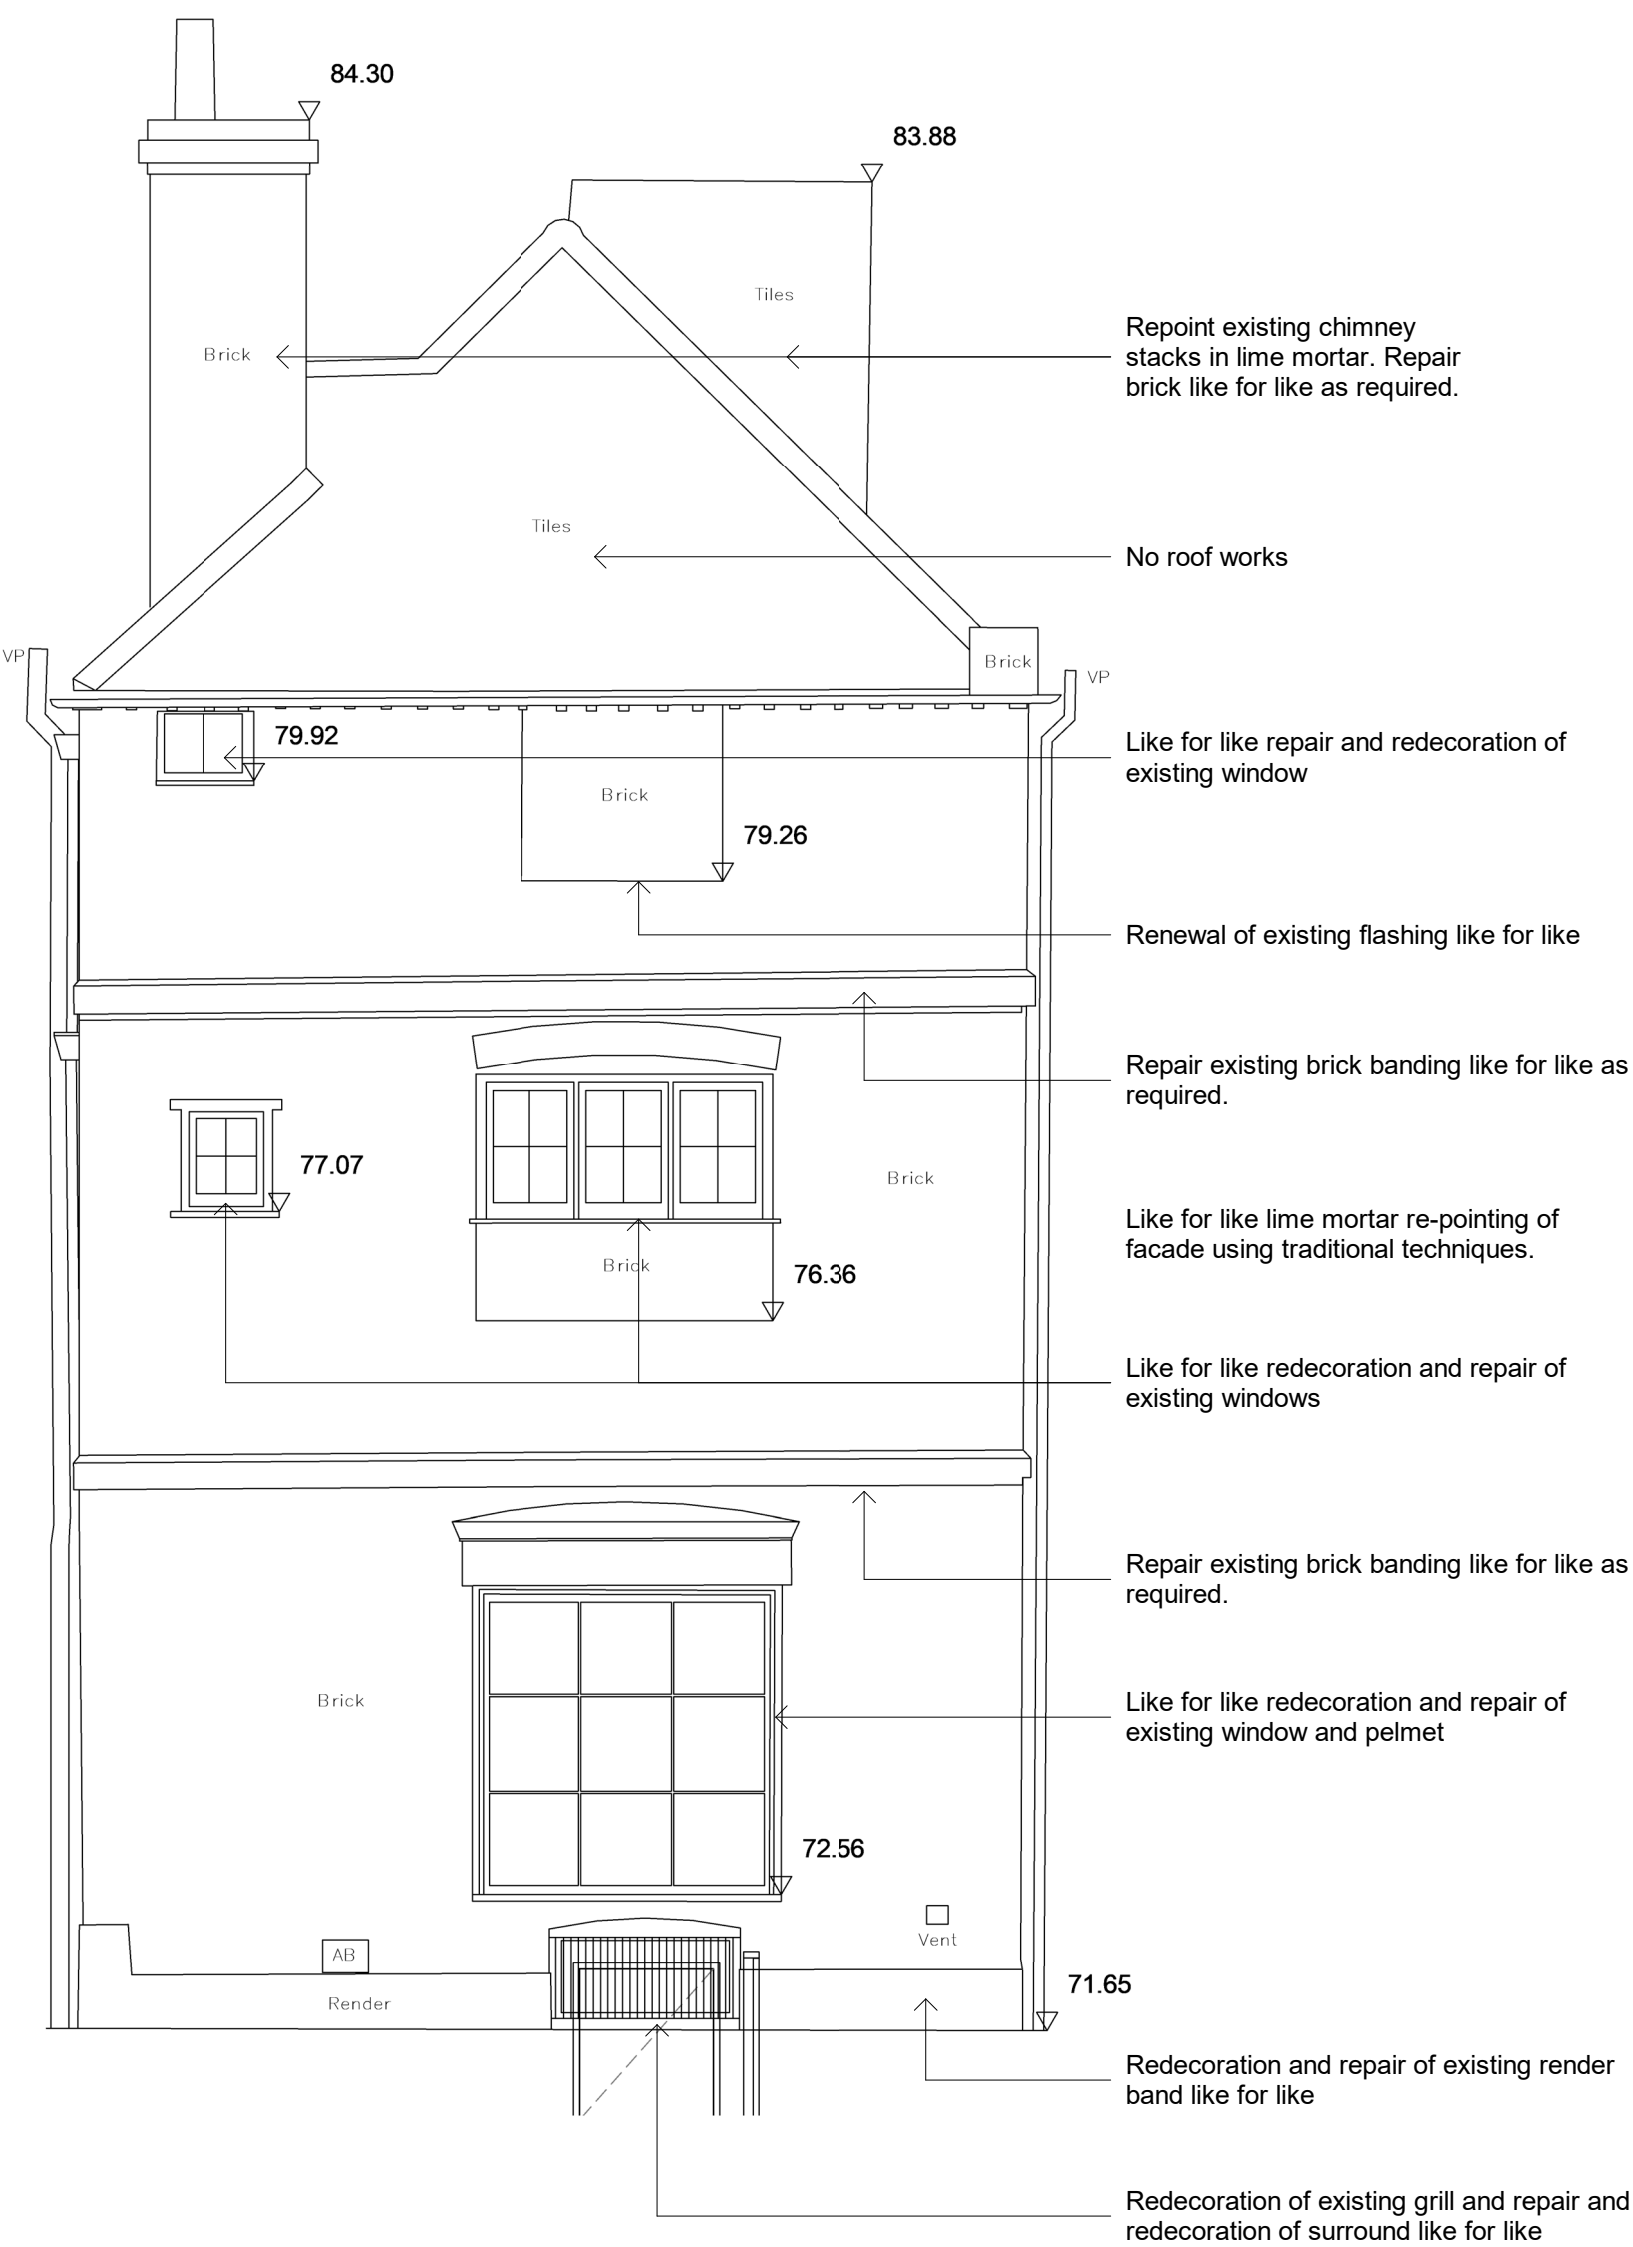

Road Side Elevation - South East
1 : 50

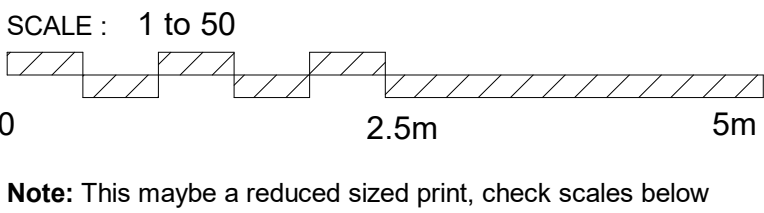

Ben Newton	Existing and Proposed Elevations 1			
	Project number		2184	
	Date		Issue Date	
	Drawn by		Author	
	Project Status		Project Status	
Wingmore Lodge, 2 Rose Street, Wokingham, RG40 1XU			E03	RevP3
			Scale @ A1	1 : 50