






1:100 Proposed Front Elevation

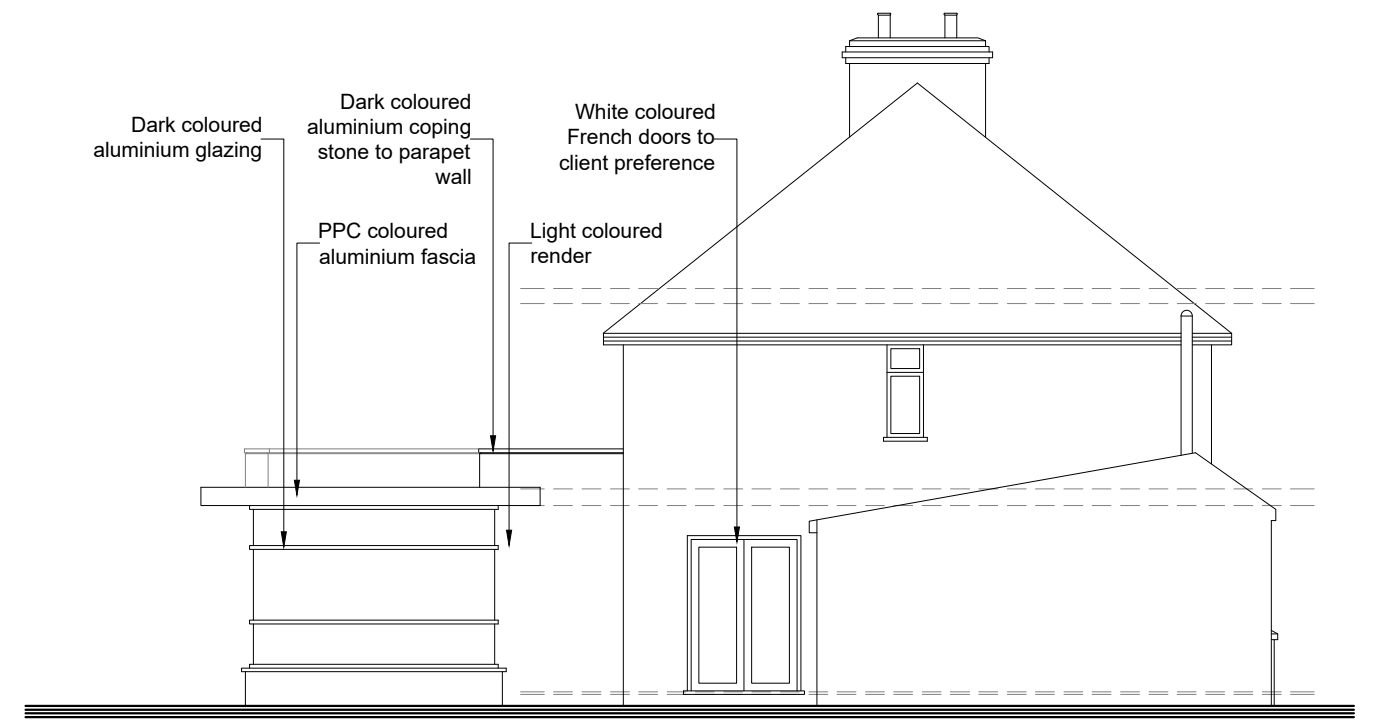

1:100 Proposed Rh side Elevation

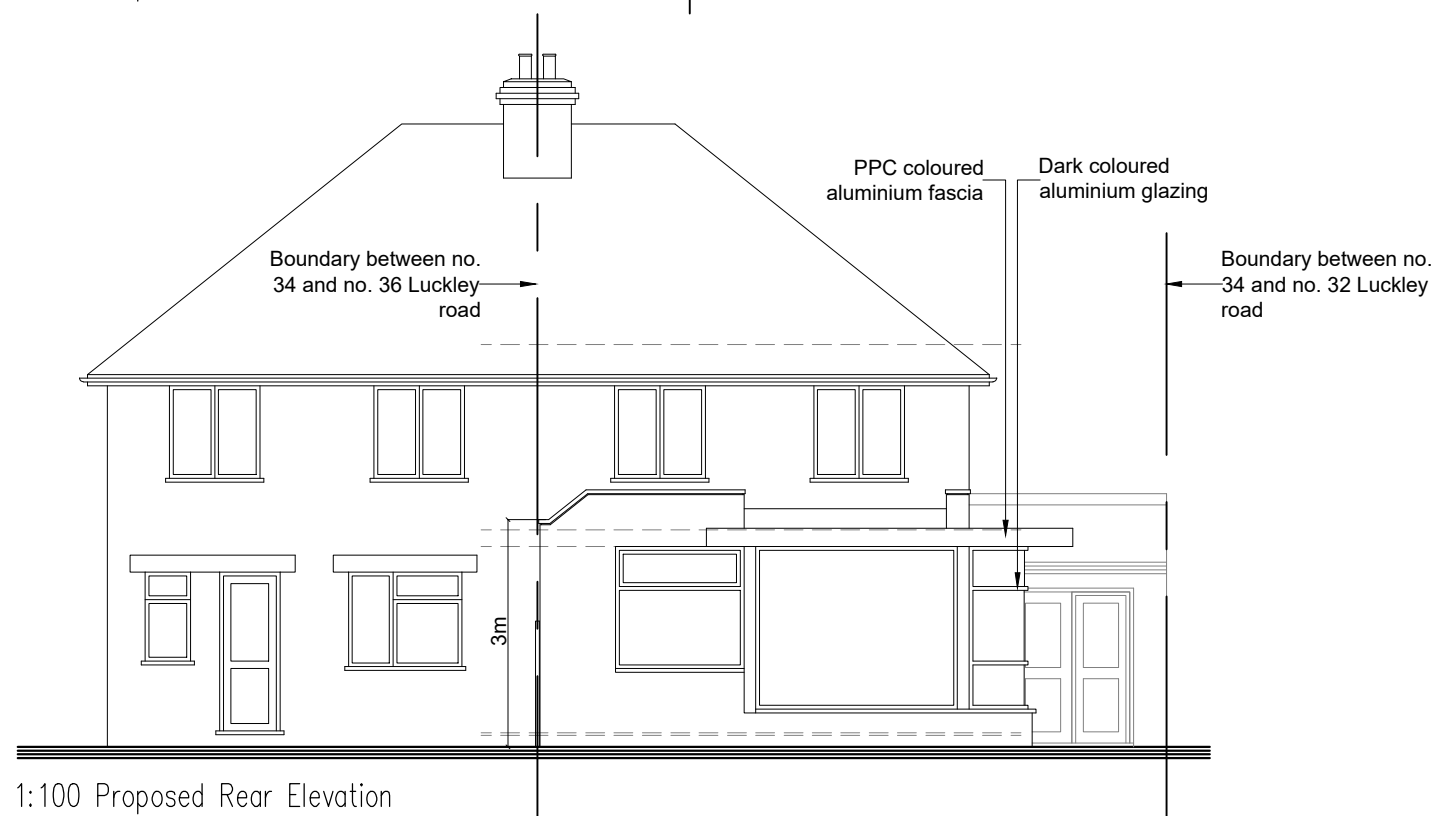

1:100 Proposed Rear Elevation

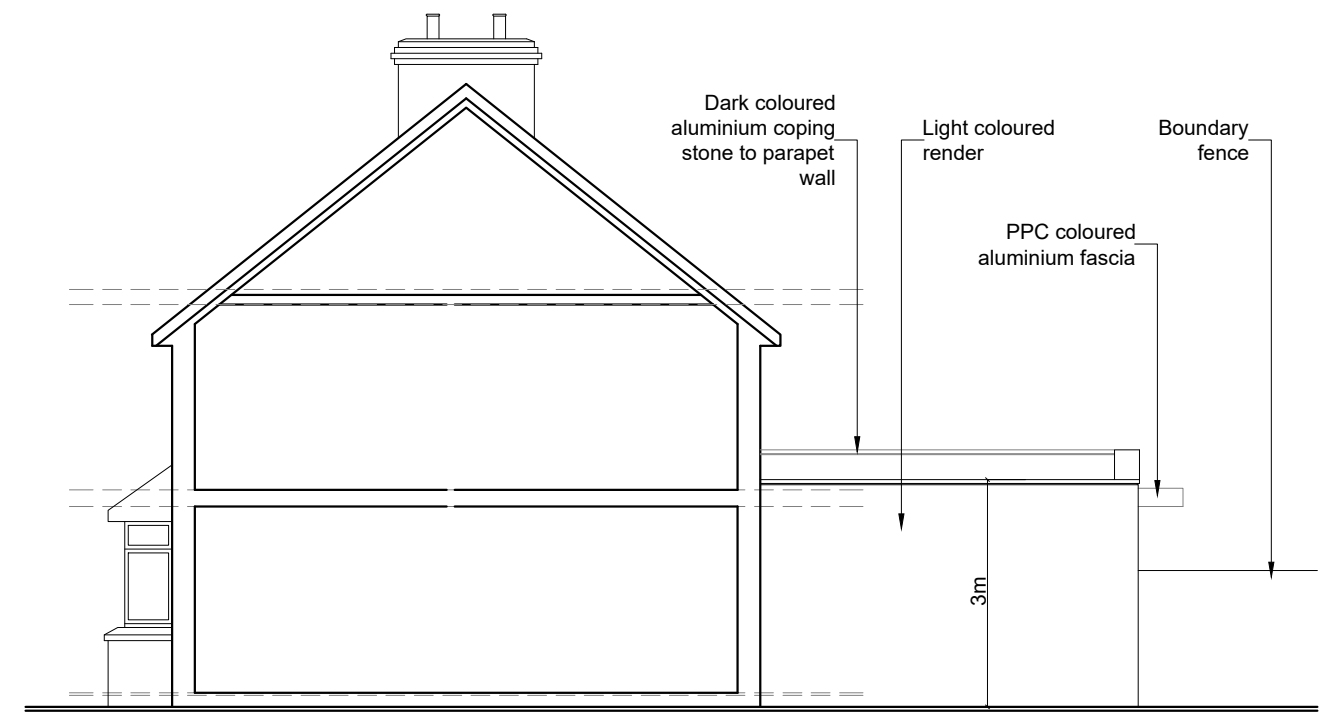

1:100 Proposed Lh side Elevation / Section

PROPOSED ELEVATIONS



P2	Amended to client comments for submission	09/06/26		
Rev.	Revision	Date	Drawn	Checked

PLANNING
APPLICATION



15 Emmbrook road
Wokingham
Reading,
Berks
RG41 1HE
Tel 01189 788 531
e-mail
jon.hughes@3drarchitects.co.uk

Client **DAN PALMER & GEORGETTE GRAY**

Project **EXTENSION**

Location **34 LUCKLEY ROAD**

Title **PROPOSED ELEVATIONS**

Scale	1:100 at A3	Date	04/26	Drawn	JH	Checked	JH
-------	-------------	------	-------	-------	----	---------	----

Client no.	Job no.	Drawing no.	Revision
	DPA 277	15	P2