




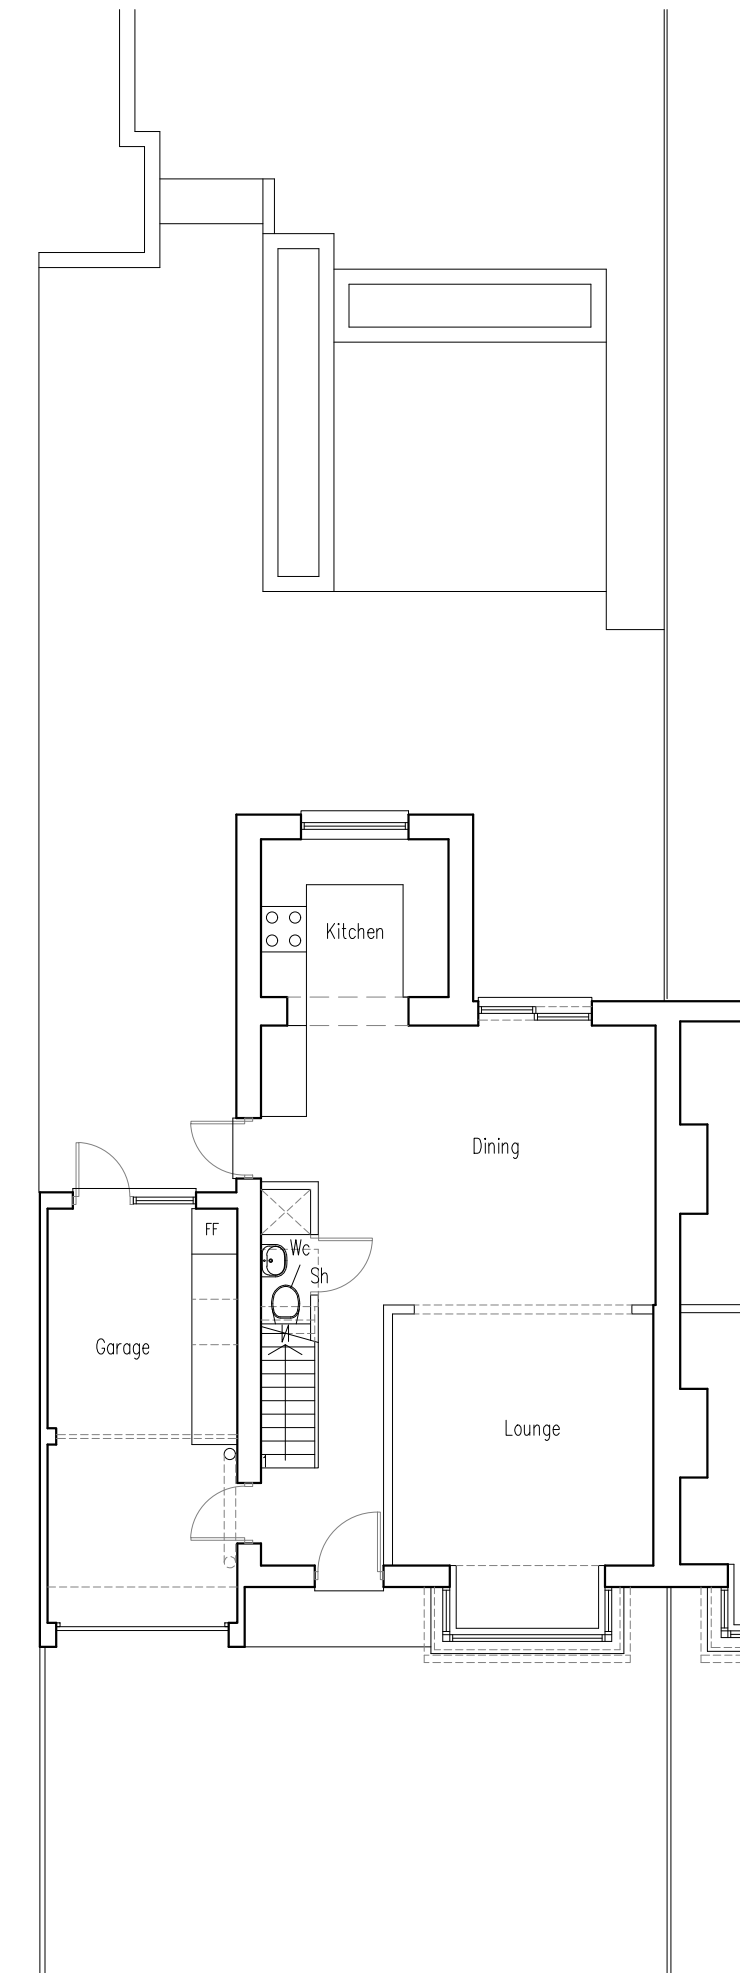

1:100 Existing Ground floor plan

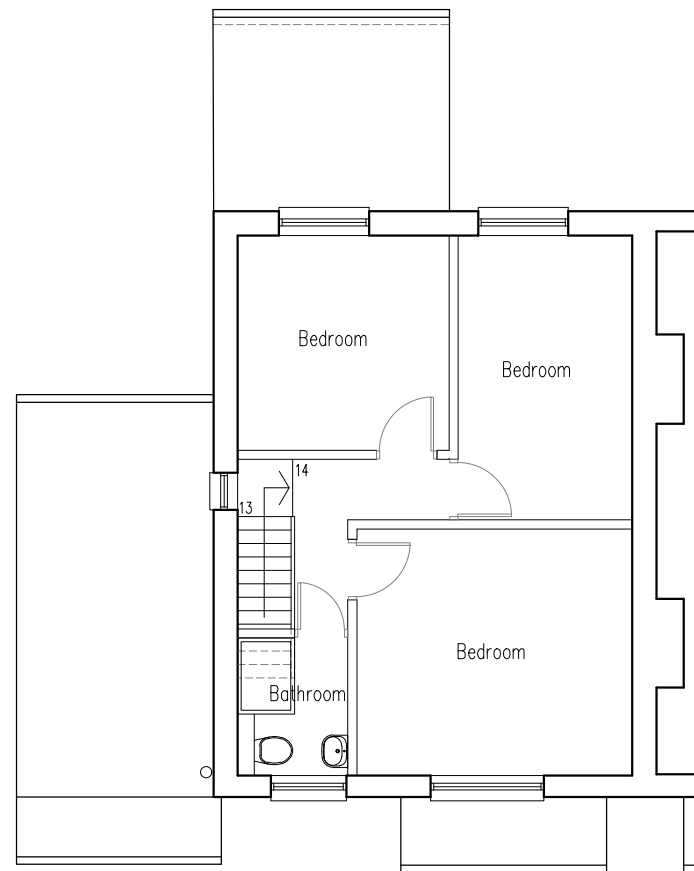

1:100 Existing First floor plan

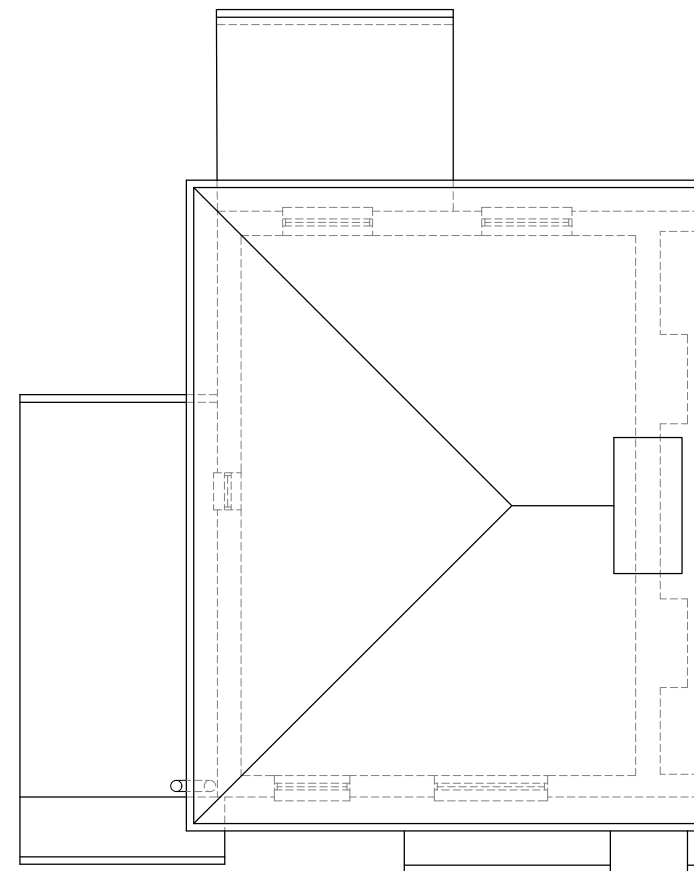

1:100 Existing Roof plan

EXISTING PLANS



GROSS INTERNAL AREAS

EXISTING

Ground Floor – 60m²

First Floor – 37m²

Total – 97m²

Rev.	Revision	Date	Drawn	Checked

PLANNING APPLICATION

3DR

ARCHITECTS

15 Emmbrook road
Wokingham
Reading,
Berks
RG41 1HE

Tel 01189 788 531
e-mail
jon.hughes@3drarchitects.co.uk

Client **DAN PALMER & GEORGETTE GRAY**

Project **EXTENSION**

Location **34 LUCKLEY ROAD**

Title **EXISTING PLANS**

Scale	1:100 at A3	Date	04/26	Drawn	JH	Checked	JH
Client no.		Job no.	DPA 277	Drawing no.	04	Revision	P1