




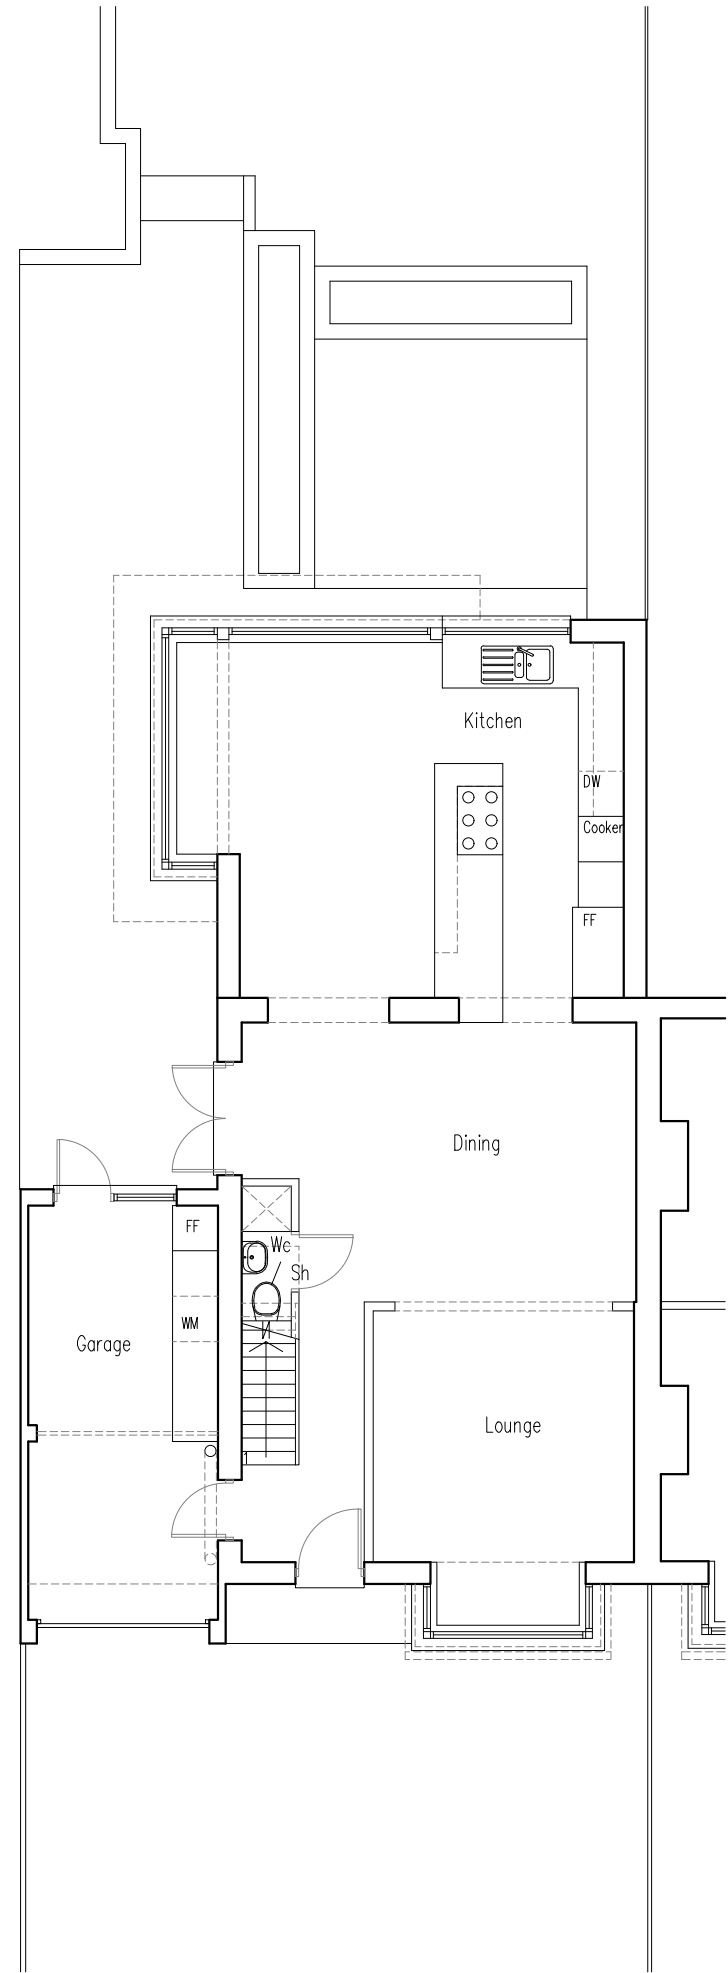

1:100 Proposed Ground floor plan

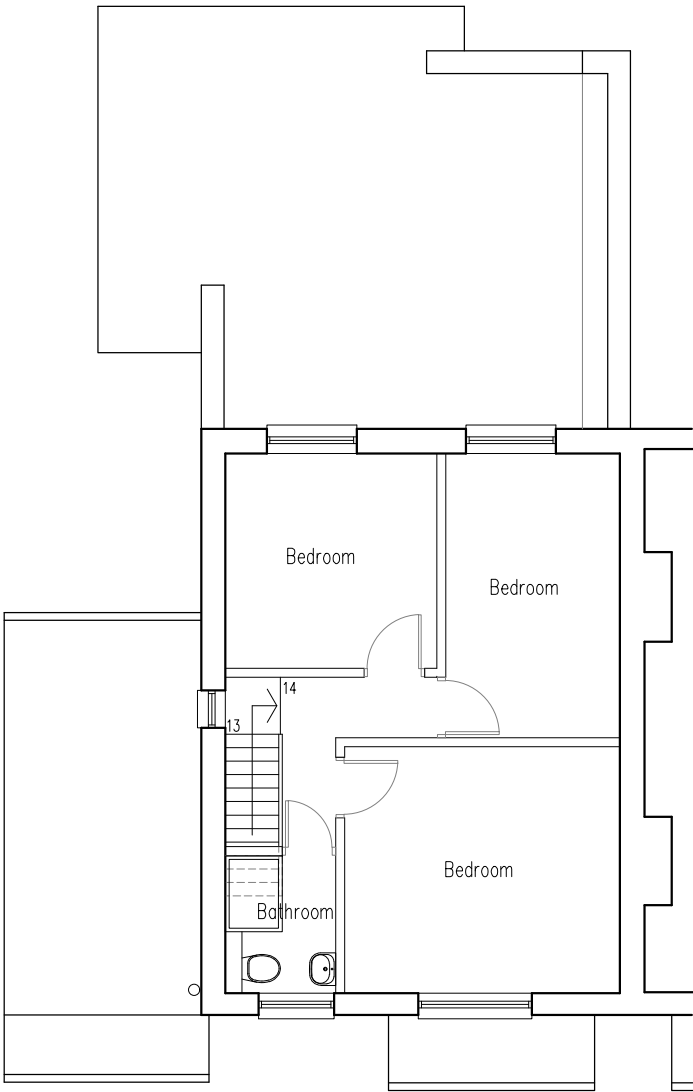

1:100 Proposed First floor plan

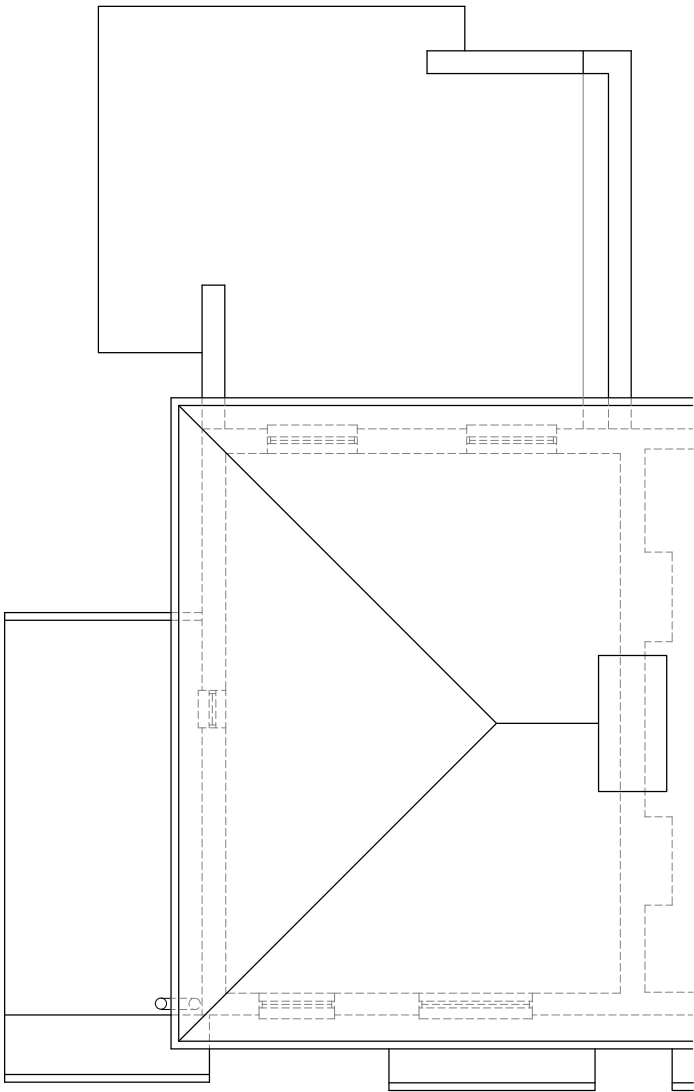

1:100 Proposed Roof plan

PROPOSED PLANS



GROSS INTERNAL AREAS

EXISTING

Ground Floor – 60m2
First Floor – 37m2

Total – 97m2

PROPOSED

Ground Floor – 82m2
First Floor – 37m2

Total –119m2

PLANNING APPLICATION

15 Emmbrook road
Wokingham
Reading,
Berks
RG41 1HE

Tel 01189 788 531
e-mail
jon.hughes@3drarchitects.co.uk

P2	Amended to client comments for submission	09/06/26		
Rev.	Revision	Date	Drawn	Checked

Client **DAN PALMER & GEORGETTE GRAY**

Project **EXTENSION**

Location **34 LUCKLEY ROAD**

Title **PROPOSED PLANS**

Scale	1:100 at A3	Date	04/26	Drawn	JH	Checked	JH
Client no.		Job no.	DPA 277	Drawing no.	14	Revision	P2