

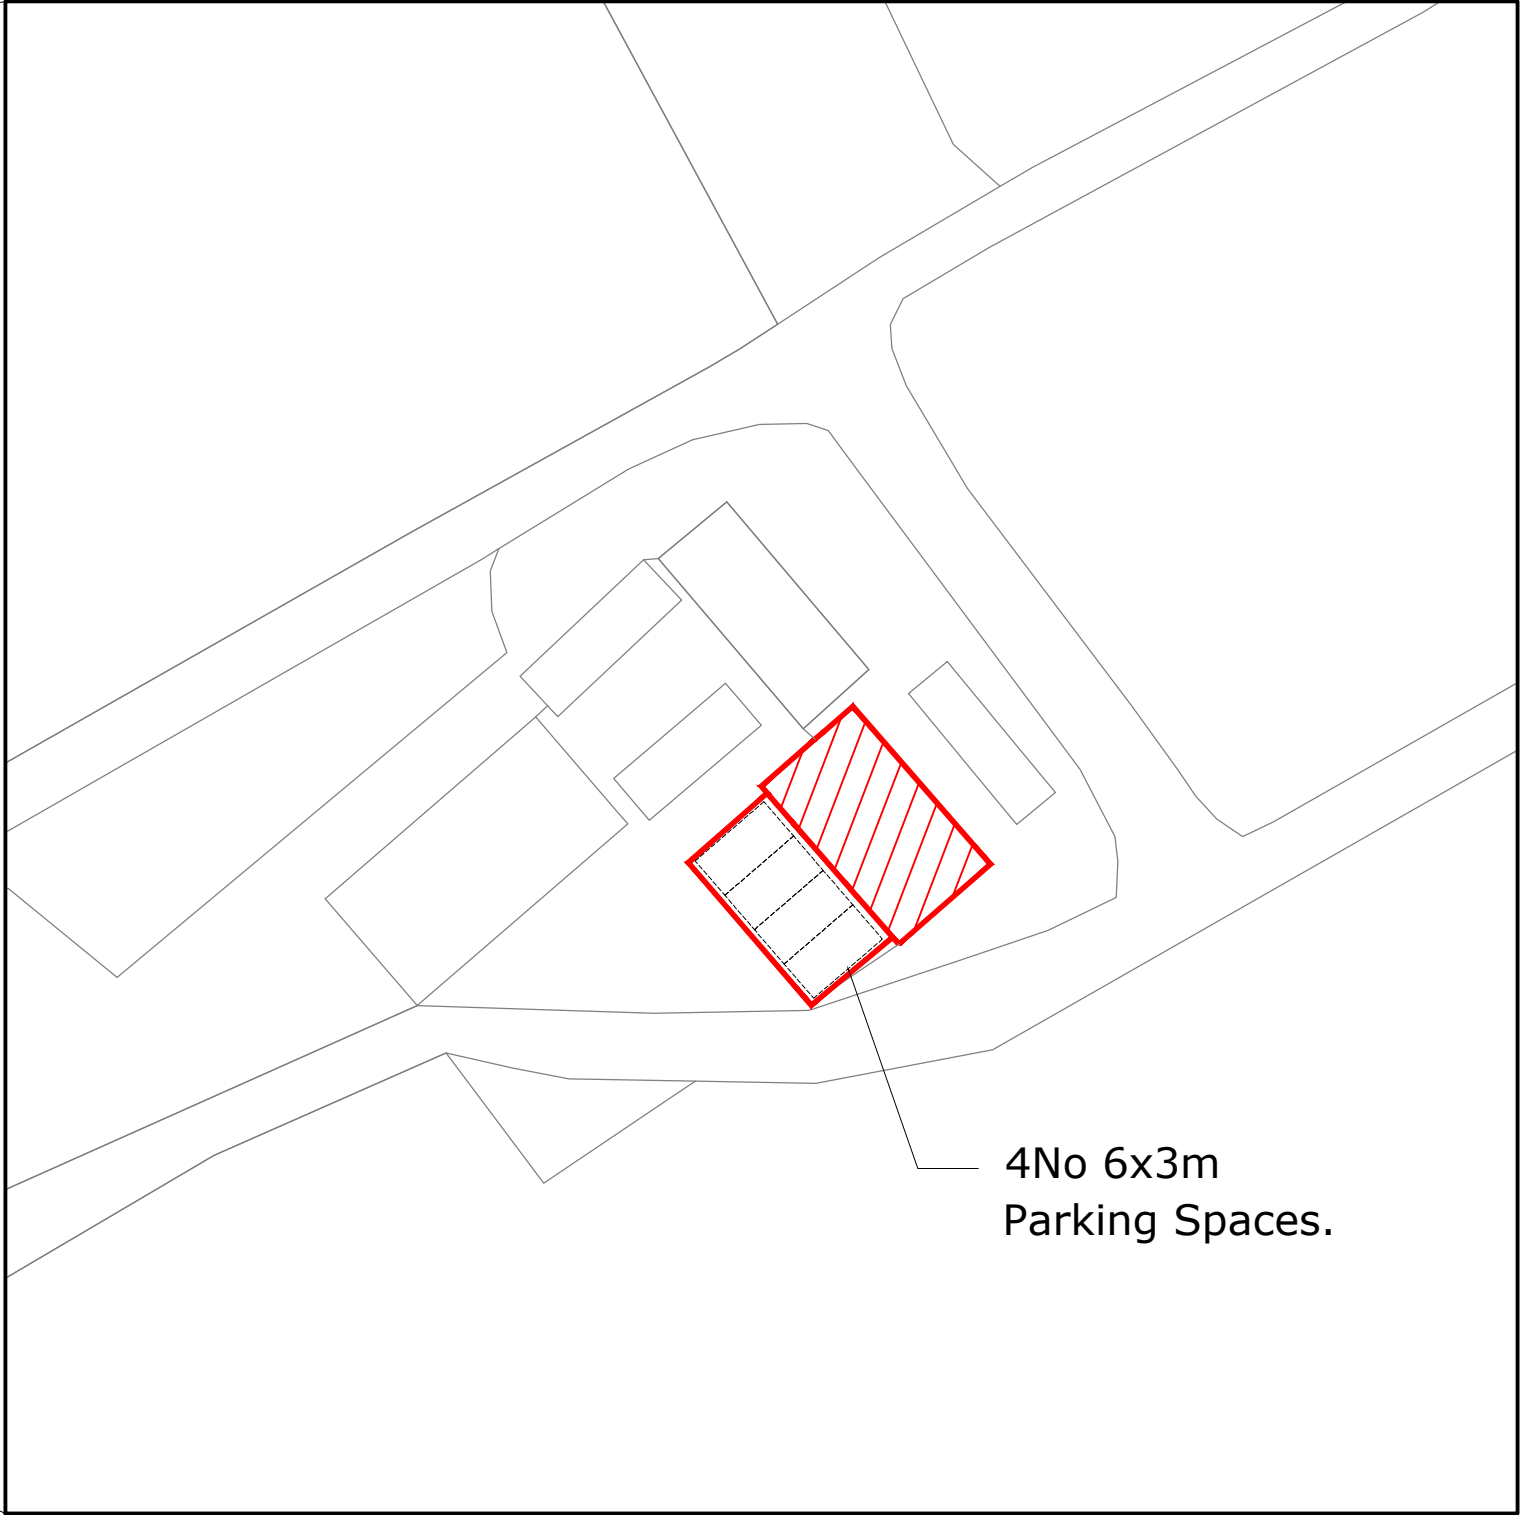
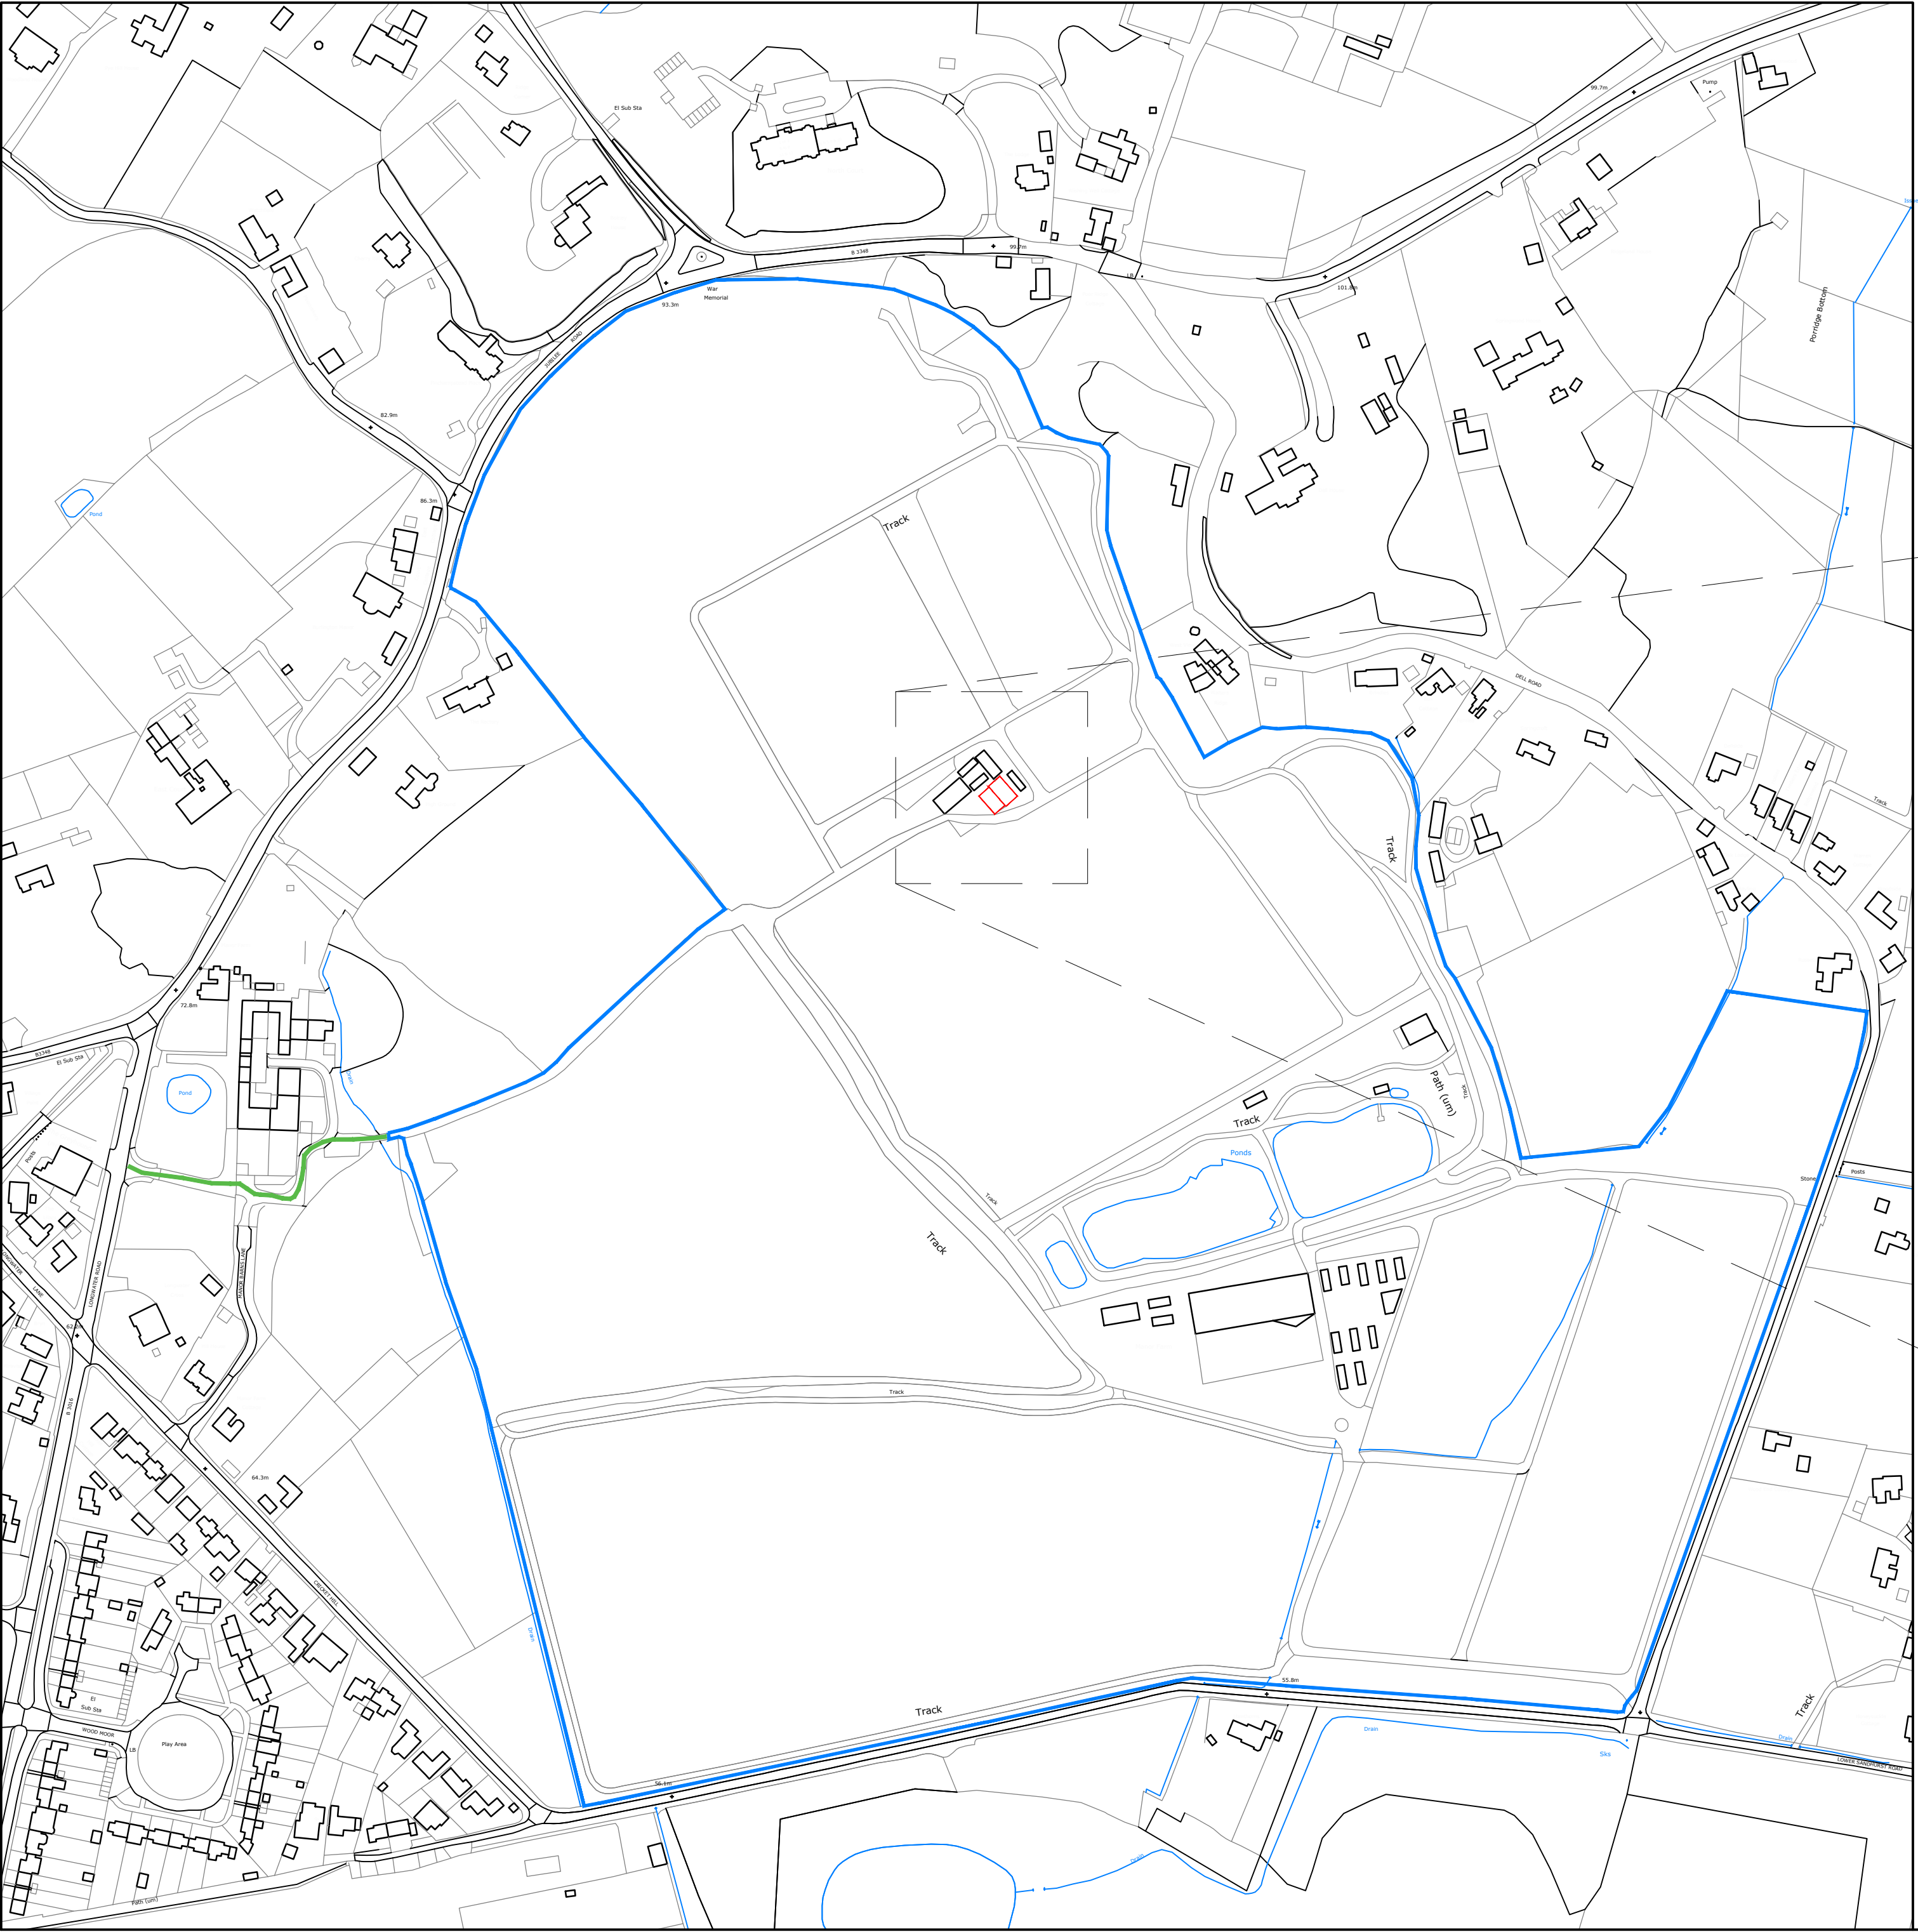
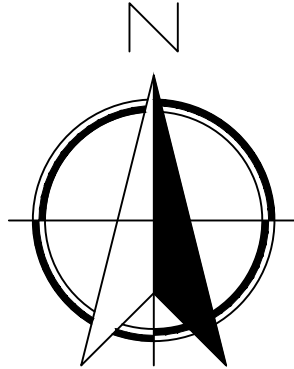


SITE PLAN - PROPOSED SHOWN HATCHED
SCALE 1:500

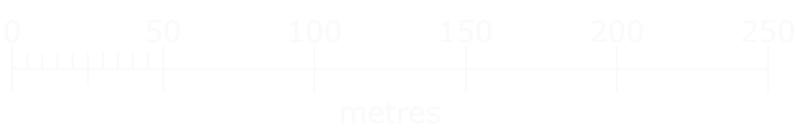

LOCATION PLAN
SCALE 1:2500

GREEN LINE DENOTES ACCESS
ROUTE FROM LONGWATER
ROAD ONTO SITE.

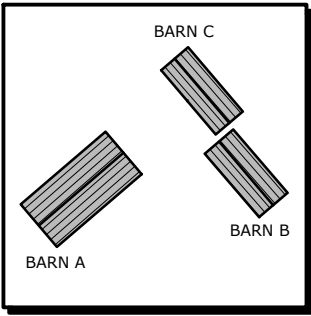

KEY PLAN
SCALE 1:1250

**JAKE
UNDERWOOD**
PLANNING & BUILDING DRAWINGS

PROJECT:
MANOR FARM, LONGWATER ROAD,
FINCHAMPSTEAD RG40 3TS

LOCATION & SITE PLANS

PLANNING PERMISSION

JOB No: 2453	DRG No: 001
SCALE @ A1: AS SHOWN	REV: A

CONTACT:
JAKE UNDERWOOD
Web: www.jakeunderwood.com
Email: info@jakeunderwood.com
Phone: 07784927778