



DEVELOPMENTS IN DESIGN LTD


WWW.DEVELOPMENTSINDSIGN.CO.UK
TEL.01344 641286

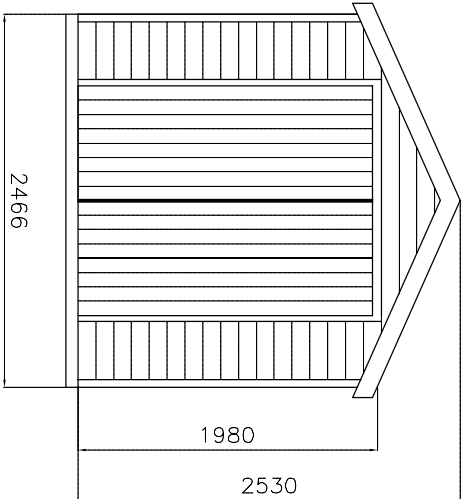


FRONT ELEVATION

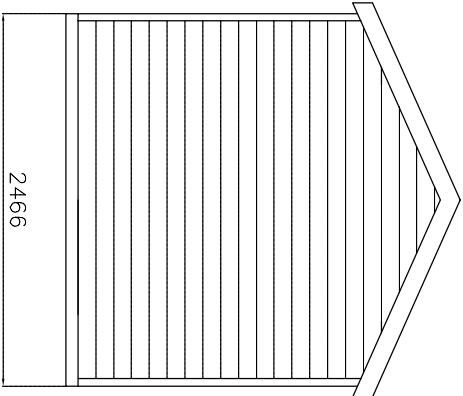

REAR ELEVATION

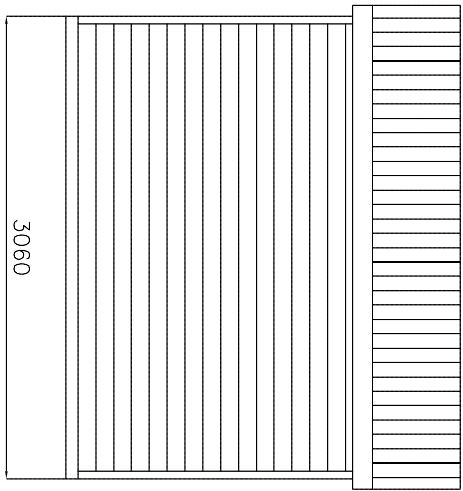


SIDE ELEVATION

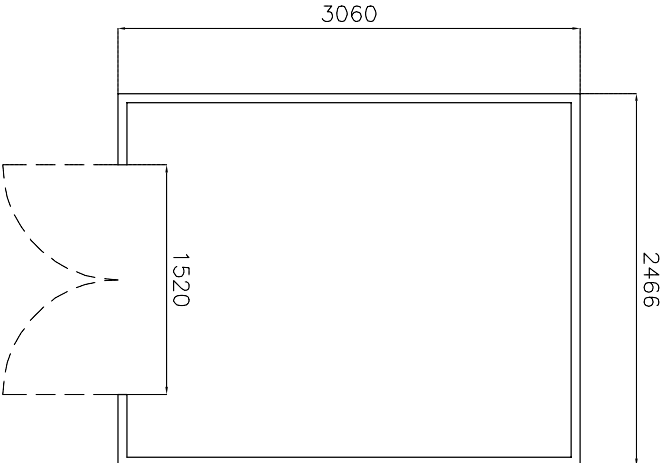

FLOOR PLAN

PROPOSED SHED

PROPOSED GARAGE CONVERSION AND PORCH EXTENSION

 

DRAWING NO. RH.008
DATE 22.7.26
SCALE 1:50

MR AND MRS RALPHS

39 CORSHAM WAY CROWTHORNE BERKS RG45 6NN