



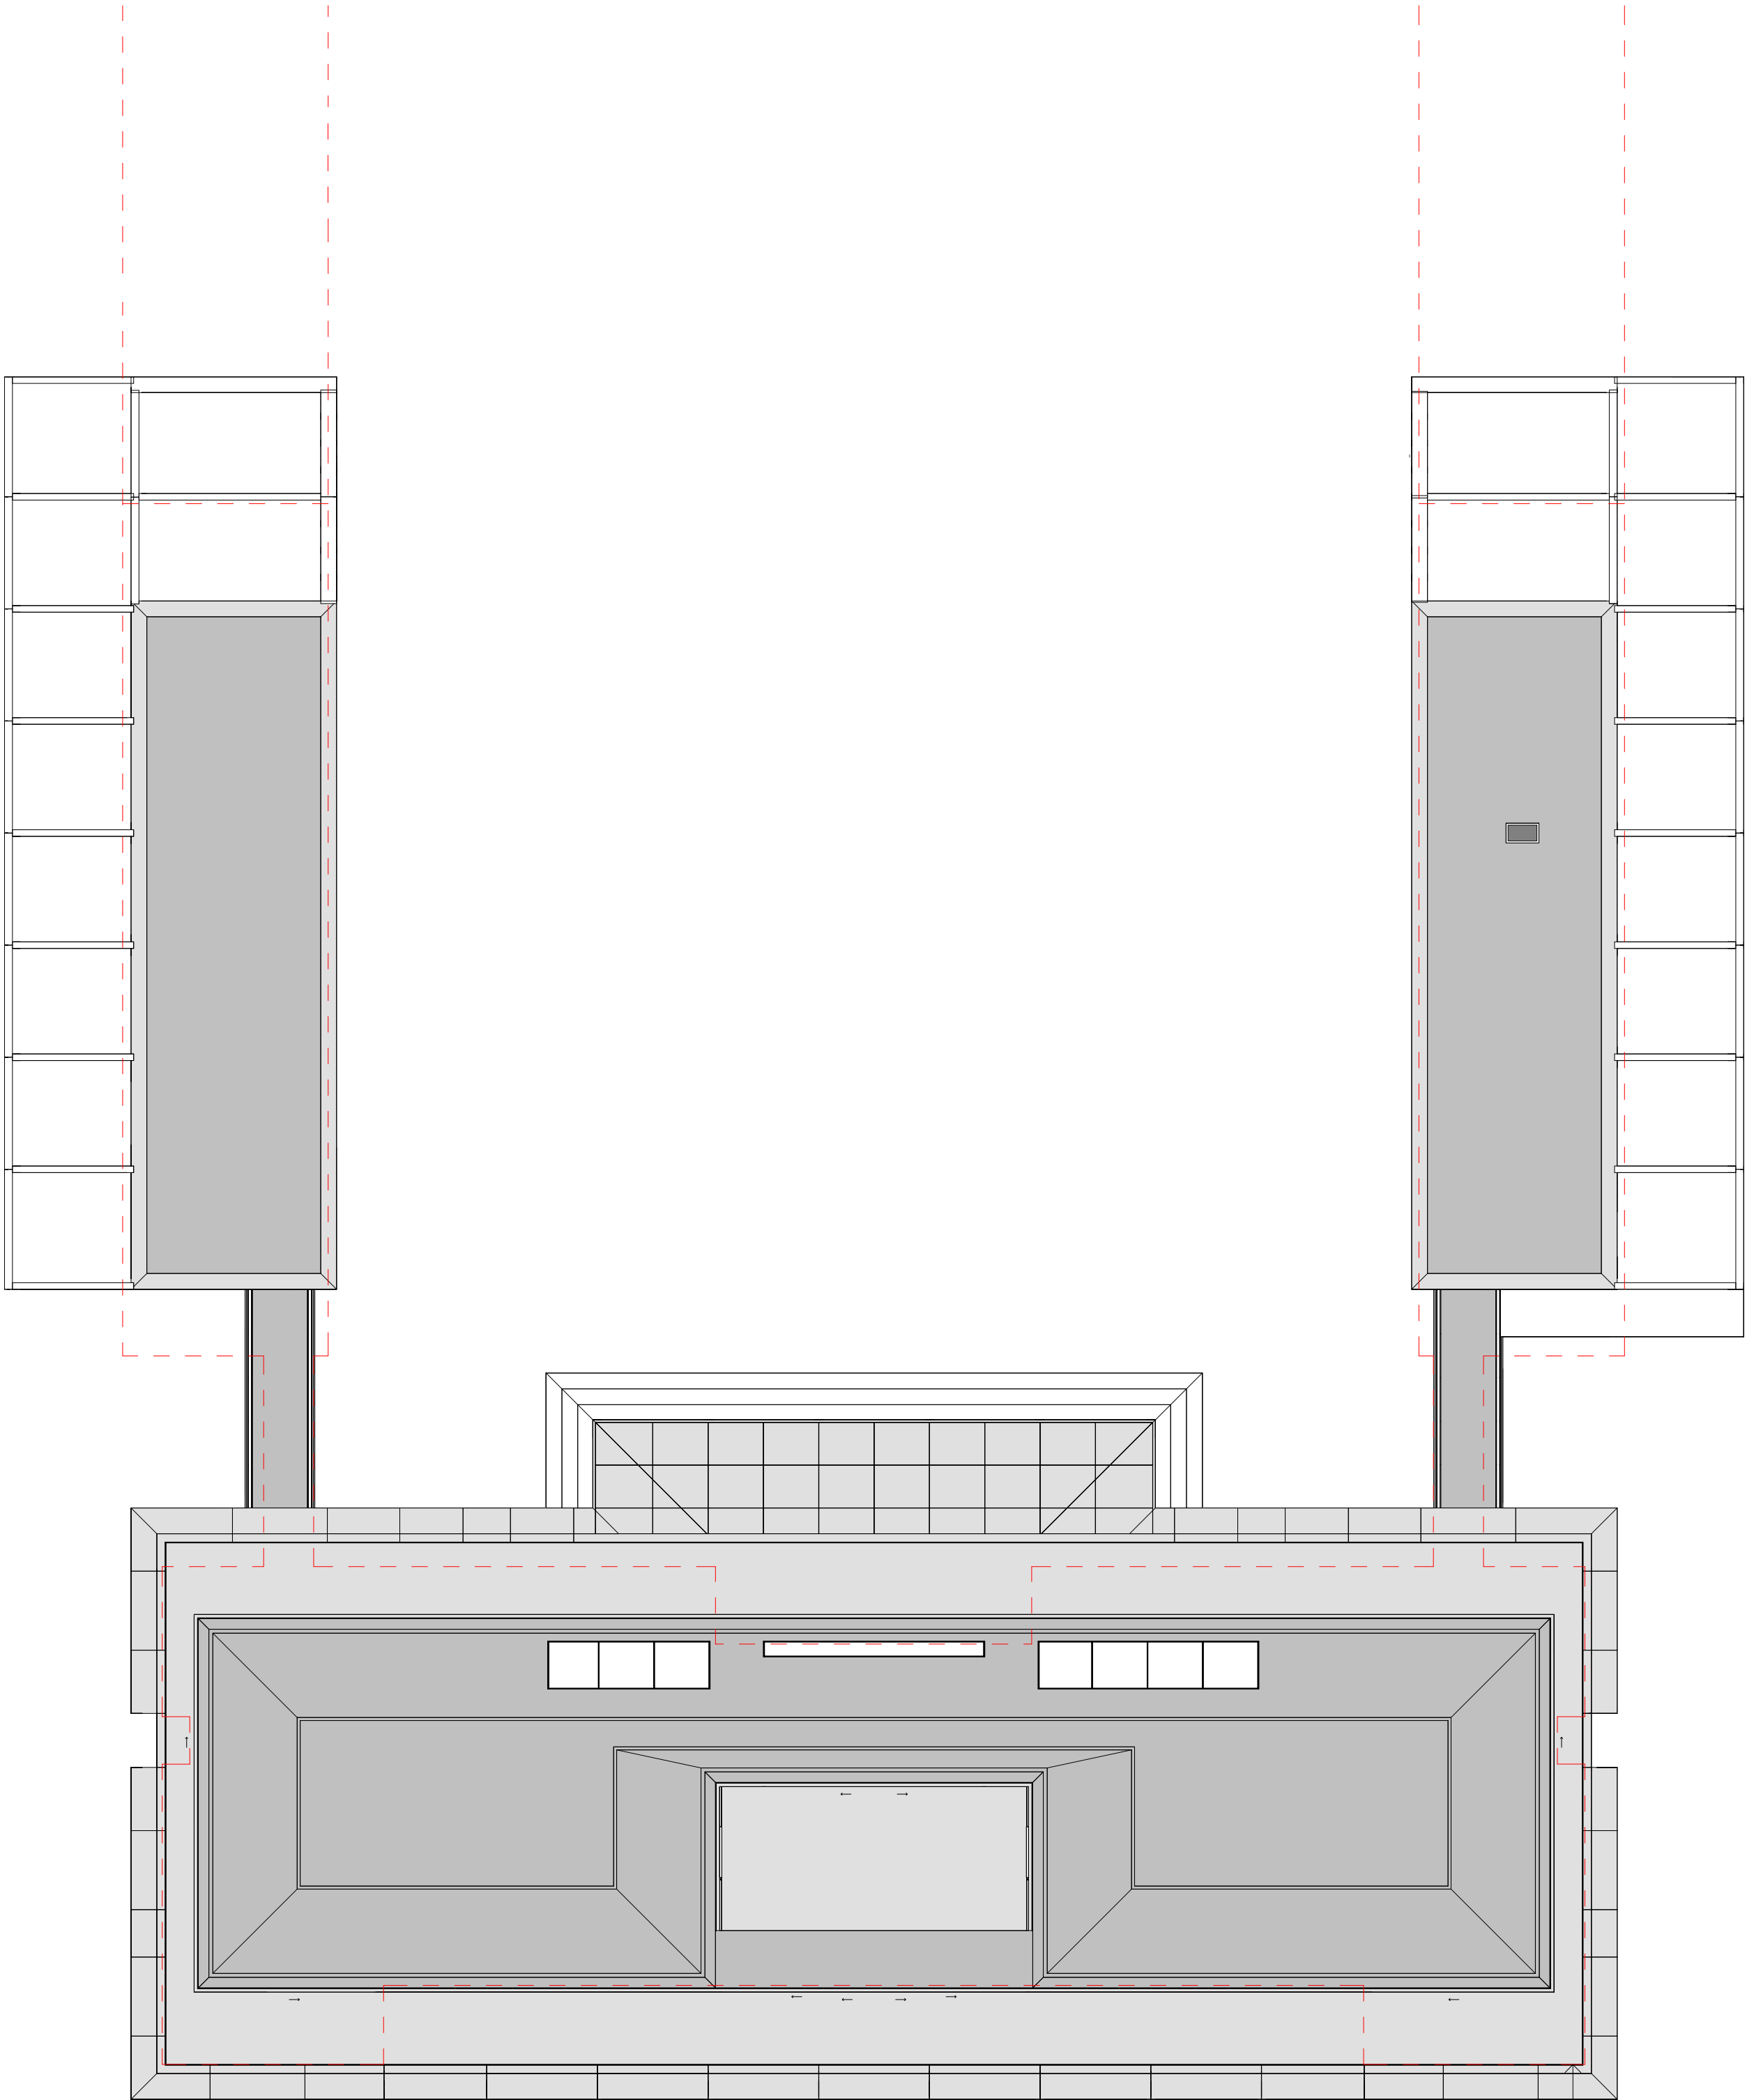

Planning Approved Outline
Ref: 213587 (Approved 2023)

 

Drawing Notes

Indicative landscape scheme shown, subject to separate details.
Any hardstanding beyond Planning Boundary is subject to separate approval.

General Notes:

1. All dimensions are to be checked on site prior to construction.
2. Use figured dimensions only. Do not scale from drawings.
3. Discrepancies between drawings are to be reported to the Site Agent / Contract Administrator immediately.
4. All Levels unless stated otherwise are above ordnance datum (AOD)

Relevant Information:		
This document shall be read in conjunction with the following:		

11.08.2026	P02C Planning Drawing Amendments	DB
02.08.2025	P02B Planning Drawing Amendments	DB
28.10.2025	P02 MH - Main House Planning Submission	DB
13.10.2025	P01 MH - Sunken Garden Planning Submission	DB

Date	Rev	Description	App. by
------	-----	-------------	---------

pb+co.

Pexton Bradbury + Co Architects

Project Title:
Project Conway

Drawing Title:
Main House Roof Plan

Scale 1 : 200 @ A1
Code PCY

Drawing No:
PCY-PBC-MH-RF-DR-A-1013 P02C