




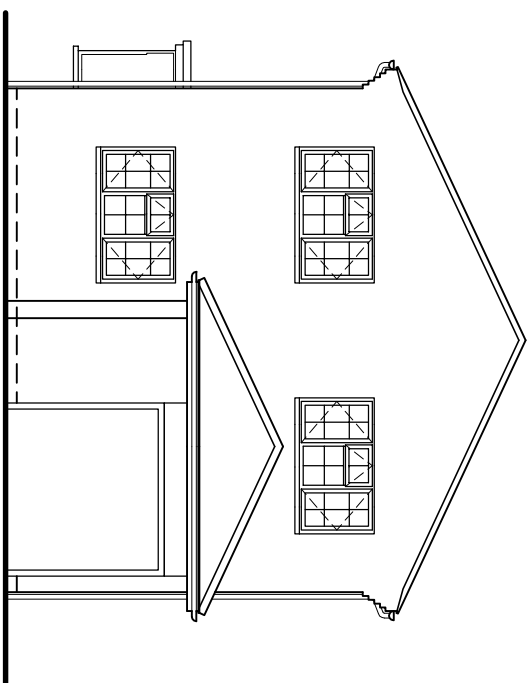


EXISTING FRONT ELEVATION

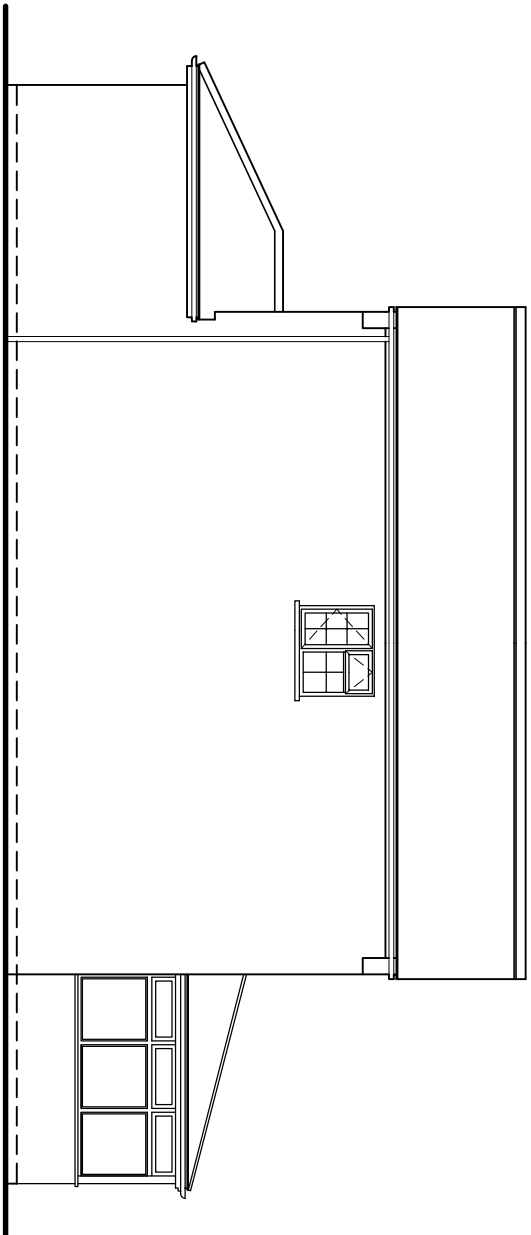



EXISTING SIDE ELEVATION

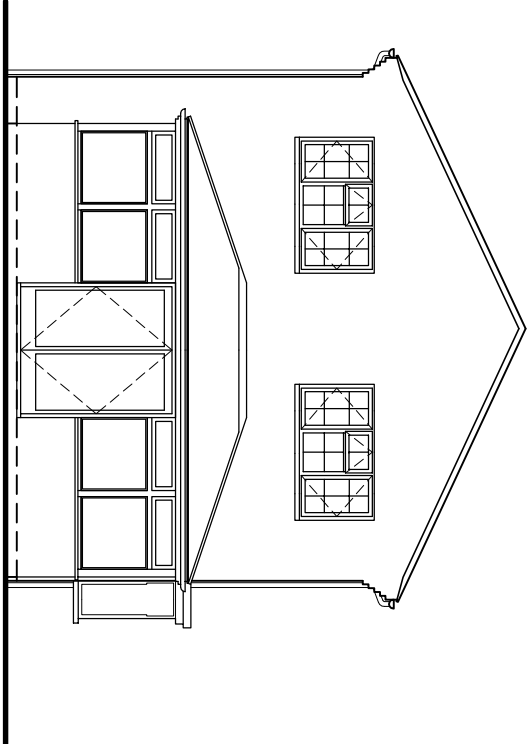


EXISTING REAR ELEVATION

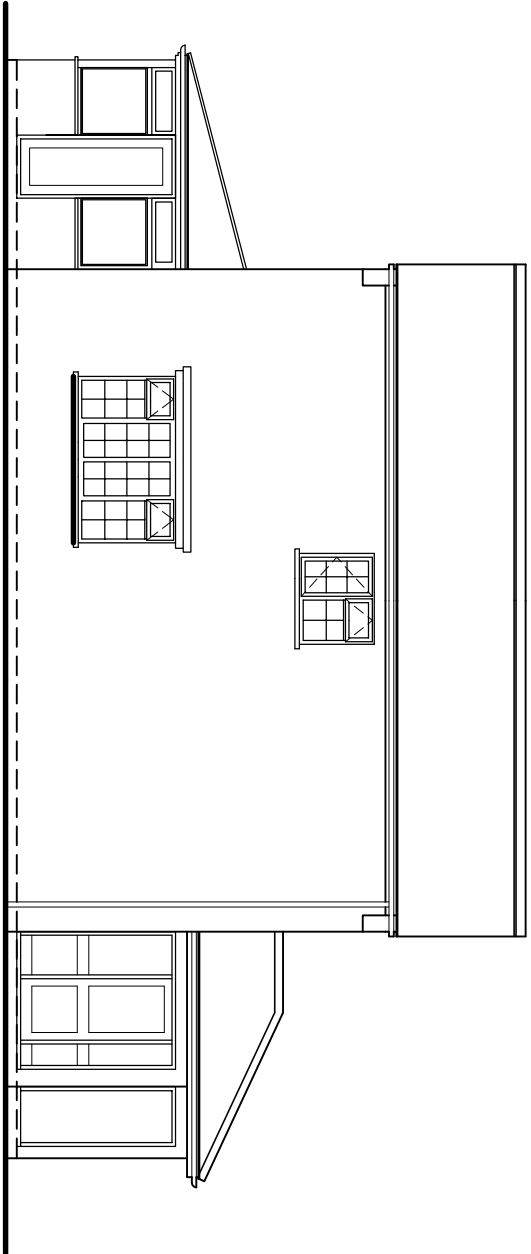


EXISTING SIDE ELEVATION

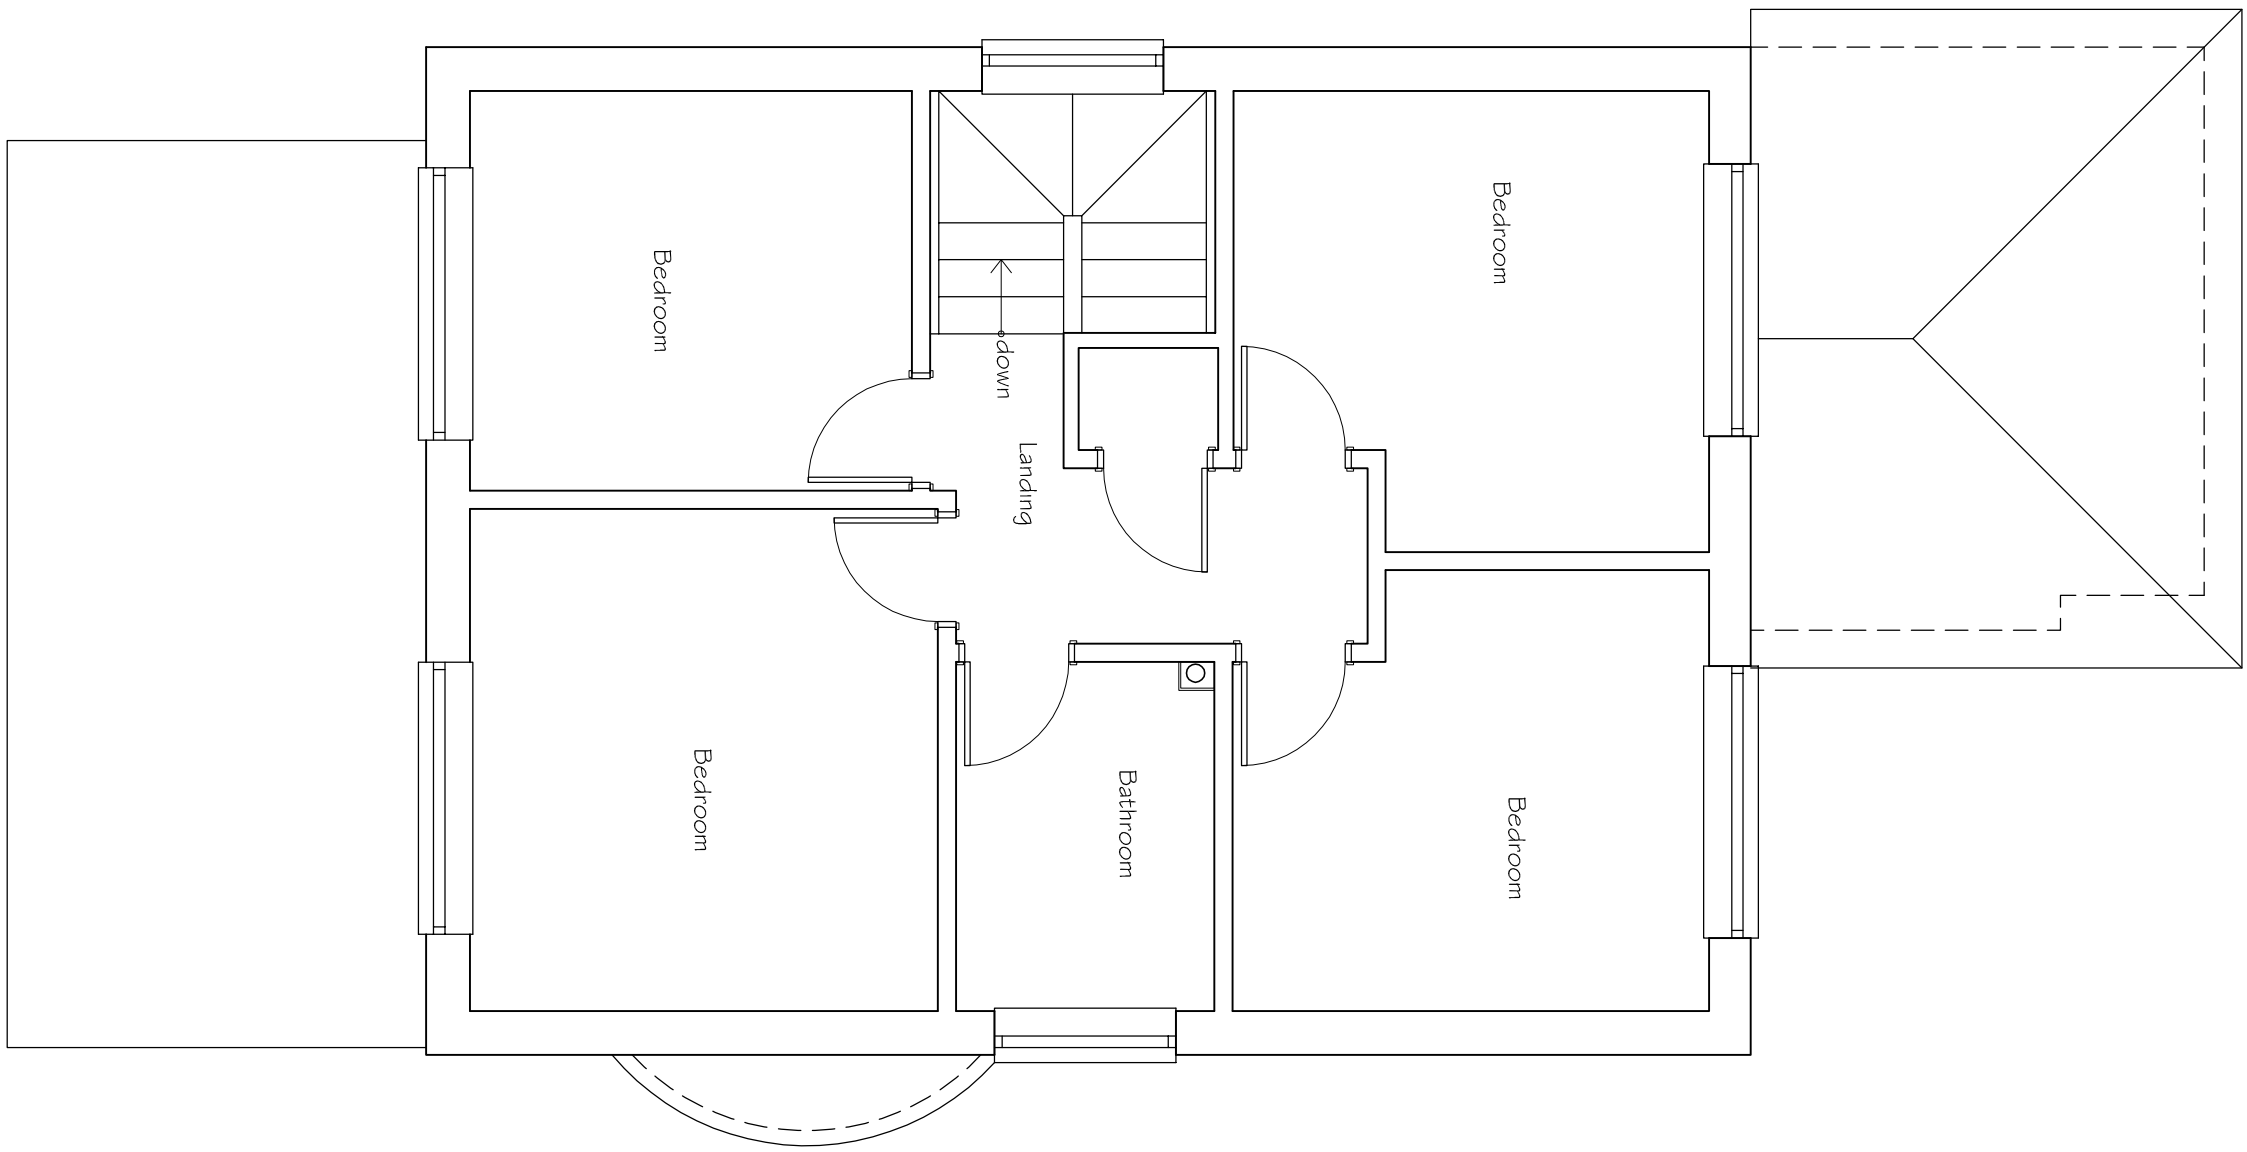 

EXISTING FIRST FLOOR PLAN

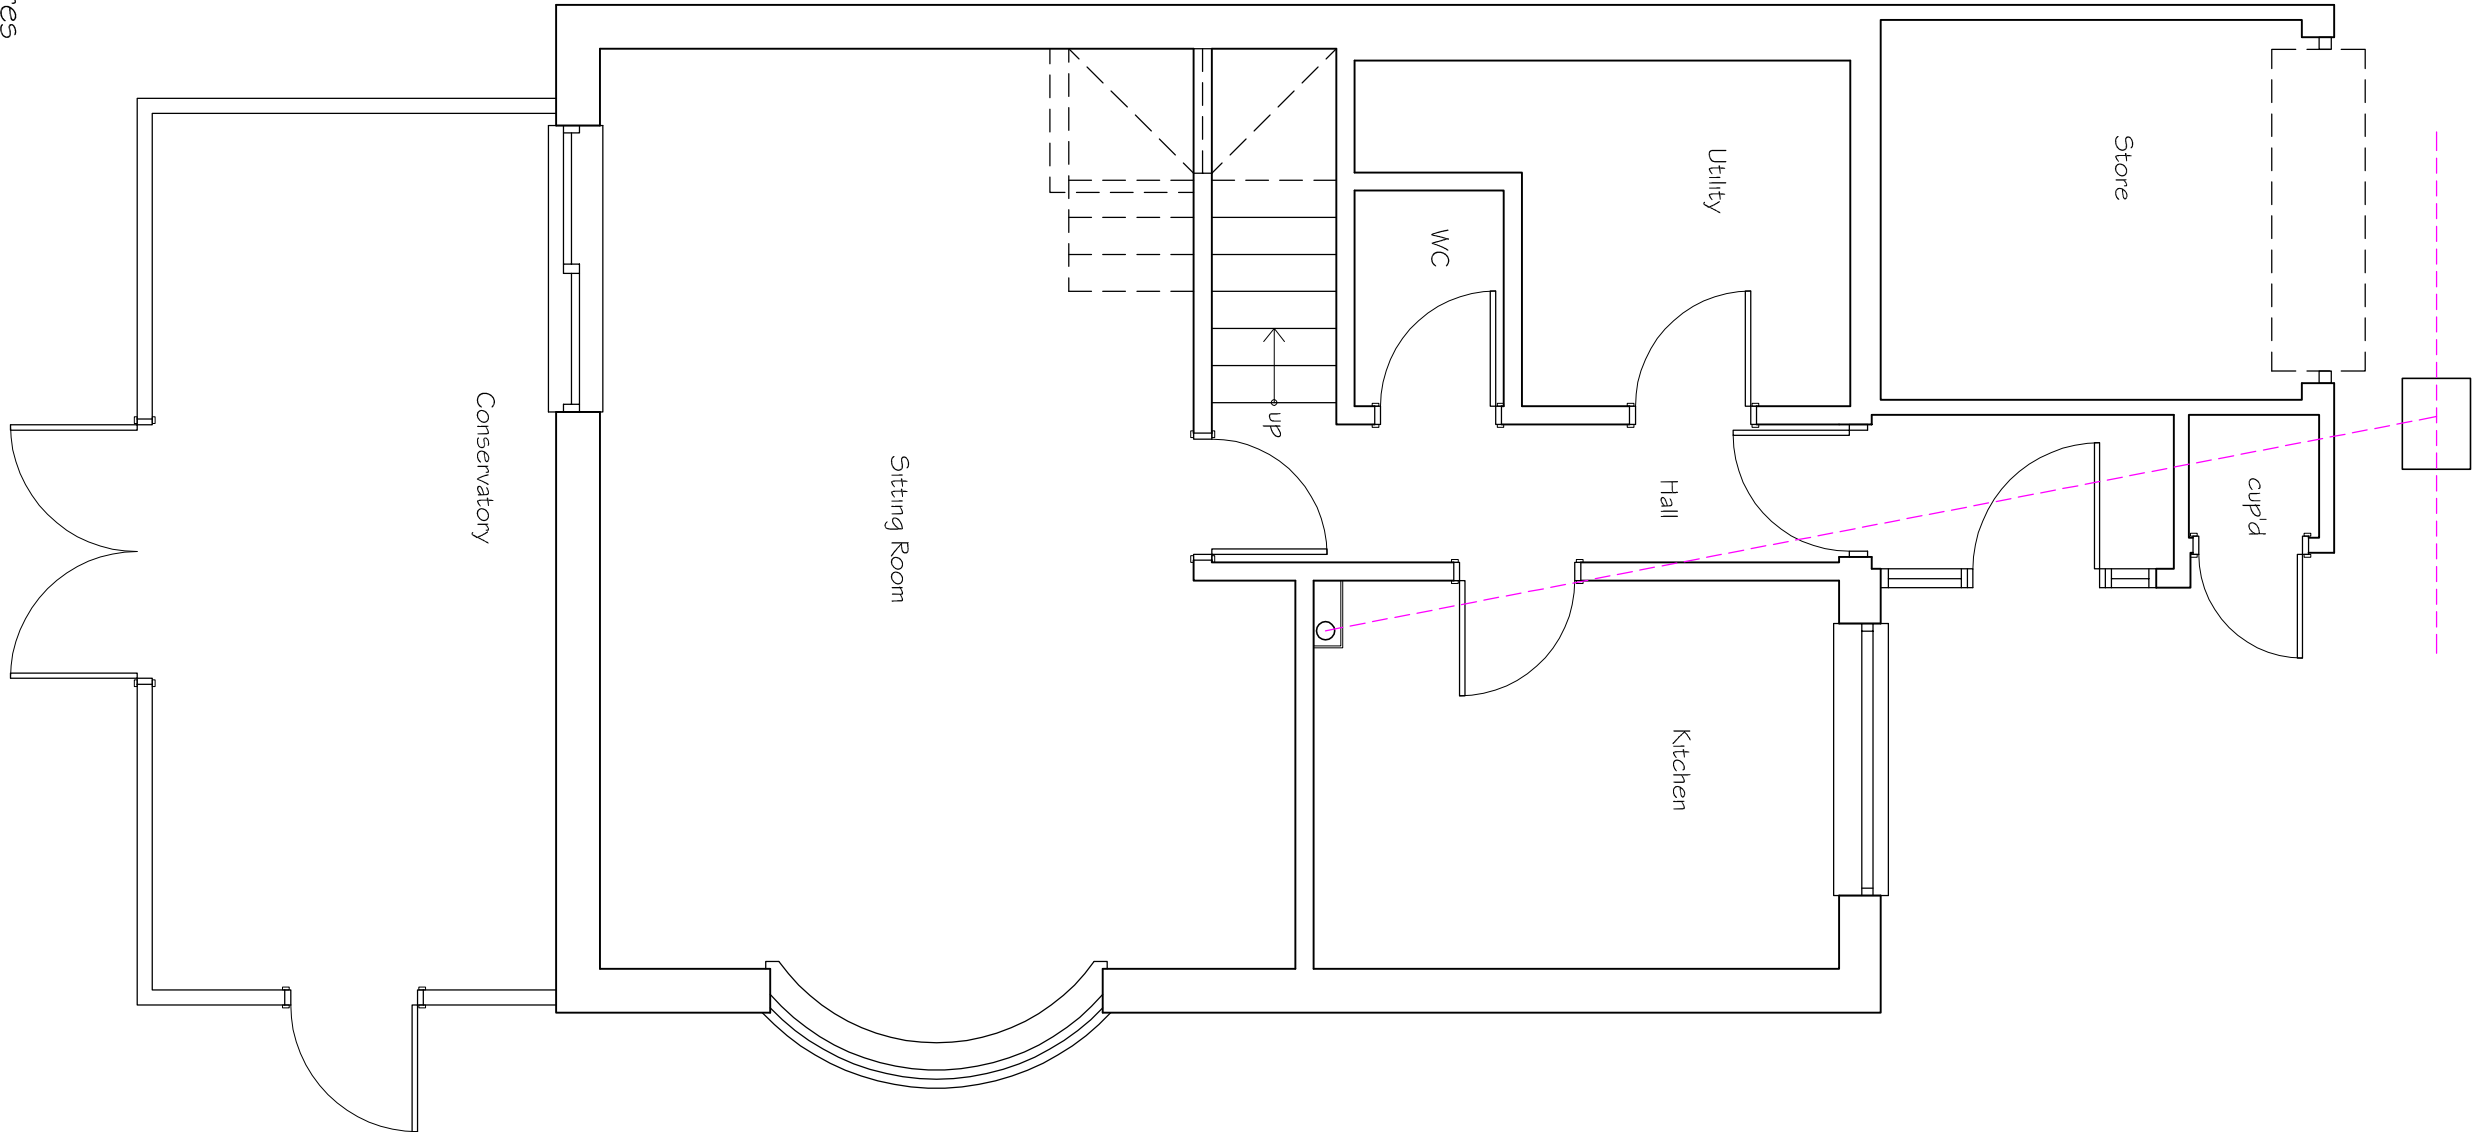

EXISTING GROUND FLOOR PLAN

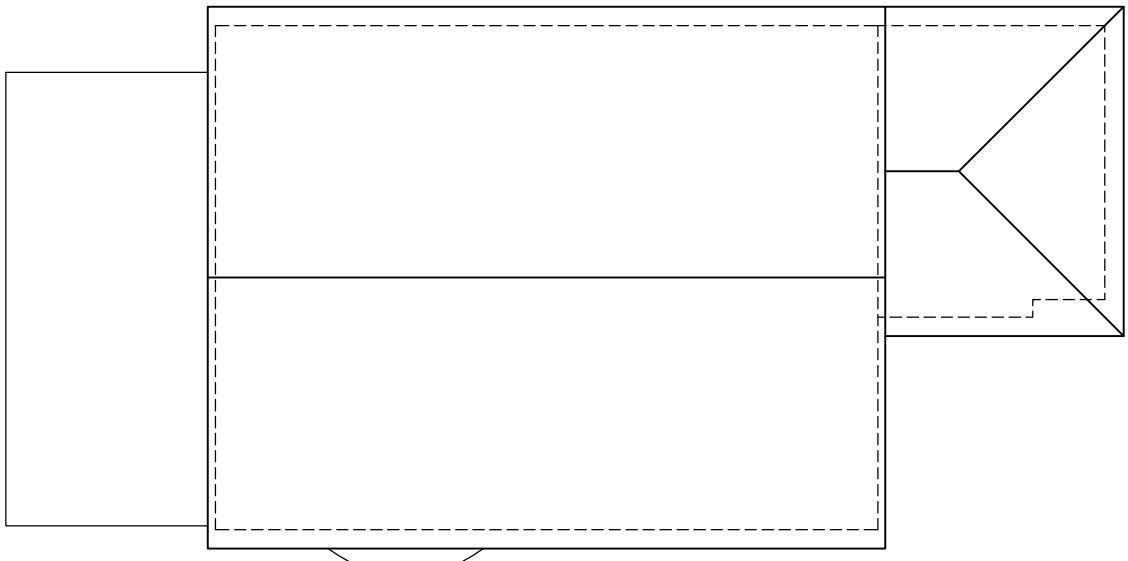

EXISTING ROOF PLAN



480200m 480300m 480400m
168200m 168300m 168400m
©Crown Copyright and database rights 2024 OS Licence no. AC0000849896

DATE	MODIFICATION	ISSUE	TITLE:-		SCALE:-	
			EXISTING PLANS & ELEVATIONS		A5 STATED @ A1	
			38 Tamhouse Lane, Wokingham, RG41 2RL		DRAWN BY:-	DATE:-
			for Mr Raj Rohit		DC / CVS Designs	Oct 2024
					DRAWING No:-	REV:-
					O1	