




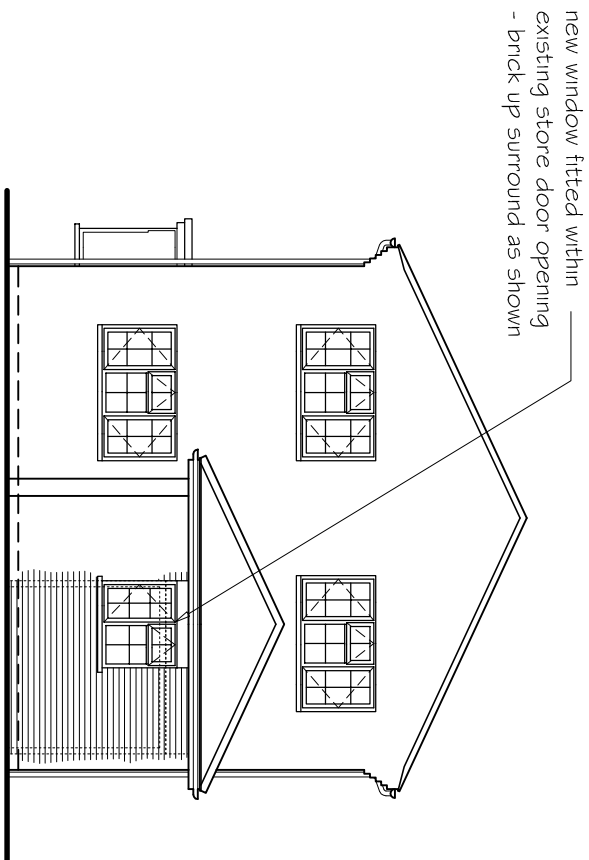


PROPOSED FRONT ELEVATION

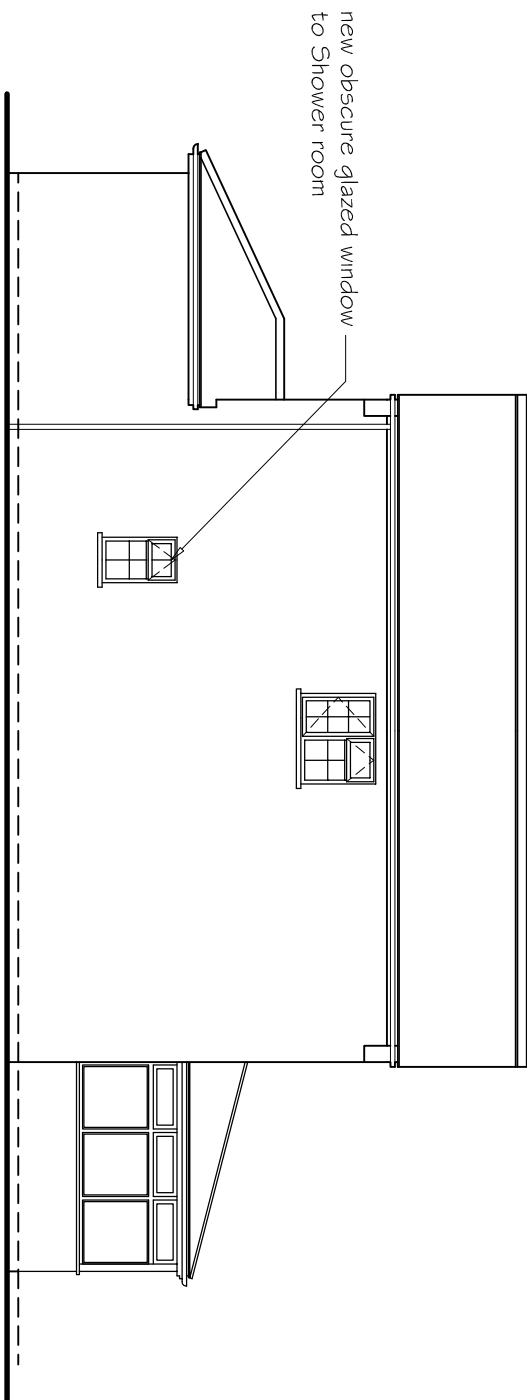

PROPOSED SIDE ELEVATION

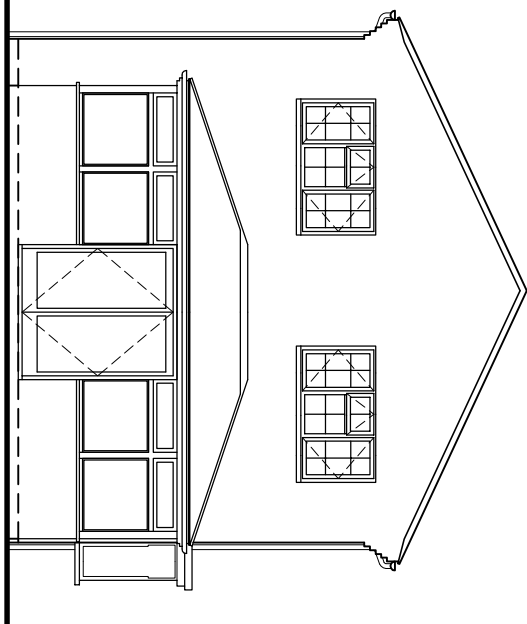


PROPOSED REAR ELEVATION

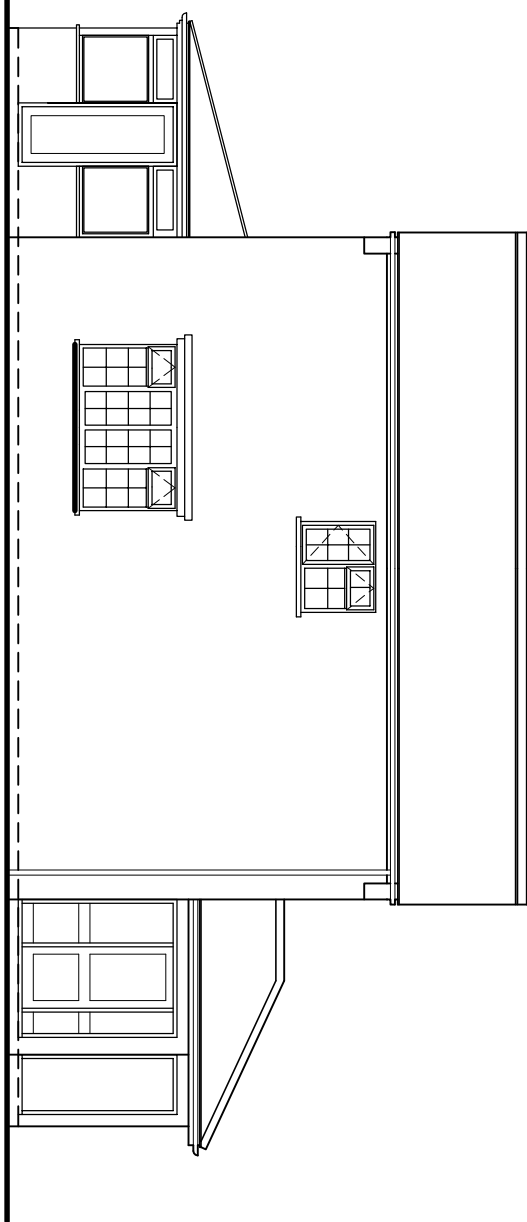


PROPOSED SIDE ELEVATION

0 5 Metres
SCALE 1:100

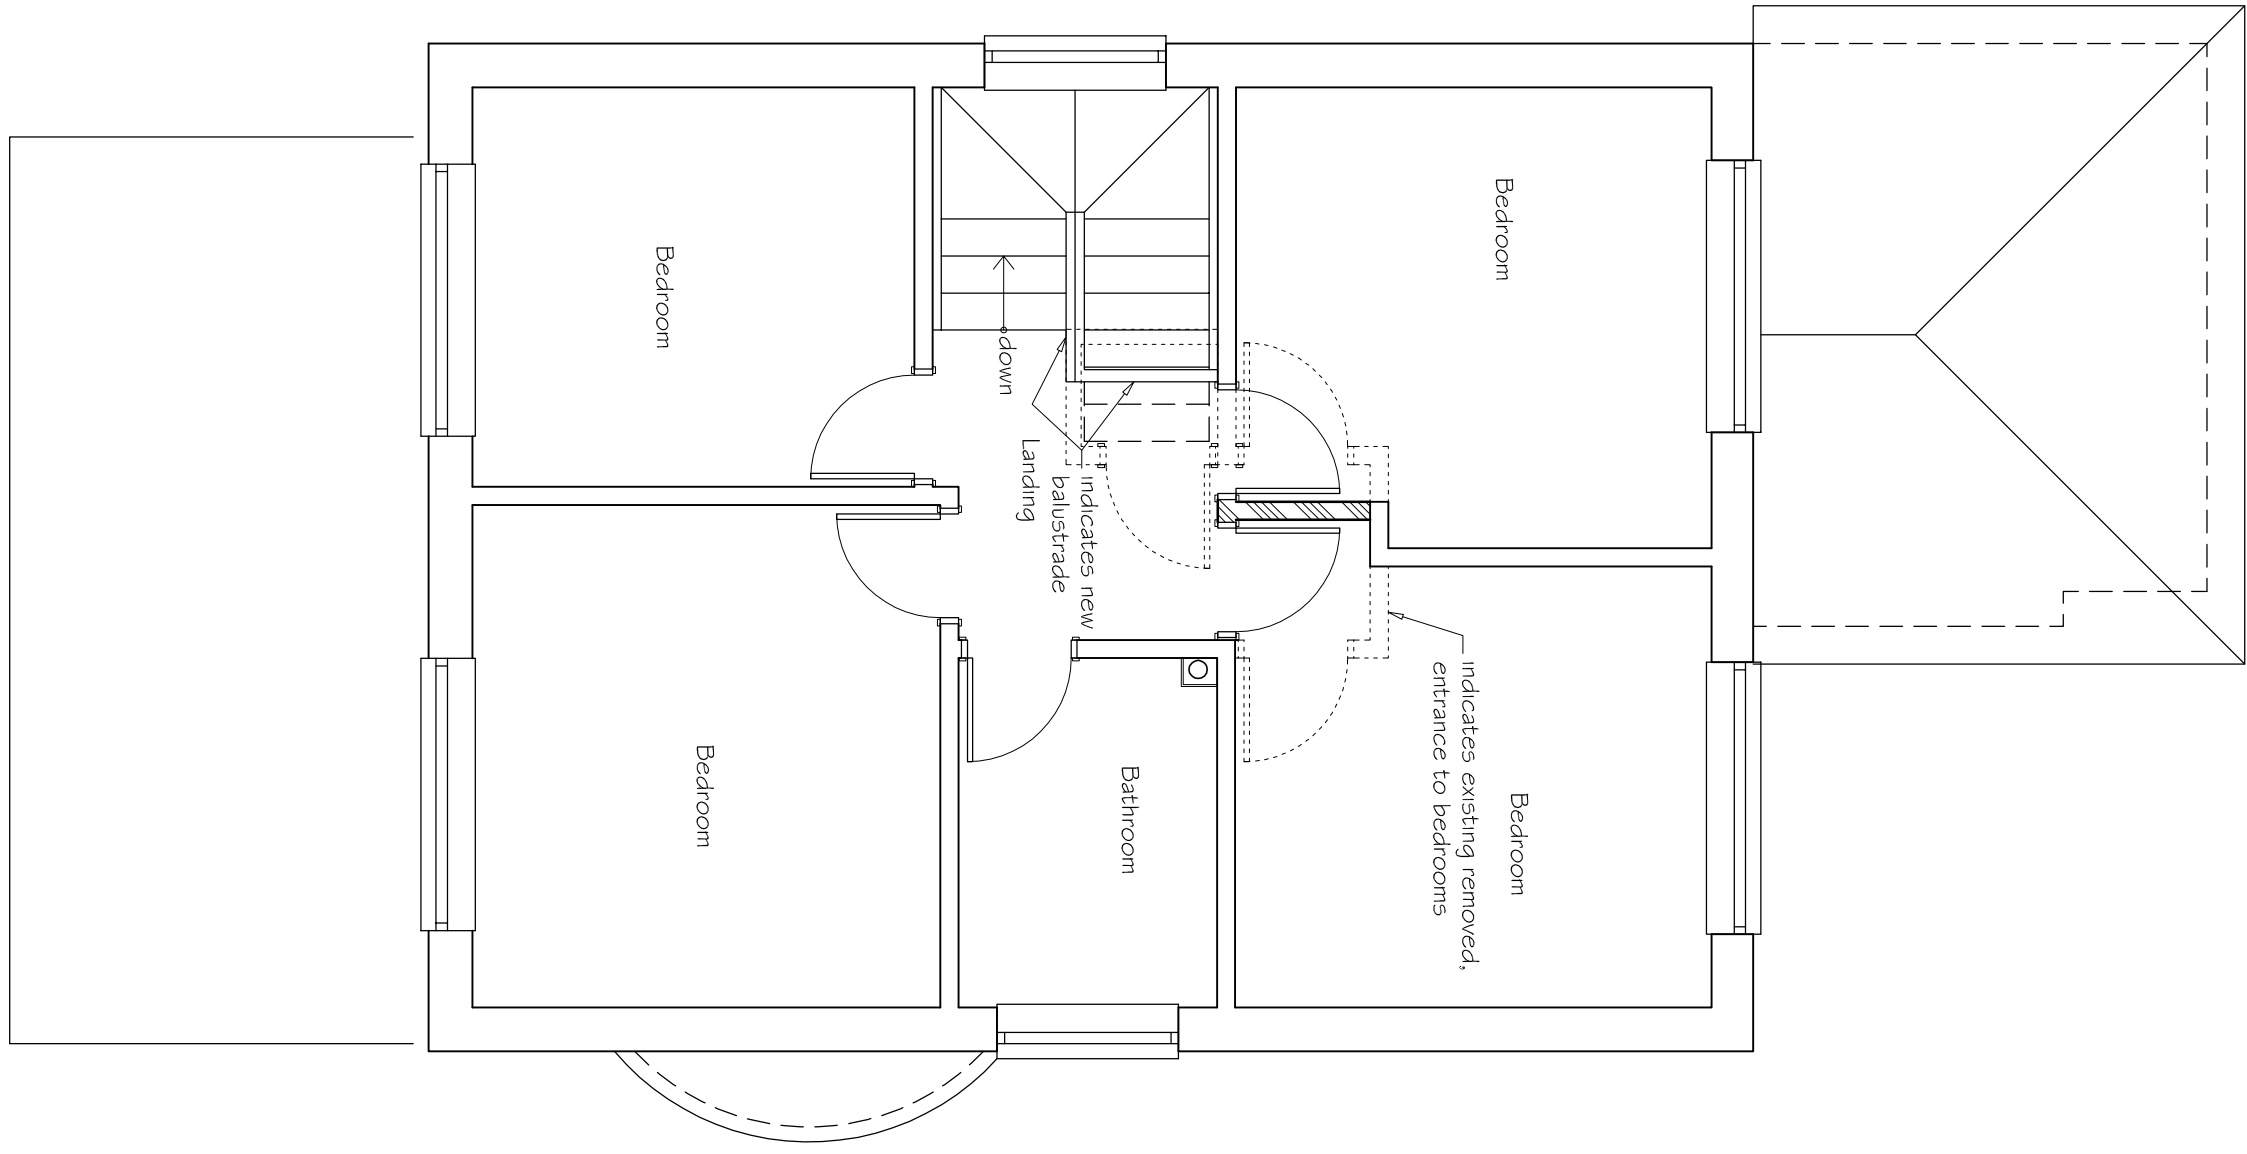


PROPOSED FIRST FLOOR PLAN

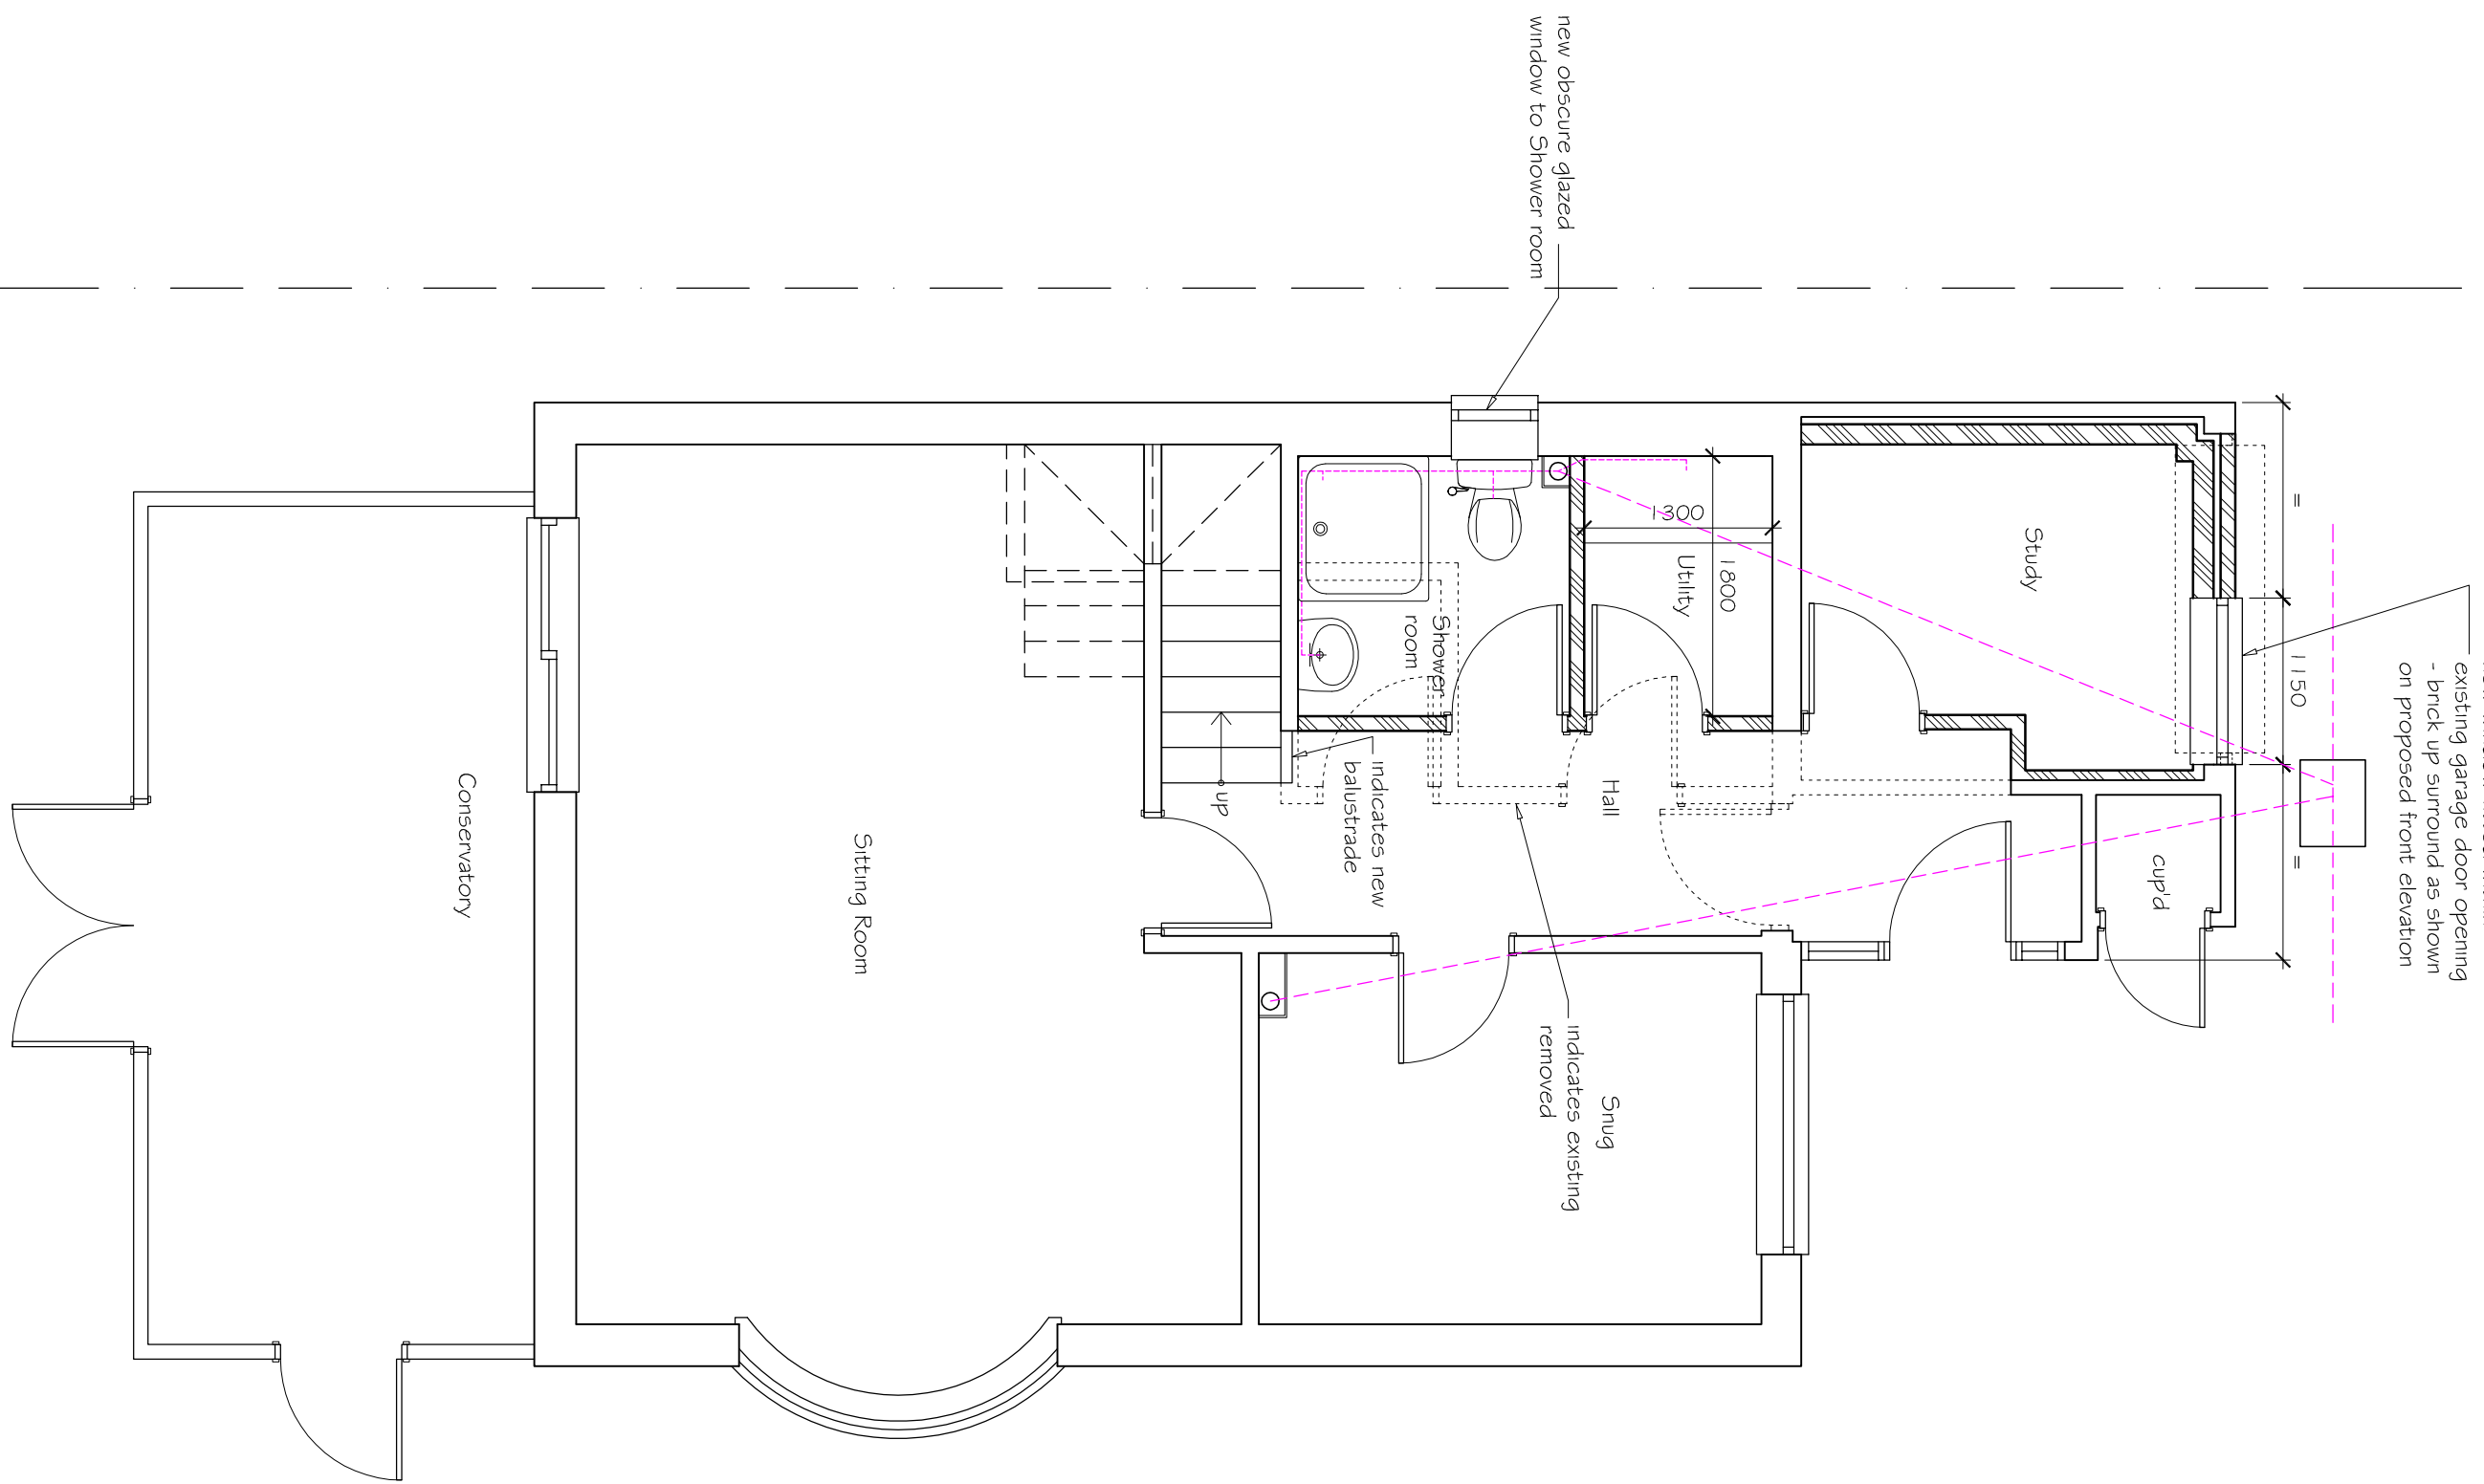


PROPOSED GROUND FLOOR PLAN

0 5 Metres
SCALE 1:50

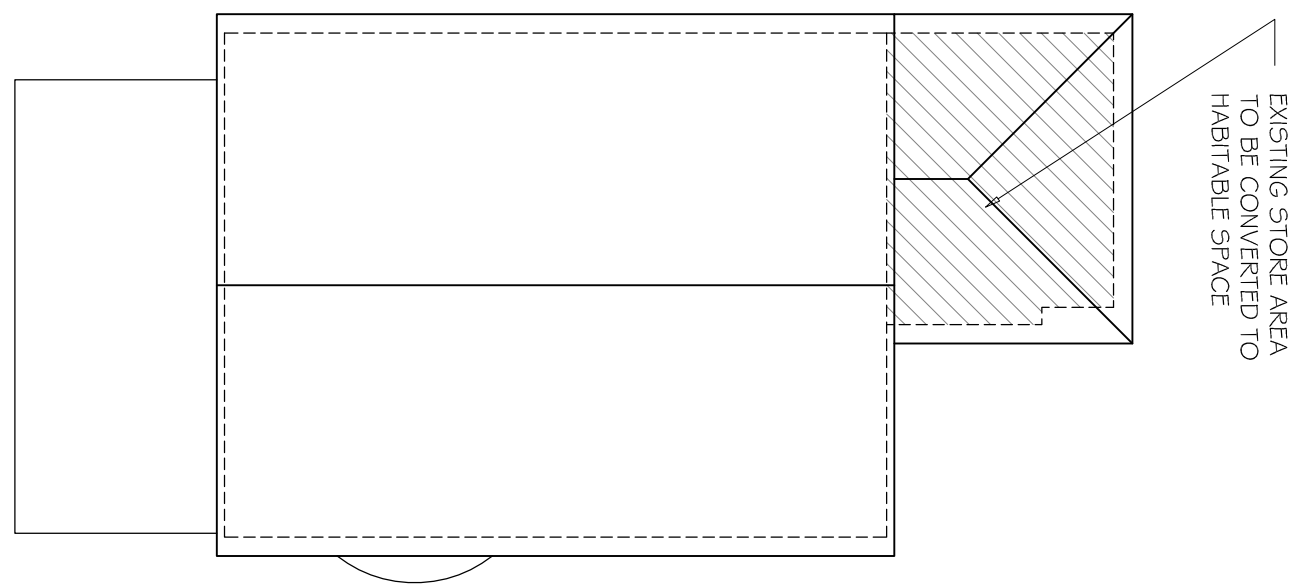

PROPOSED ROOF PLAN

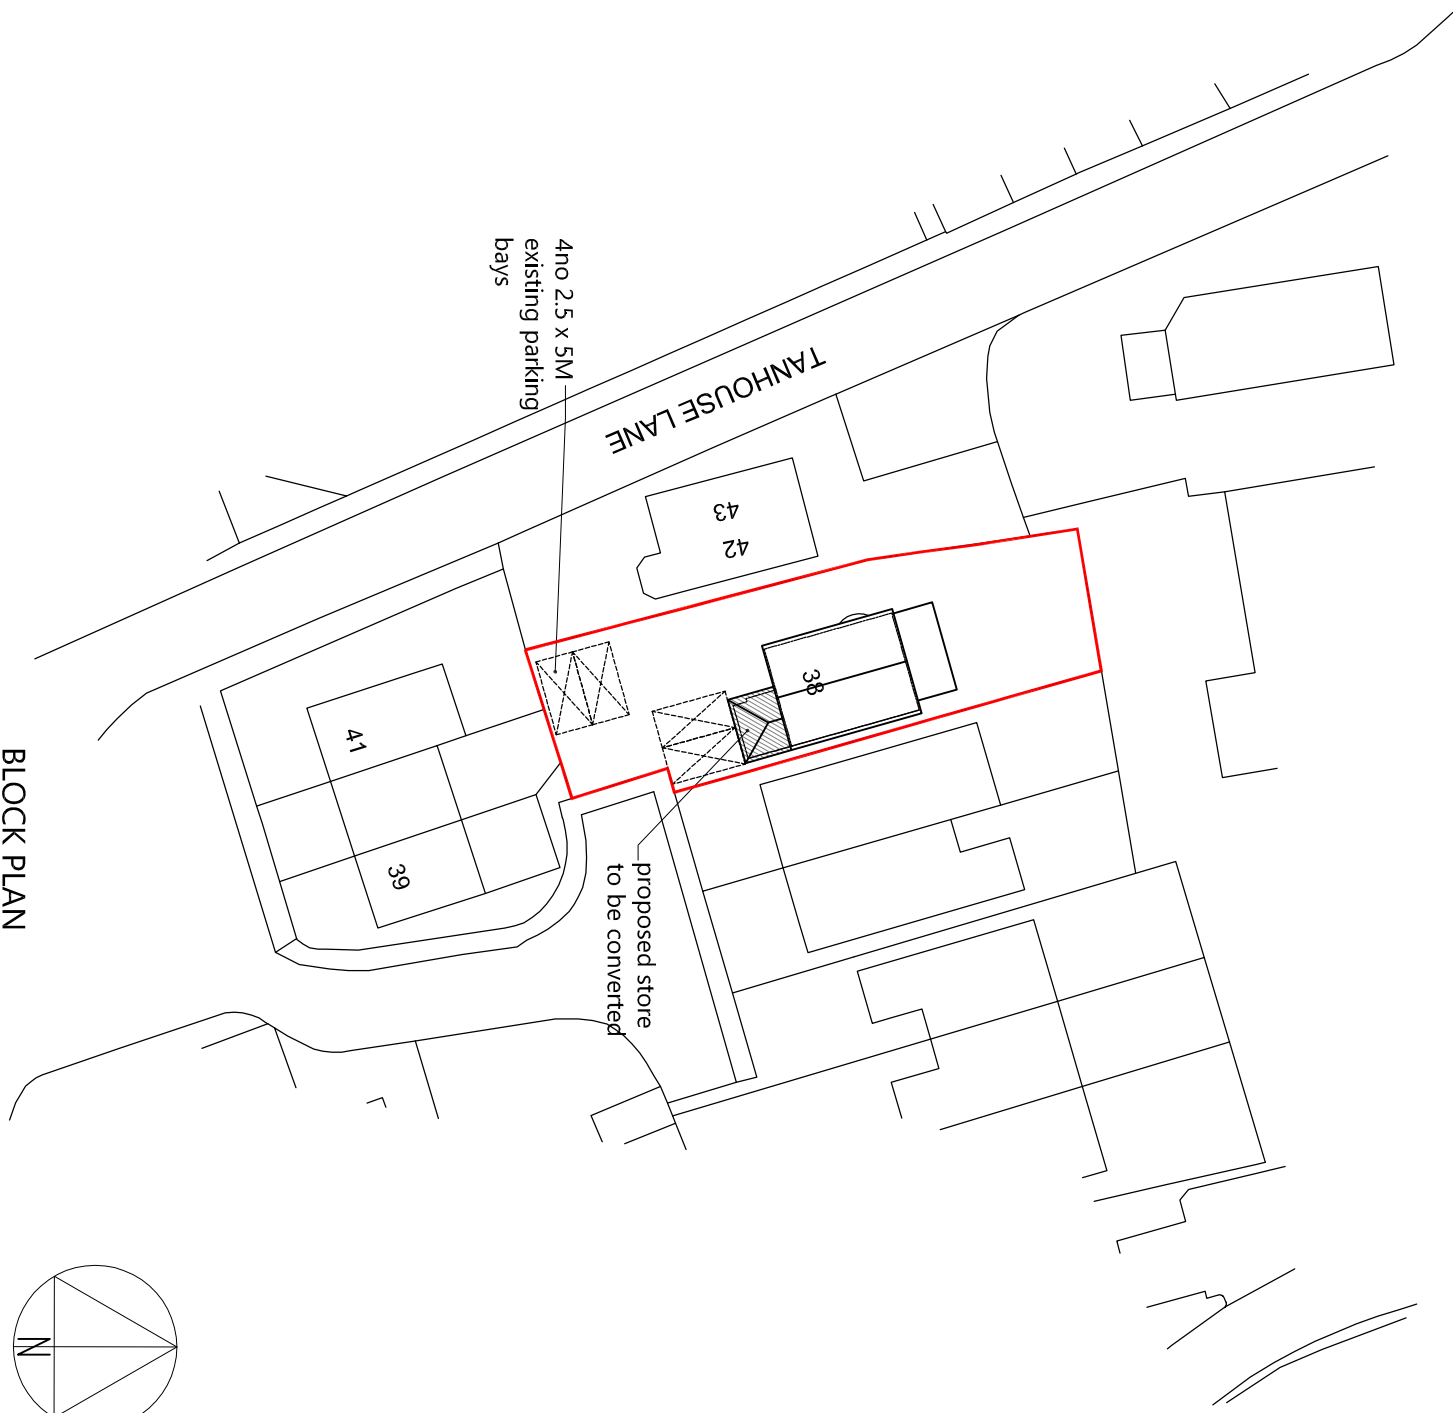

© Crown Copyright and database rights 2024 OS Licence no. AC0000849896

DATE	MODIFICATION	ISSUE	TITLE:-	SCALE:-
			PROPOSED PLANS & ELEVATIONS 3&8 Tamhouse Lane, Wokingham, RG41 2RL for Mr Raj Rohit	A3 STATED @ A1
			CONVERSION OF STORE TO HABITABLE SPACE	DRAWN BY:- DC / CVS Designs
			ADDITIONAL WINDOW TO SHOWER ROOM	DATE:- Oct 2024
				DRAWING No:- 02
				REV:-