




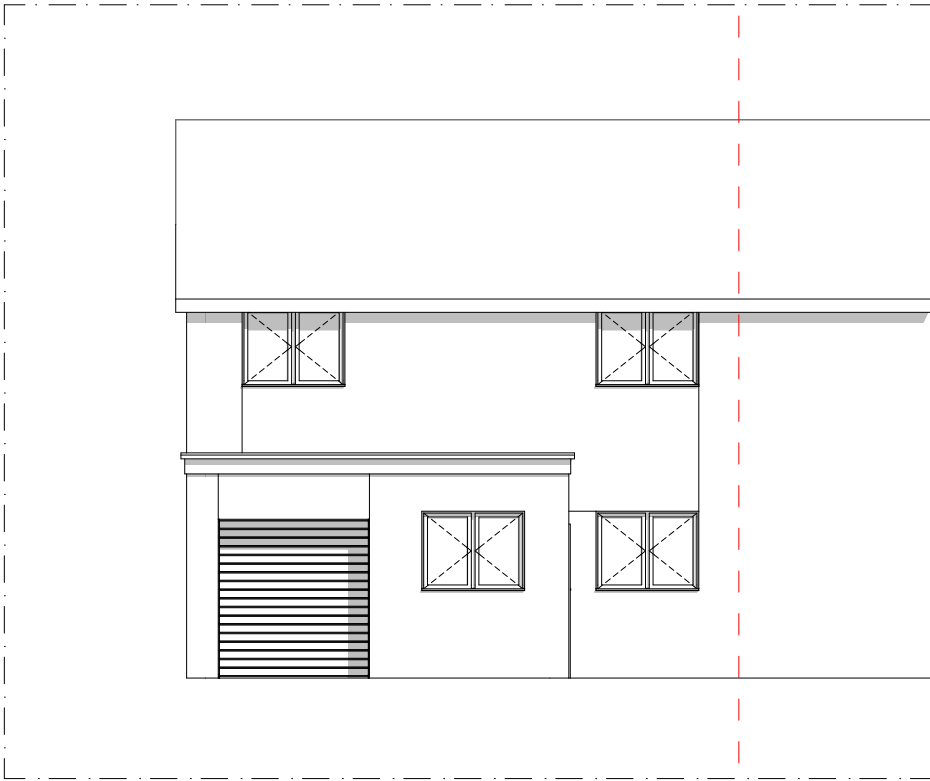

1:100 Front Elevation

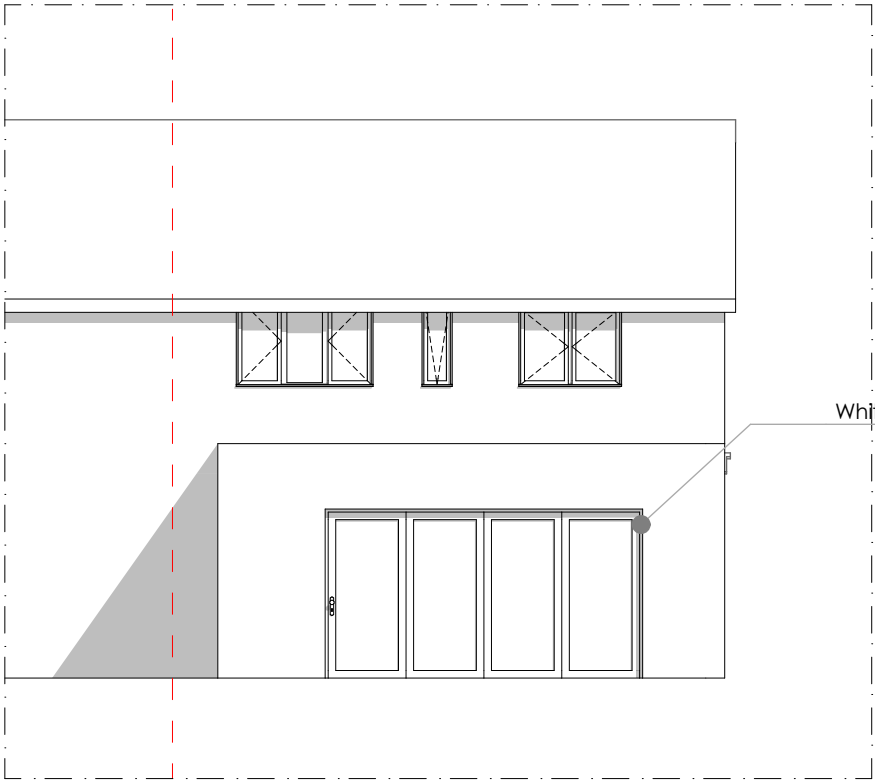

1:100 Rear Elevation

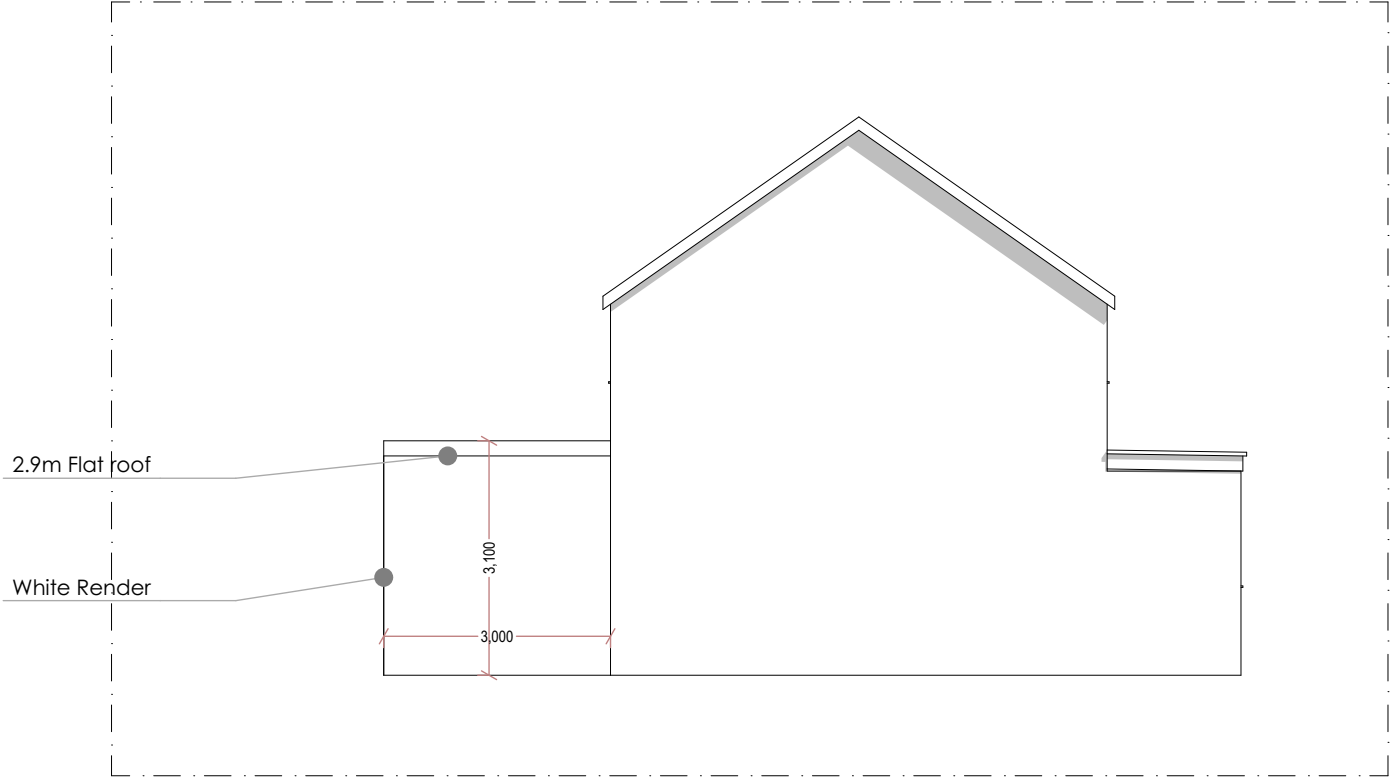


1:100 Side Elevation

© This drawing remains the property of The Keen Partnership and shall not be copied without prior written consent.

All dimensions to be checked on site and any discrepancies to be reported before work commences.

Notes:

Date	Rev	Comments	By	Chk'd

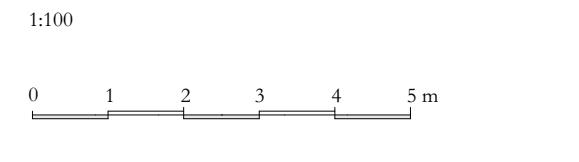

THE KEEN PARTNERSHIP
The Courtyard
Edinburgh Road
Reading RG30 2UA
Tel: 0118 9510 855
Fax: 0118 9510 866
chris@keenpartnership.co.uk
www.keenpartnership.co.uk

cabe
chartered association
of building engineers

RICS

Client:

XXXXXX

Job Title:

Ground Floor Rear Extension at 30 Bowyer Cres,
Wokingham RG40 1TF

Drawing Title:

Proposed Elevations

Drawing Date: 27/08/2025	Status: Proposed		
Issue Date: 27/08/2025	Drawn By: HBH	Scale: 1:100@A3	
Job No: 9470	Drawing No: 9470 PL-04.05	Rev:	