






Front Elevation 1 :100

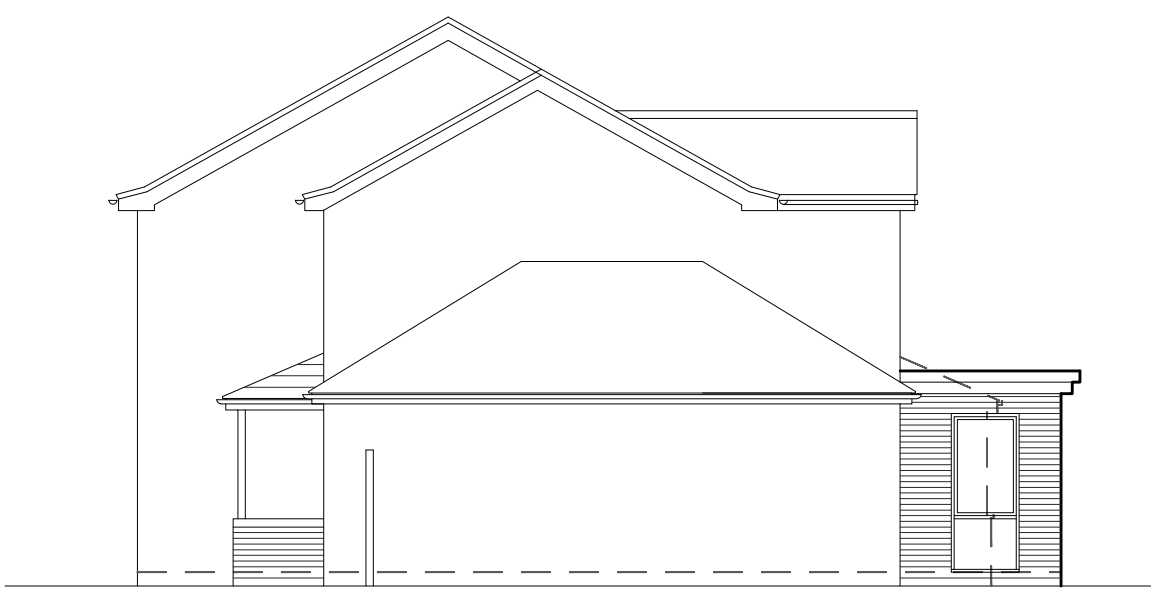



Side Elevation 1 :100

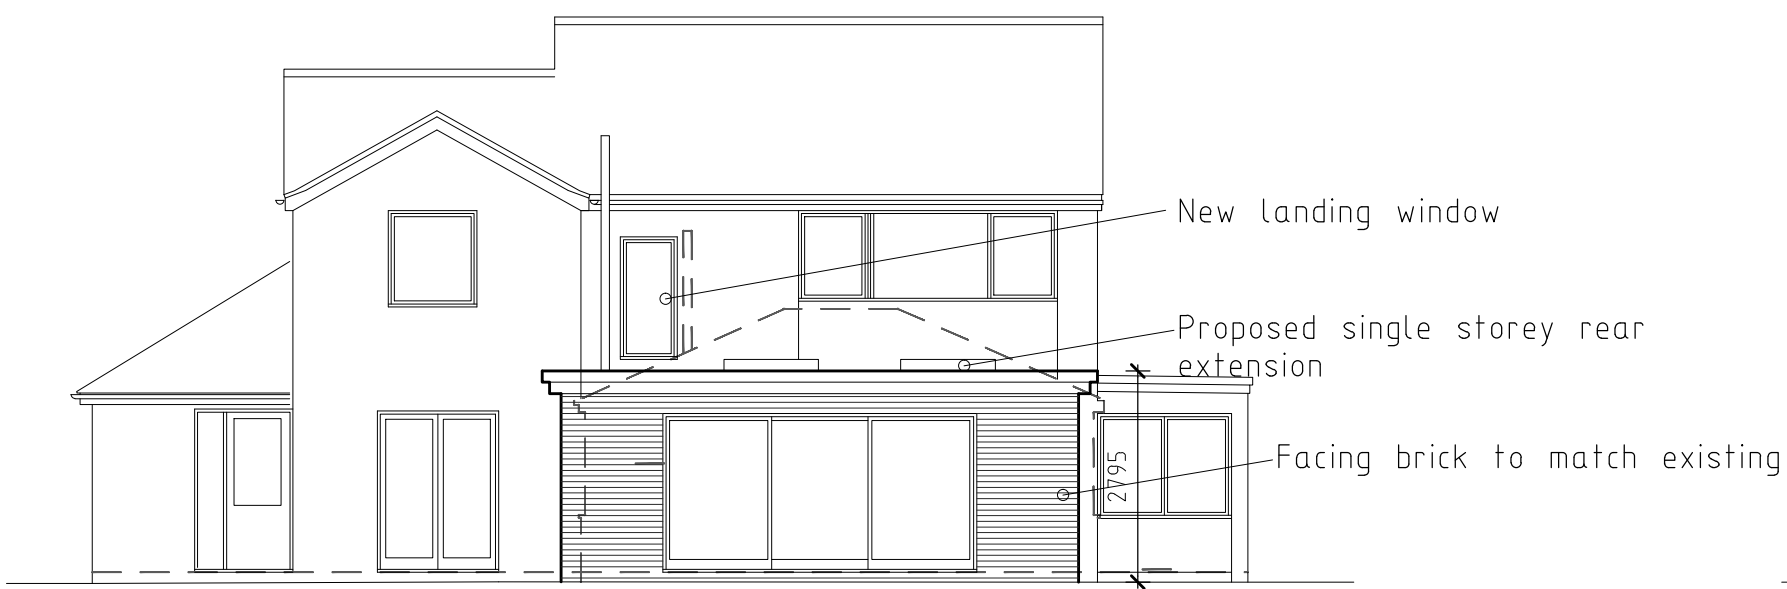



Rear Elevation 1 :100

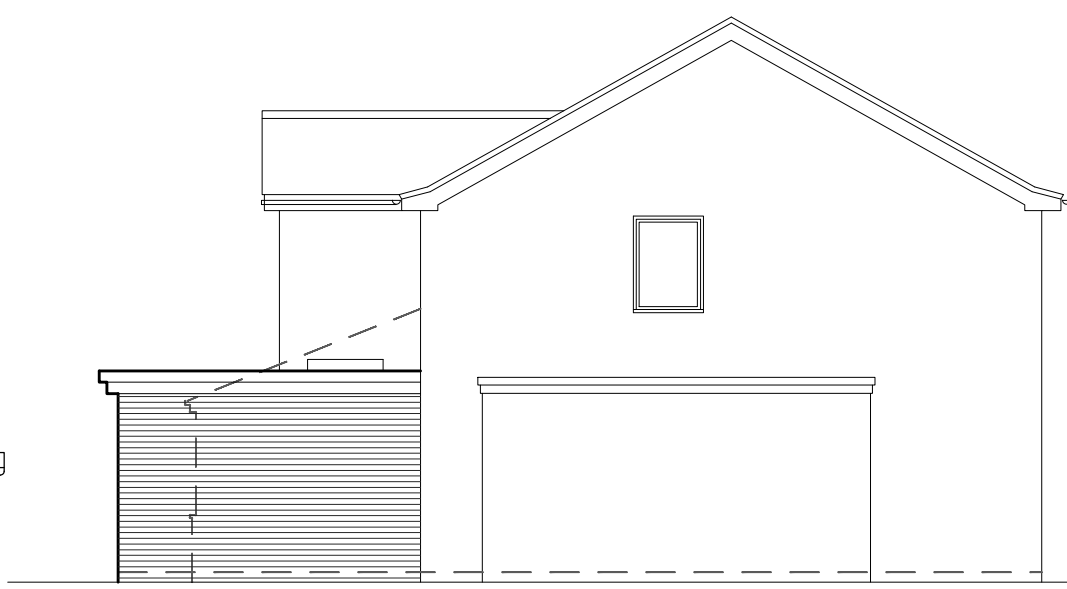

Side Elevation 1 :100

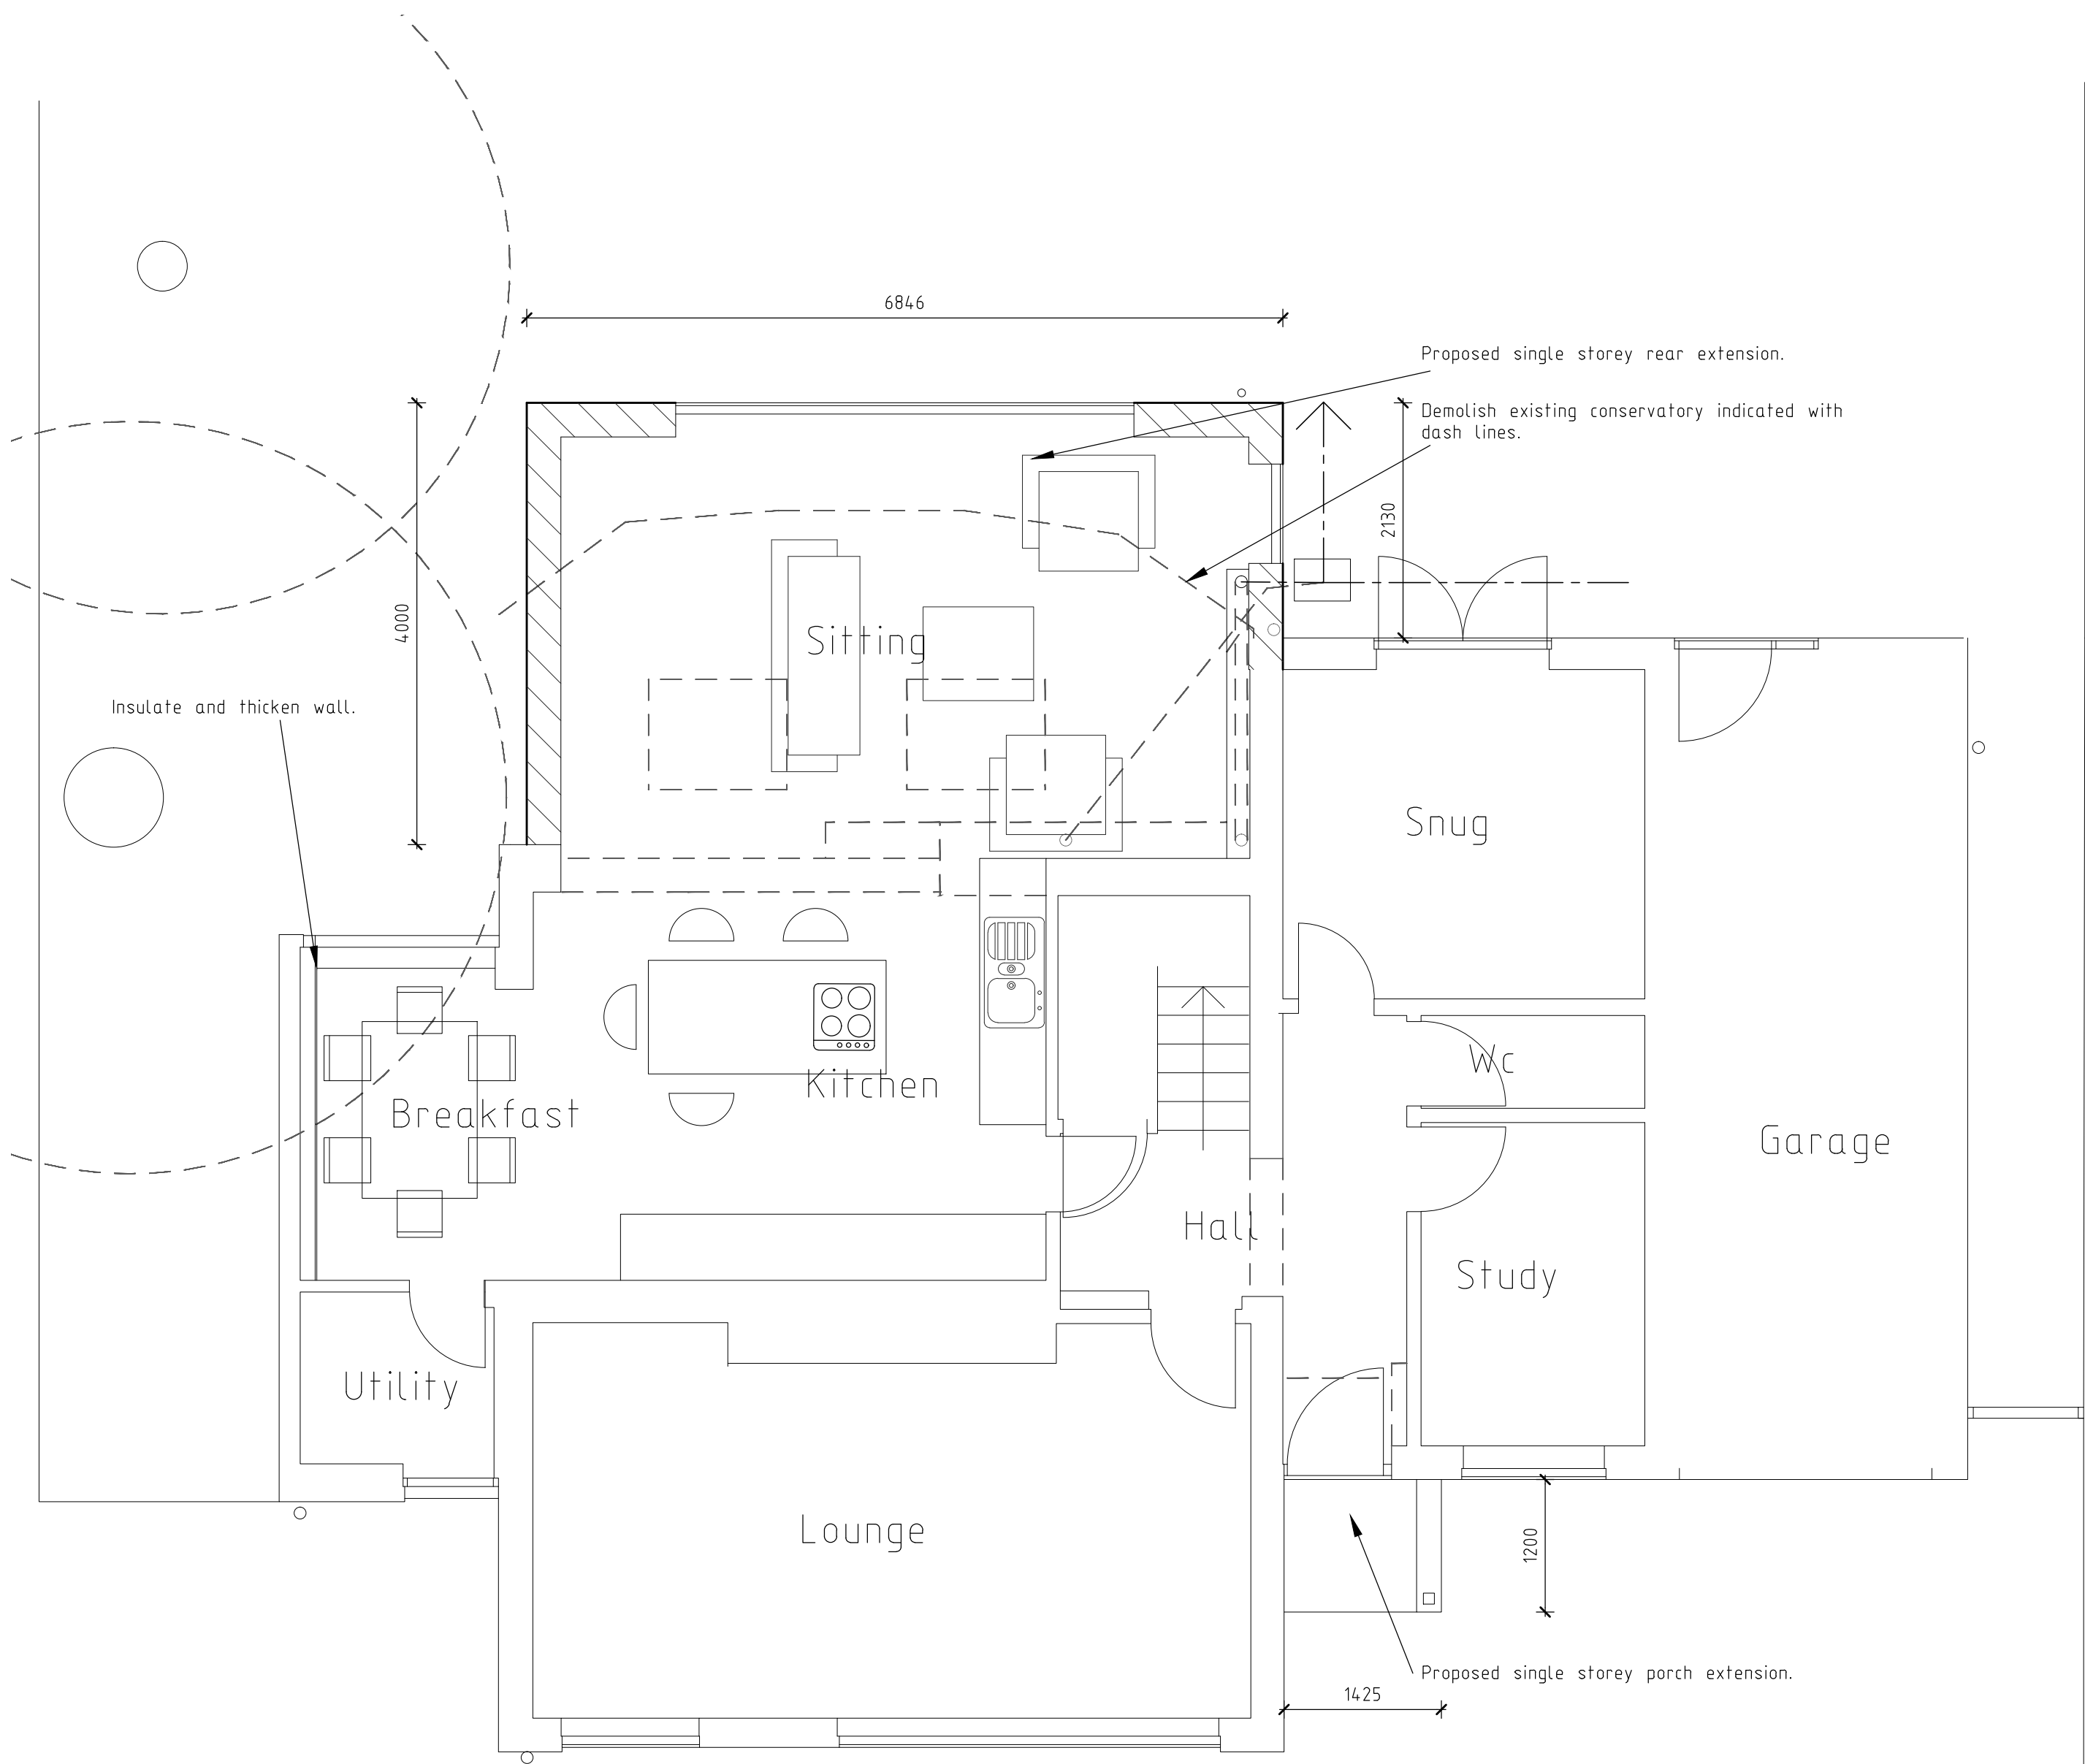 

Ground Floor Plan 1 :50

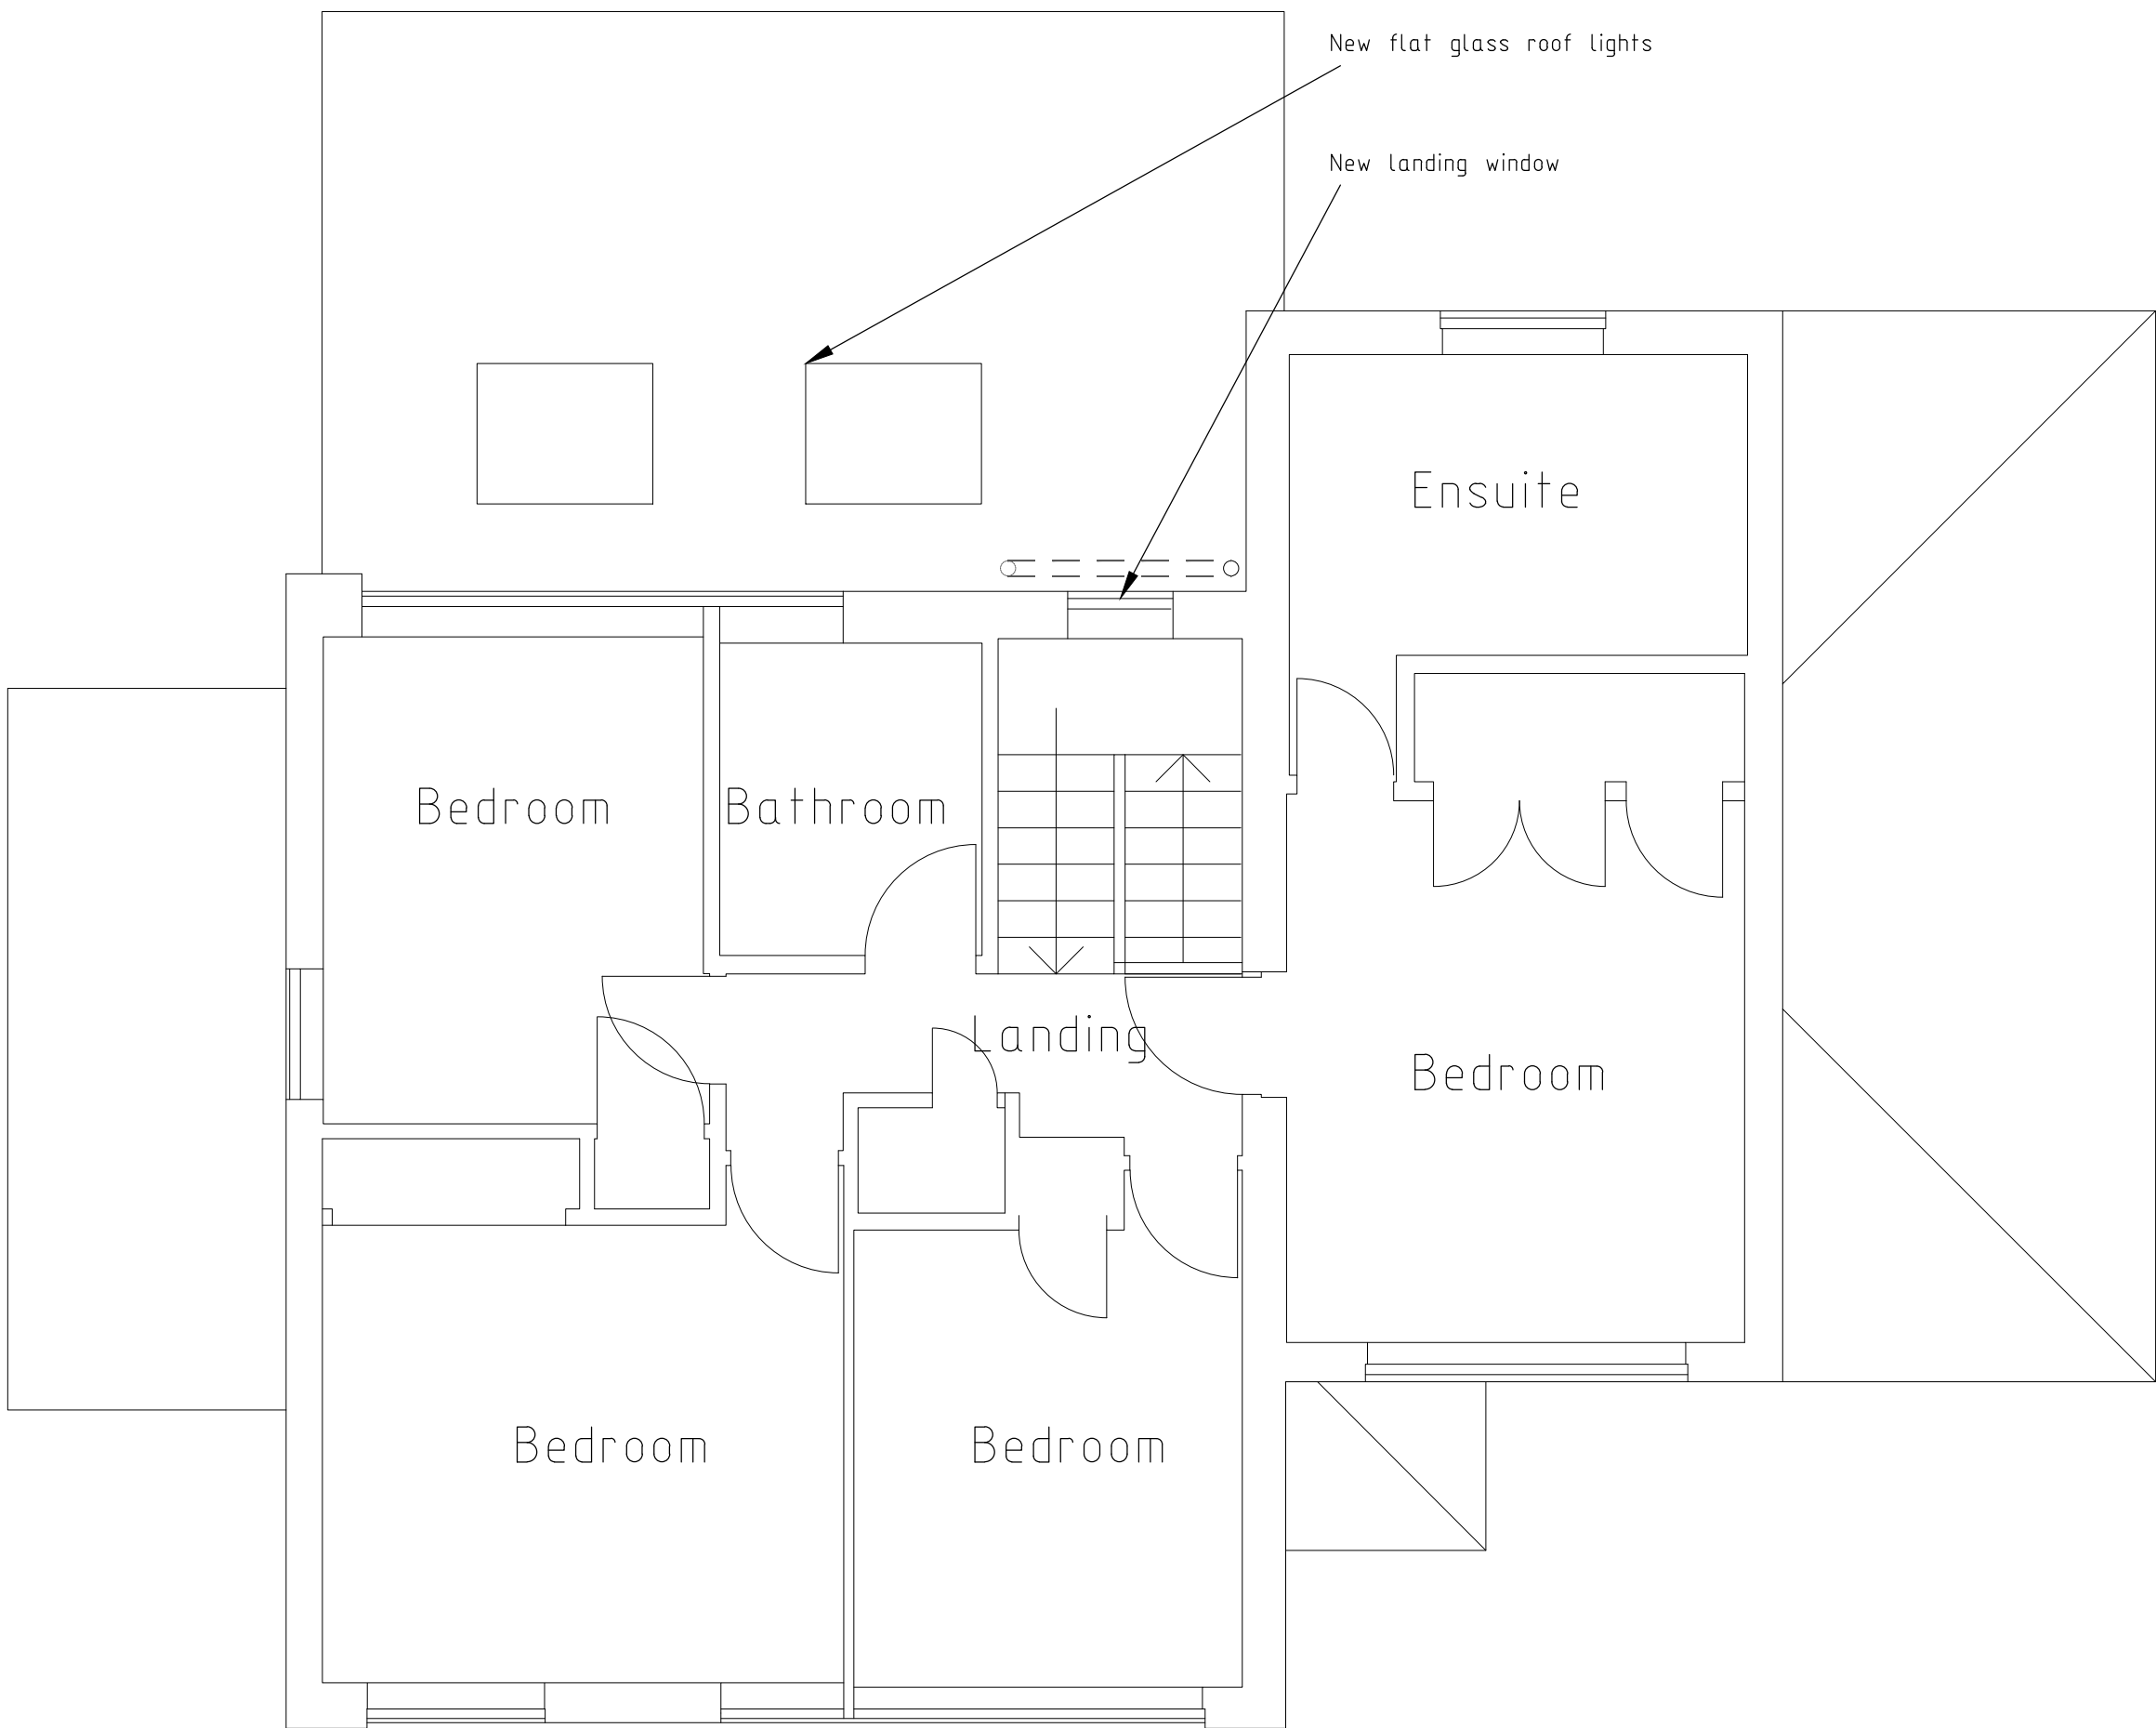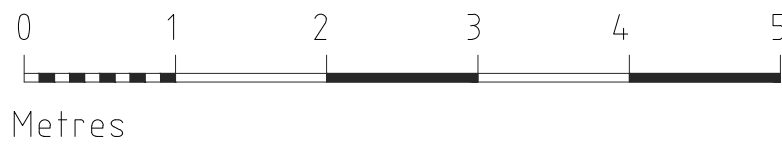

First Floor Plan 1 :50

|   |        |                           |
|---|--------|---------------------------|
| C | 8-8-25 | Landing window reinstated |
| B | 8-5-25 | Landing window omitted    |
| A | 8-3-25 | Porch roof amended        |
|   | Date   | Revision                  |

© copyright

Client  
Mr & Mrs Daley

Job Title  
48 Parkway,  
Crowthorne,  
RG45 6EW.

Drawing Title  
Scheme Proposals  
Plans & Elevations

Scale  
AS @ A1

Date  
Mar 2025

Drawn by  
JRB

Drawing No.  
SP/25/ 01

Rev.  
C