



Ordnance Survey®
UKmapcentre.com

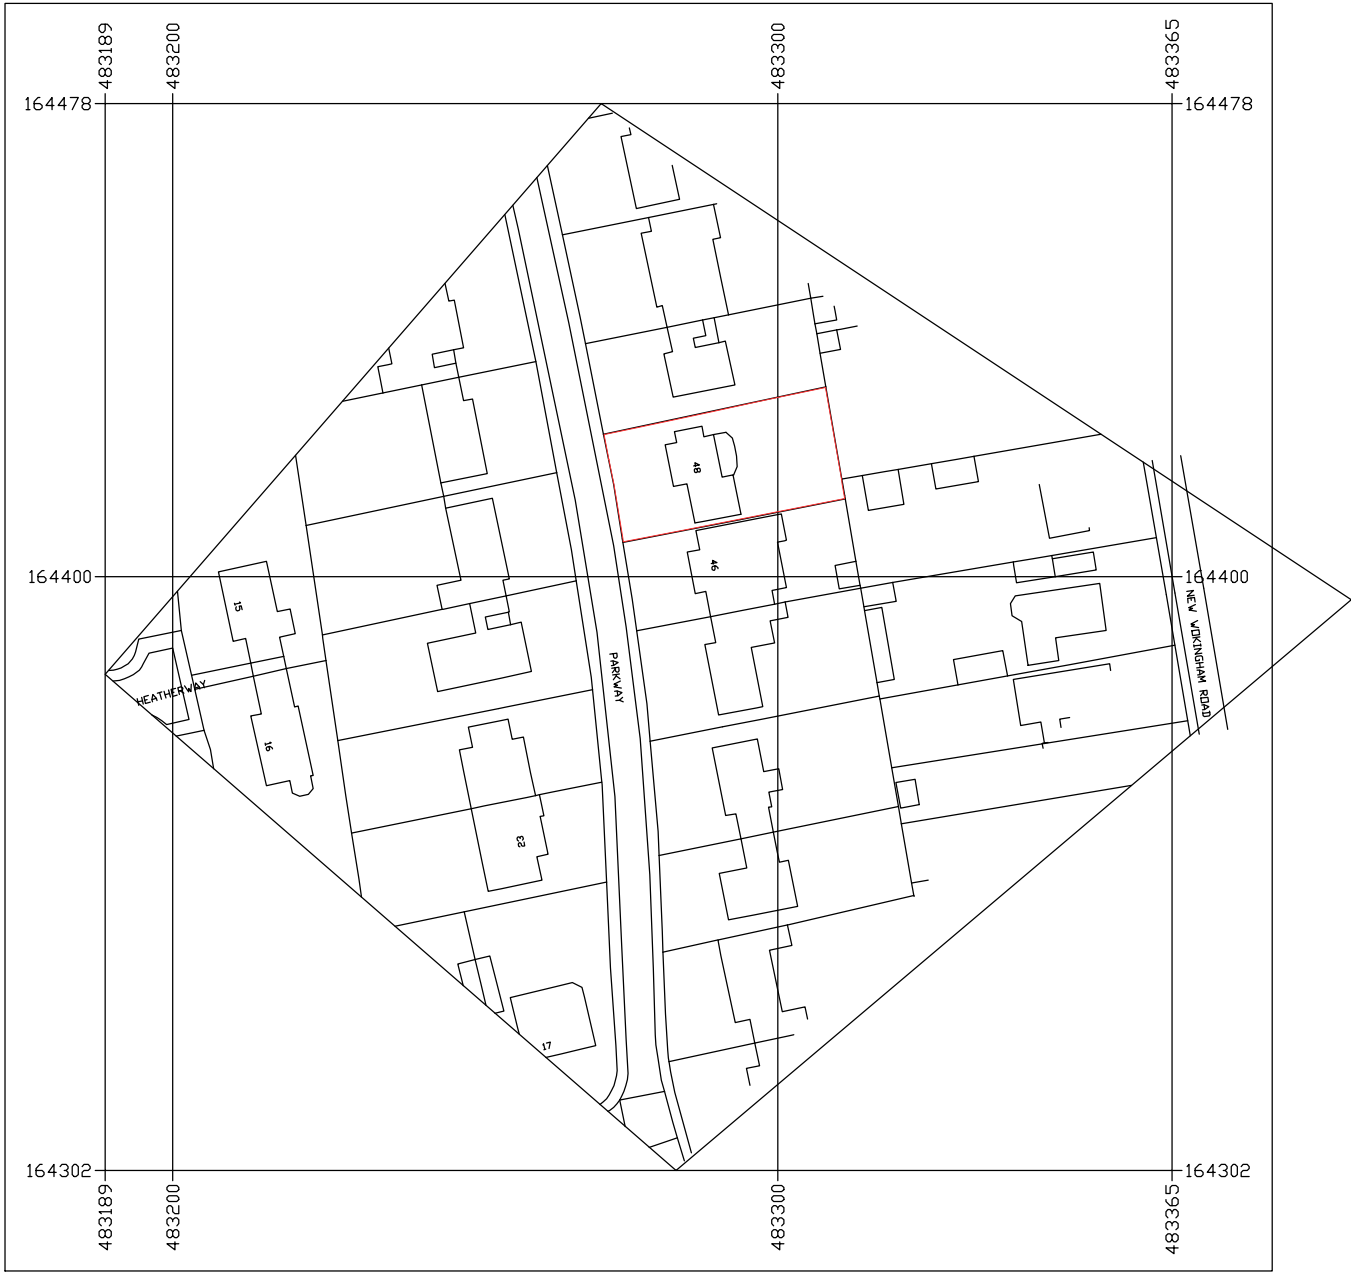


Serial number: 305338
© Crown copyright and database right 2025
Ordnance Survey licence AC0000848283
Reproduction in whole or in part is prohibited
without the prior permission of Ordnance Survey.

Location Plan 1 :1250

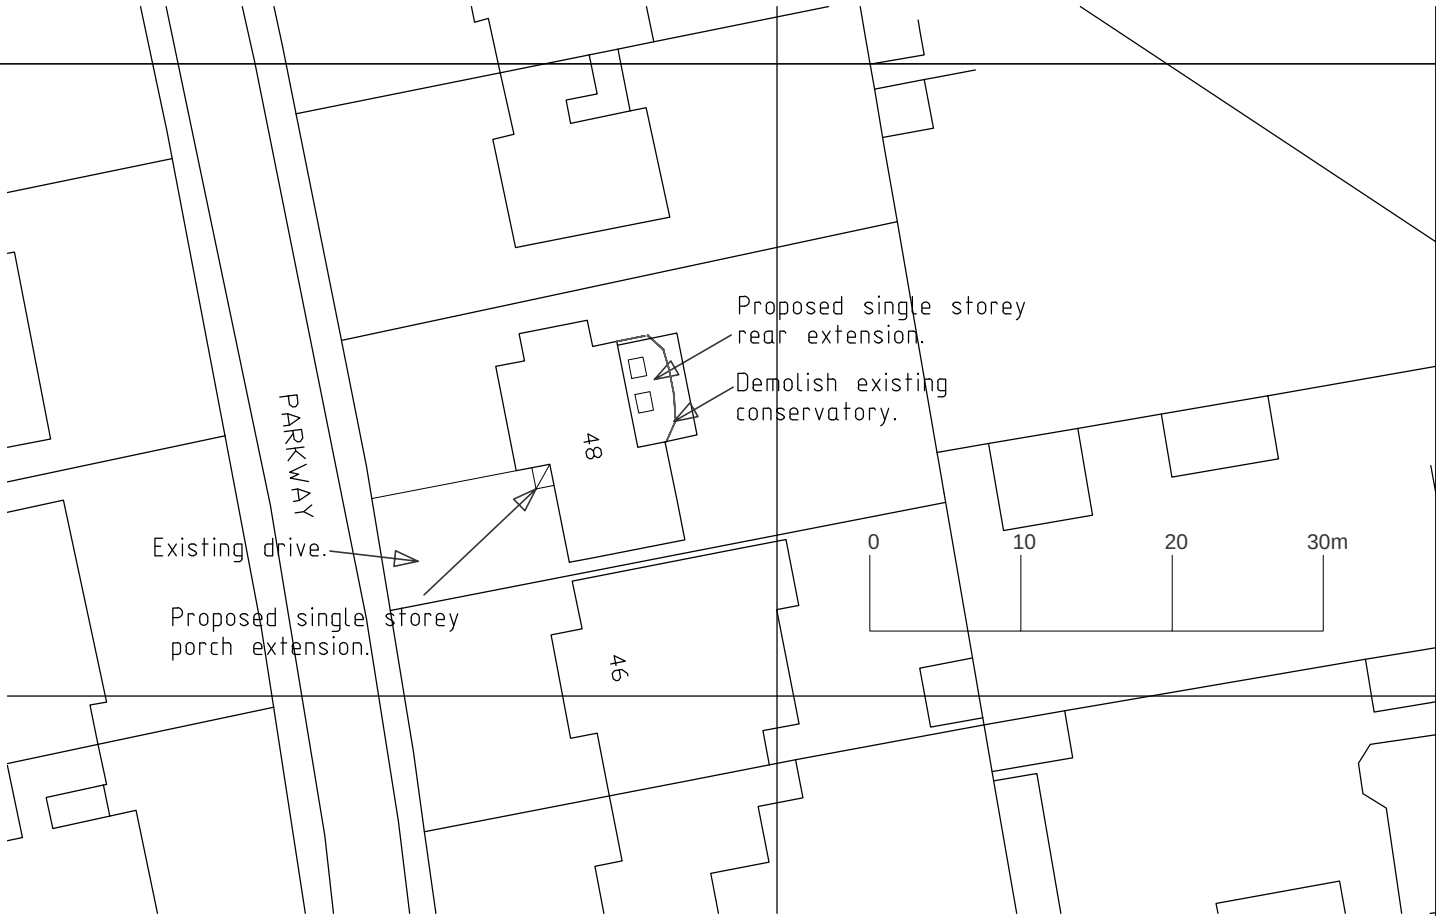

Proposed Site Plan 1 :500

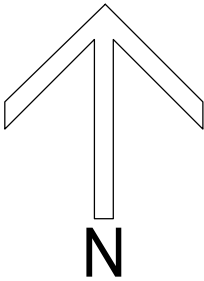

	Date	Revision
© copyright		
Client Mr & Mrs Daley		
Job Title 48 Parkway , Crowthorne, RG45 6EW.		
Drawing Title Location/ Site Plans		
Scale	AS @ A3	
Date	Mar 2025	Drawn by JRB
Drawing No. SP/25/ 02		Rev. -