


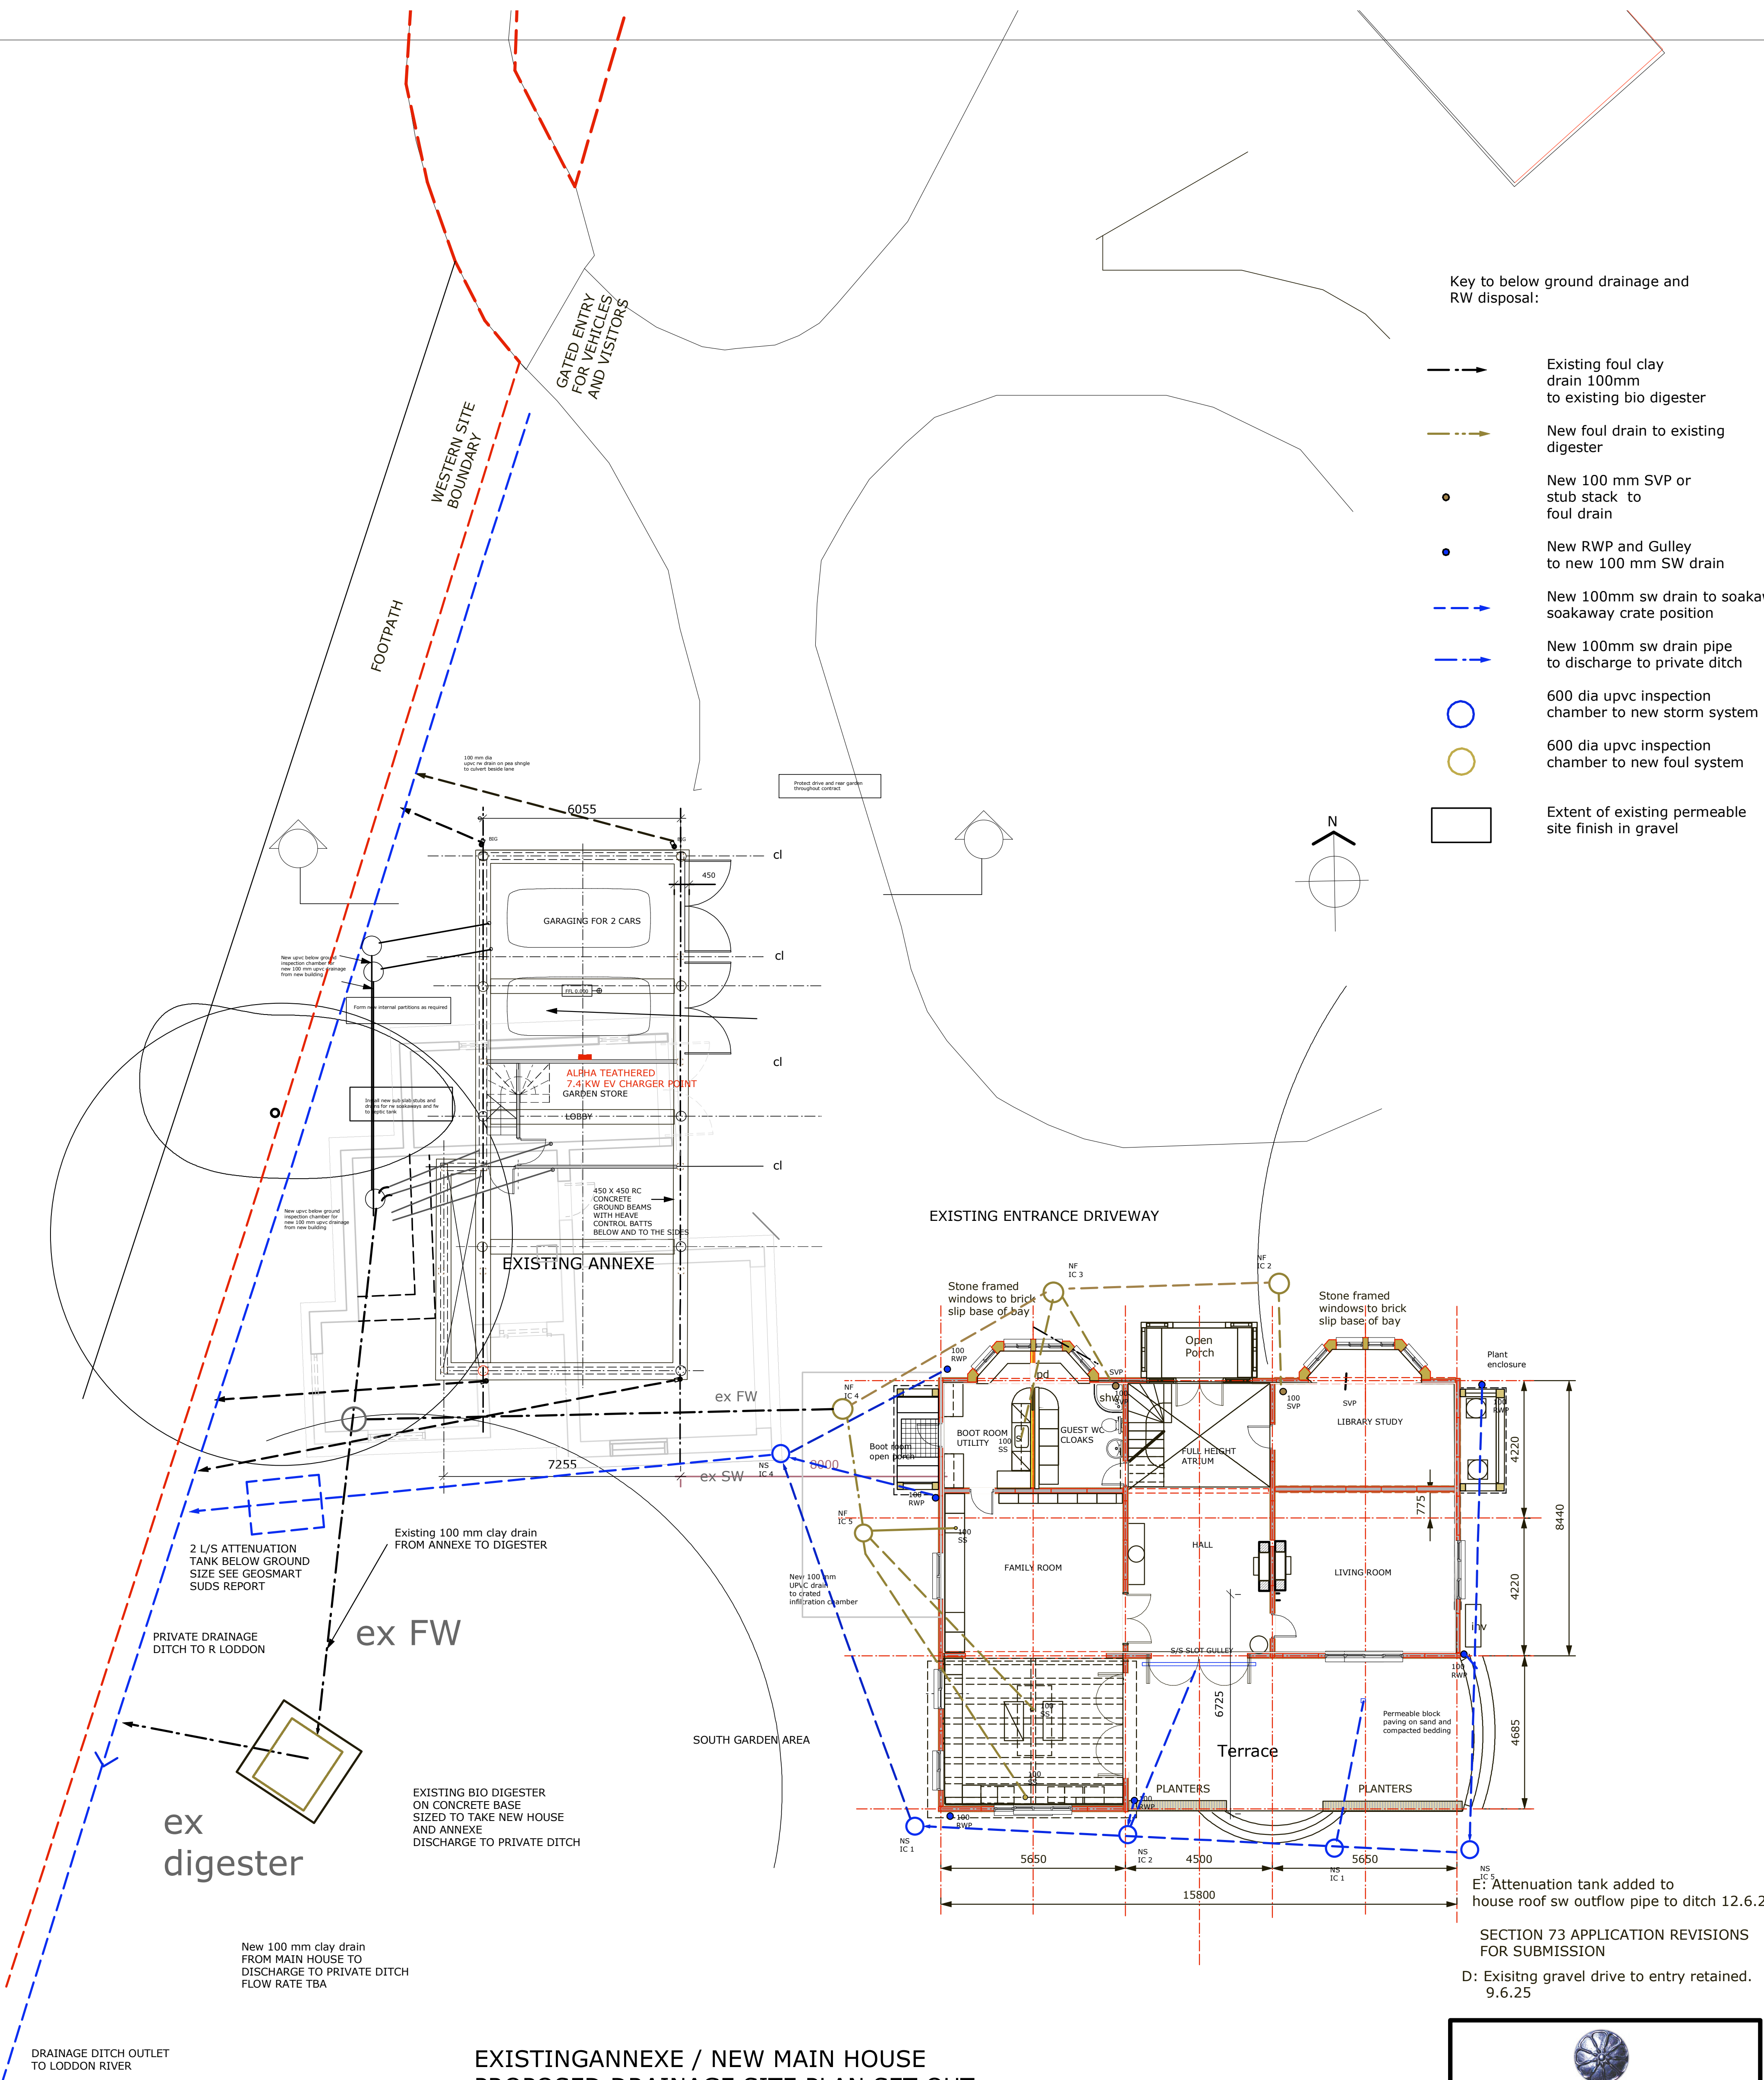

EXISTING ANNEXE / NEW MAIN HOUSE
PROPOSED DRAINAGE SITE PLAN SET OUT

C: Foul and storm drains
repositioned 2.6.25

B: Drainage updated to read
with new floor plan 25.5.25

A: Drainage strategy update
4.5.25

PLANNING REDRAW MAY 25
355 M2 S73 app

PLANNING CONSSENTED AUG 22



FDF ARCHITECTURE
PETRO HOUSE, CRAZIES HILL
BERKSHIRE RG10 8LT
TEL 0118 940 6591 FAX 0118 940 6591

**YAFFLES
SPENCERS WOOD
BERKSHIRE RG7 1HT**

This drawing is copyright and must not be reproduced in whole or part without written consent. Do not scale from this drawing. Written dims. to be checked on site.

**SITE BLOCK PLAN
PROPOSED
DRAINAGE SET OUT
STORM AND FOUL**

SCALE 1:100@ A1	DATE OCT 24	DRAWN
Project No 3210	Dwg. No. YF.DPC.100.DRPROP - 4	Rev. E

