

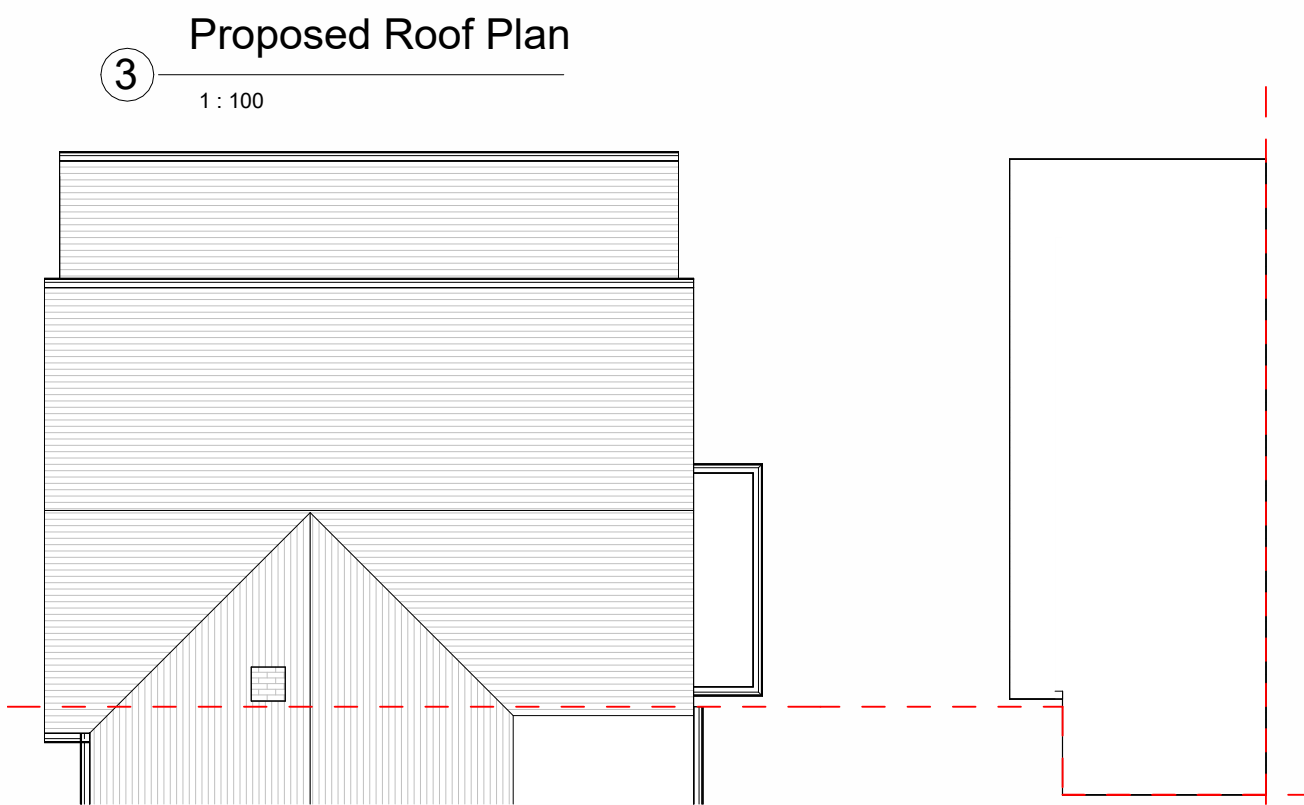
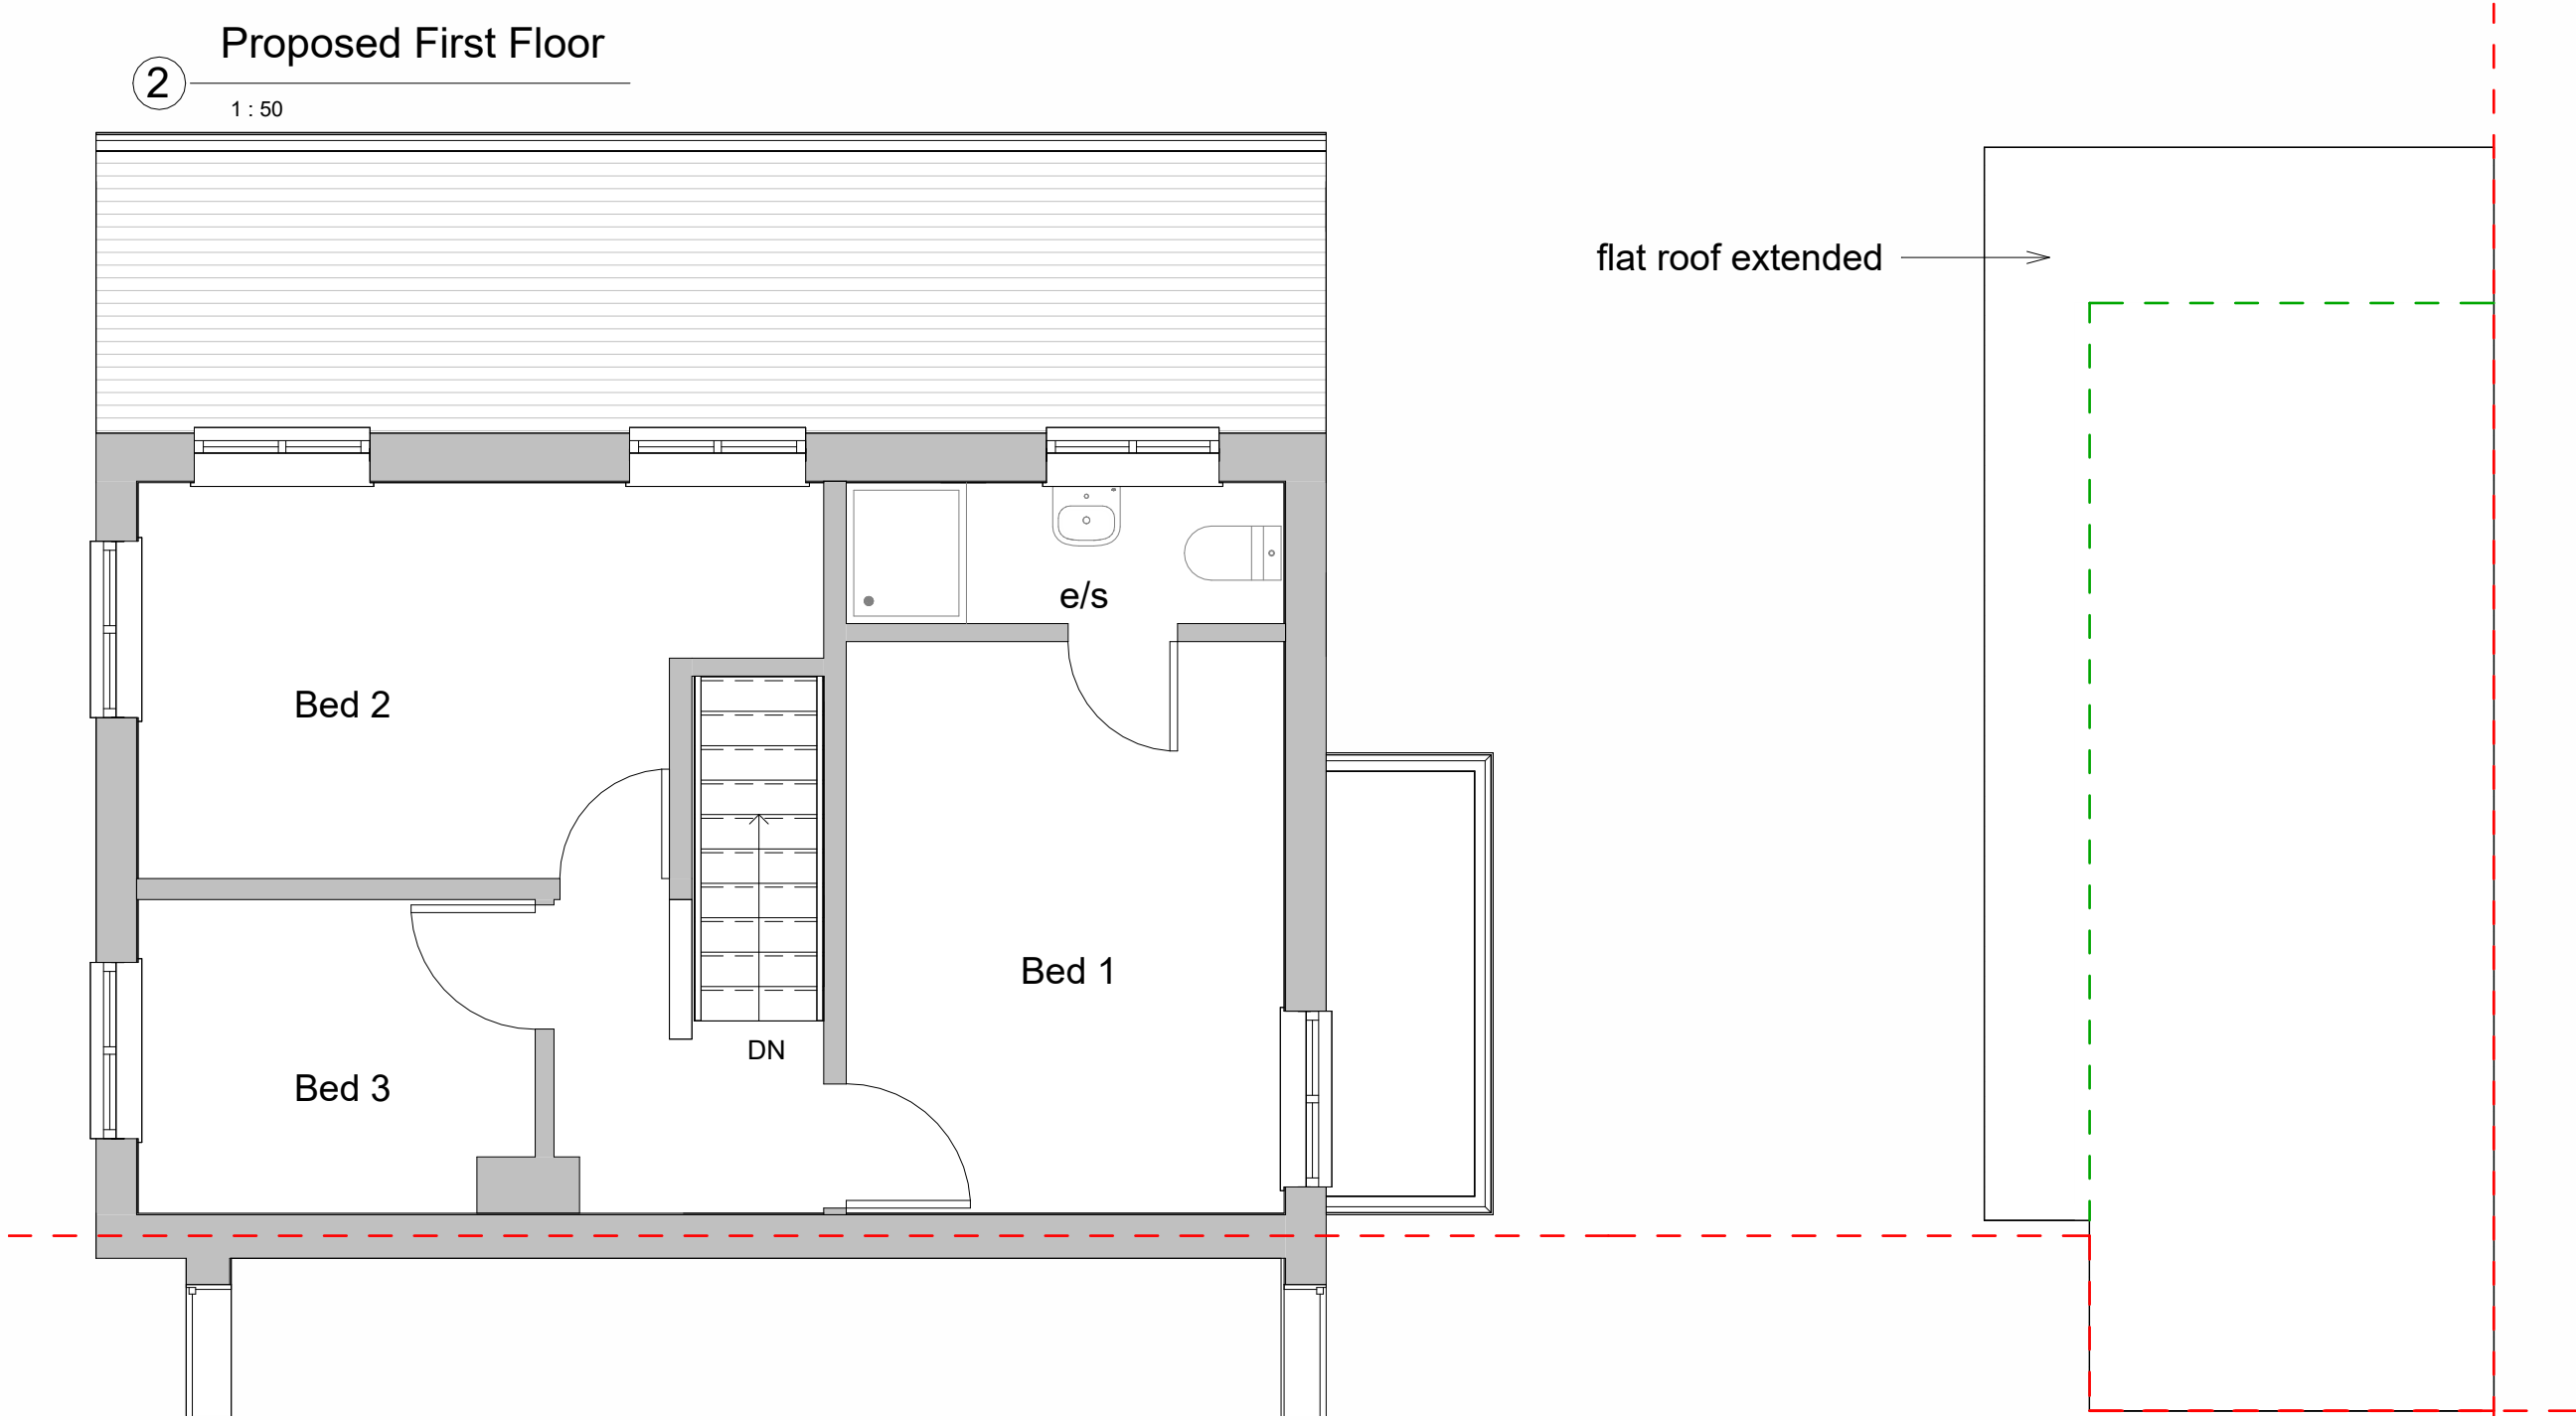
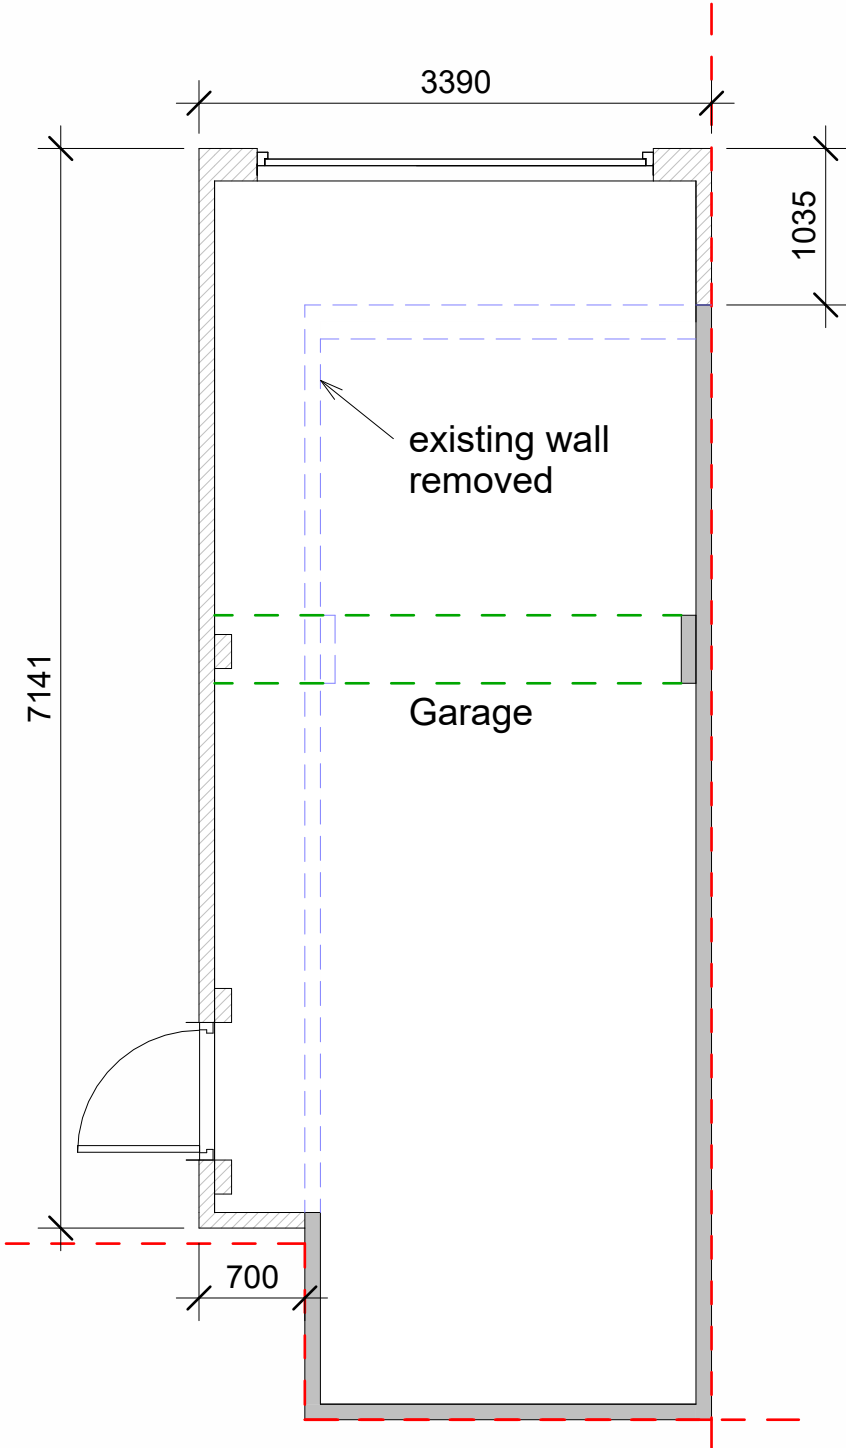


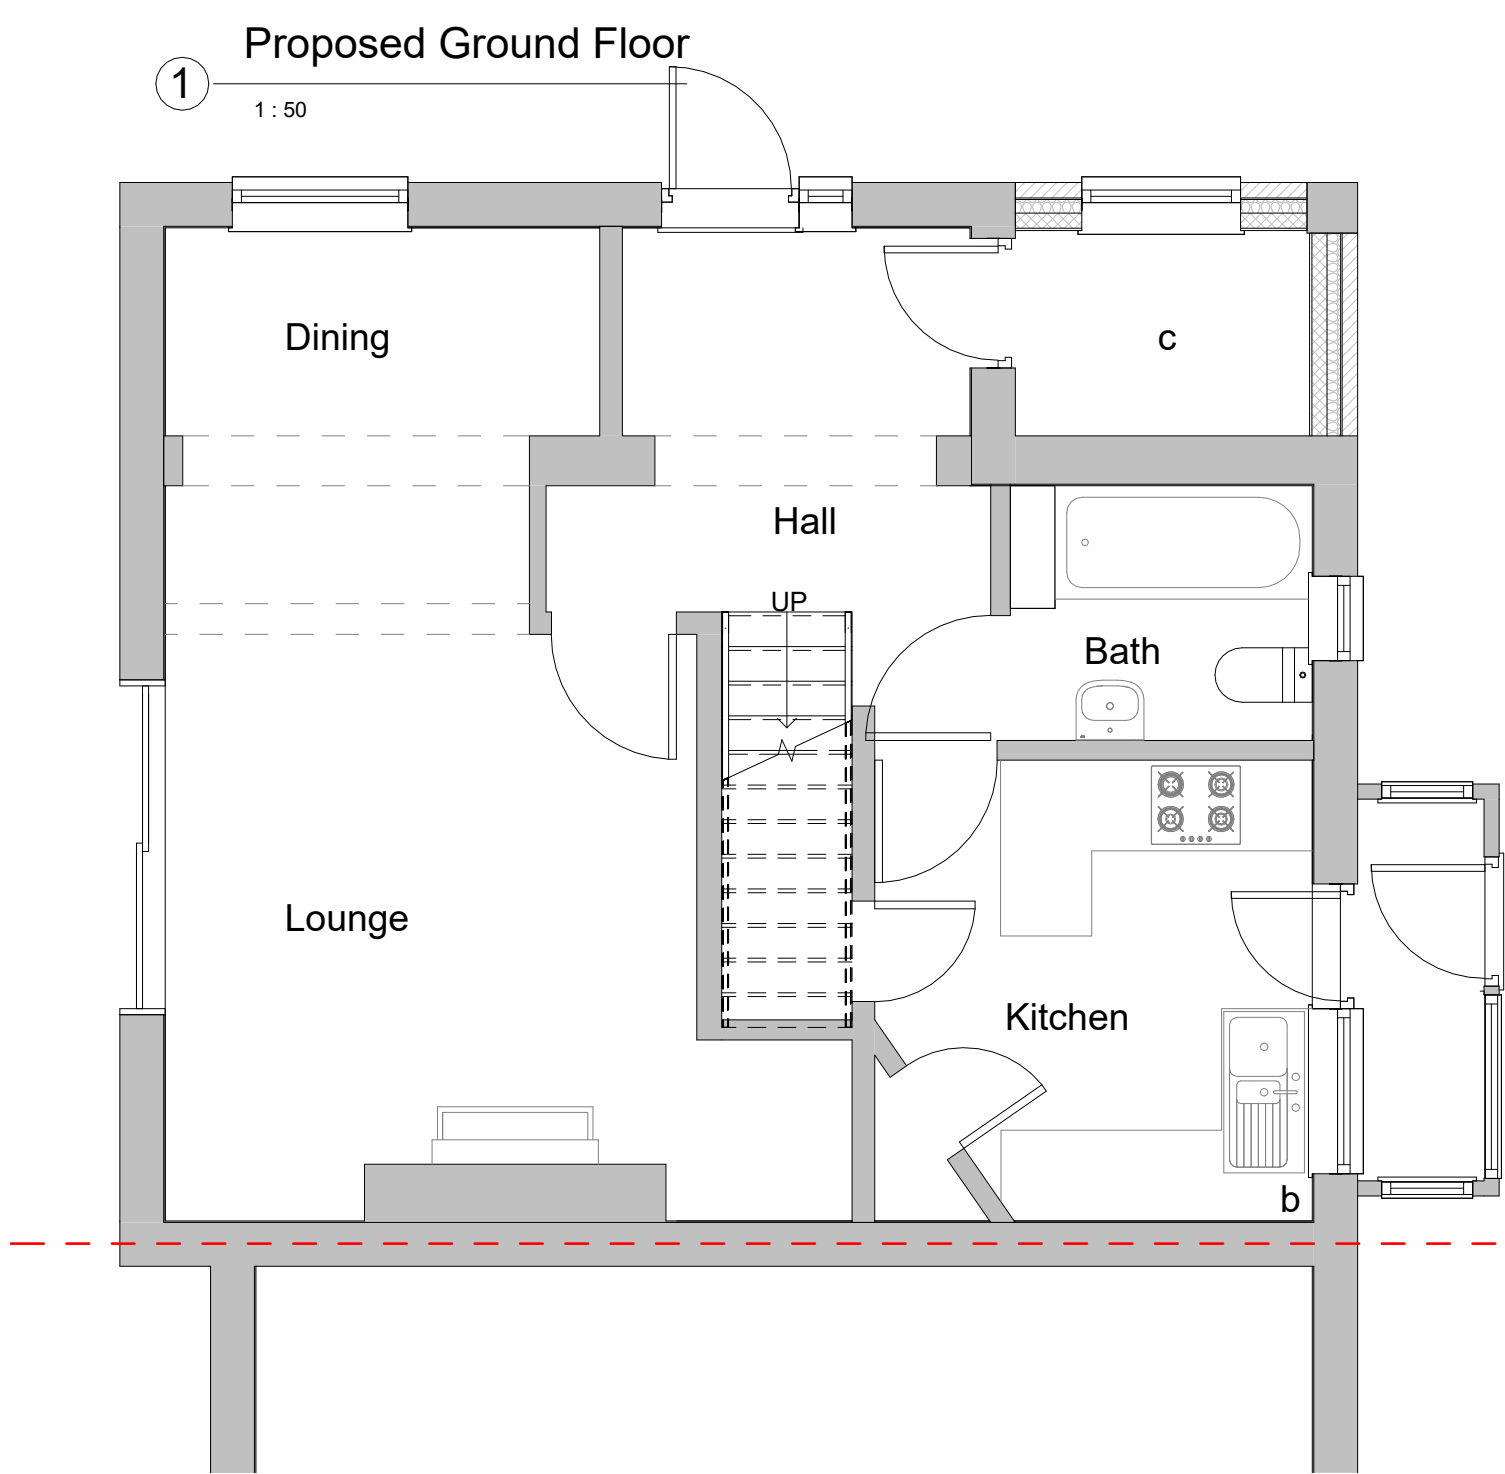

4

Proposed Front Elevation


1 : 100

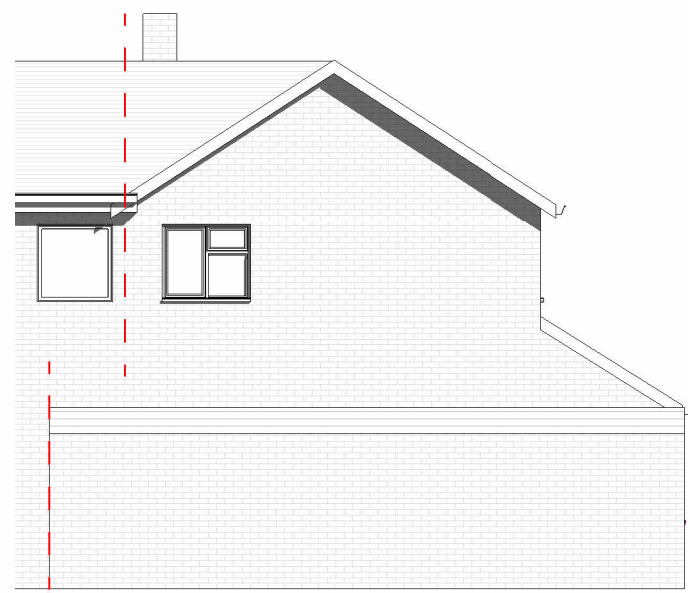

5

Proposed Side Elevation_1



1 : 100

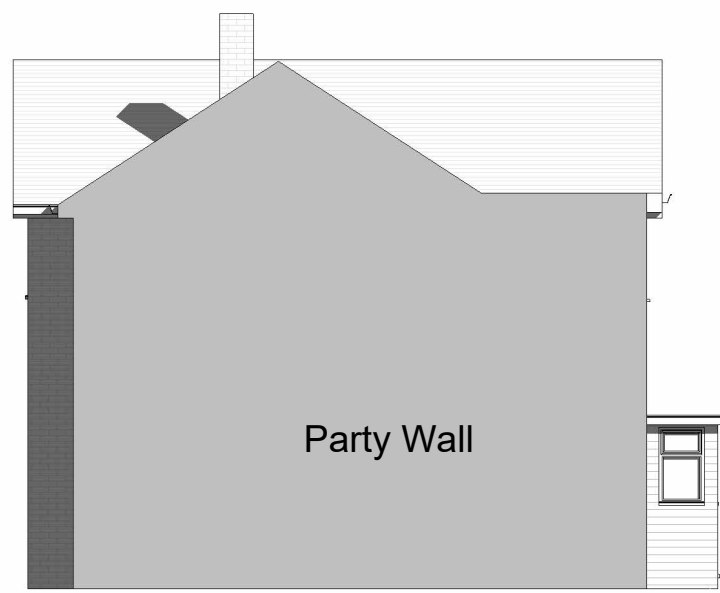

6

Proposed Rear Elevation



1 : 100

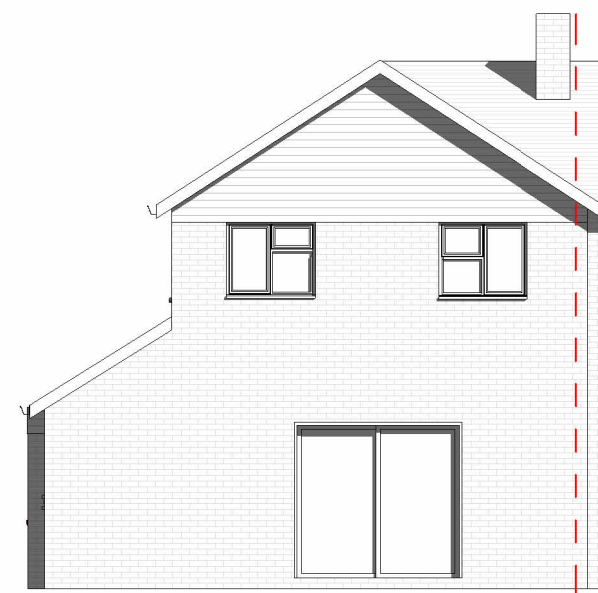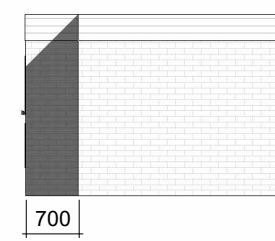

7

Proposed Side Elevation_2

1 : 100

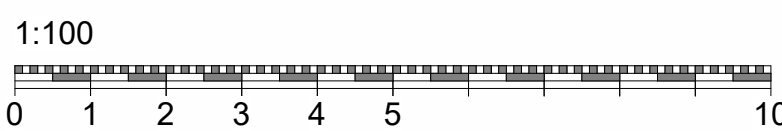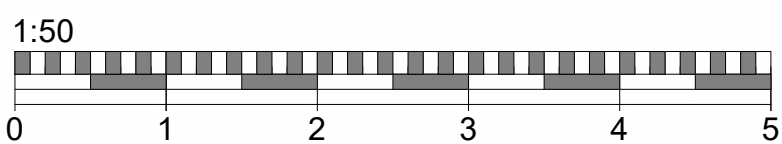

No.	Revision	Date
02	New Front Door and window	22/12/2025

Do not scale from this drawing except for planning purpose. Contractor to verify all dimensions before setting out, commencing work or placing order



Project Status

2 Westbury Close
Crowthorne
RG45 6NL

Client Phillip Horsman

Drawing Title
Proposed Floor Plans and Elevations

Project Ref	Layout Id	Rev.
4095	GA.02	02

Date: 22/12/2025 Scale @A1: As indicated

M3 Architectural Design Ltd
Basepoint Centres Limited
377-399 London Road
Camberley GU15 3HL

t: 01276 300024
e: info@m3architecturaldesign.co.uk
w: www.m3architecturaldesign.co.uk
© 2026 M3 Architectural Design Ltd