



1 Existing Ground Floor

1 : 50

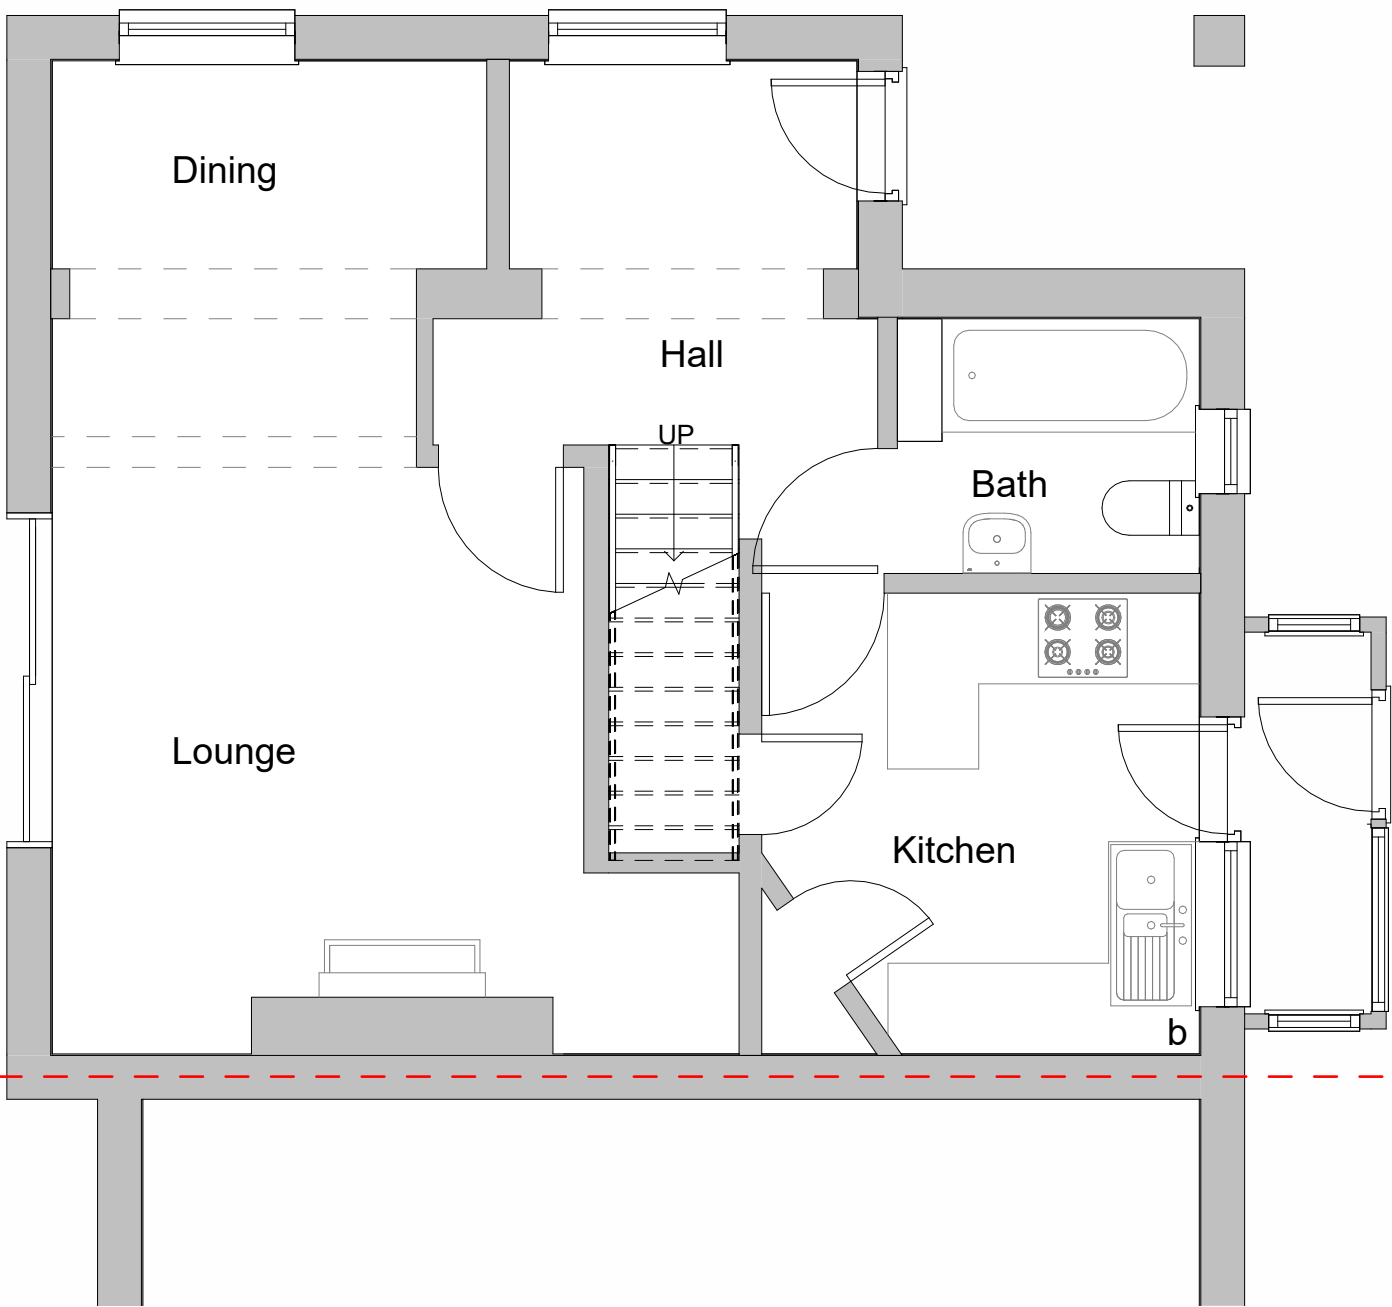


2 Existing First Floor

1 : 50

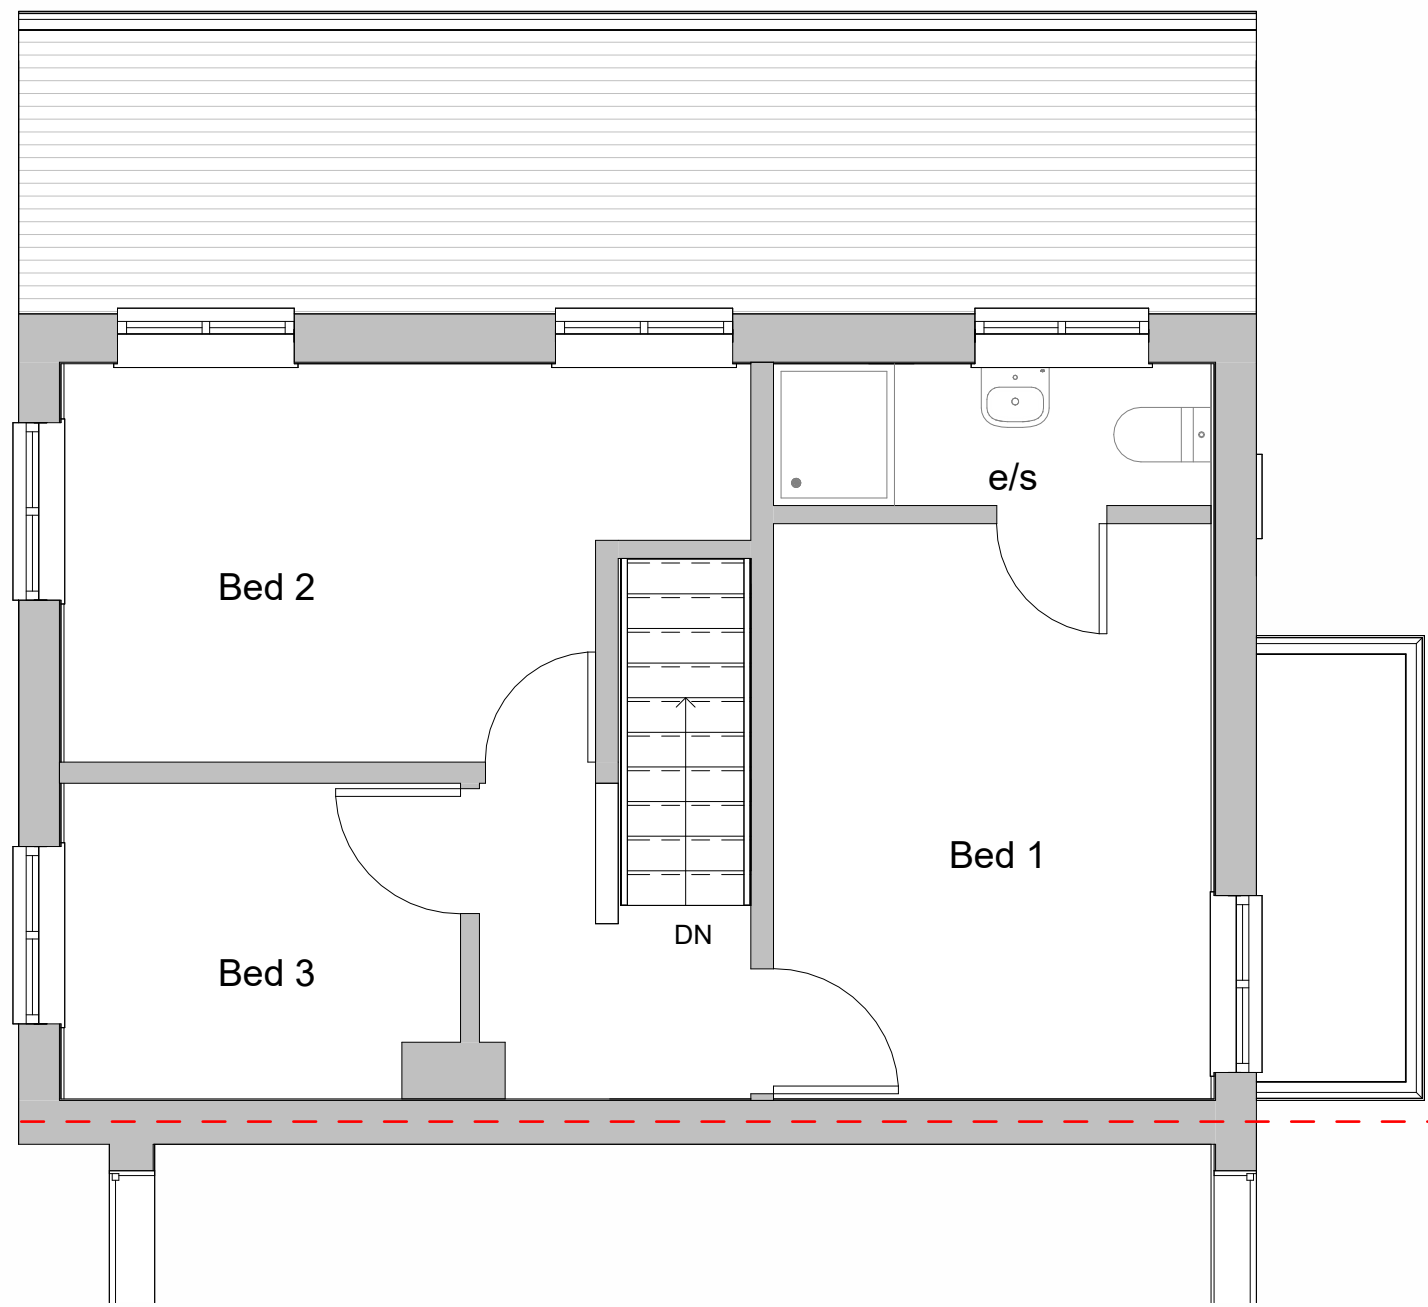

3 Existing Roof Plan

1 : 100

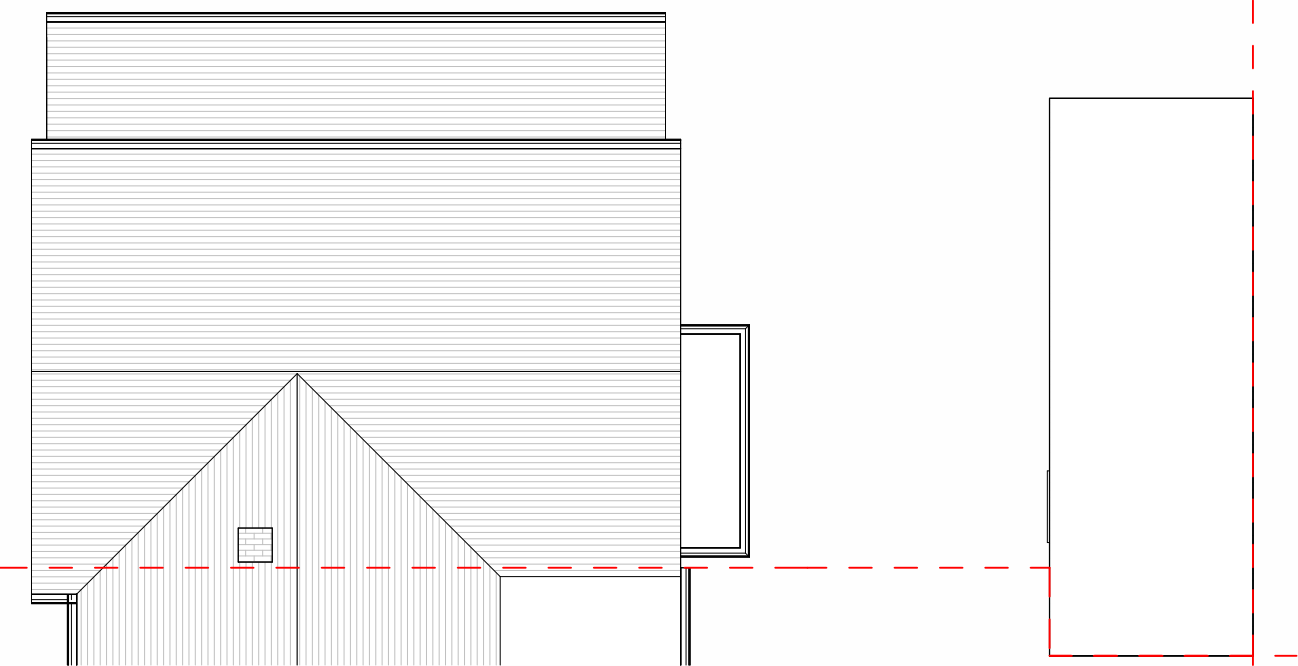


4 Existing Front Elevation

1 : 100




5 Existing Side Elevation_1

1 : 100

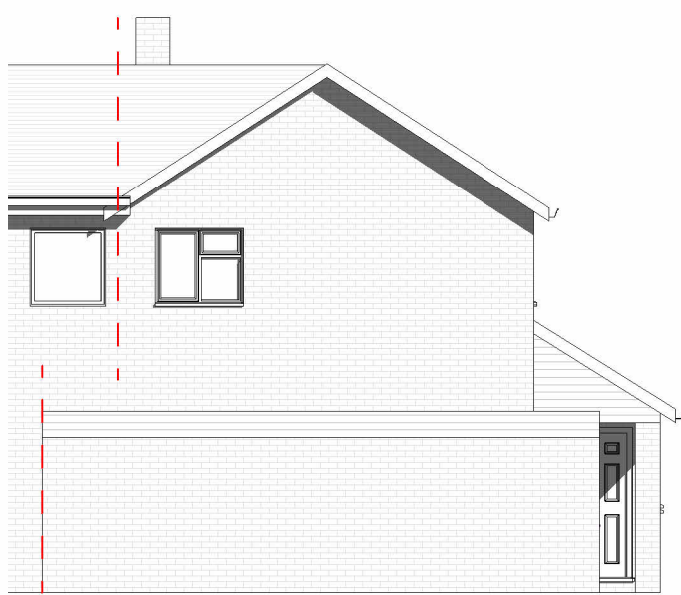



6 Existing Rear Elevation

1 : 100

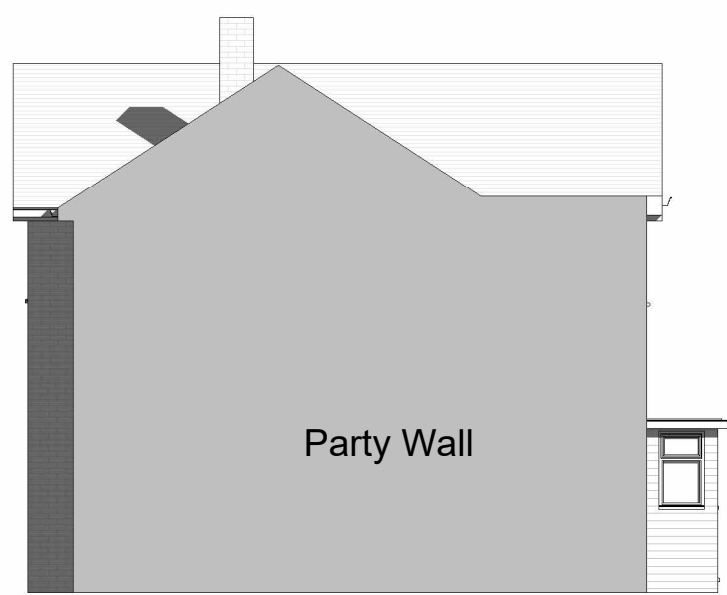

7 Existing Side Elevation_2

1 : 100

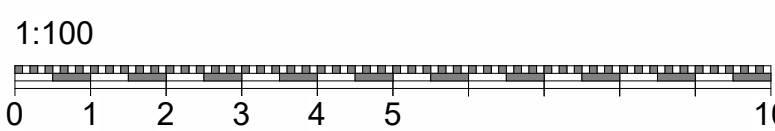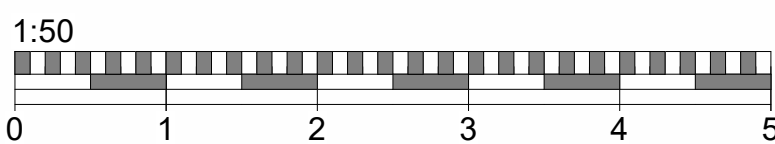

Do not scale from this drawing
except for planning purpose.
Contractor to verify all dimensions
before setting out,
commencing work or placing order



Project

2 Westbury Close
Crowthorne
RG45 6NL

Client Phillip Horsman

Drawing Title
Existing Floor Plans and Elevations

Project Ref Layout Id Rev.

4095 GA.01

Date: 12/11/2025 Scale @A1: As indicated

M3 Architectural Design Ltd
Basepoint Centres Limited
377-399 London Road
Camberley GU15 3HL

t: 01276 300024
e: info@m3architecturaldesign.co.uk
w: www.m3architecturaldesign.co.uk

© 2025 M3 Architectural Design Ltd