

PLOT NO.	HOUSE TYPE	HANDING	TENURE
143	HT 2	AS	Social Rent
144	HT 2	AS	Social Rent
145	HT 2	AS	Social Rent
146	HT 2	AS	Social Rent
147	HT 1	AS	Social Rent
148	HT 1	AS	Social Rent

KEY to roof plan drawings


- Concrete roof tile
Marley DuoEdgemere,
colour SmoothGrey
-  indicates fall
- tile vent terminal;
700399-KKL-ZZ-00-DR-A-2736+37
-  indicates run of condensate drain
(fall 1:20)
-  indicates ridge line
-  indicates mono ridge line

Refer to relevant Window Schedule for roof light information

-  gable end blockwork
 - drng 2724 Vergé detail
 - drng 2740 Ceiling level
-  gable end spandrel panel
 - drng 2721 Vergé detail
 - drng 2743 Ceiling level
(HT 1.2,9,10)
-  party wall spandrel panel
 - drng 2746 HT 1,2,9,10
-  vertical truss member (HT 1.2,9,10)
 - drng 2701 Ceiling abutment
 - drng 2722 Roof abutment
 - drng 2726 Rear Ridge HT 1,2
 - drng 2726 Rear Ridge HT 9
 - drng 2727 Rear Ridge HT 10
 - drng 2732 Mono Ridge


ad stone setting out for clarity indicated on roof drawing:

- padstones - refer to SE details; top = u/s of steels = u/s of truss = 2570 above FFL
- Heating pipework in floor below } refer to Designbrook information
- Heating pipework in ceiling above }
- ASHP pipework in floor below }

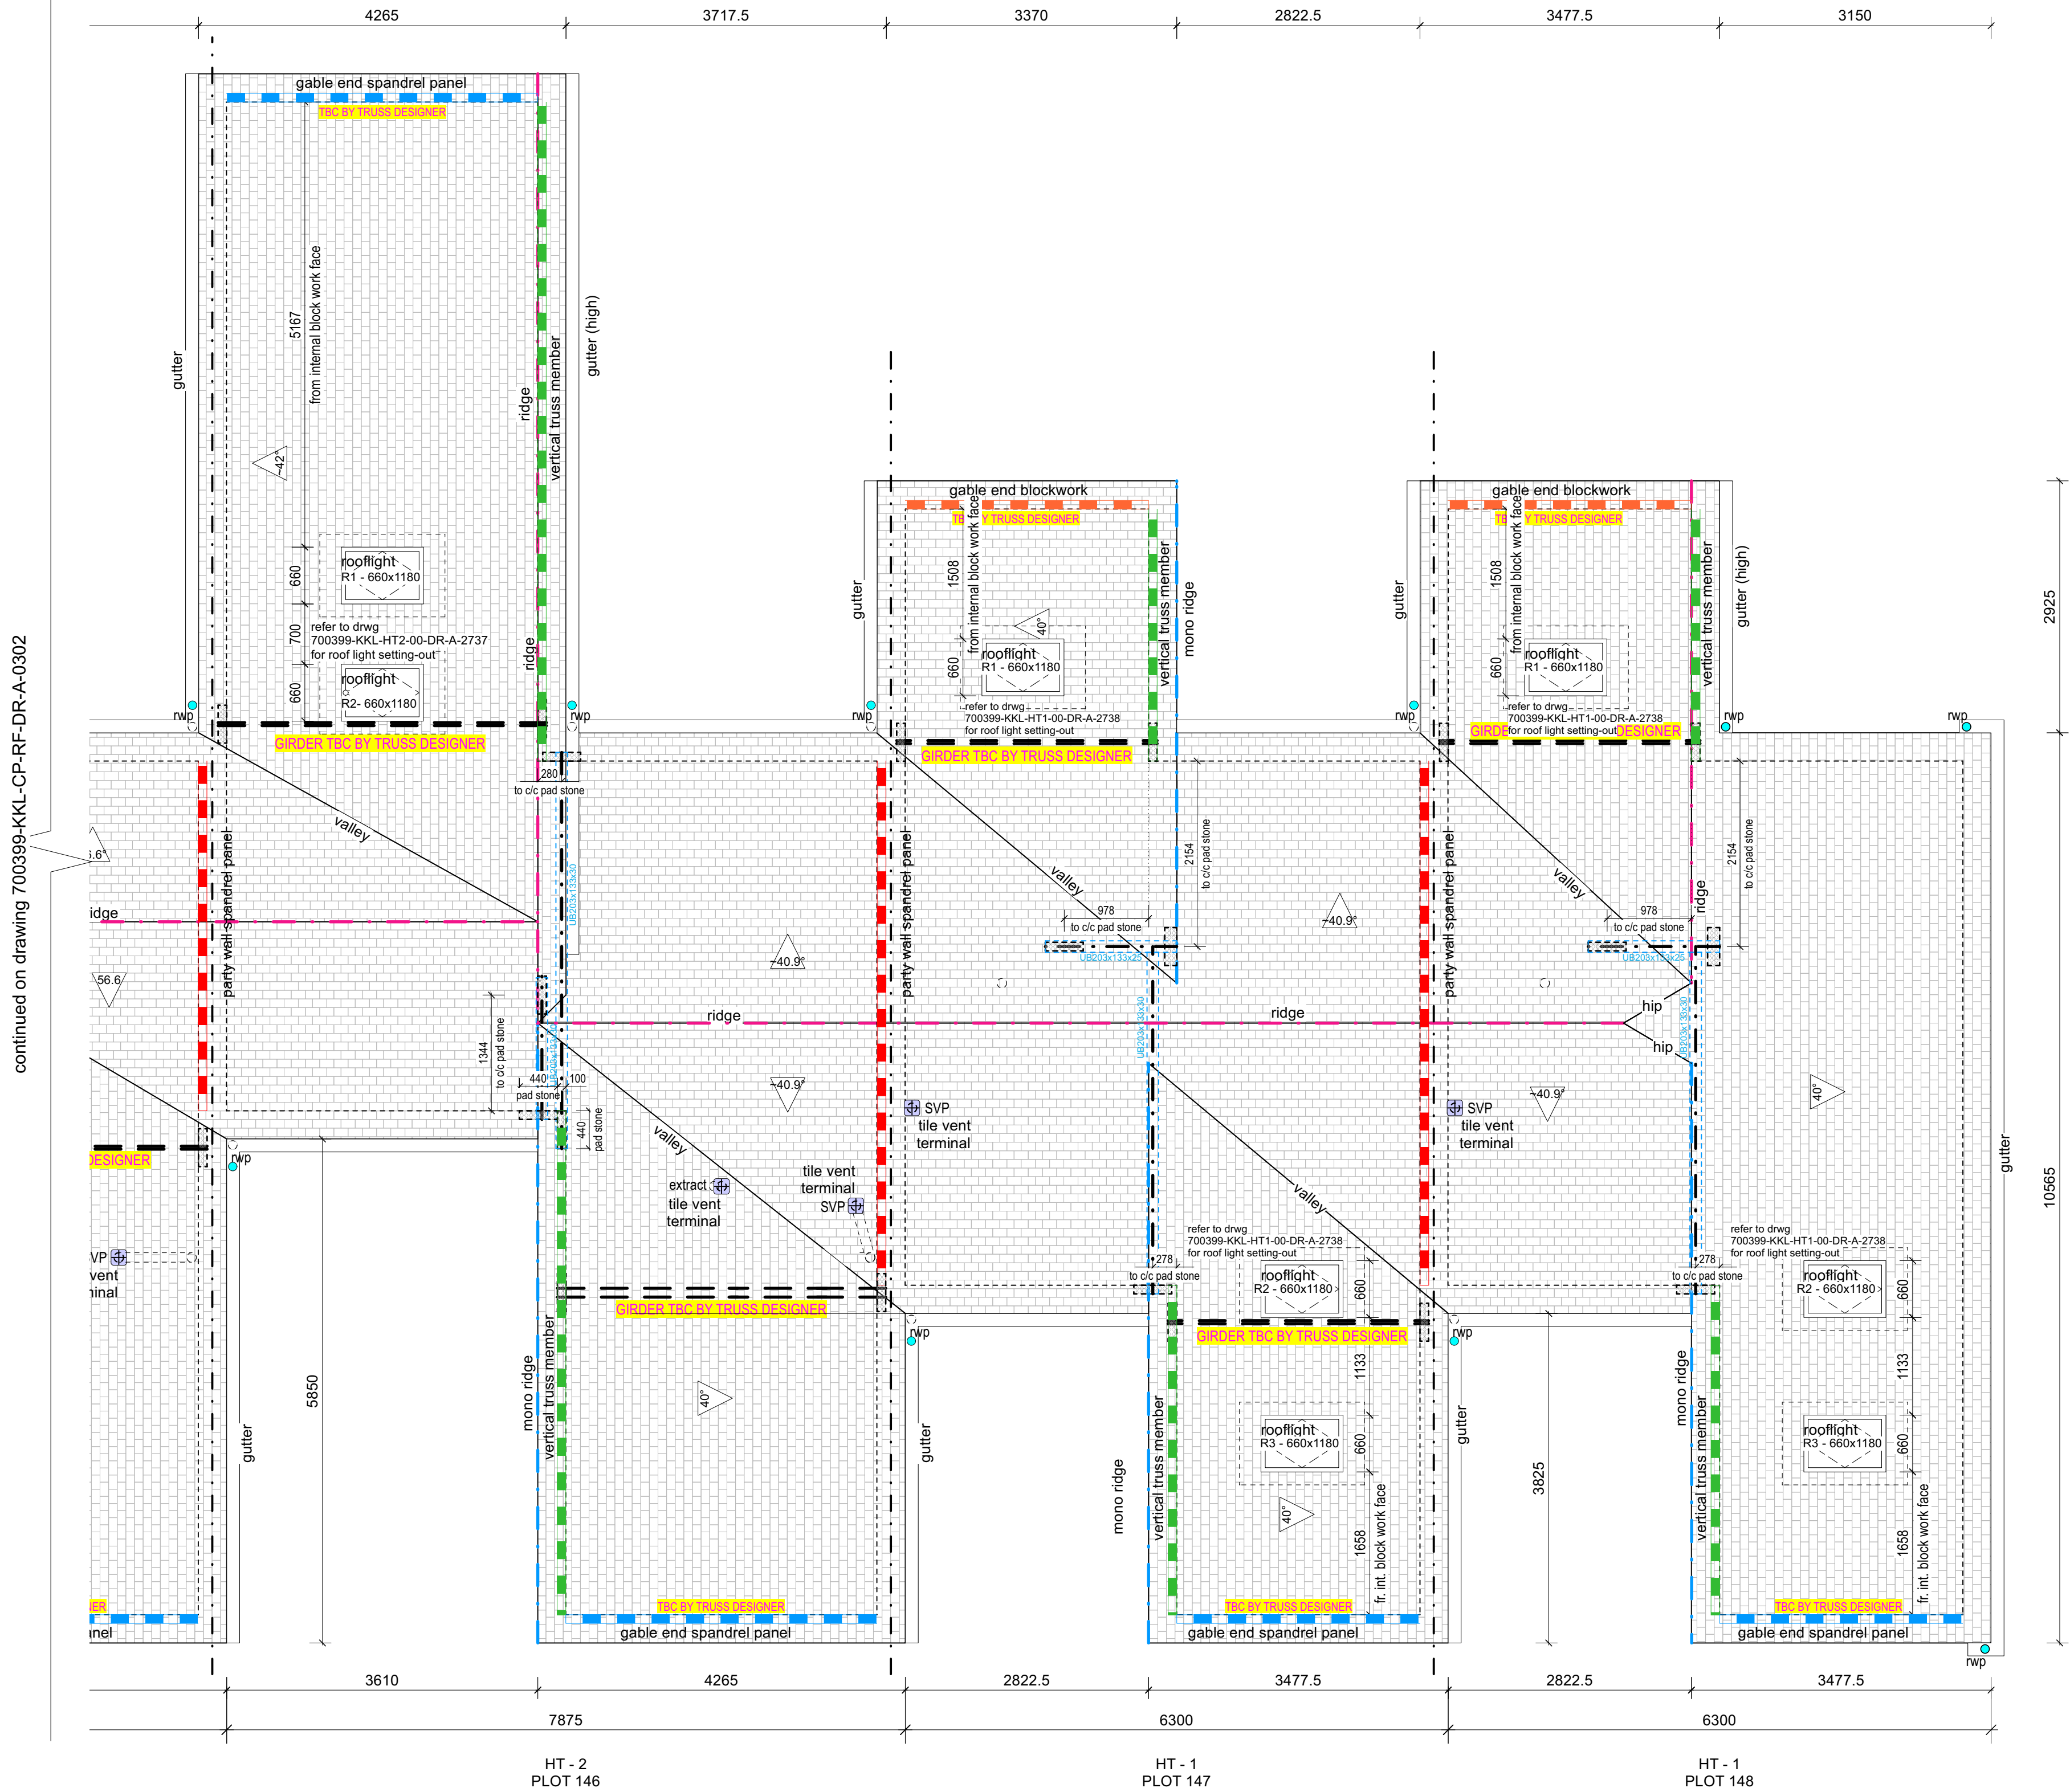

continued on drawing 700399-KKL-CP-RF-DR-A-0302

APPROVED APPLICATION

  Kendall Kingscott

Chartered Architects
Chartered Building Surveyors
Interior Designers
CDM Services

Project
Gorse Ride - S73

Client
Wates / Wokingham Borough Council

Scale	Paper Size	Filename	Purpose/Status
1:50	ISO A1	220123-HT1 2 9 10-Stage 4 EXISTING	PLANNING

© Copyright © 2013 Kendall/Kingscott Ltd. All rights reserved. This drawing is the property of Kendall/Kingscott Ltd. and is not to be reproduced without written permission. The information contained herein is for the use of the client only and is not to be used for any other purpose. The information is provided as a guide only and is not to be used as a basis for any other action. 

P01	09/10/2025	EP	RW	Updated for NMA
C01	25/09/2023	JU	JA	gable and spandrel info added; roof light info added/roof lights moved to avoid clash with roof structure pad stone and girder info added ridge ventilation tiles omitted

Rev	Date	By	Ap	Note
-----	------	----	----	------

HT 1+2 v1 - Plans Roof sht 2)
Plot 143-144-145-146-147-148

140-143-144-145-146-147-148

Drawing Number

250237-KKL-CP-0311

Purpose/Status	Revision
----------------	----------

.PLANNING **D01**

Check all dimensions and levels on site

at the User's risk and Kendall Kingscott Ltd. will have no liability for any errors or inaccuracies arising from the use of the Website. Kendall Kingscott Ltd. shall have no responsibility in respect thereof whatsoever.