

PLOT SCHEDULE

PLOT NO.	HOUSE TYPE	HANDING	TENURE
143	HT 2	AS	Social Rent
144	HT 2	AS	Social Rent
145	HT 2	AS	Social Rent
146	HT 2	AS	Social Rent
147	HT 1	AS	Social Rent
148	HT 1	AS	Social Rent

KEY to roof plan drawings

- Concrete roof tile
Marley DuoEdgemere,
colour SmoothGrey
indicates fall
- tile vent terminal;
700399-KKL-ZZ-00-DR-A-2736+37
indicates run of condensate drain
(fall 1:20)
- indicates ridge line
- indicates mono ridge line


Refer to relevant Window Schedule for roof light information

- gable end blockwork
- drwg 2724 Verge detail
- drwg 2740 Ceiling level
- gable end spandrel panel
- drwg 2721 Verge detail
- drwg 2743 Ceiling level
(HT 1,2,9,10)
- party wall spandrel panel
- drwg 2745 HT 1,2,9,10
- vertical truss member (HT 1,2,9,10)
- drwg 2701 Ceiling abutment
- drwg 2722 Roof abutment
- drwg 2725 Rear Ridge HT 1,2
- drwg 2726 Rear Ridge HT 9
- drwg 2727 Rear Ridge HT 10
- drwg 2732 Mono Ridge


Pad stone setting out for clarity indicated on roof drawing:

- padstones - refer to SE details; top = u/s of steels = u/s of truss = 2570 above FFL
 - Heating pipework in floor below
 - Heating pipework in ceiling above
 - ASHP pipework in floor below
- refer to Designbrook information

continued on drawing 700399-KKL-CP-RF-DR-A-0302

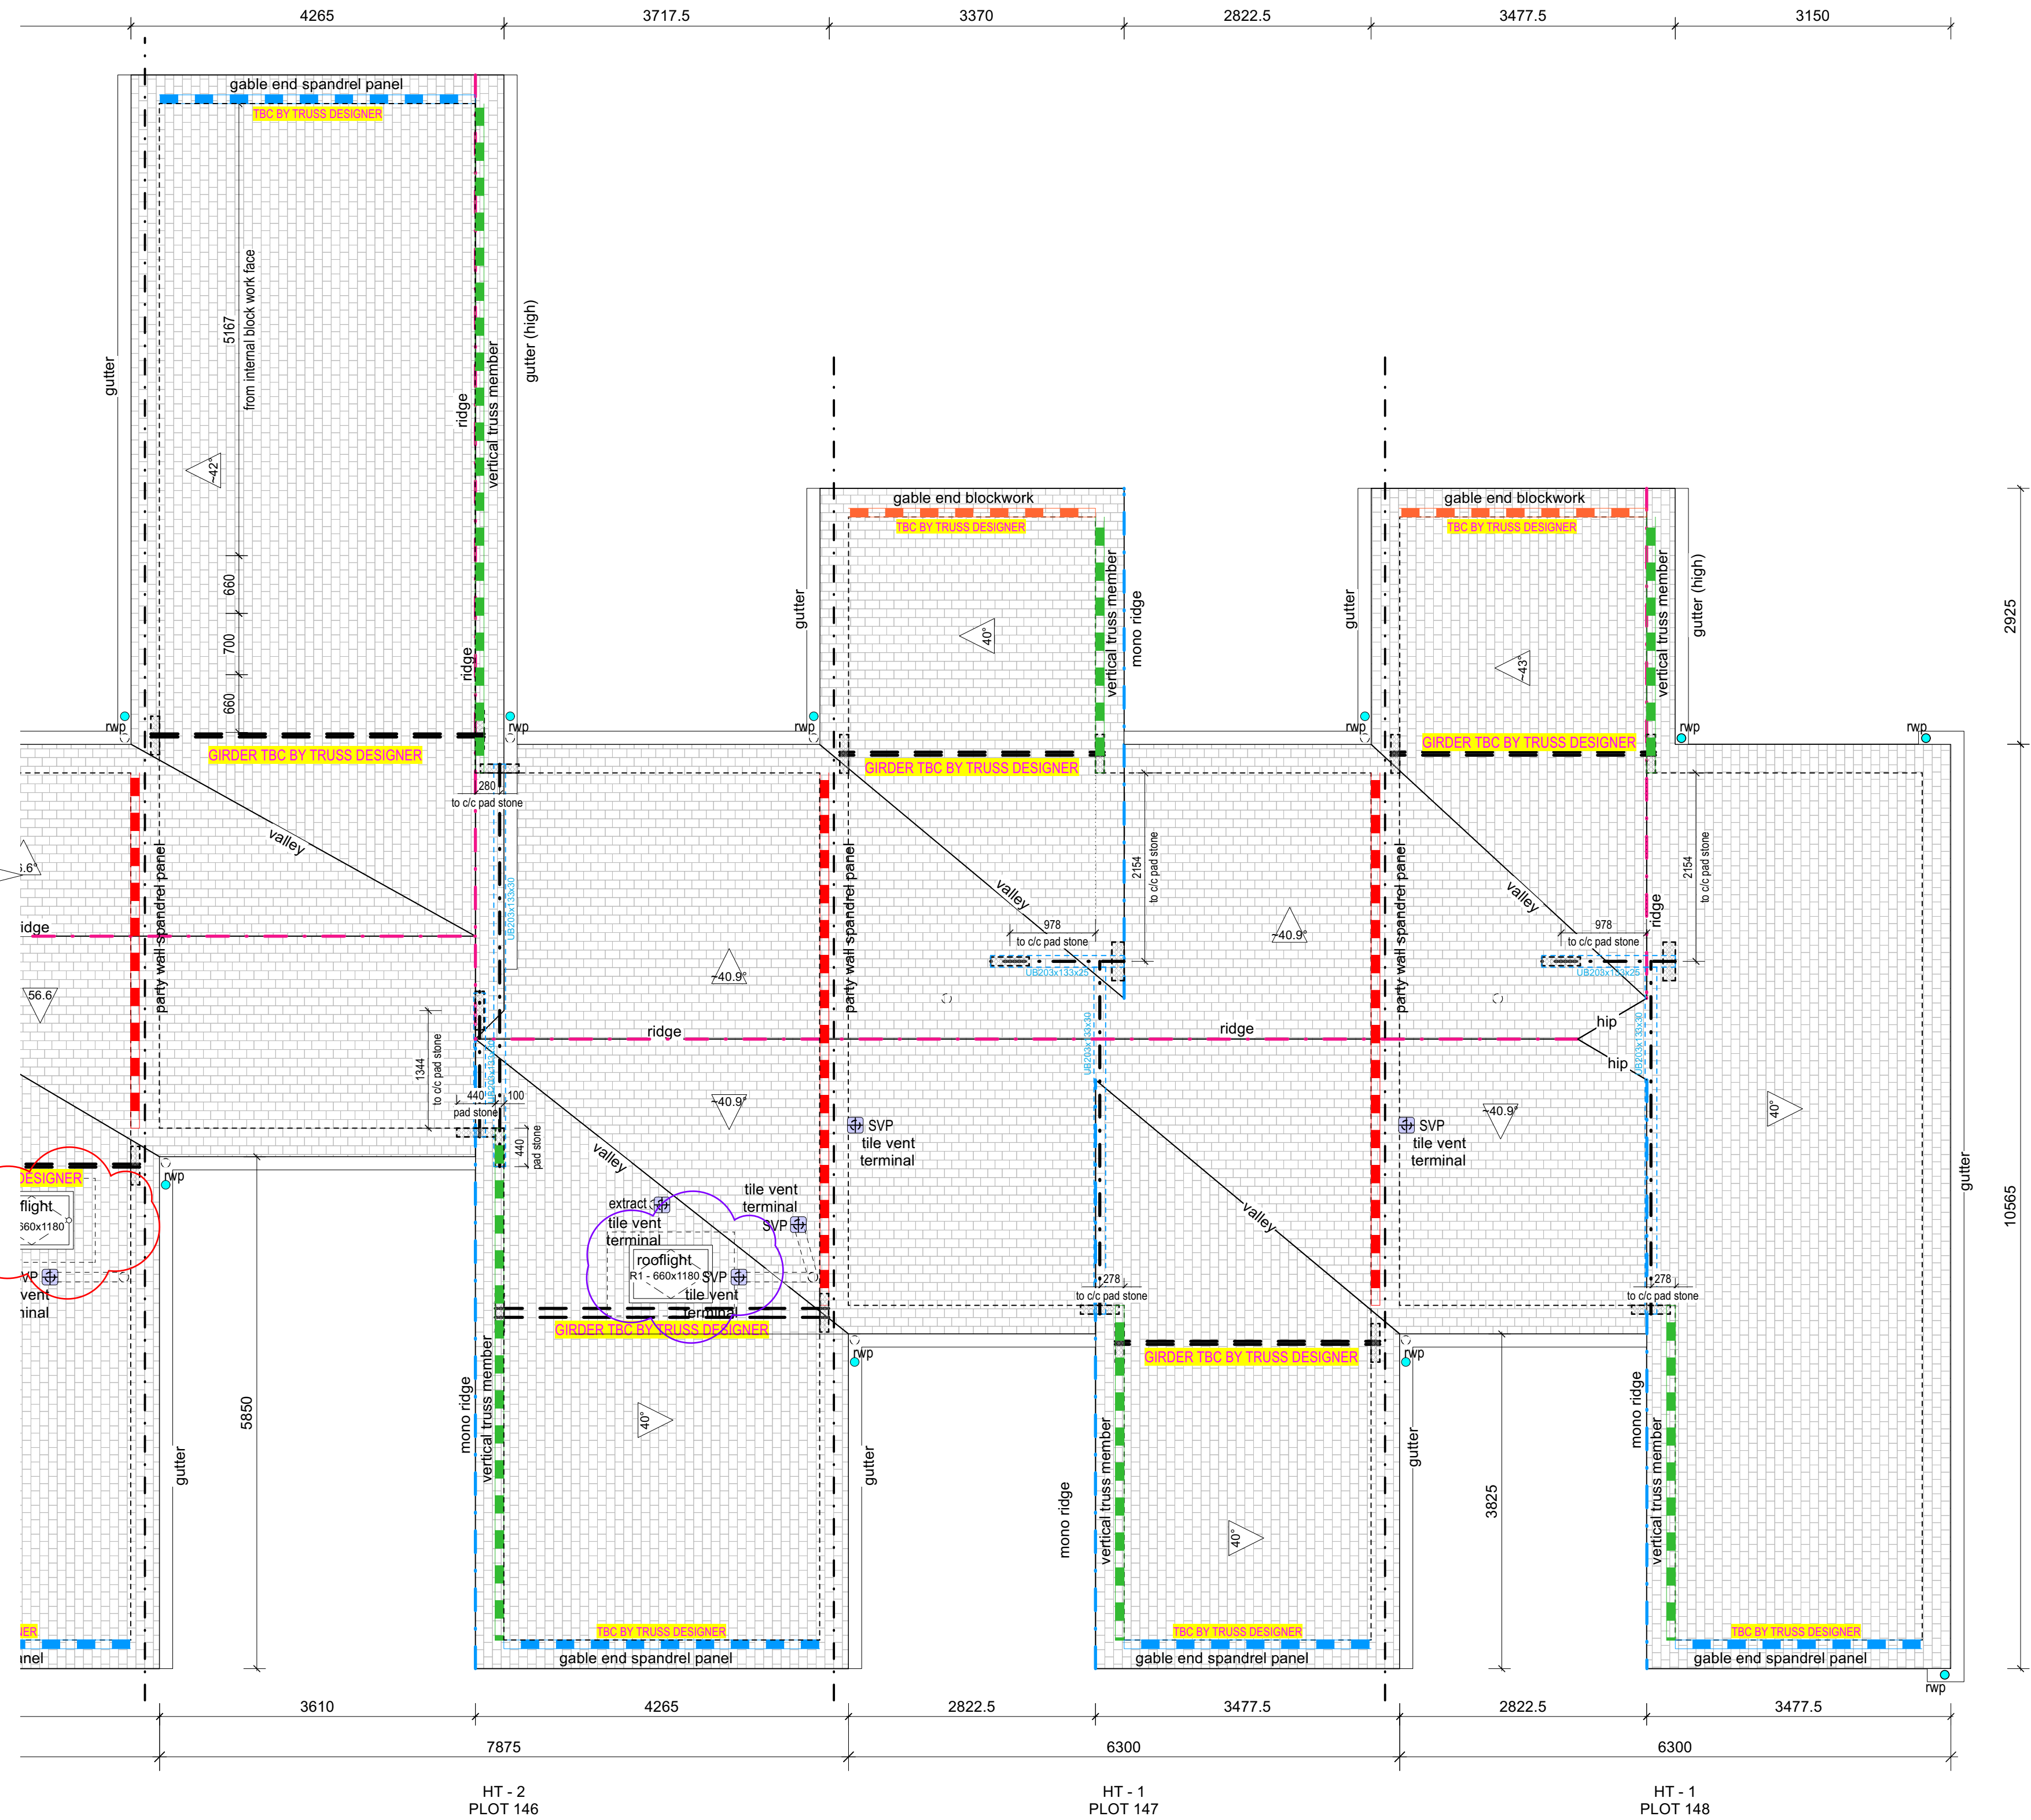

PROPOSED APPLICATION

 

Project
Gorse Ride - S73

Client
Wates / Wokingham Borough Council

Drawing Title
HT 1+2 v1 - Plans Roof sht 2)

Drawing Number
250237-KKL-CP-0312

Scale
1:50

Paper Size
ISO A1

Revision
220123-HT1,2,9,10-Stage 4 PROPOSE PLANNING

Project Status
250237-KKL-CP-0312

Revision
P01

Rev	Date	By	Ap	Note
P01	09/10/2025	EP	RW	Roof lights amendment, HT2 PLOT 146 roof light is in different location
C01	25/09/2023	JU	JA	gable and spandrel info added; roof light info added/roof lights moved to avoid clash with roof structure; pad stone and girder info added; ridge ventilation tiles omitted

Project
Gorse Ride - S73

Client
Wates / Wokingham Borough Council

Drawing Title
HT 1+2 v1 - Plans Roof sht 2)

Drawing Number
250237-KKL-CP-0312

Scale
1:50

Paper Size
ISO A1

Revision
220123-HT1,2,9,10-Stage 4 PROPOSE PLANNING

Project Status
250237-KKL-CP-0312

Revision
P01