



PLOT SCHEDULE


PLOT NO.	HOUSE TYPE	HANDING	TENURE
118	HT 1	AS	Social Rent

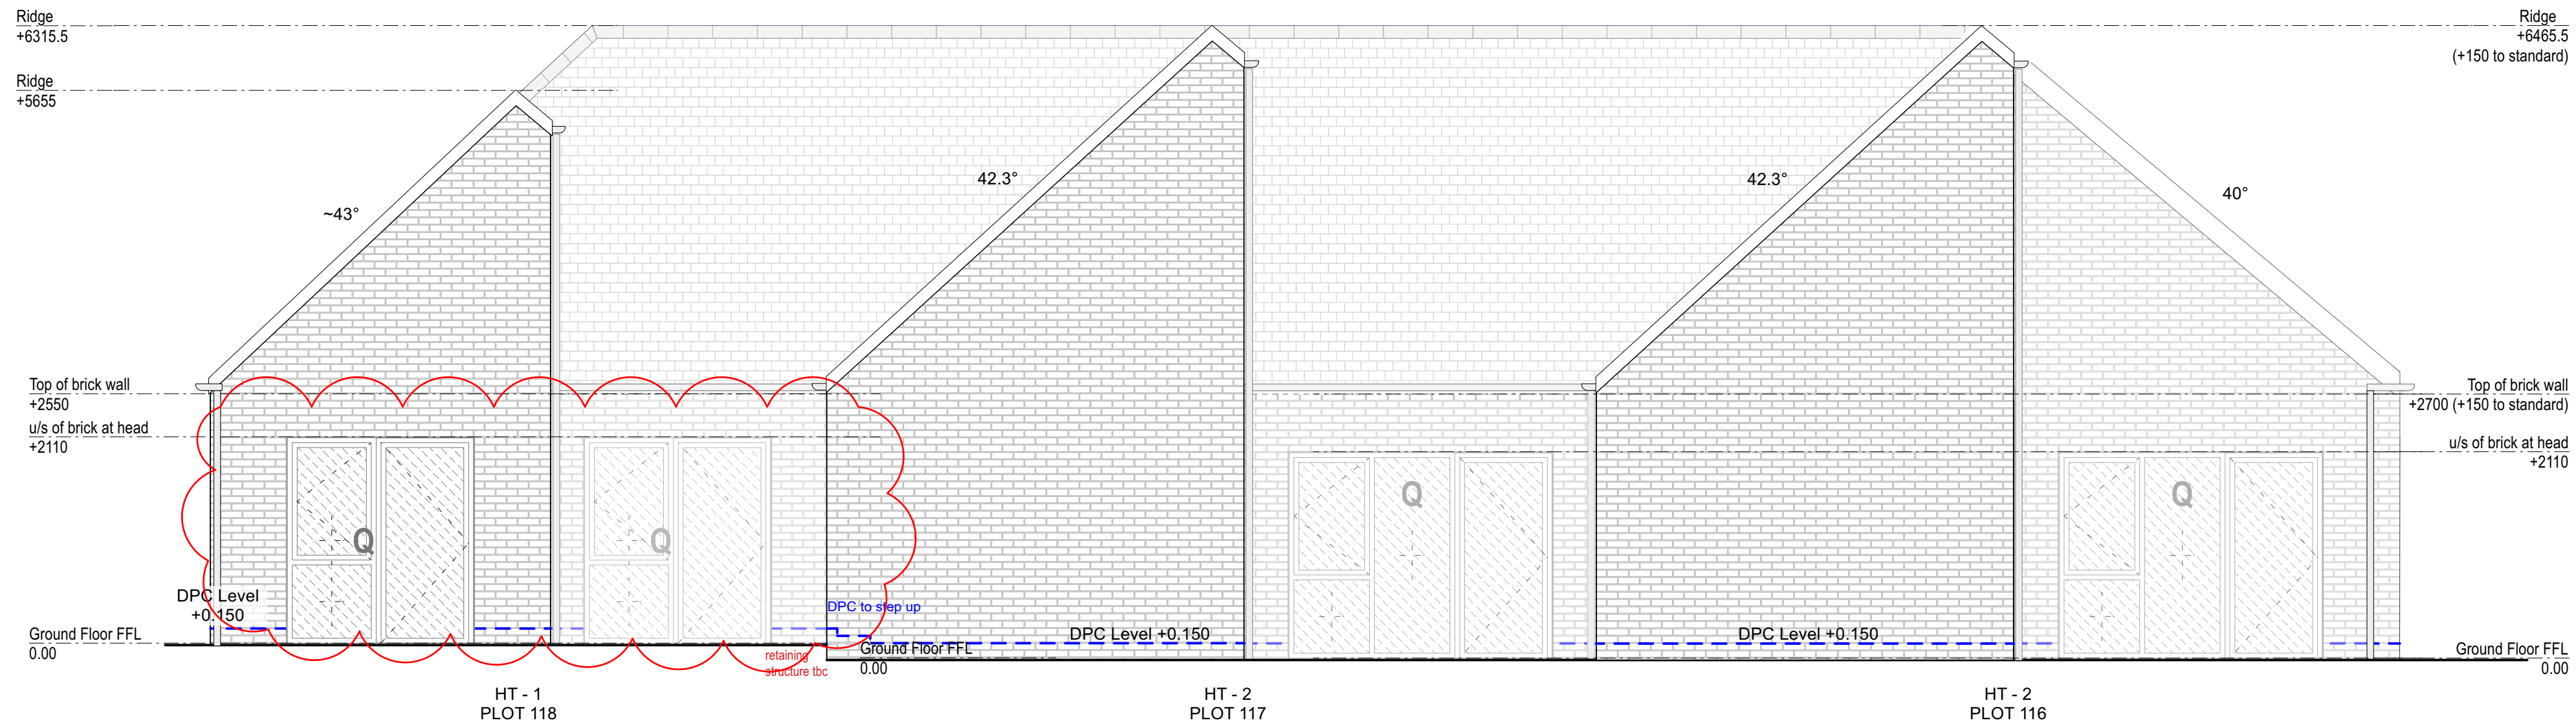

BACK ELEVATION

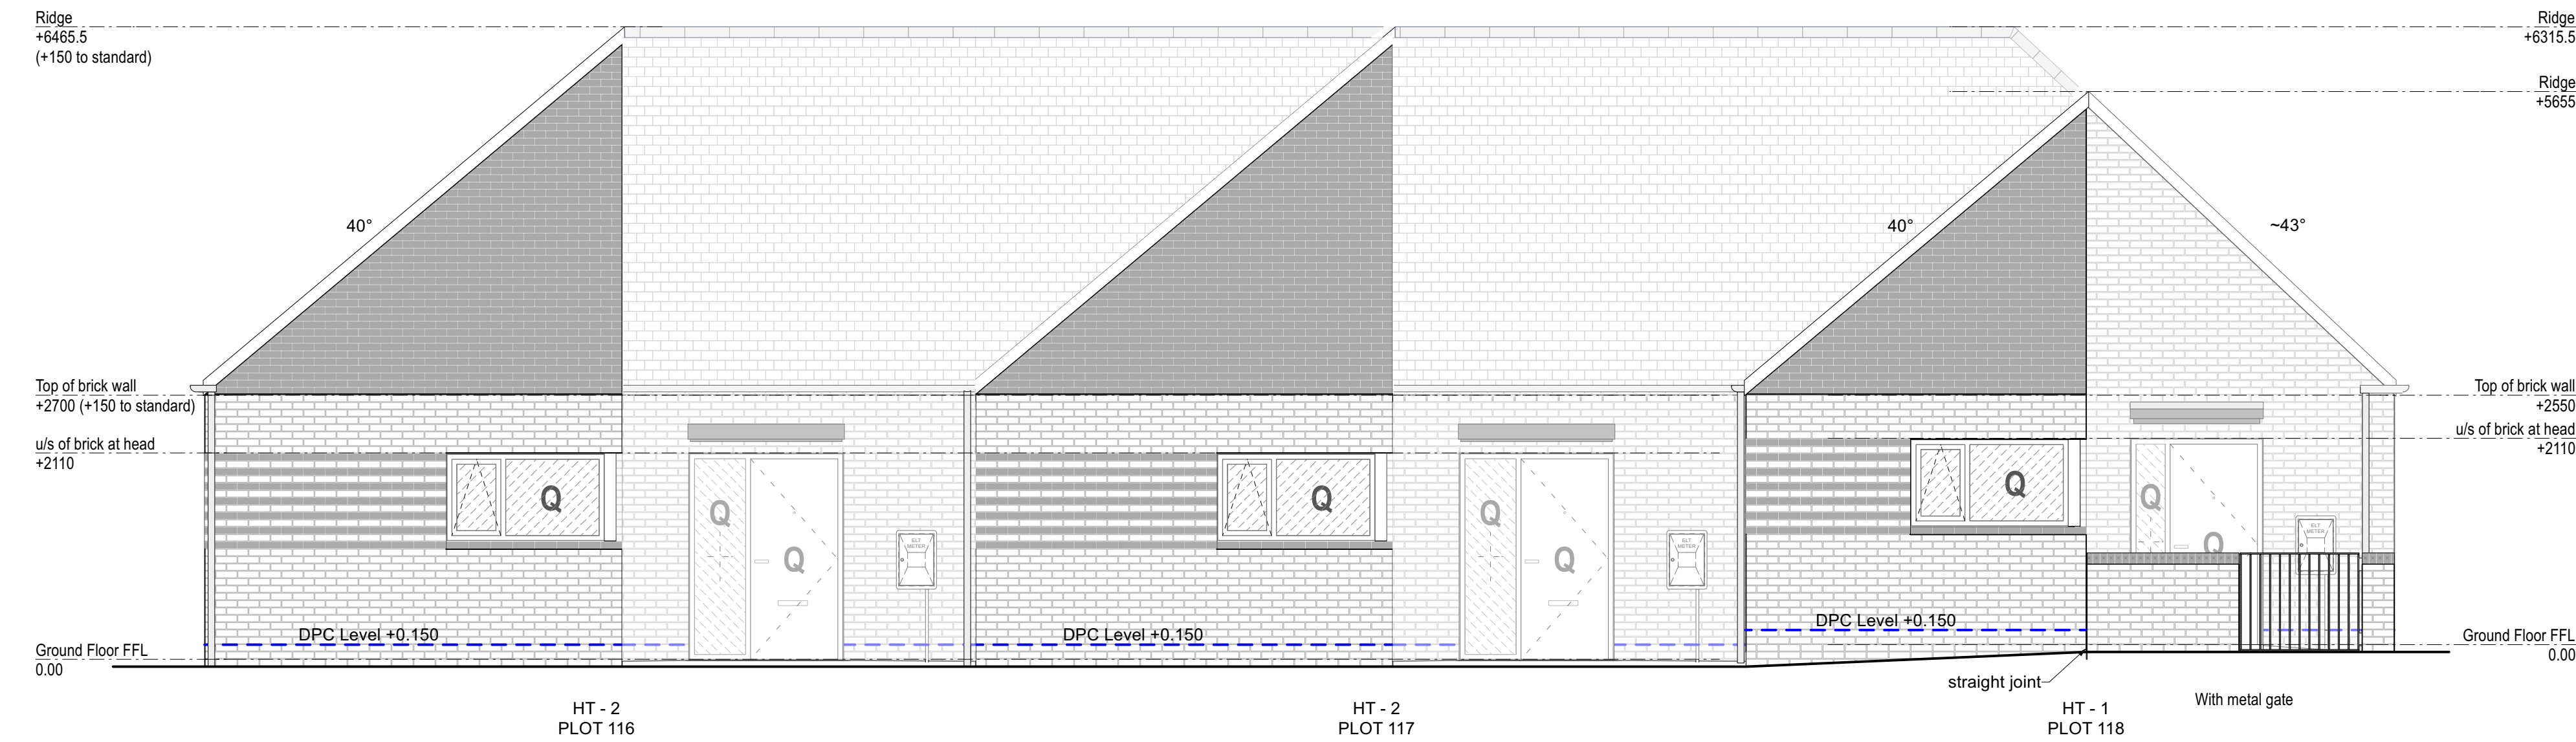


FRONT ELEVATION

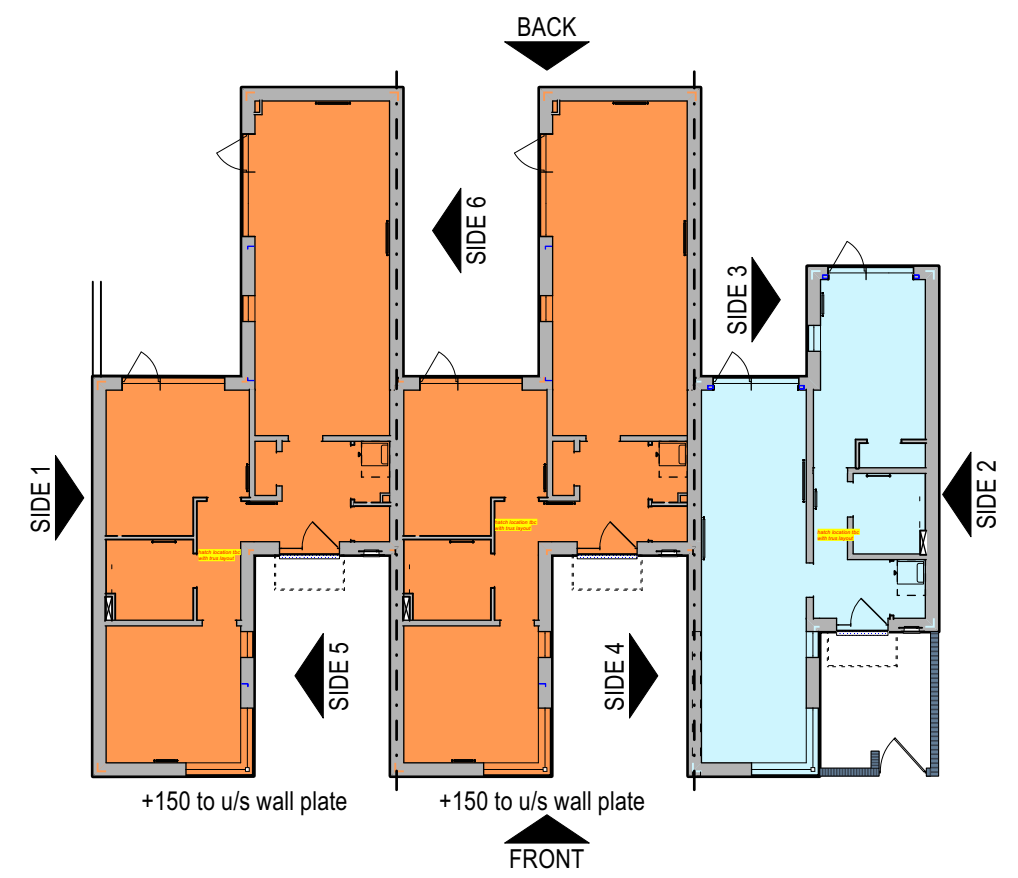

GF WINDOW WIDTH REDUCED TO 1922.5MM

PROPOSED APPLICATION

 

Project: Gorse Ride - S73
Client: Wates / Wokingham Borough Council

Scale: 1:50
Paper Size: ISO A1
Filename: 220123-Sac Elev_Bungalows-Stage 4 PROPOSED.vsd
© Copyright: Do not scale this drawing

Project/Status: LANNING
Check all dimensions and levels on site

P01 16/09/2025 EP LB HT1, GF window width reduced with to 1922.5mm
Rev Date By Ap Note
Drawing Title: HT 1+2 - Elevations (sht 1) PROPOSED Plots 116-117-118
Drawing Number: 250237-KKL-CP-0502
Revision: P01