




PLOT NO.	HOUSE TYPE	HANDING	TENURE
143	HT 2	AS	Social Rent
144	HT 2	AS	Social Rent
145	HT 2	AS	Social Rent
146	HT 2	AS	Social Rent
147	HT 1	AS	Social Rent
148	HT 1	AS	Social Rent

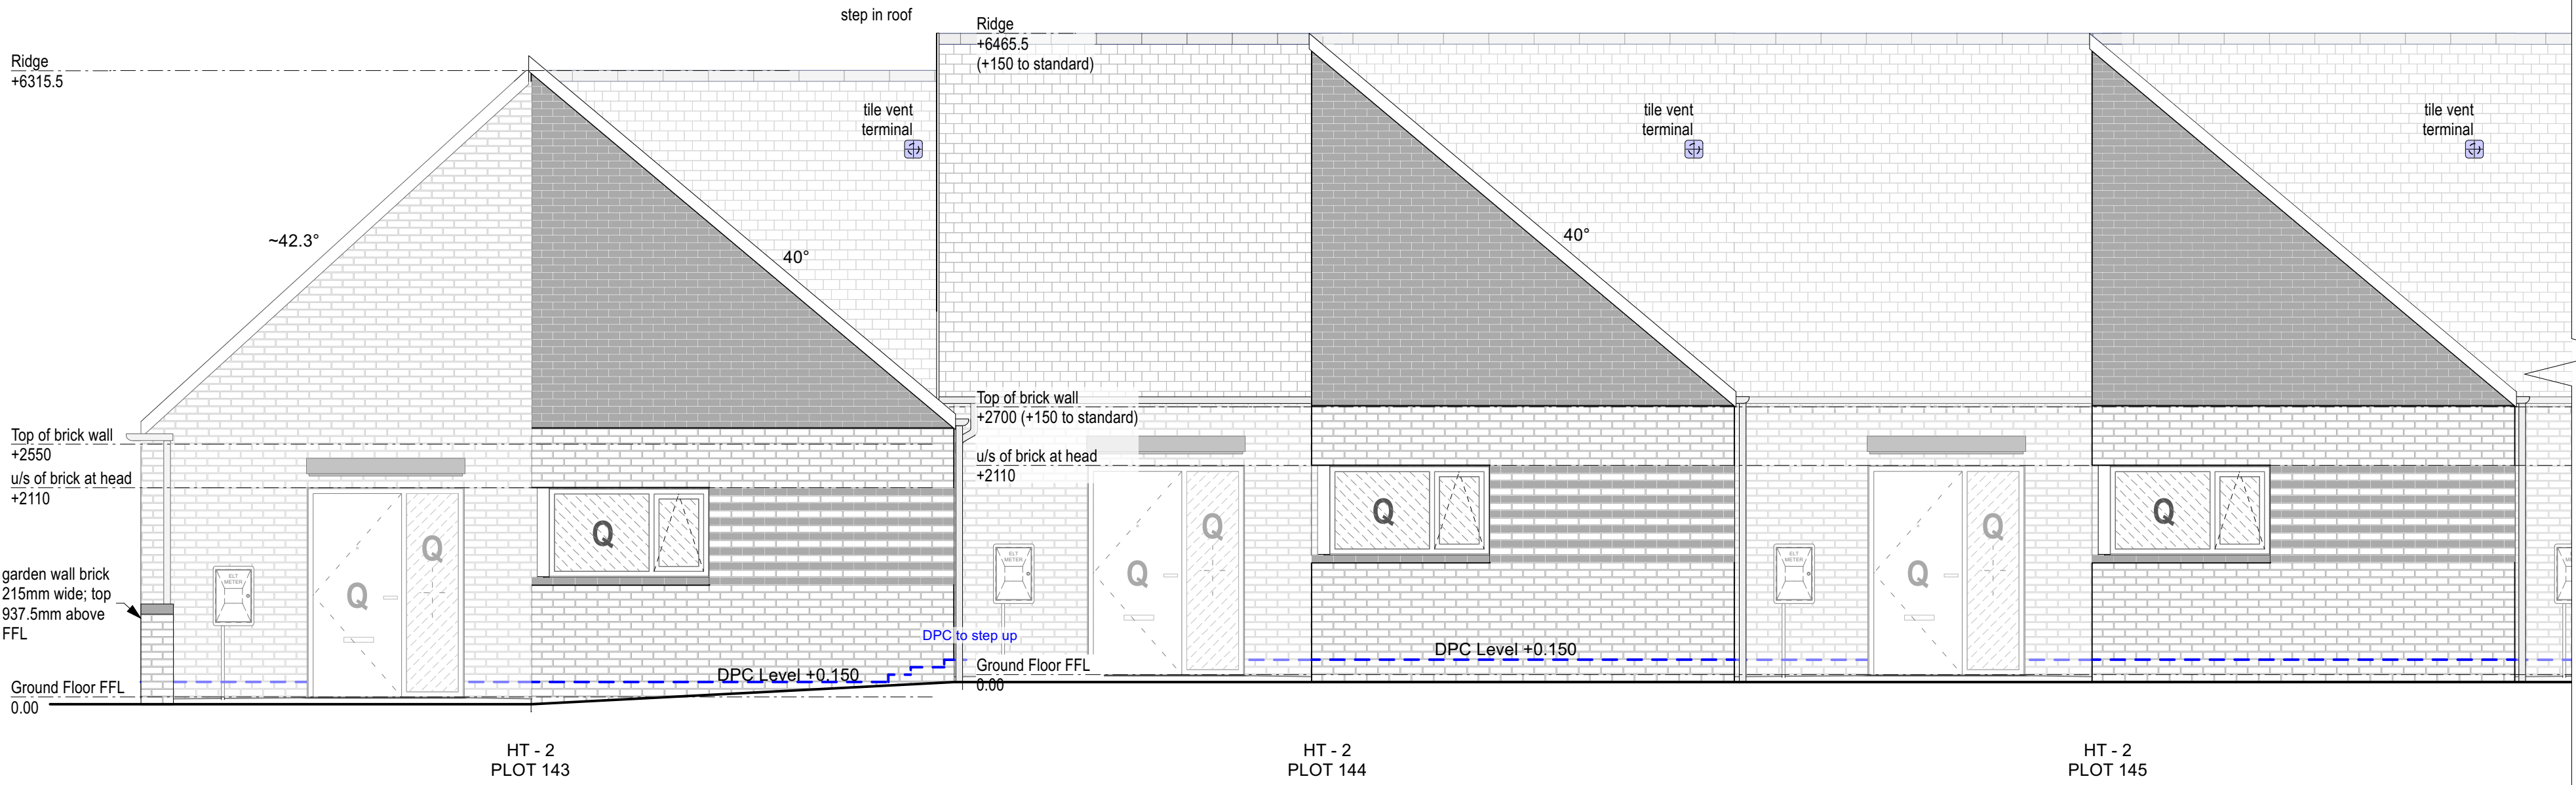

FRONT ELEVATION

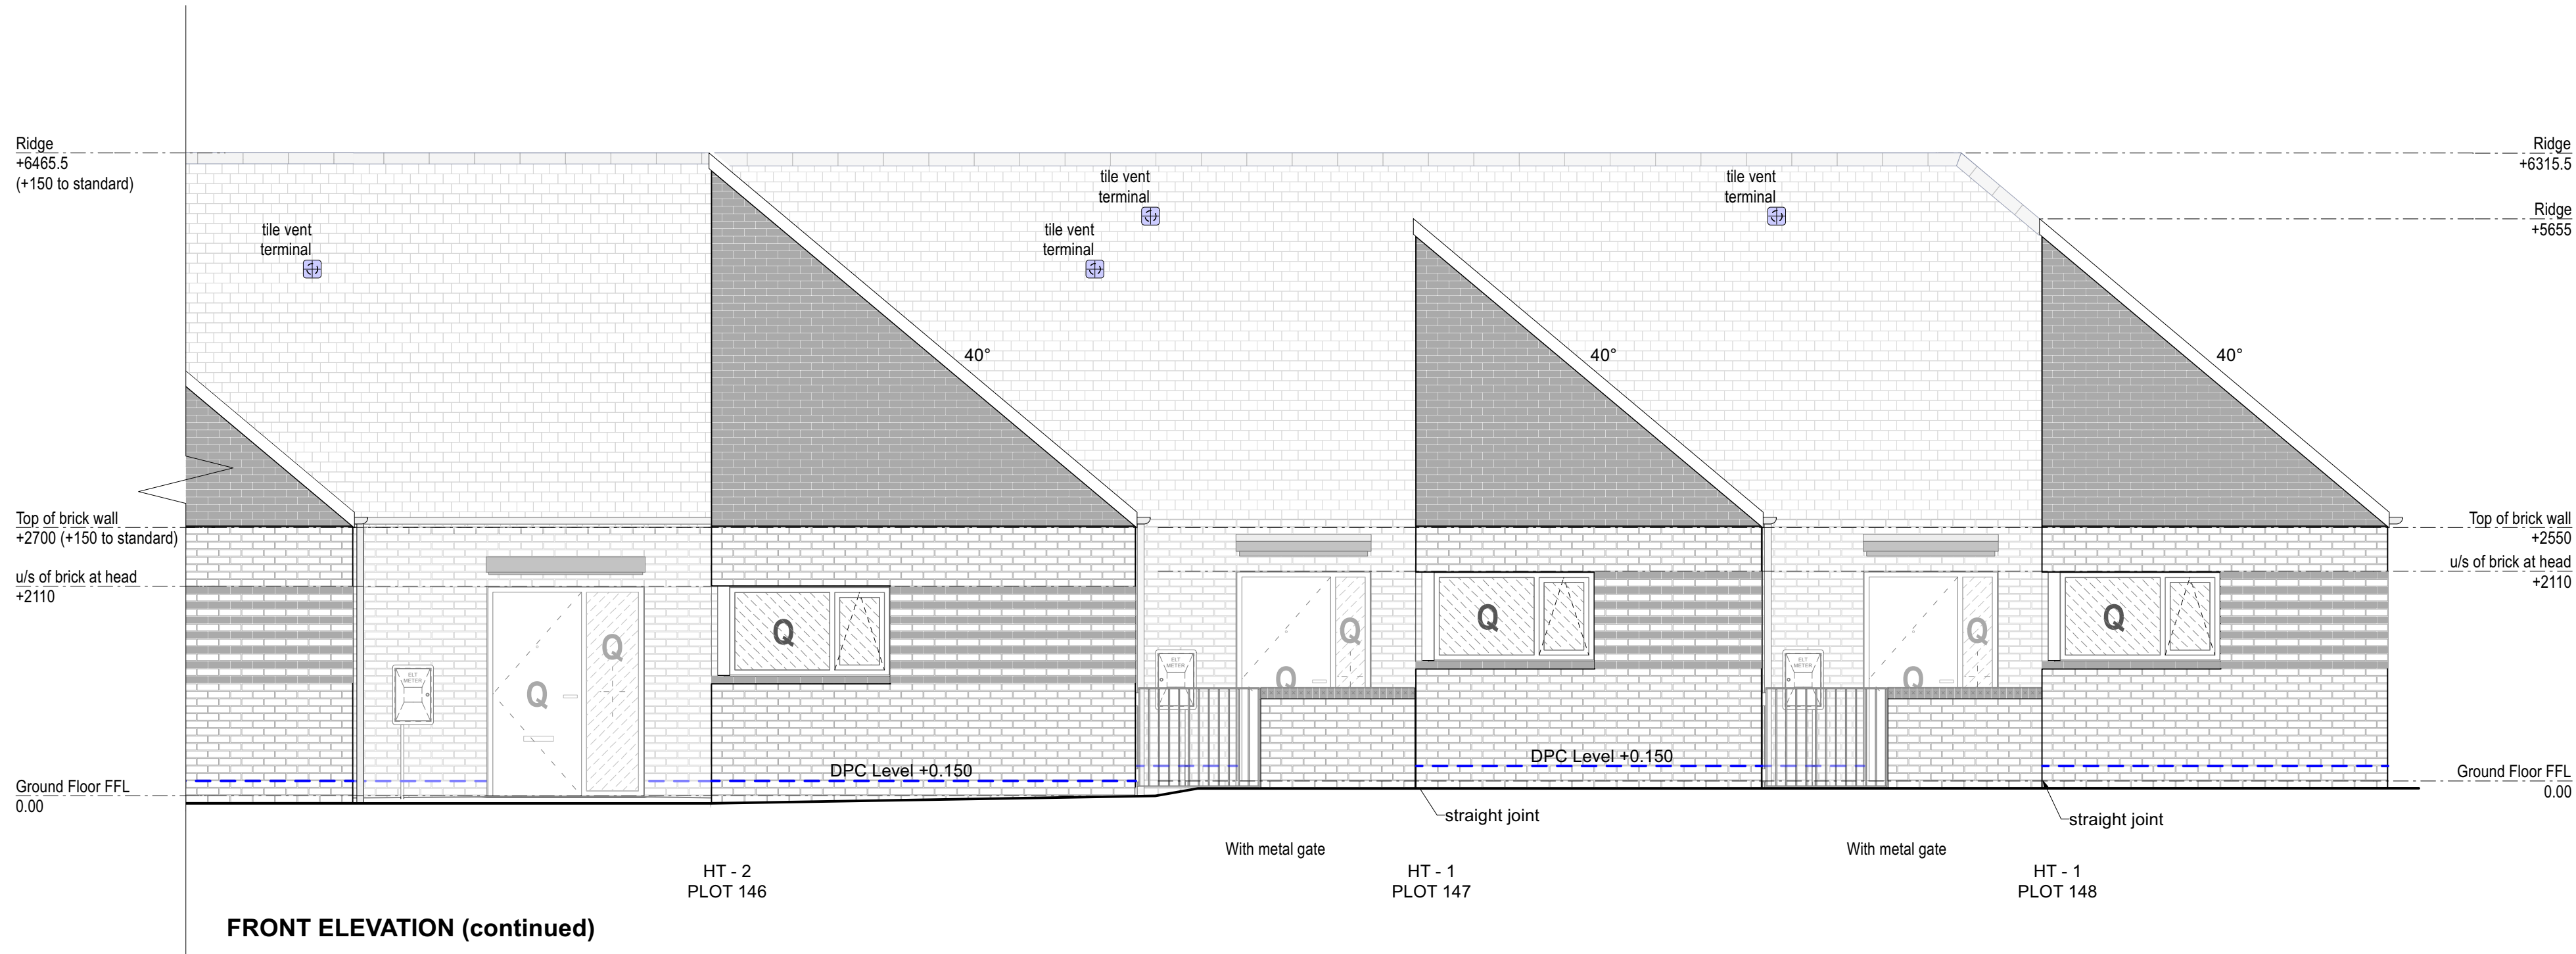

FRONT ELEVATION (continued)

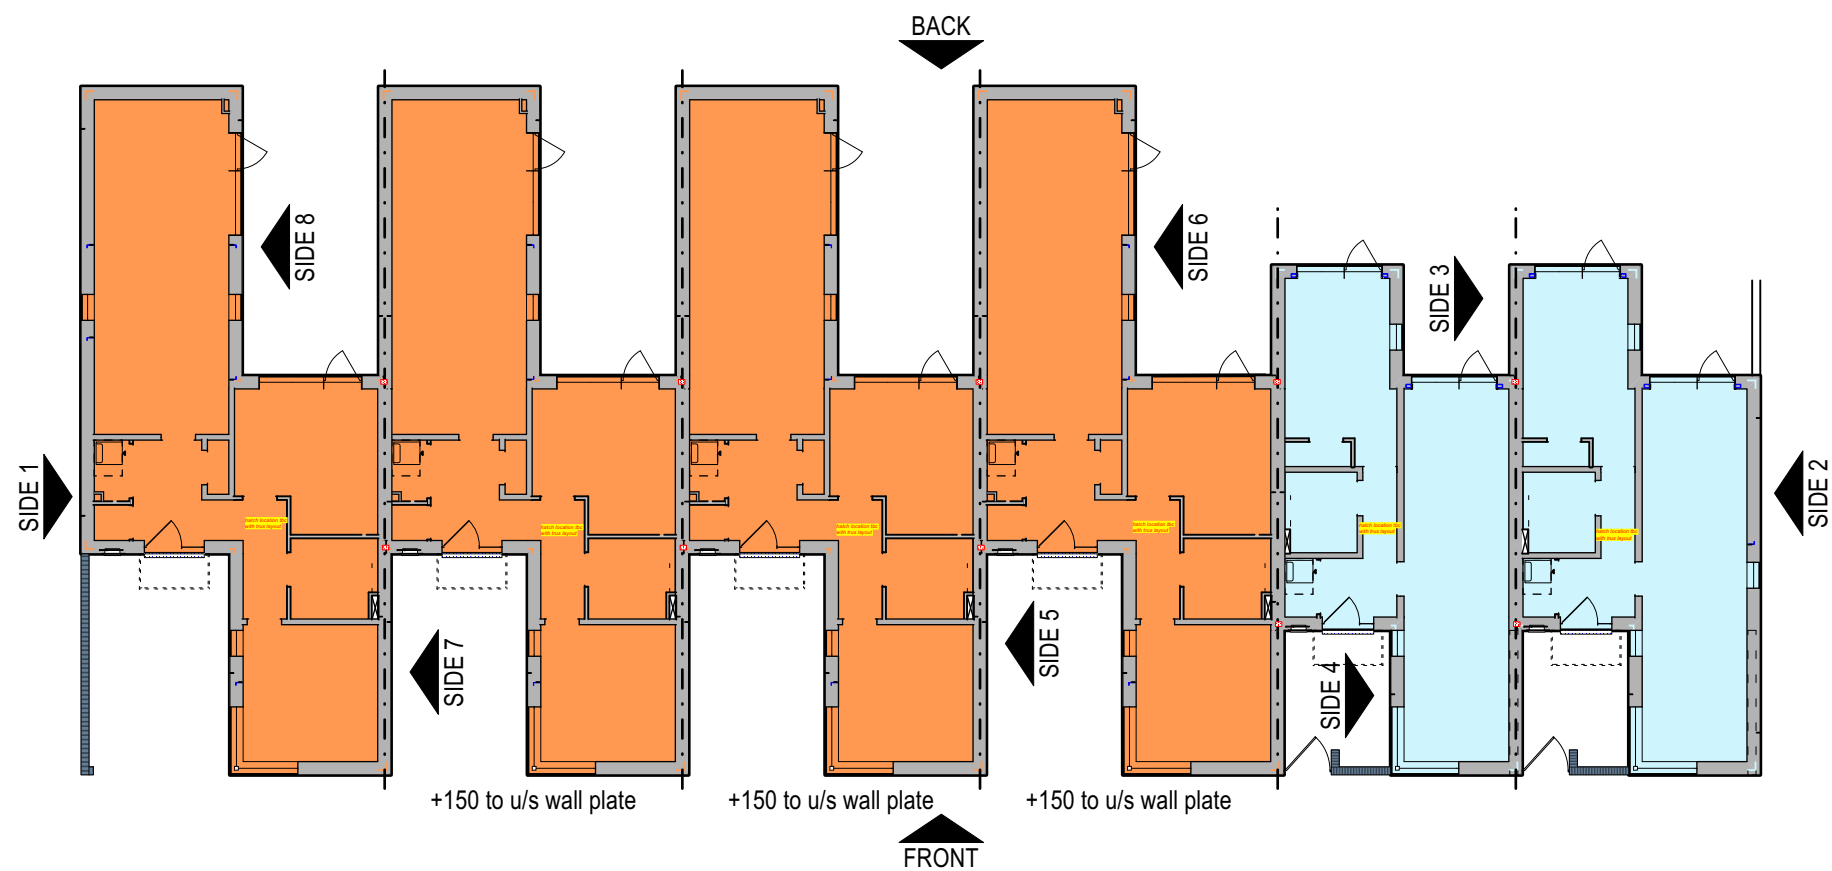

Chartered Architects
Chartered Building Surveyors
Interior Designers
CDM Services

Project
Gorse Ride - S73

Client
Wates / Wokingham Borough Council

Location
Glentworth Court, Lime Kiln Close
Stoke Gifford, Bristol BS34 9SR

Scale
1:50

Revision
P01

P01	13/10/2025	EP	RW	Updated for MMA - No changes
C01	22/09/2023	JU	JA	Construction Issue
Rev	Date	By	Ap	Note
Drawing Title	HT 1+2 v1 - Elevations (sht 2) PROPOSED			
Drawing Number	250237-KKL-CP-0506			
Project Name	Wates / Wokingham Borough Council			
Revision	P01			

