




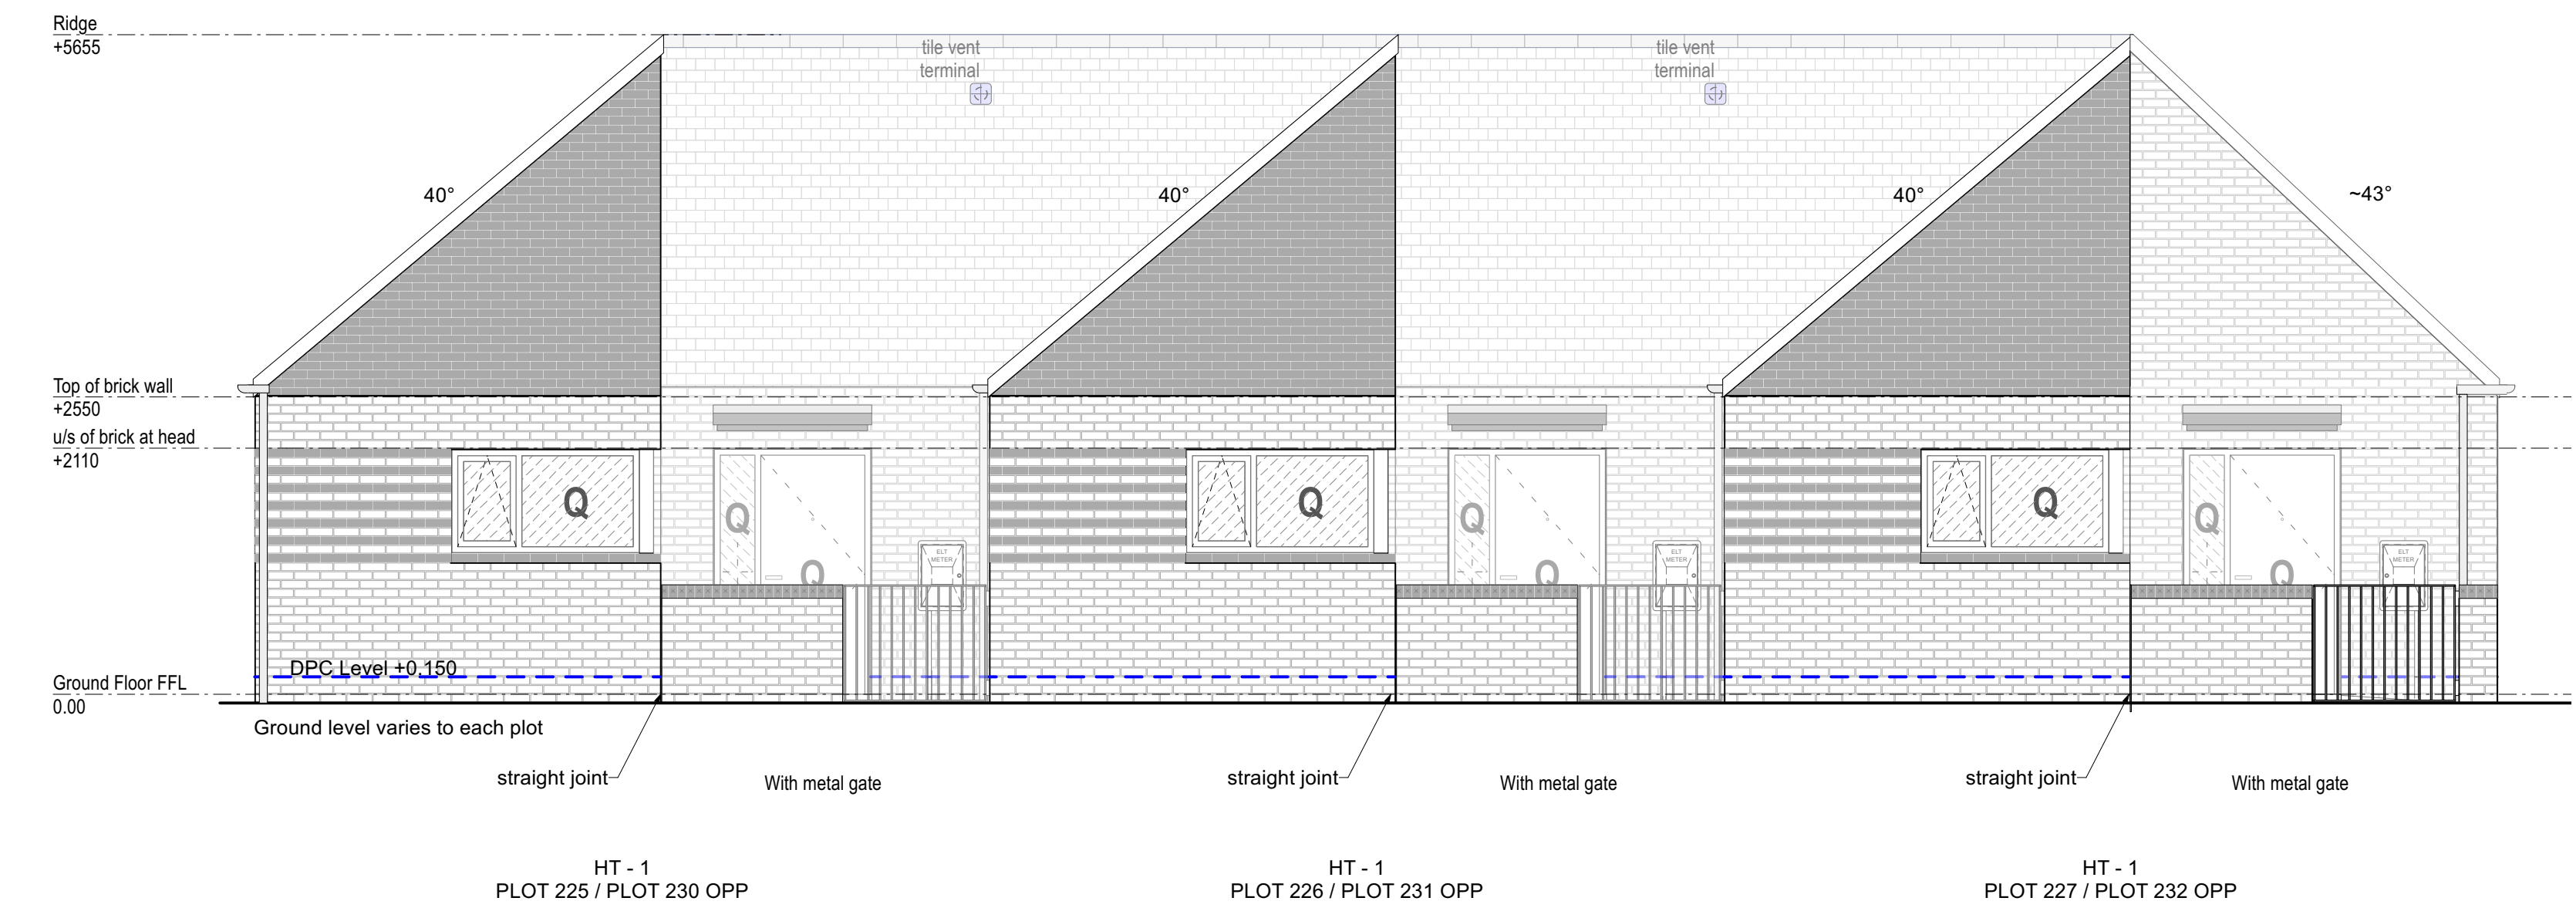


FRONT ELEVATION

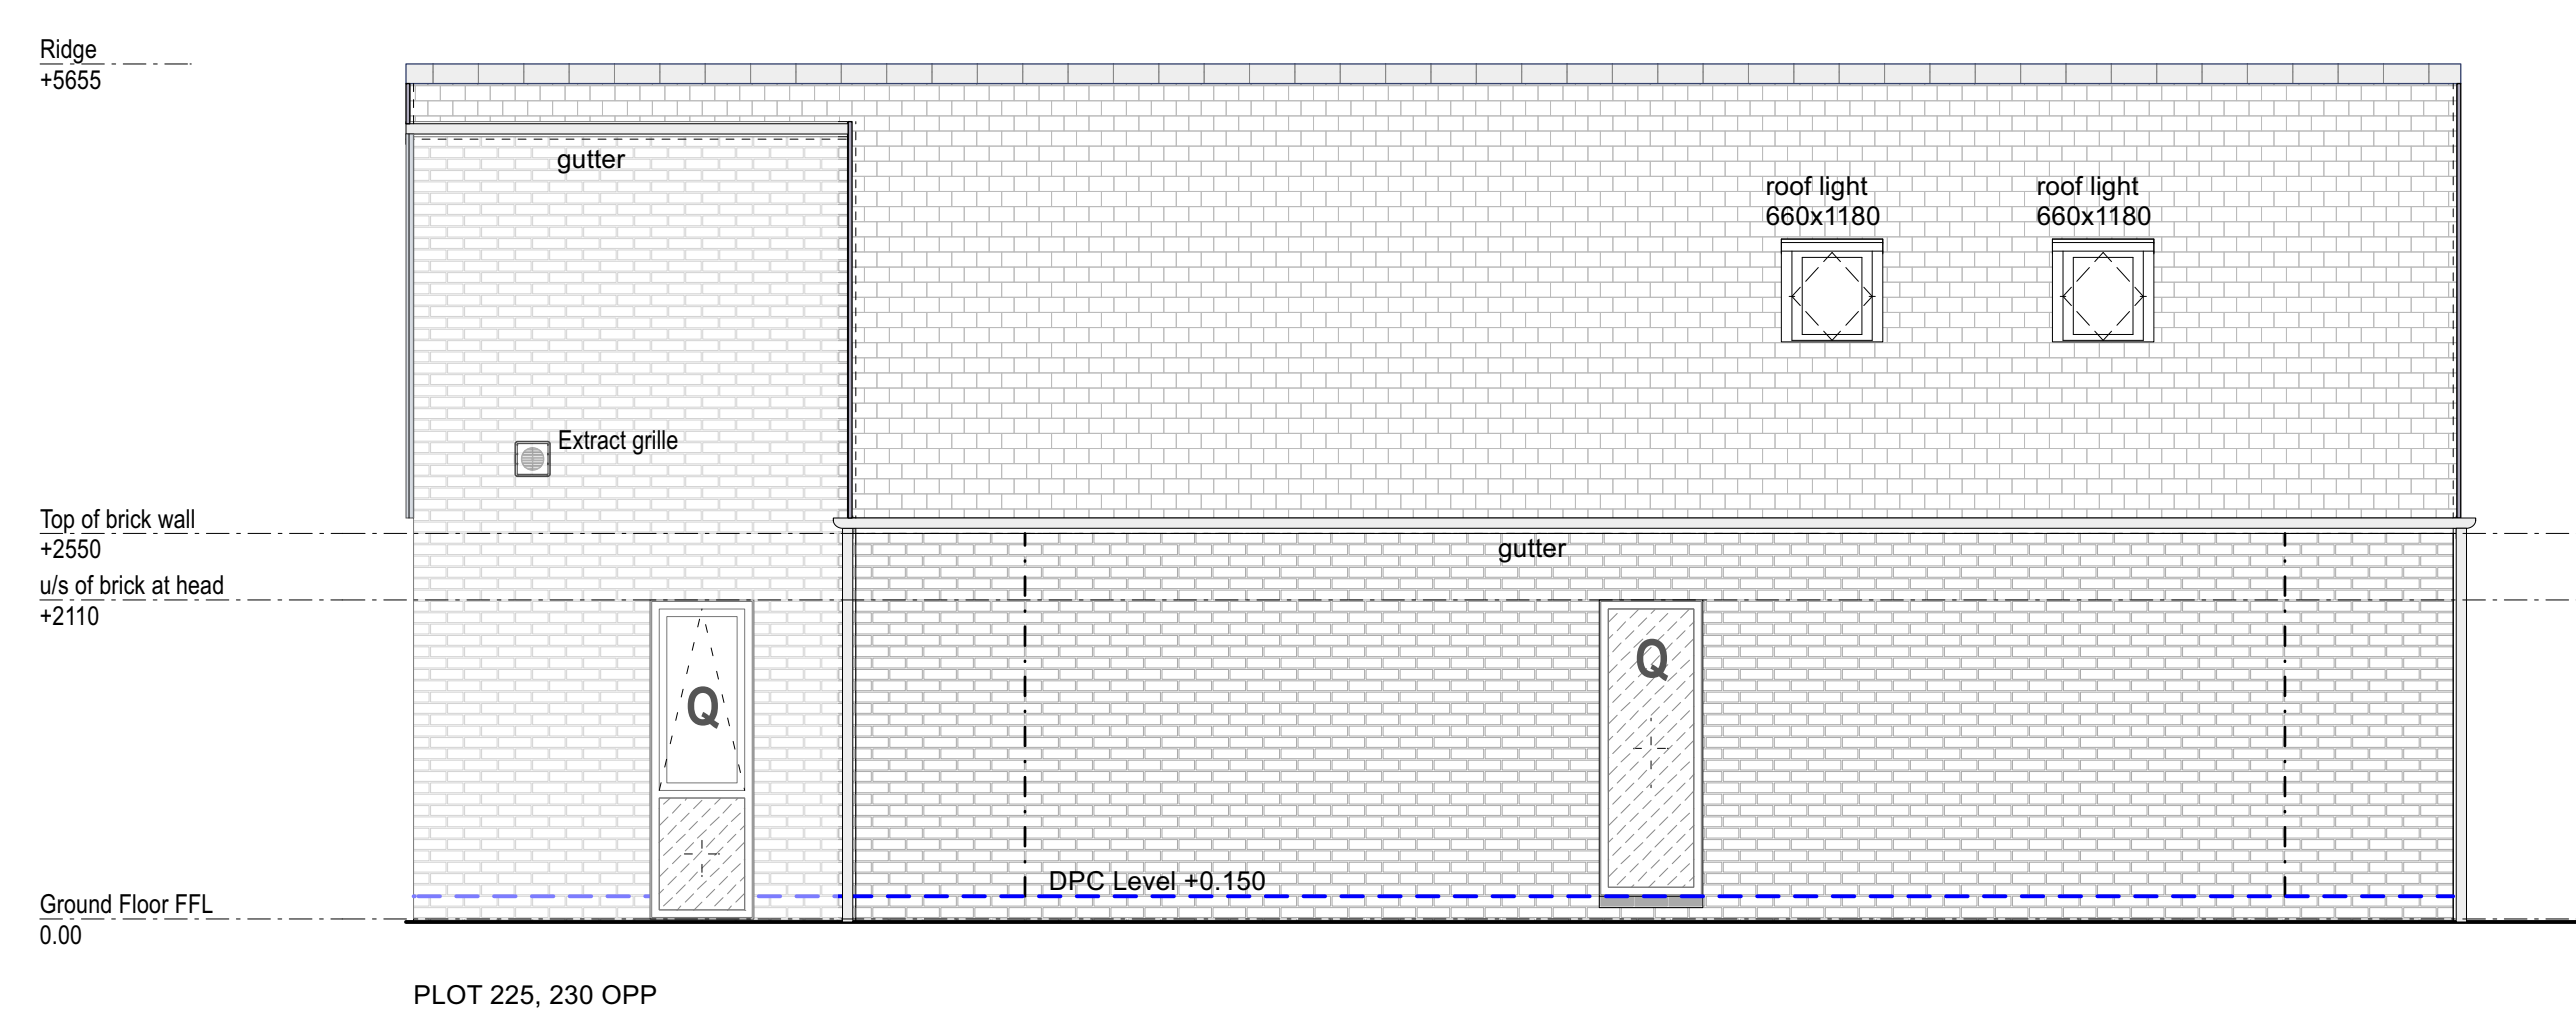

SIDE ELEVATION 1 (HT 1)

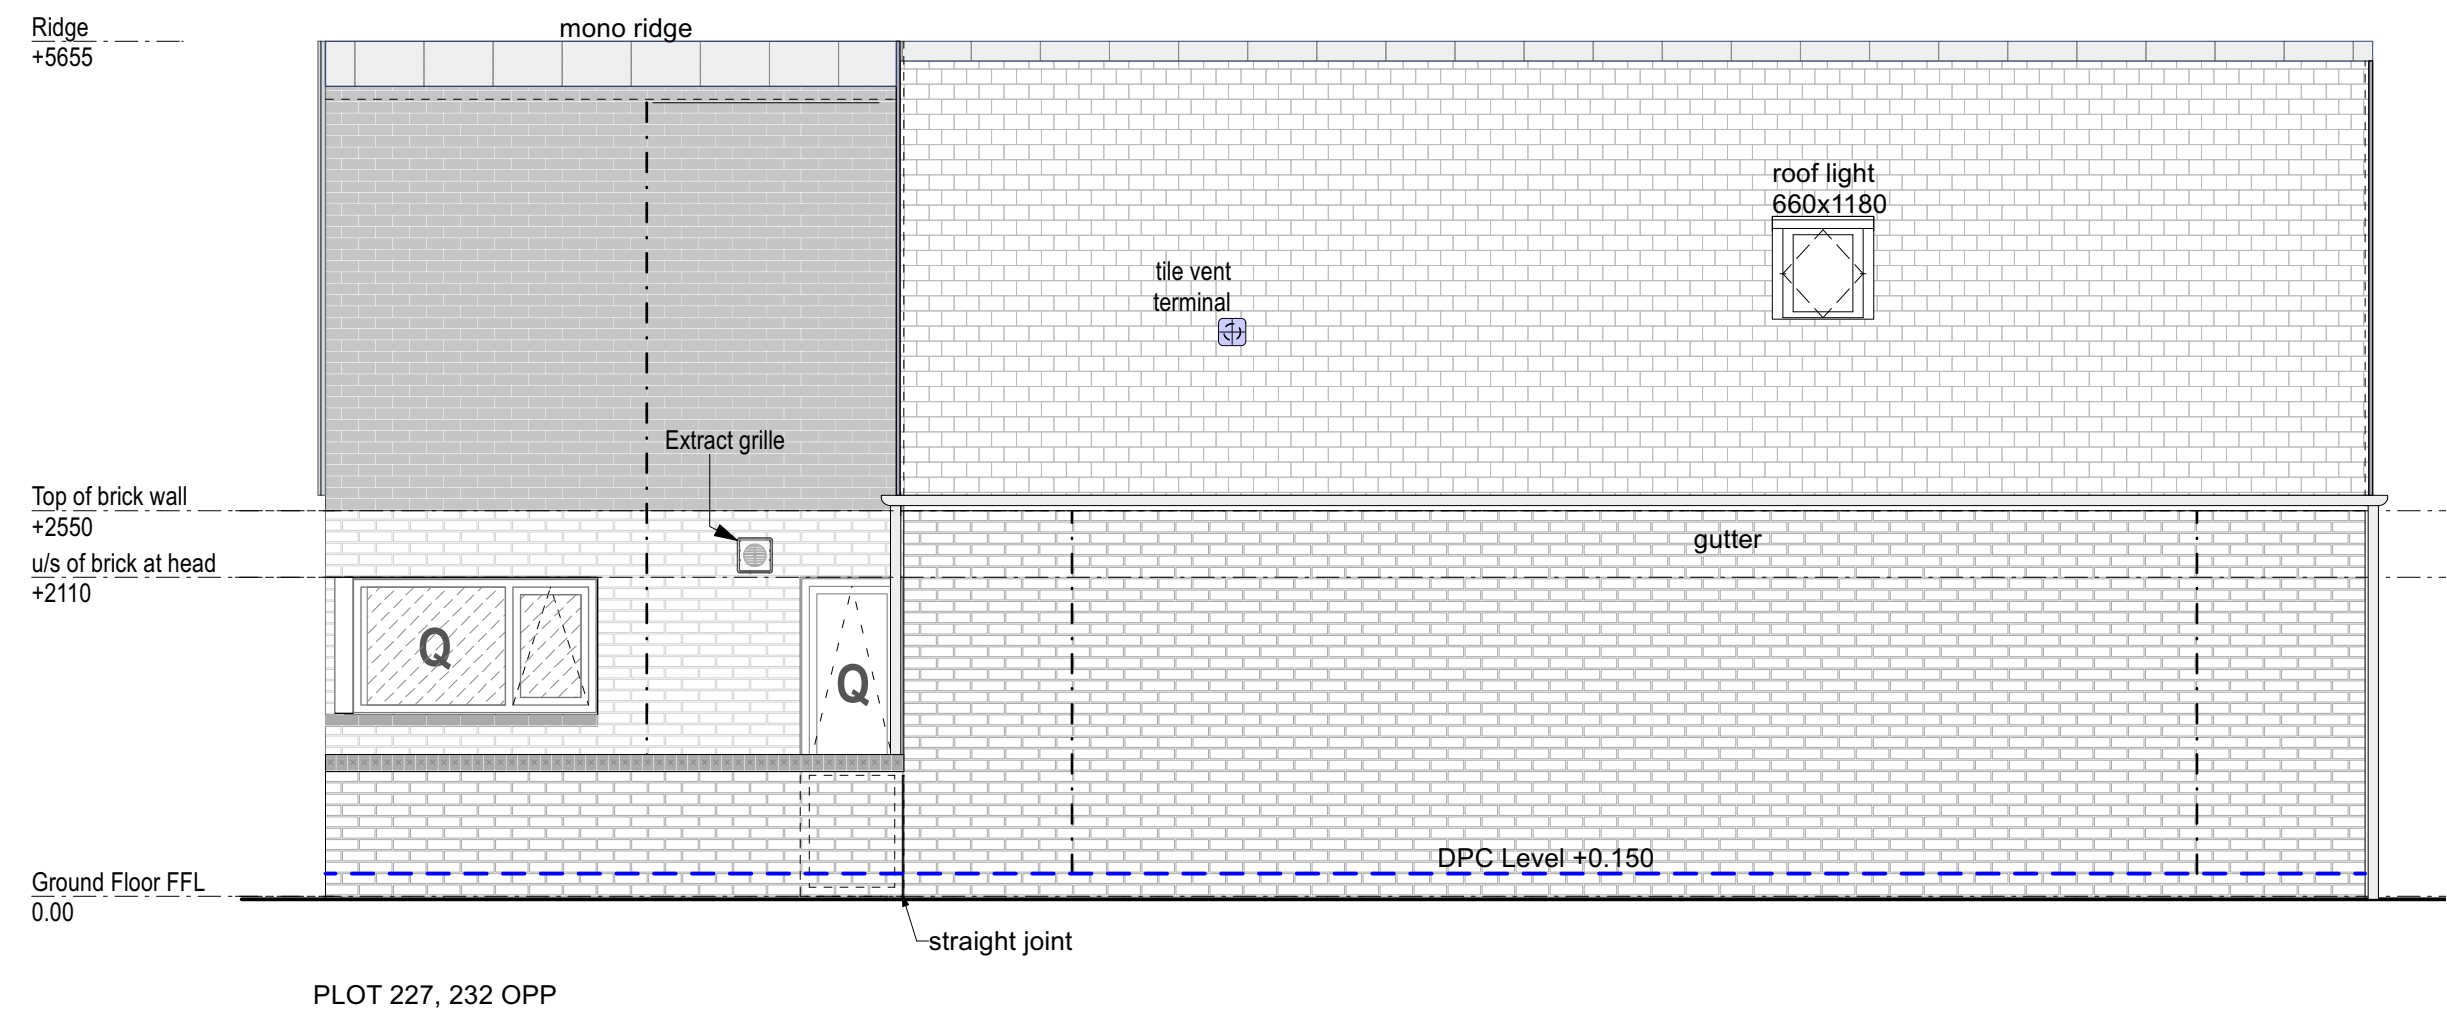

SIDE ELEVATION 2 (HT 1)

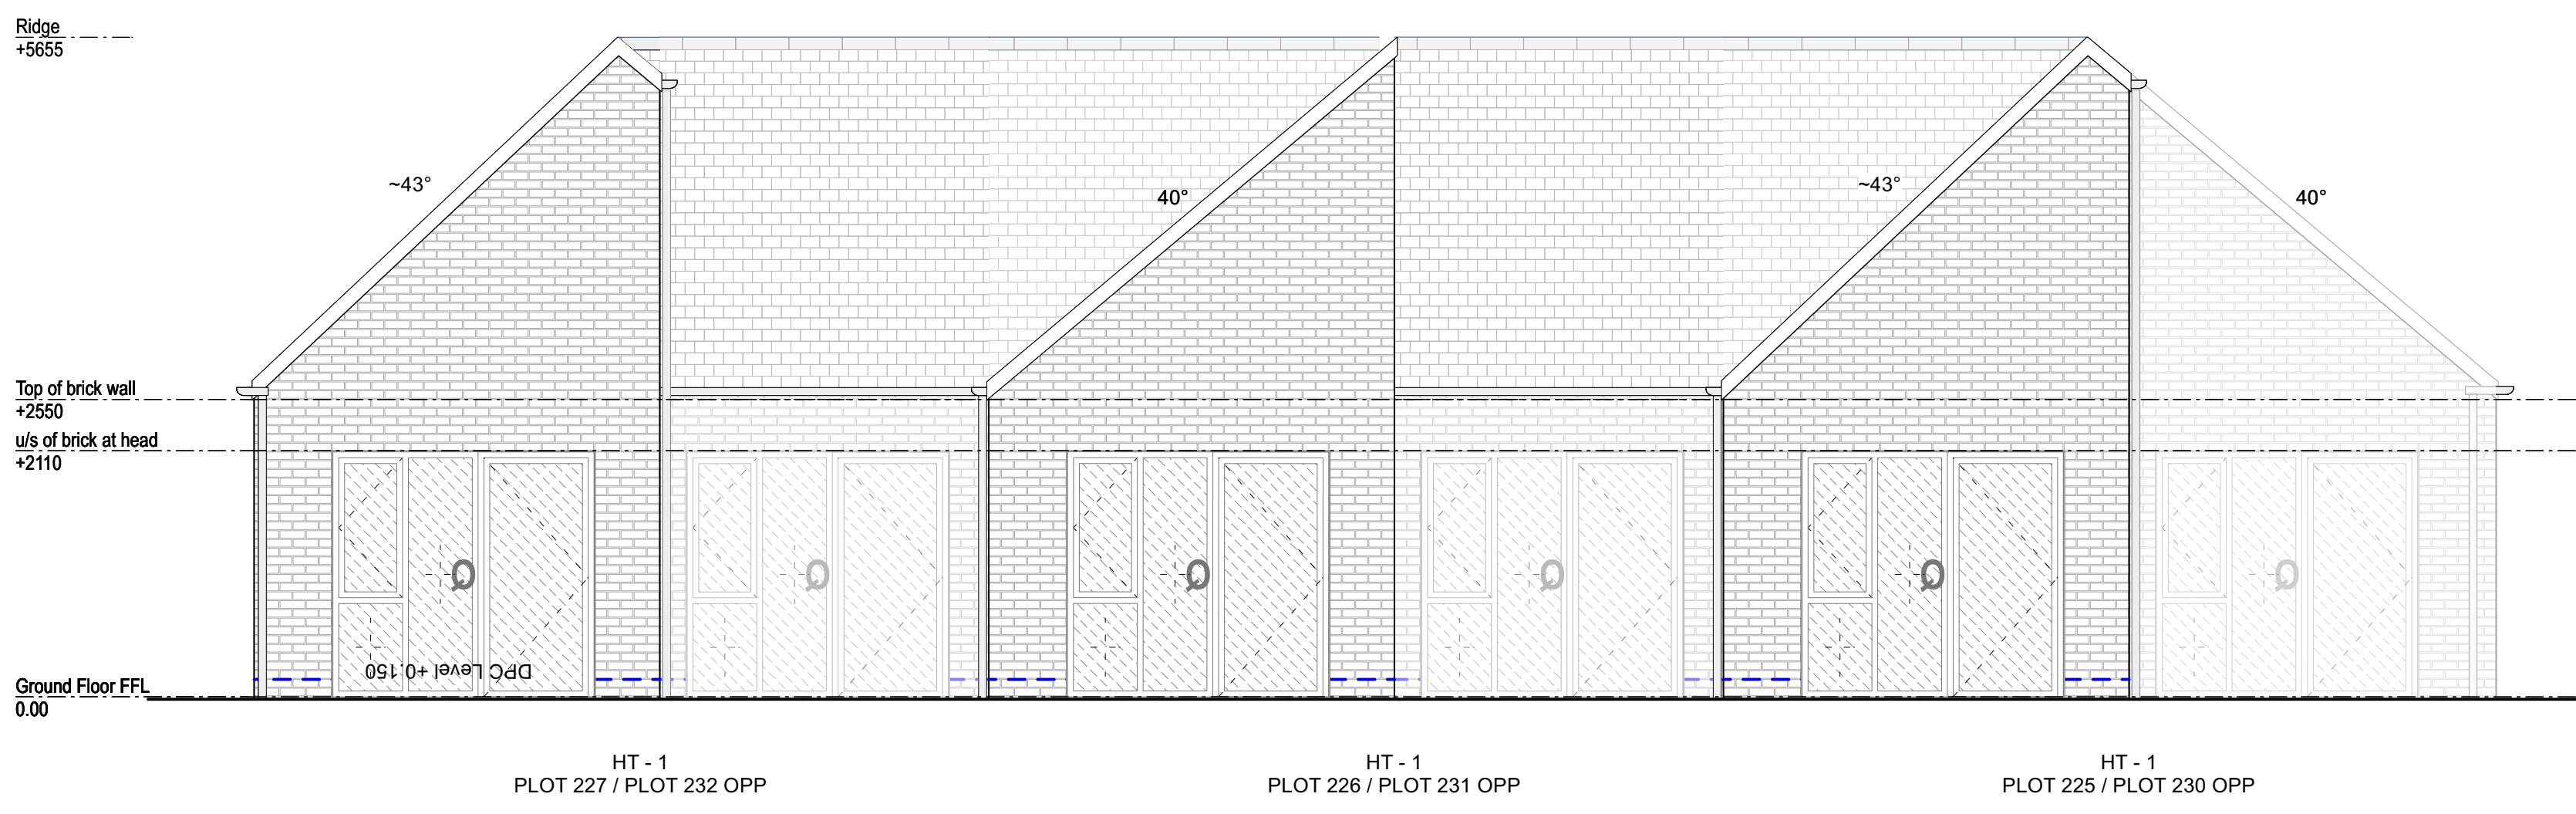

BACK ELEVATION


PLOT SCHEDULE: FFL

| PLOT NO. | FF LEVEL   |
|----------|------------|
| 225      | FFL 65.900 |
| 226      | FFL 65.900 |
| 227      | FFL 65.900 |
| 230      | FFL 66.375 |
| 231      | FFL 66.375 |
| 232      | FFL 66.375 |

PLOT SCHEDULE

| PLOT NO. | HOUSE TYPE | HANDING | TENURE      |
|----------|------------|---------|-------------|
| 225      | HT 1       | AS      | Social Rent |
| 226      | HT 1       | AS      | Social Rent |
| 227      | HT 1       | AS      | Social Rent |
| 230      | HT 1       | OPP     | Social Rent |
| 231      | HT 1       | OPP     | Social Rent |
| 232      | HT 1       | OPP     | Social Rent |

APPROVED APPLICATION

 

**Kendall Kingscott**  
Chartered Architects  
Chartered Building Surveyors  
Interior Designers  
CDM Services

Project  
**Gorse Ride - S73**

Client  
**Wates / Wokingham Borough Council**

Glentworth Court, Lime Kiln Close  
Stoke Gifford, Bristol BS34 9SR  
+44 (0)117 931 2382  
www.kendallkingscott.co.uk

P01 16/09/2025 EP LB Updated for NMA  
Rev Date By Ap Note

Drawing Title  
**HT 1 - Elevations EXISTING  
Plots 225-226-227 (230-231-232 opp)**

Drawing Number  
**250237-KKL-HT1-0501**

Revision  
**P01**

Scale  
**1:50**

Paper Size  
**ISO A1**

Filename  
220123-Sac Elev\_Bungalows-Stage 4 EXISTING.vsw

© Copyright  
Do not scale this drawing

Check all dimensions and levels on site

Only to be used on the site for which designed. The electronic transmission of design information contained in this drawing is carried out entirely at the User's risk and Kendall Kingscott Ltd. will have no liability for any errors or inaccuracies arising therefrom. The production of amended or updated information from the said design information by the User is entirely the responsibility of the User and Kendall Kingscott Ltd. shall have no responsibility in respect thereof whatsoever.