




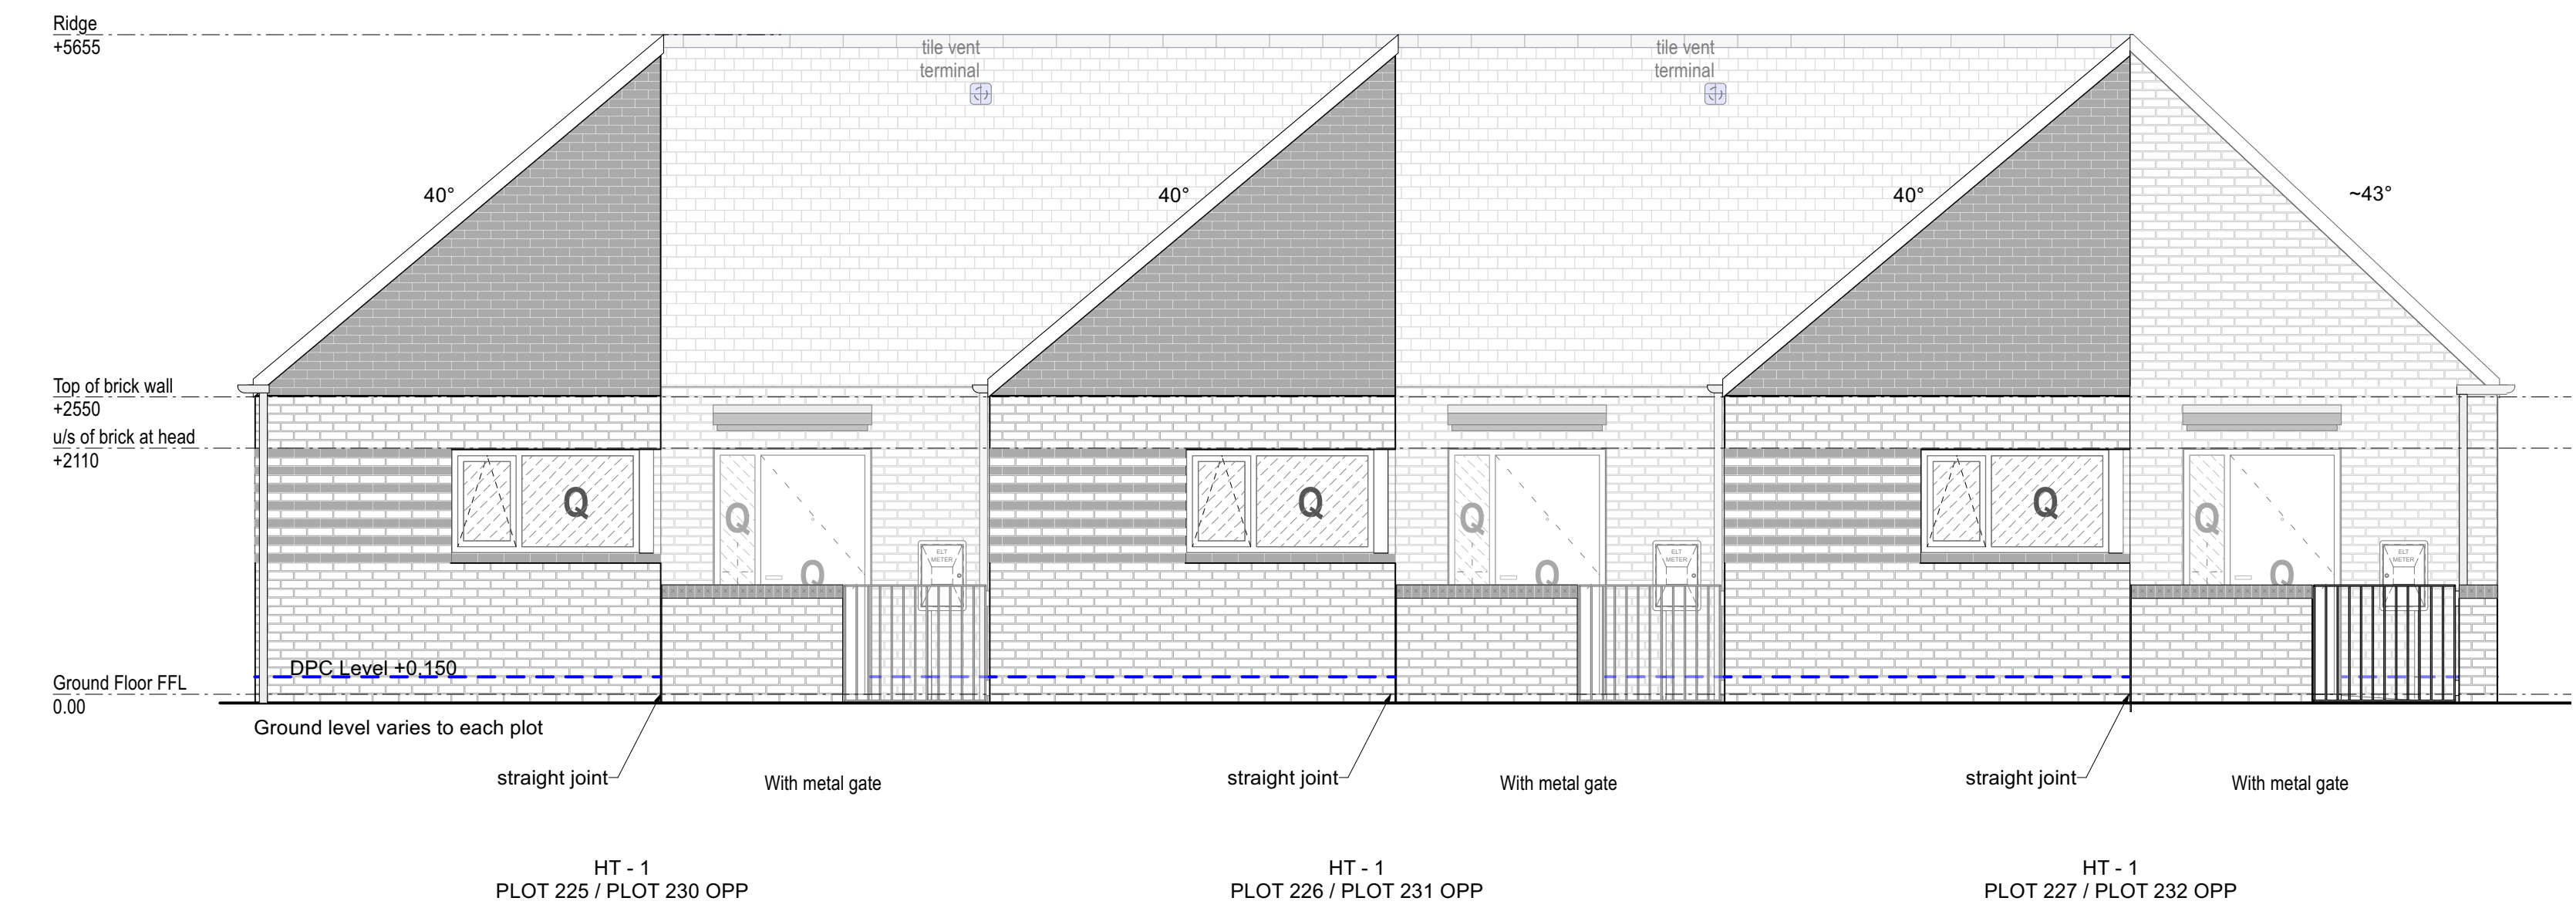


FRONT ELEVATION

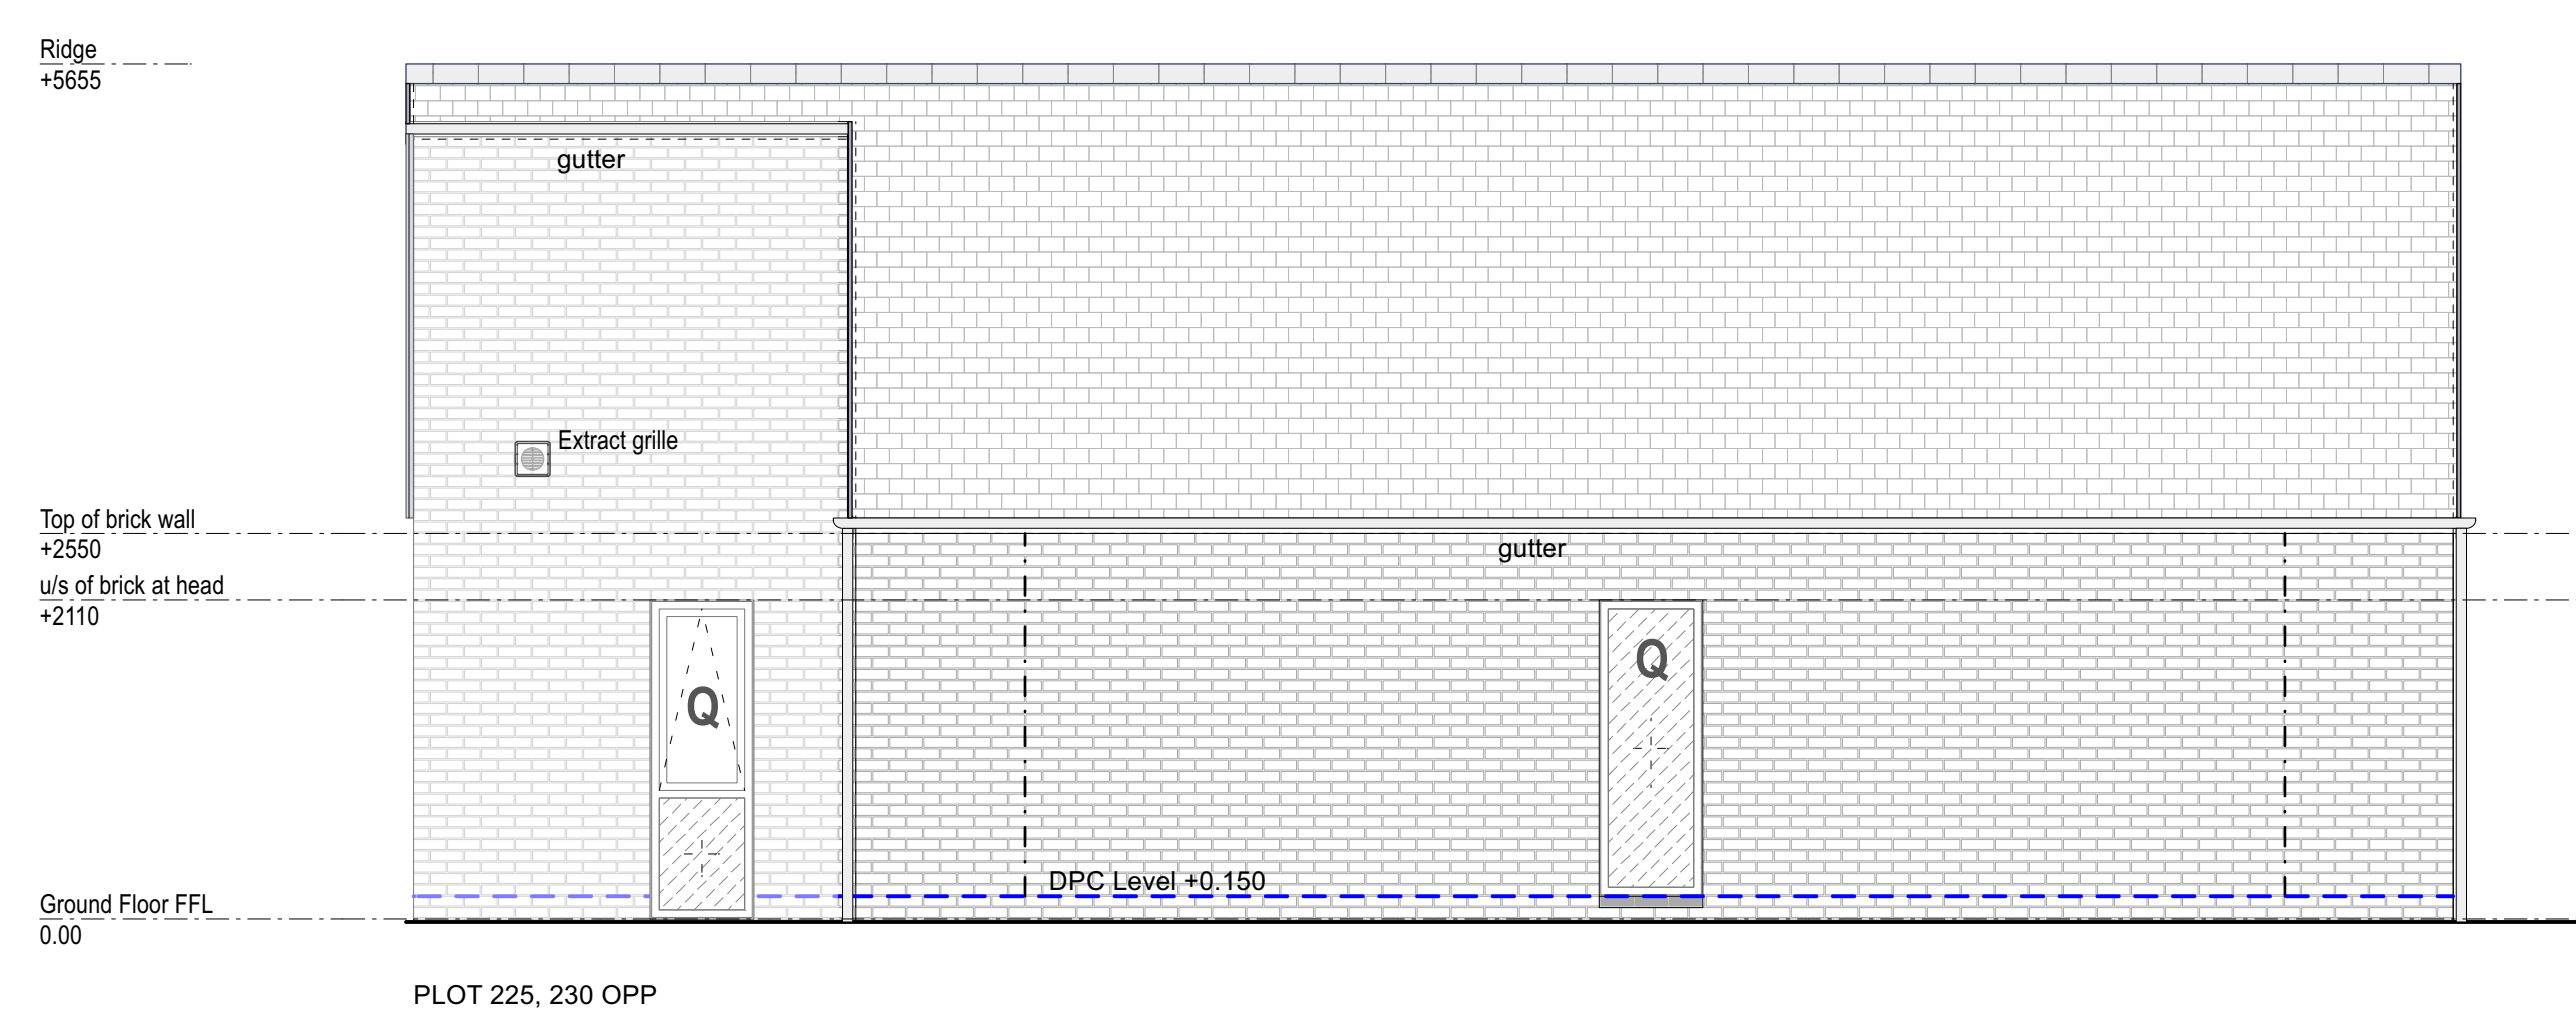

SIDE ELEVATION 1 (HT 1)

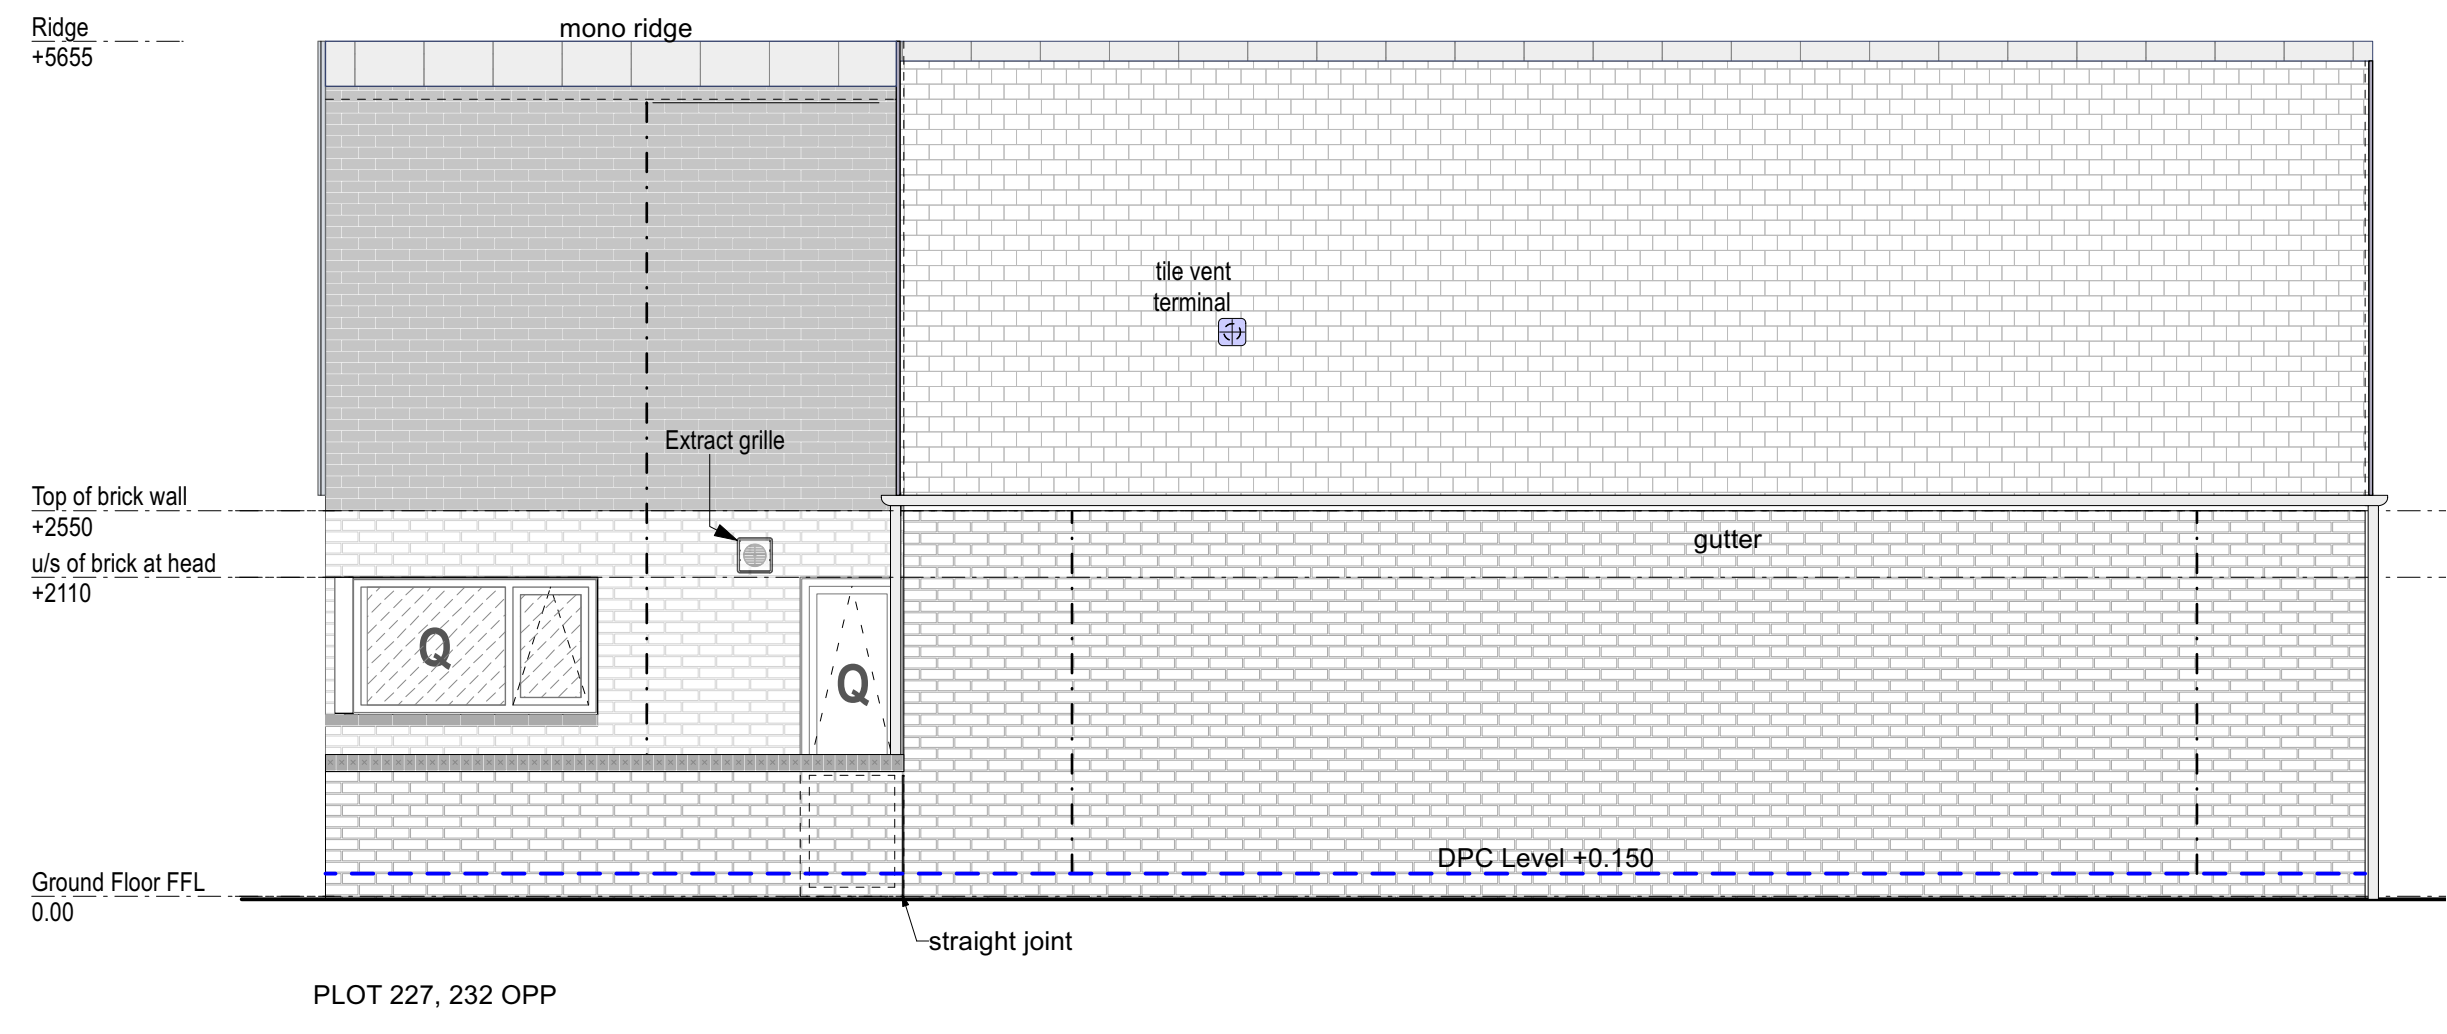

SIDE ELEVATION 2 (HT 1)

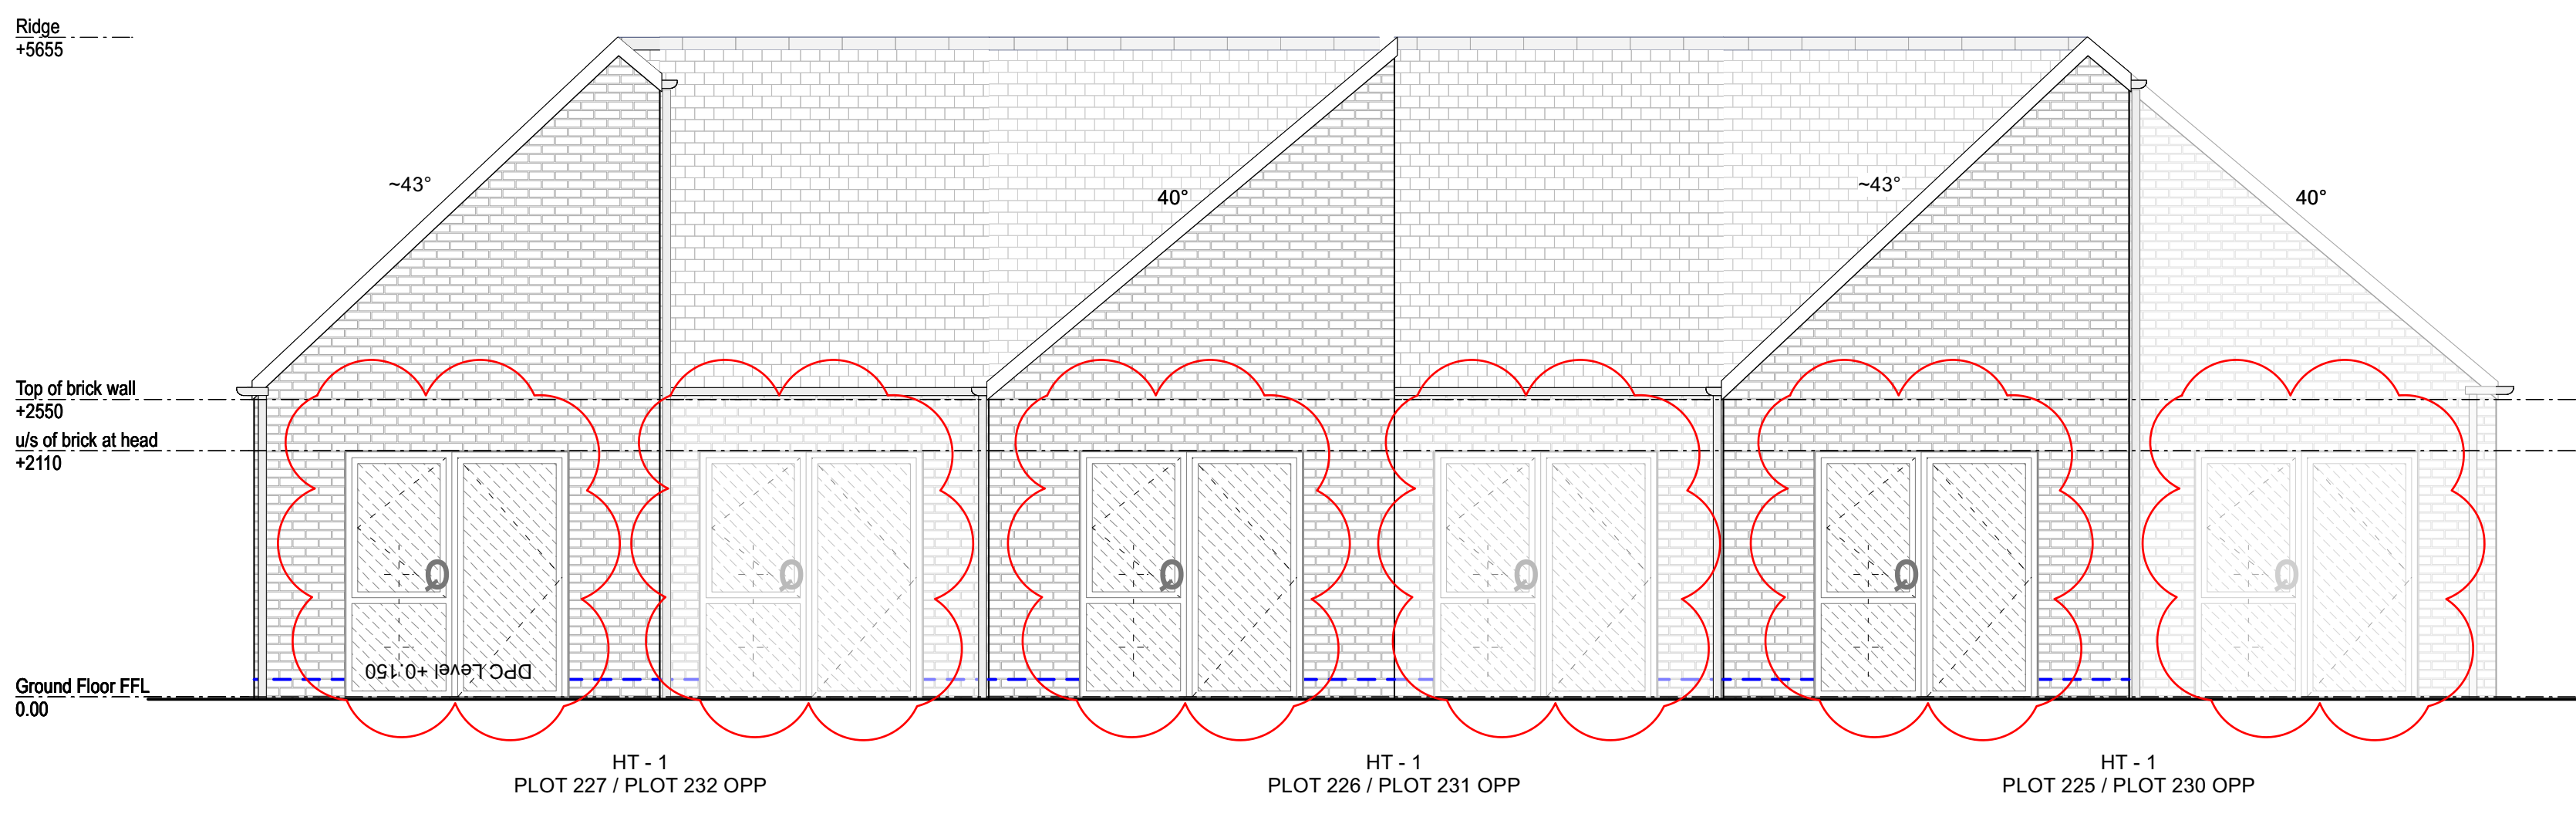

BACK ELEVATION

PLOT SCHEDULE: FFL


PLOT NO.	FF LEVEL
225	FFL 65.900
226	FFL 65.900
227	FFL 65.900
230	FFL 66.375
231	FFL 66.375
232	FFL 66.375

PLOT SCHEDULE

PLOT NO.	HOUSE TYPE	HANDING	TENURE
225	HT 1	AS	Social Rent
226	HT 1	AS	Social Rent
227	HT 1	AS	Social Rent
230	HT 1	OPP	Social Rent
231	HT 1	OPP	Social Rent
232	HT 1	OPP	Social Rent

ROOF LIGHTS OMITTED
GF WINDOW WIDTH REDUCED TO 1922.5MM

PROPOSED APPLICATION

 

Kendall Kingscott
Chartered Architects
Chartered Building Surveyors
Interior Designers
CDM Services

Project: **Gorse Ride - S73**
Client: **Wates / Wokingham Borough Council**
Location: **Glentworth Court, Lime Kiln Close, Stone Gifford, Bristol BS34 9SR**
Scale: **1:50**
Paper Size: **ISO A1**
Filename: **220123-Sac Elev_Bungalows-Stage 4 PROPOSED.vsd**
Drawing Title: **HT 1 - Elevations PROPOSED**
Drawing Number: **250237-KKL-HT1-0502**
Revision: **P02**

P02 13/10/2025 EP RW Roof lights omitted
P01 16/09/2025 EP LB GF window width reduced with to 1922.5mm

Rev Date By Ap Note

HT 1 - Elevations PROPOSED
Plots 225-226-227 (230-231-232 opp)

Check all dimensions and levels on site

Only to be used on the site for which designed. The electronic transmission of design information contained in this drawing is carried out entirely at the User's risk and Kendall Kingscott Ltd. will have no liability for any errors or inaccuracies arising therefrom. The production of amended or updated information from the said design information by the User is entirely the responsibility of the User and Kendall Kingscott Ltd. shall have no responsibility in respect thereof whatsoever.