


PLOT SCHEDULE


PLOT NO.	HOUSE TYPE	HANDING	TENURE
119	HT3	AS	Social Rent
120	HT3	AS	Social Rent
121	HT3	AS	Social Rent
122	HT3	AS	Social Rent
123	HT3	AS	Social Rent
124	HT3	AS	Social Rent
151	HT3	AS	Social Rent
152	HT3	AS	Social Rent
153	HT3	AS	Social Rent
240	HT3	AS	Social Rent
241	HT3	AS	Social Rent
242	HT3	AS	Social Rent




FRONT ELEVATION

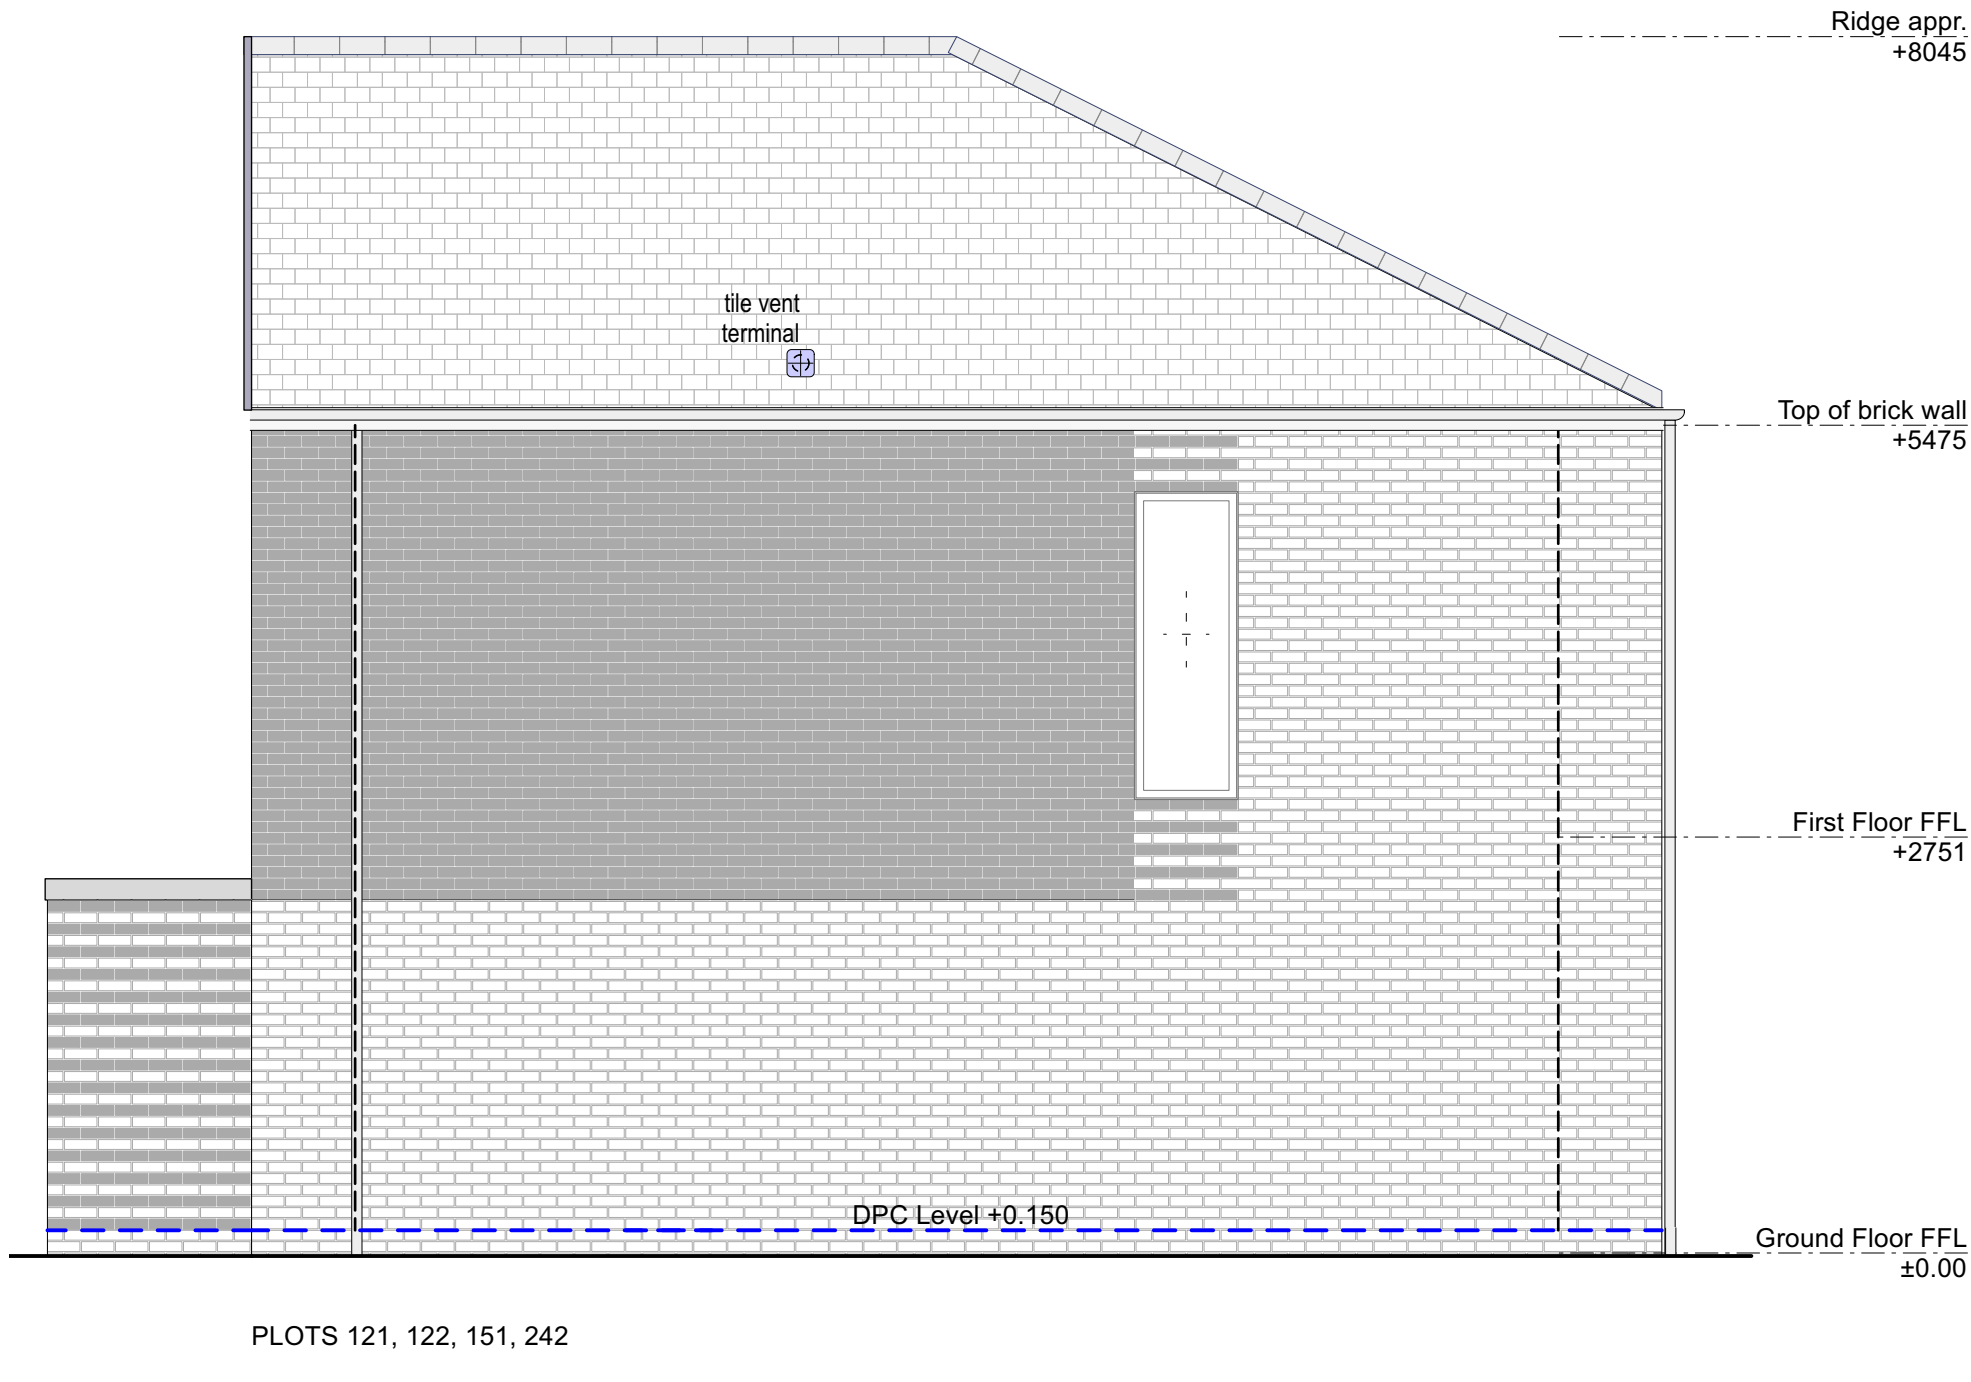


SIDE ELEVATION 1 (HT 3)

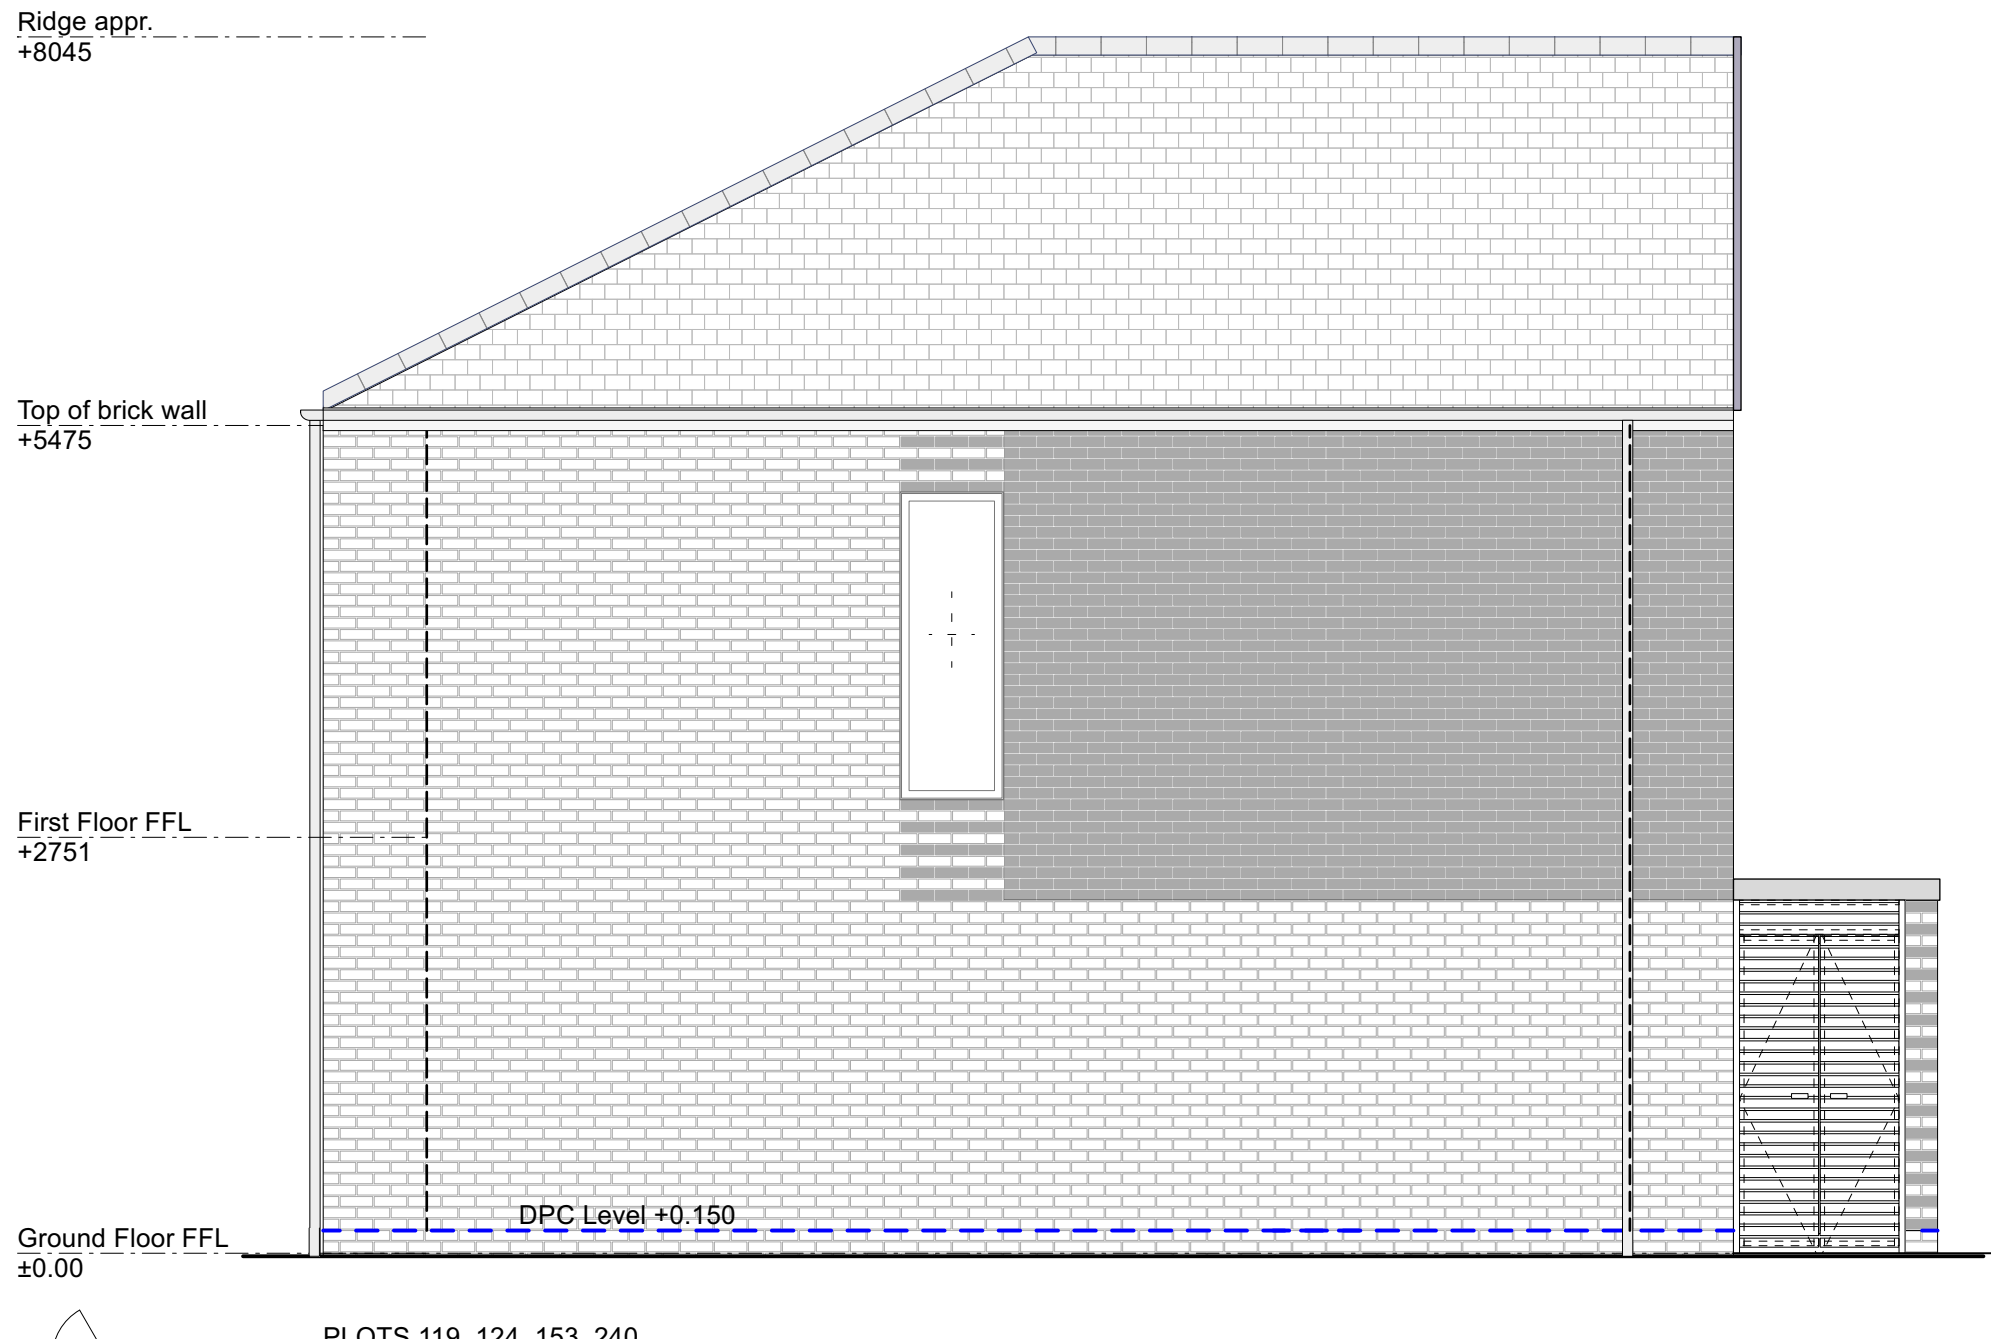


SIDE ELEVATION 2 (HT 3)

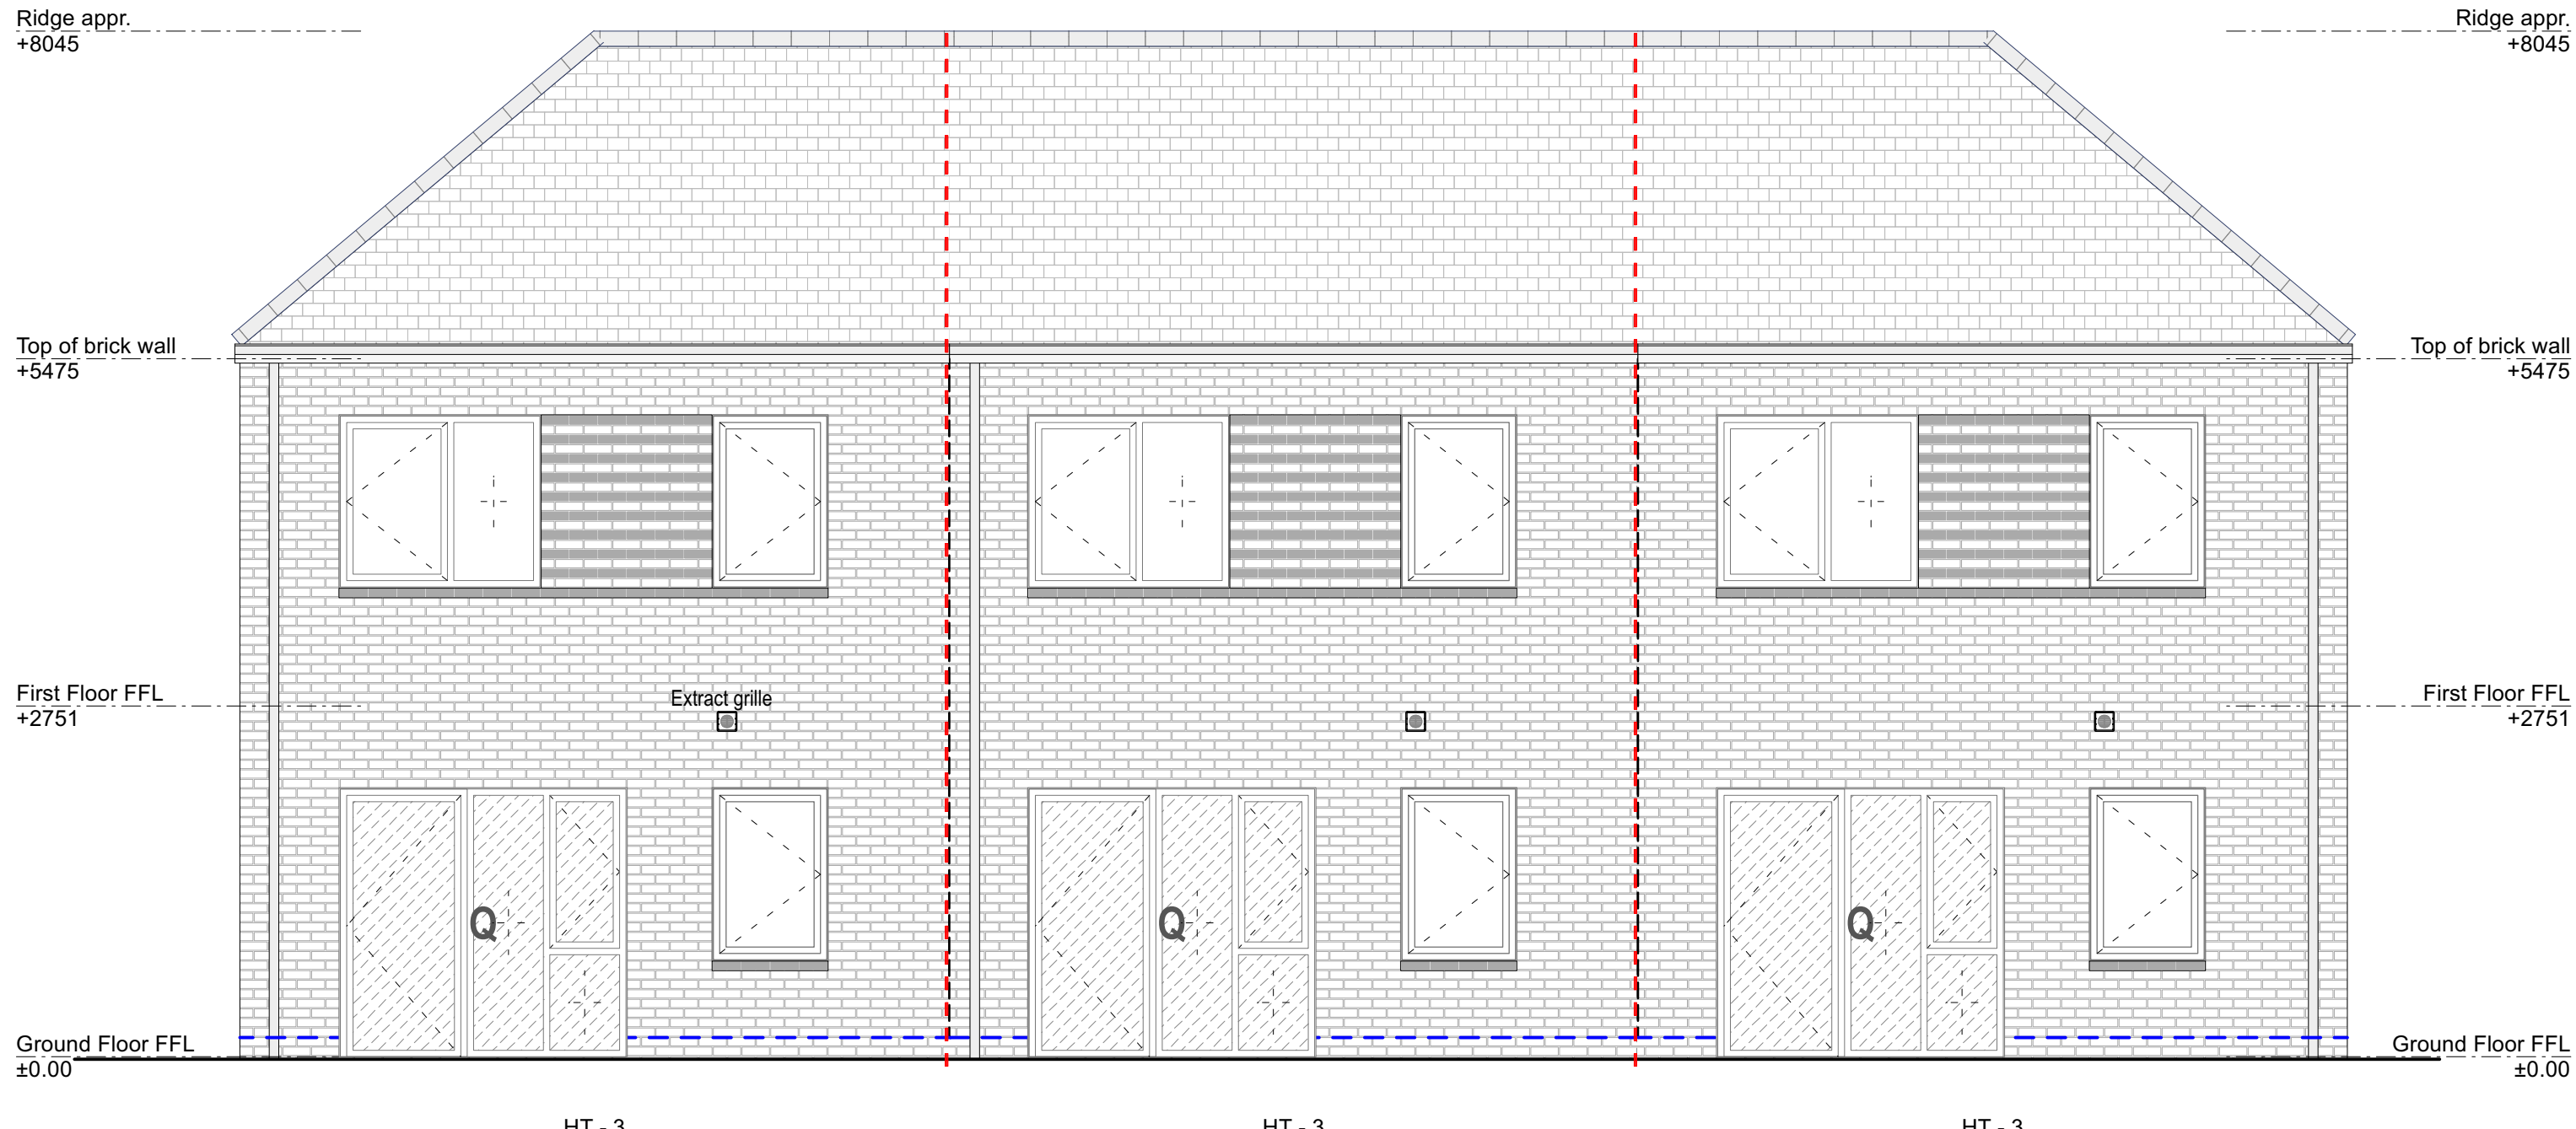

BACK ELEVATION

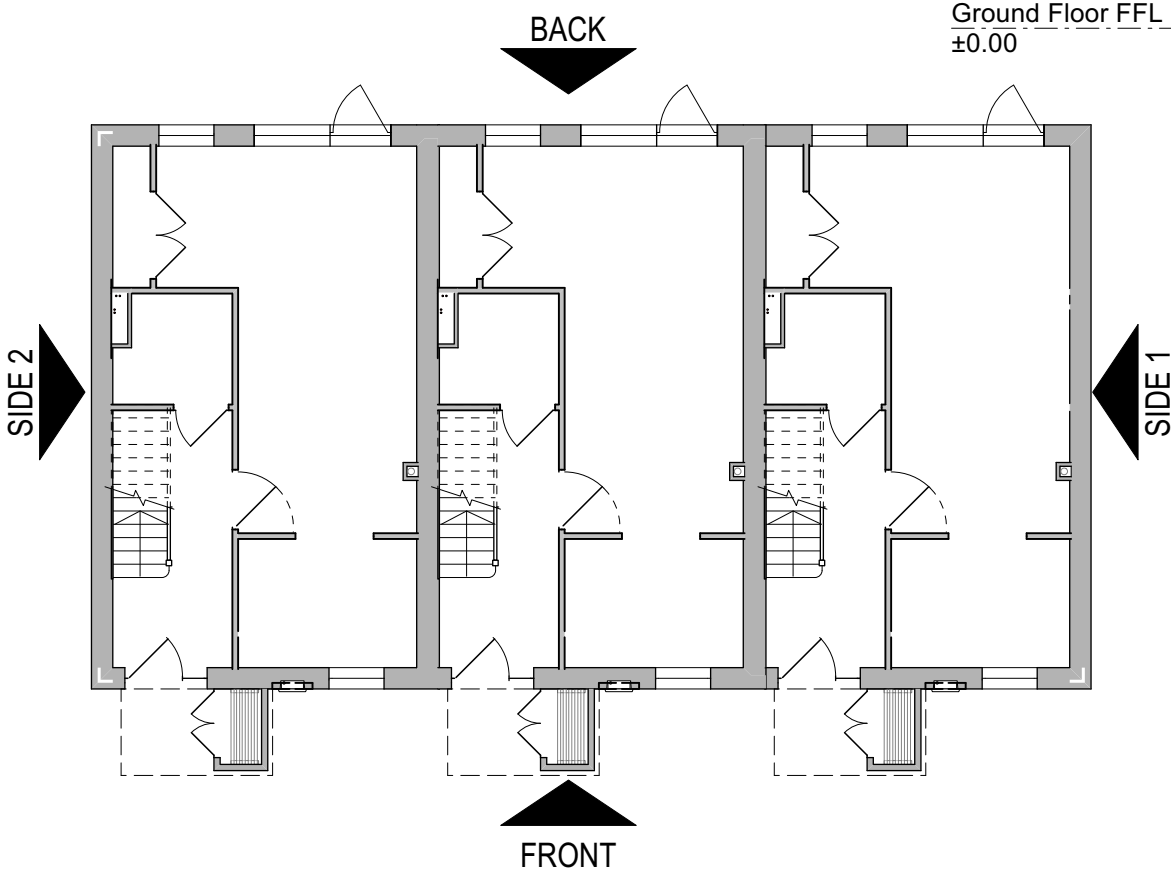

APPROVED APPLICATION

 

Chartered Architects
Chartered Building Surveyors
Interior Designers
CDM Services

Glentworth Court, Lime Kiln Close
Stoke Gifford, Bristol BS34 8SR
+44 (0)117 931 2062
www.kendallkingscott.co.uk

Project
Gorse Ride - S73

Client
Wates / Wokingham Borough Council

P01 16/09/2025 EP LB Updated for NMA

Drawing Title
HT 3v1 - Elevations EXISTING
Plots 119-121, 122-124, 151-153, 240-242

Drawing Number
250237-KKL-HT3-0505

Purpose/Status
PLANNING

Check all dimensions and levels on site

P01