



PLOT SCHEDULE

PLOT NO.	HOUSE TYPE	HANDING	TENURE
119	HT3	AS	Social Rent
120	HT3	AS	Social Rent
121	HT3	AS	Social Rent
122	HT3	AS	Social Rent
123	HT3	AS	Social Rent
124	HT3	AS	Social Rent
151	HT3	AS	Social Rent
152	HT3	AS	Social Rent
153	HT3	AS	Social Rent
240	HT3	AS	Social Rent
241	HT3	AS	Social Rent
242	HT3	AS	Social Rent

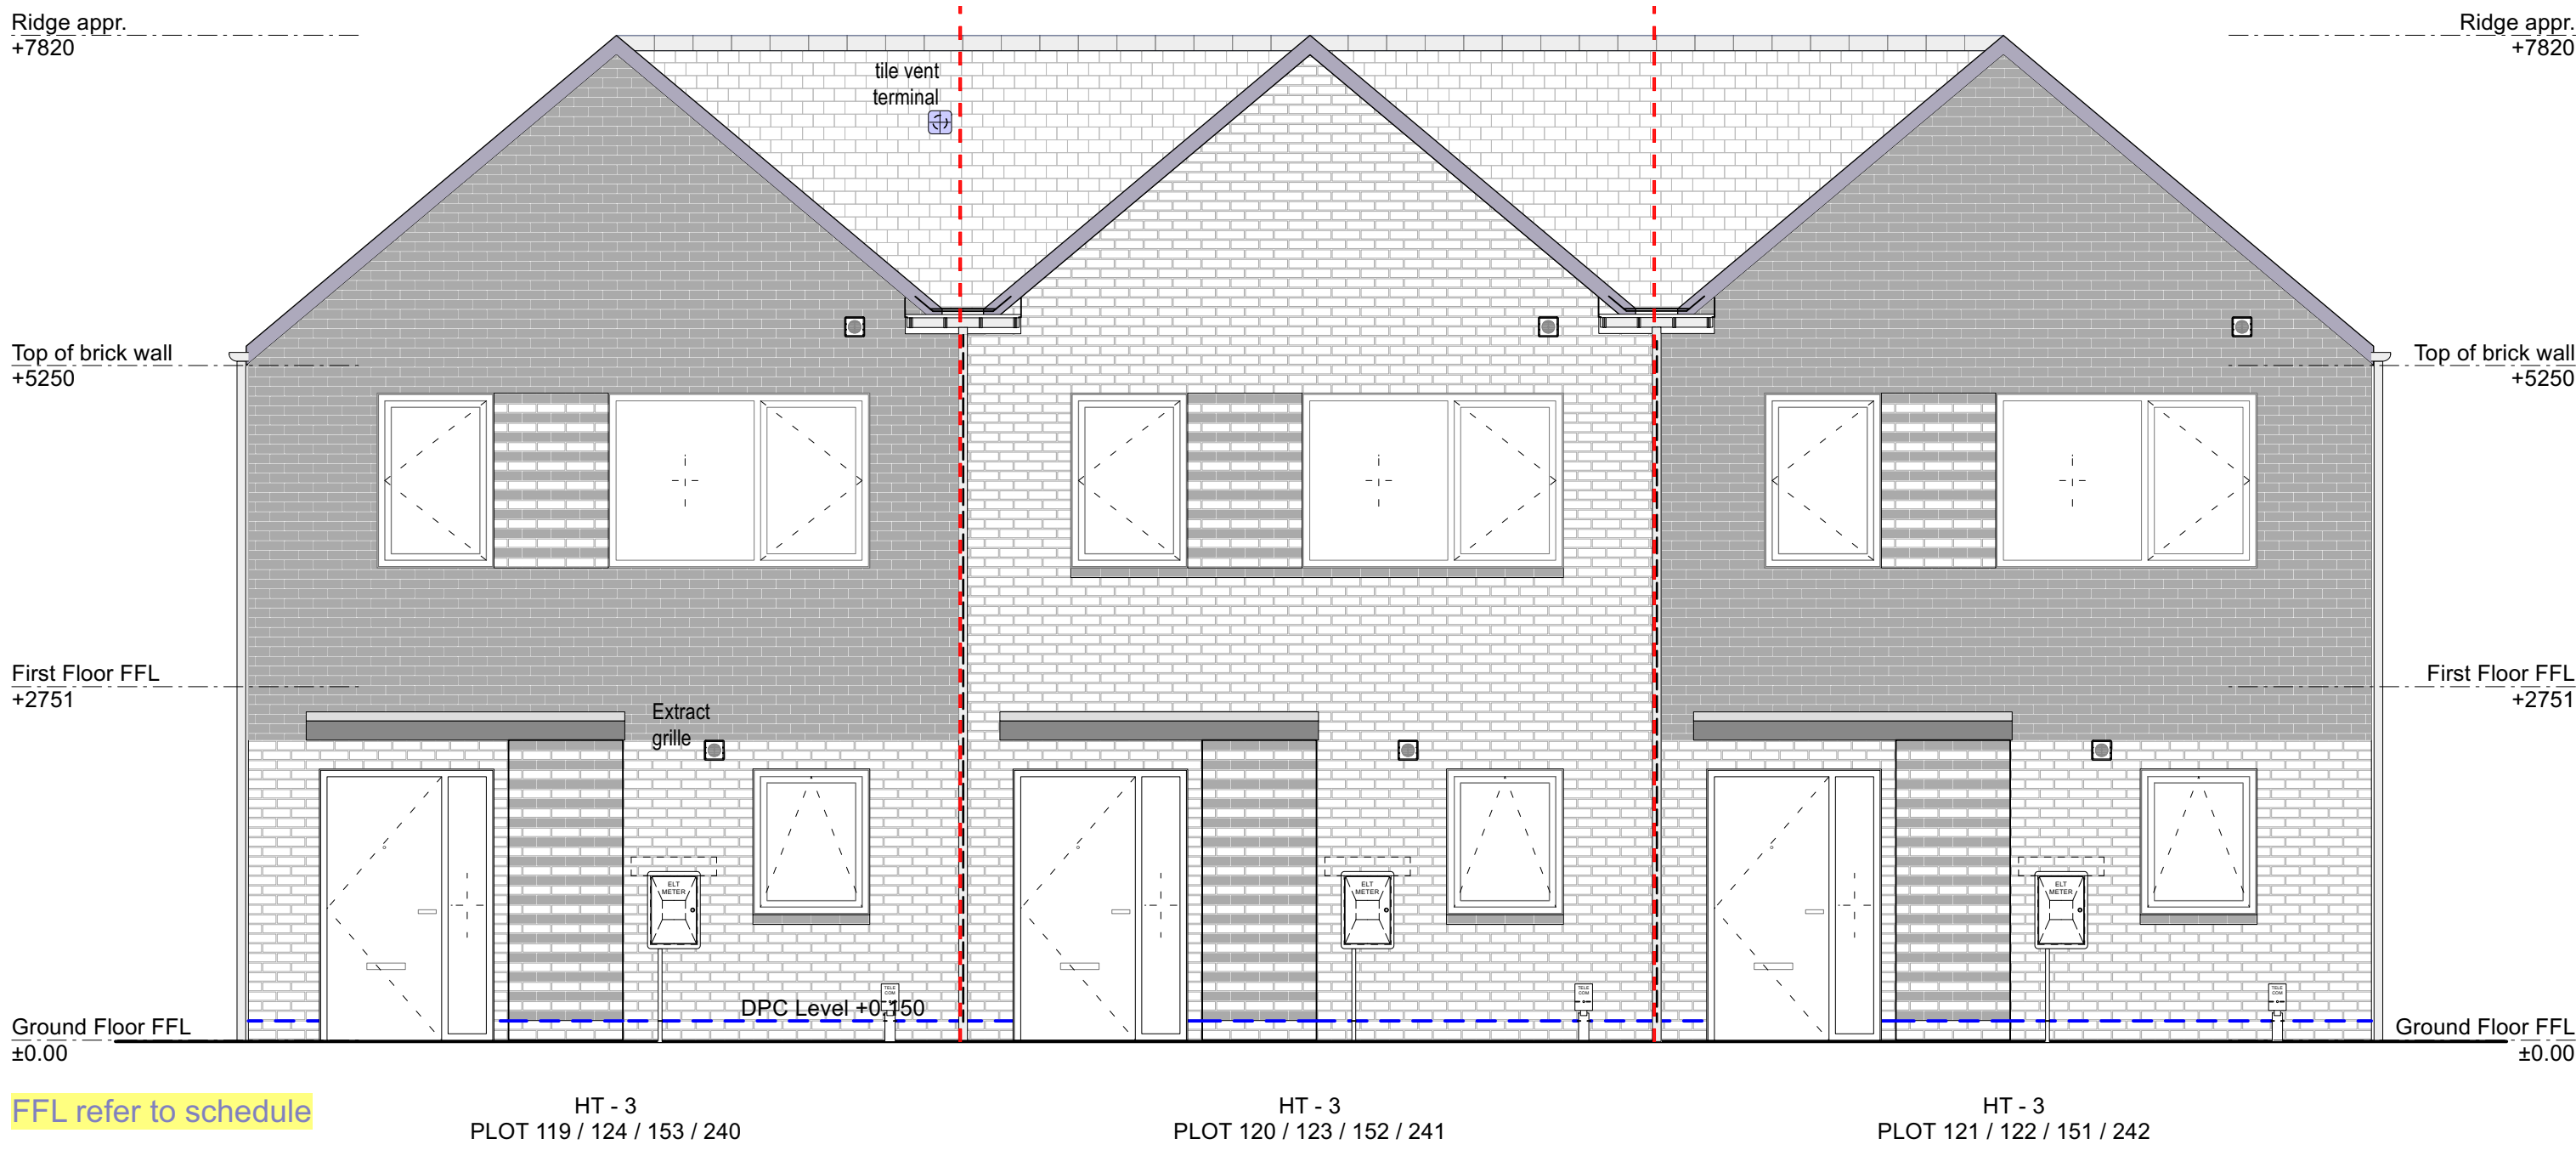


FFL refer to schedule


FRONT ELEVATION

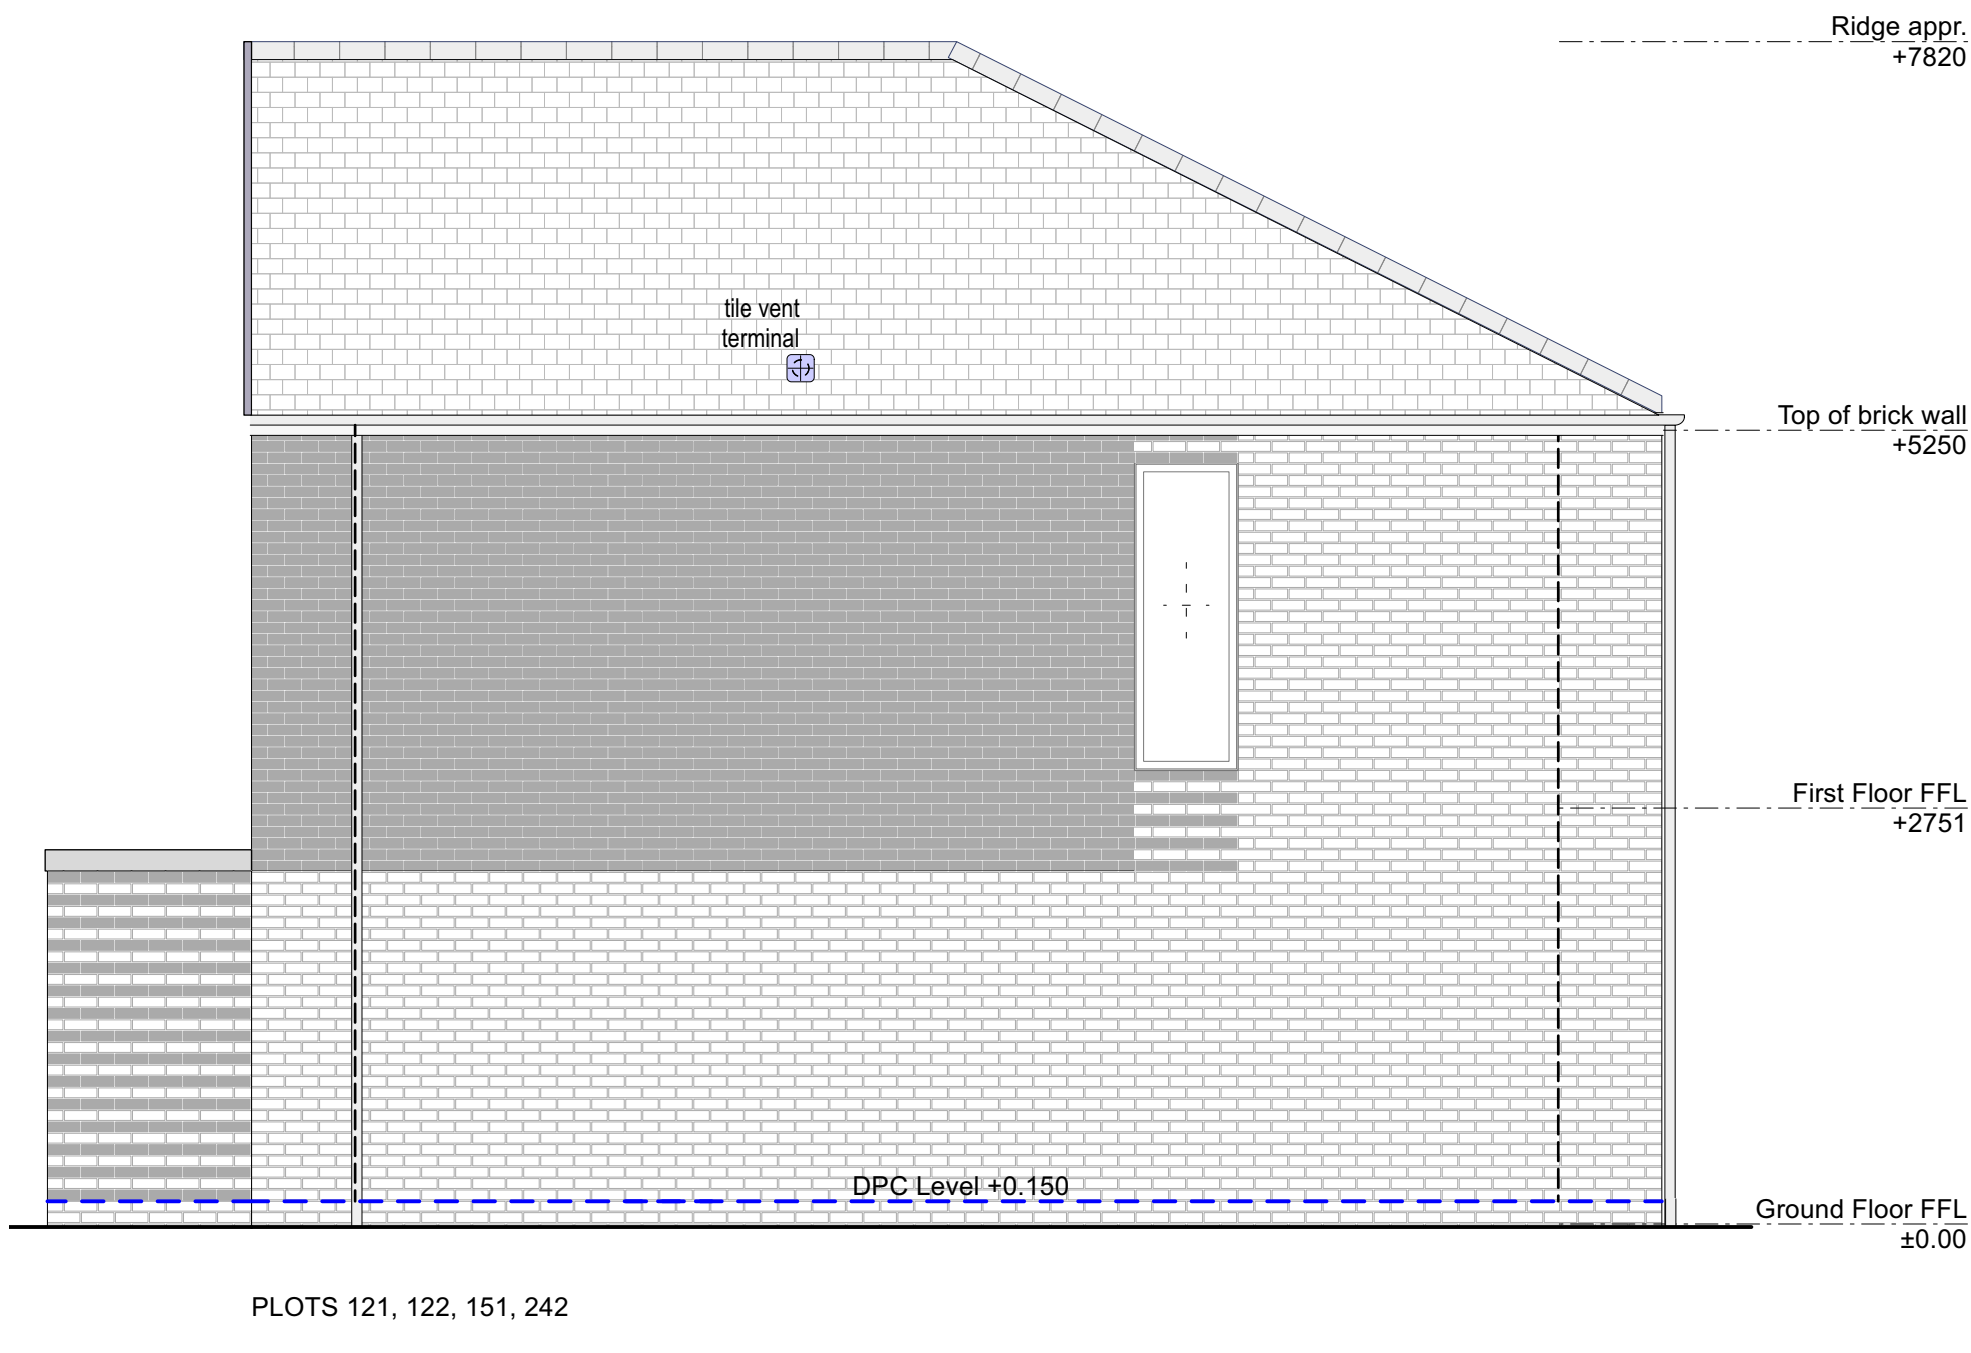


SIDE ELEVATION 1 (HT 3)

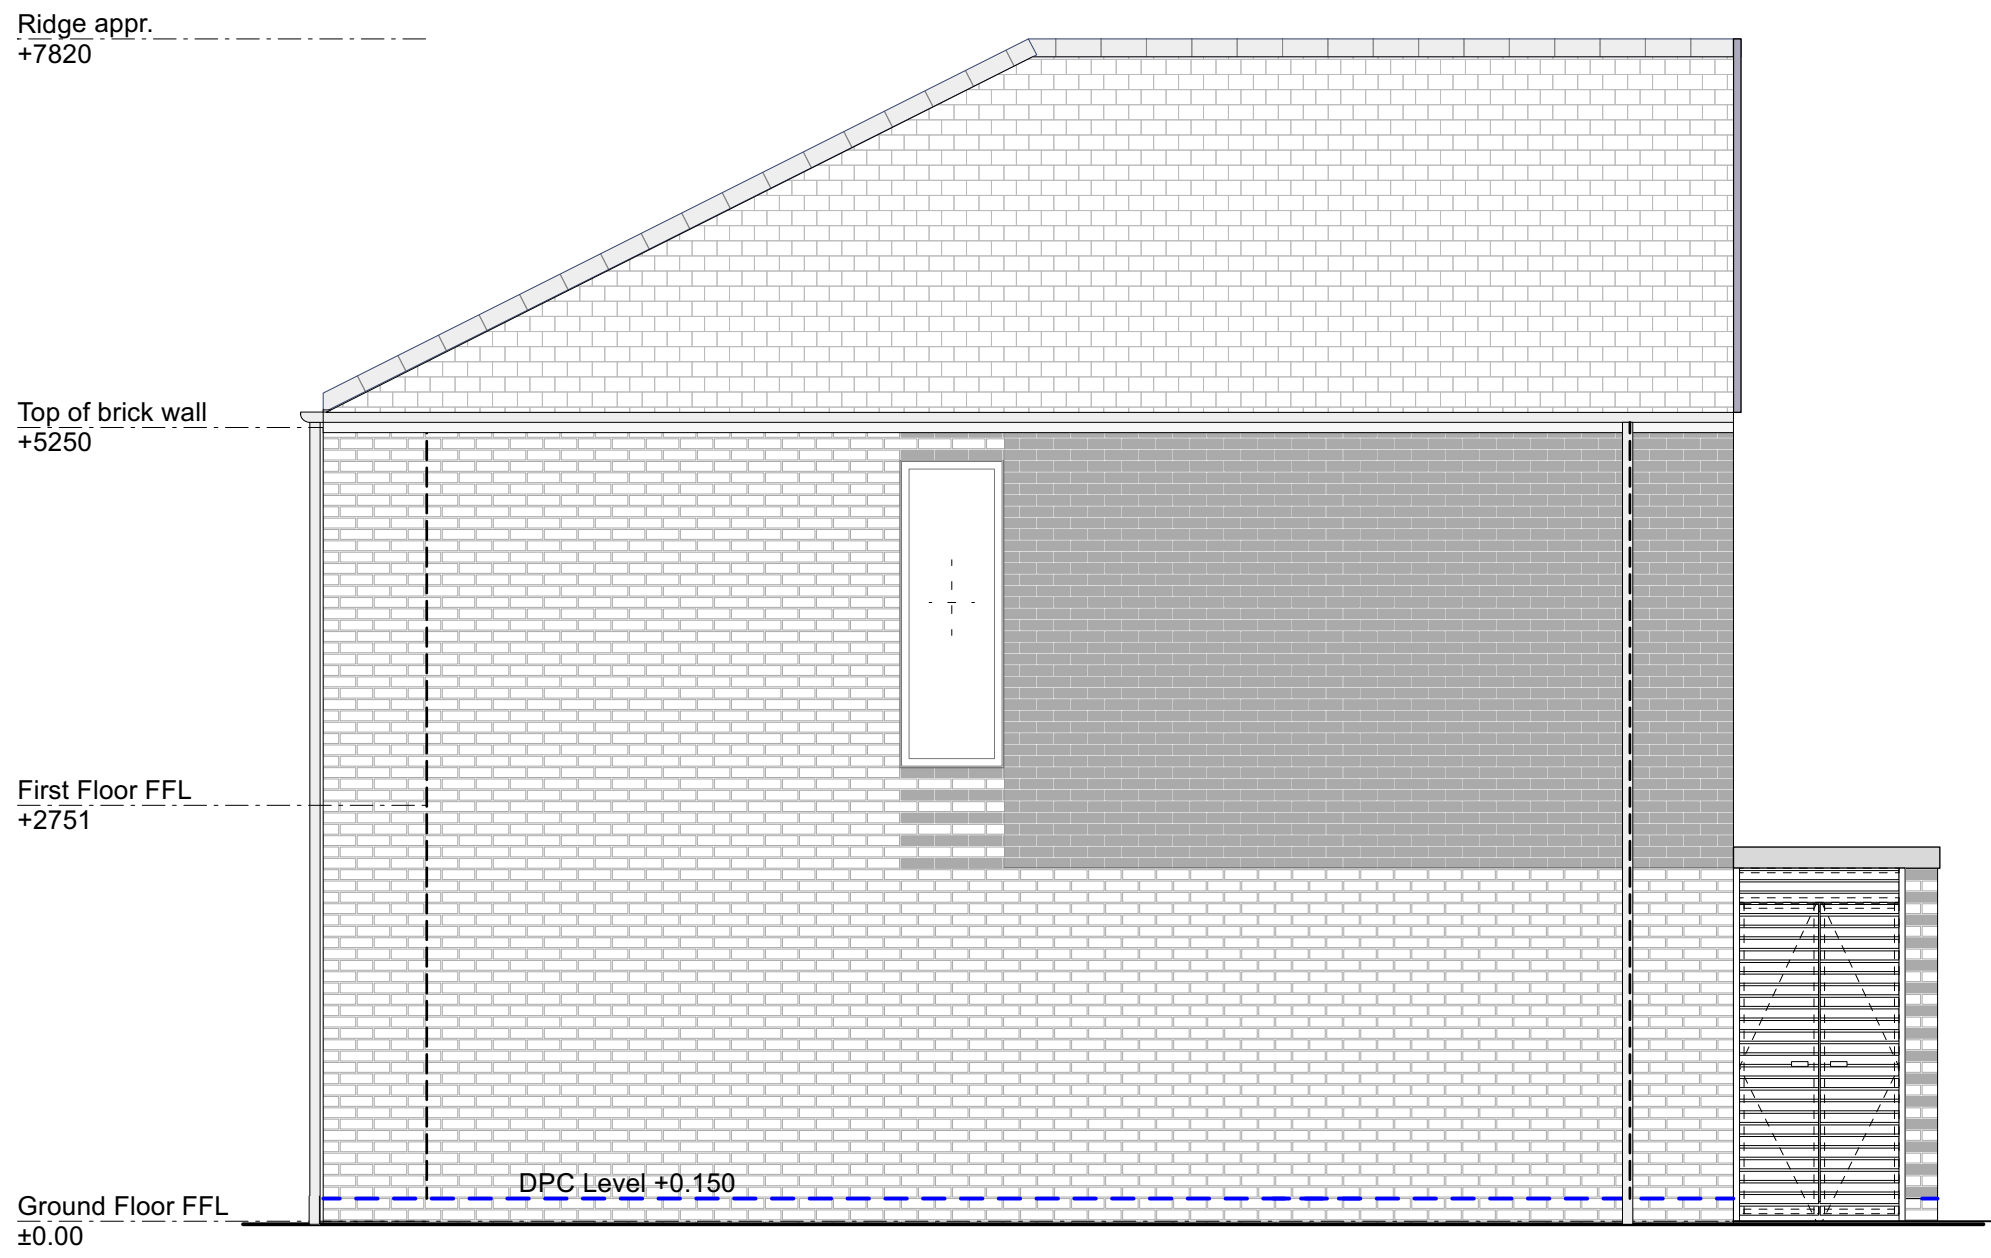

SIDE ELEVATION 2 (HT 3)

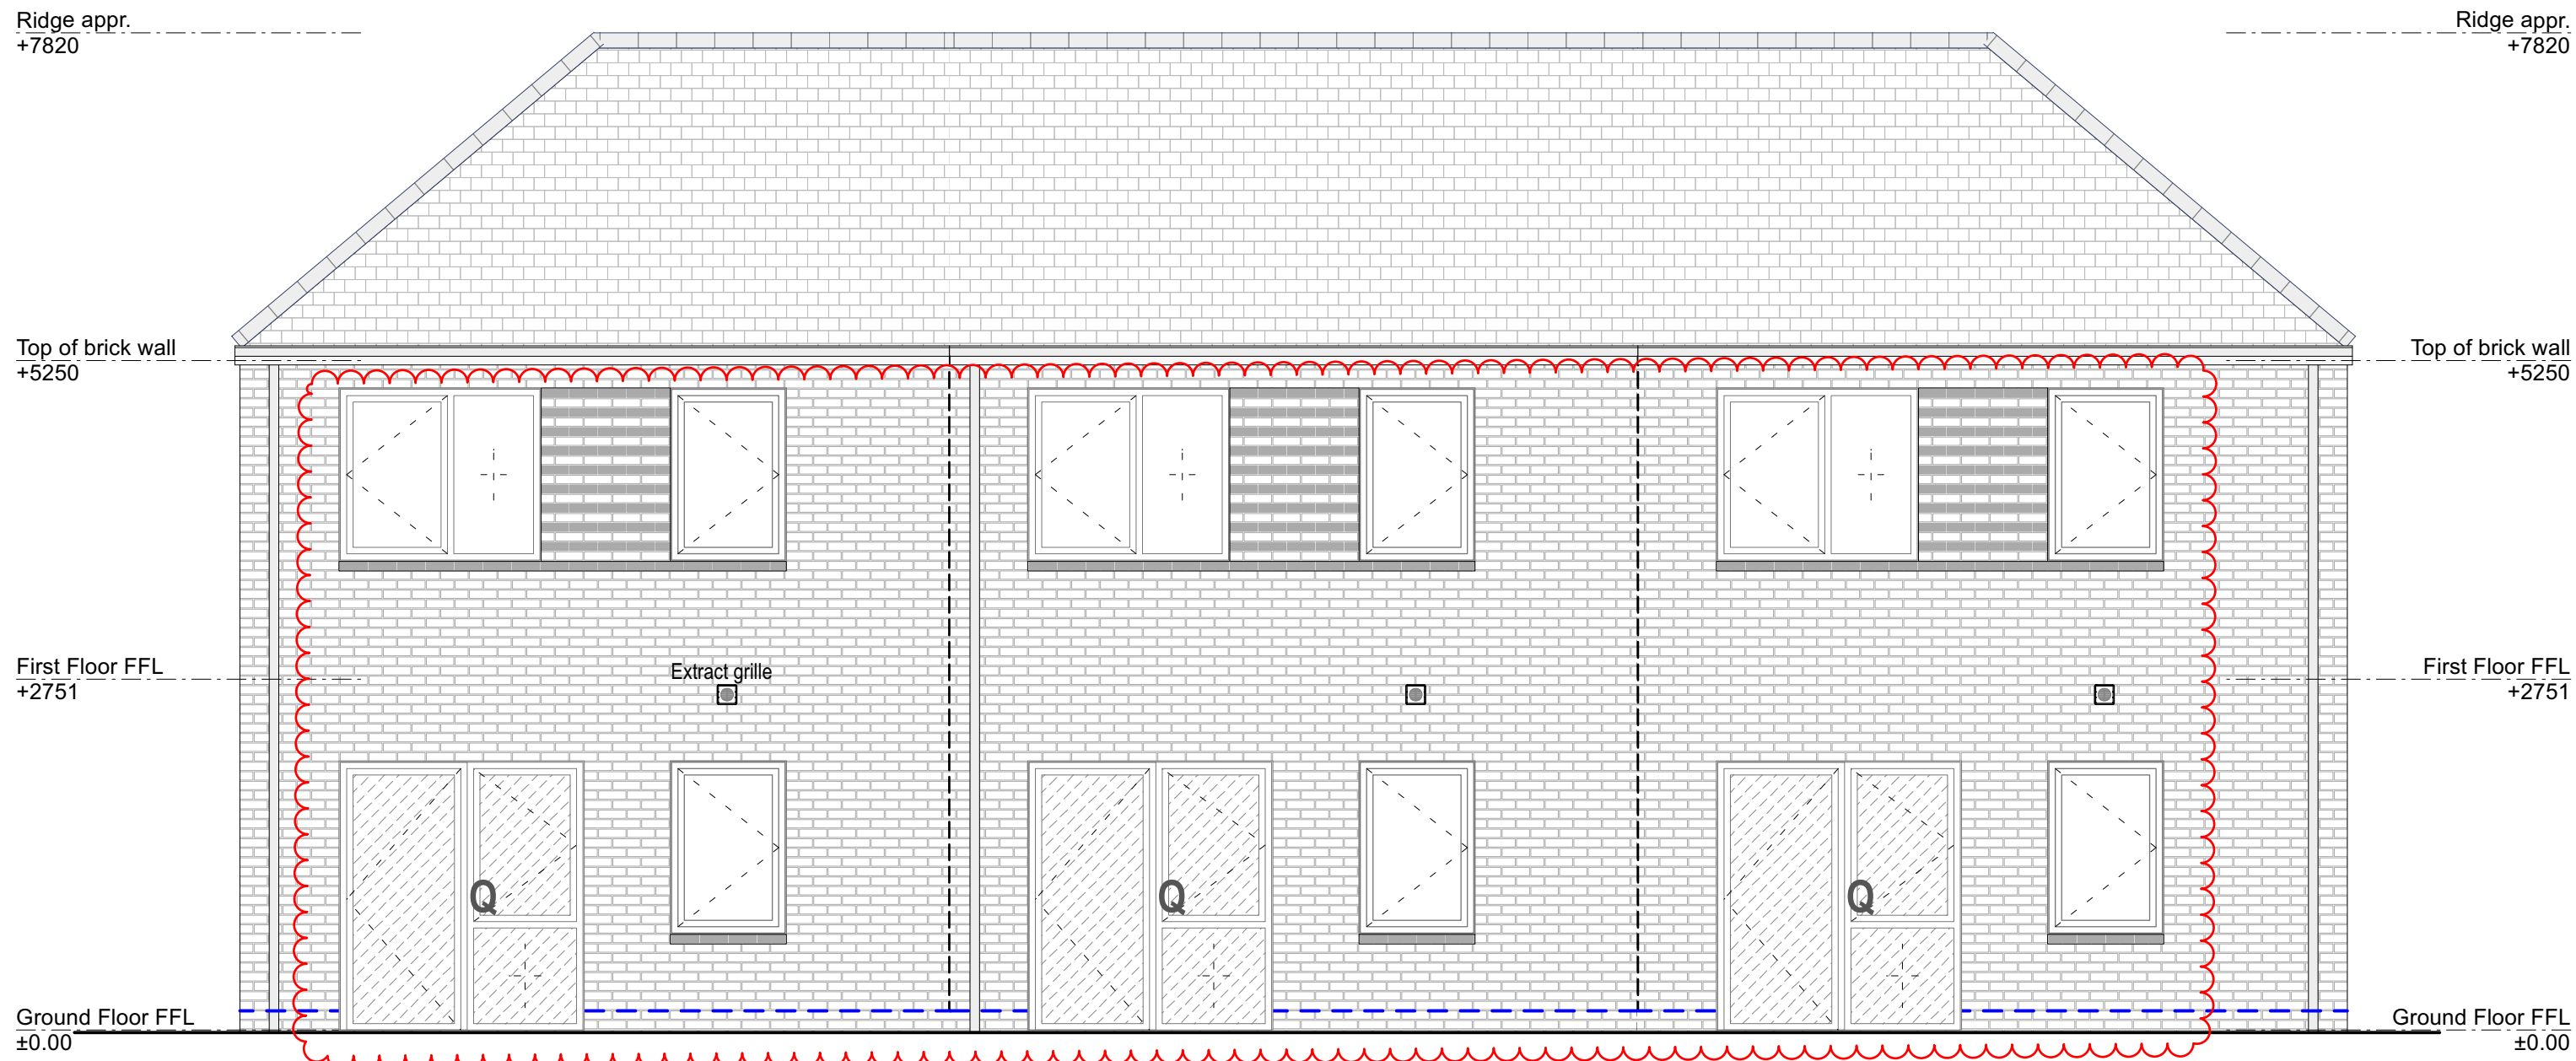


BACK ELEVATION

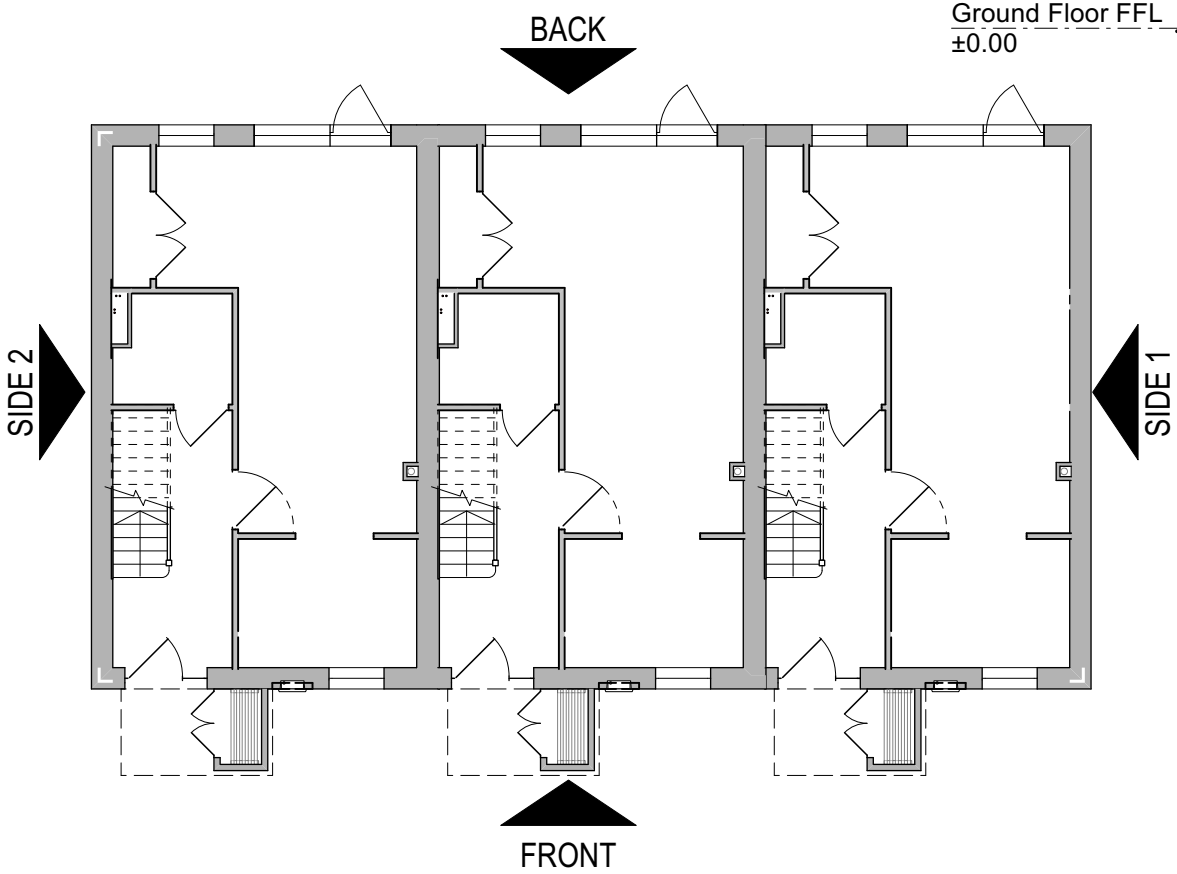

ROOF/RIDGE + EAVES HEIGHT REDUCED BY 225MM

GF REAR WINDOW/DOOR REDUCED TO 1922.5mm & TOP + RIGHT WINDOWS SHIFT 327.5mm TO THE LEFT

PROPOSED APPLICATION

 

Chartered Architects
Chartered Building Surveyors
Interior Designers
CDM Services

Glentworth Court, Lime Kiln Close
Stoke Gifford, Bristol BS34 8SR
+44 (0)117 931 2062
www.kendallkingscott.co.uk

Project
Gorse Ride - S73

Client
Wates / Wokingham Borough Council

Scale
1:50

Paper Size
ISO A1

Filename
220123-Sec-Elev_Houses-Stage 4 PROPOSED.vvx

Copyright
Do not scale this drawing

P02 13/10/2025 EP RW GF rear window/door width reduced to 1922.5 & top-right windows shift 327.5mm to the left

P01 16/09/2025 EP LB Roof lowered by 225mm

Rev Date By Ap Note

Drawing Title
HT 3v1 - Elevations PROPOSED
Plots 119-121, 122-124, 151-153, 240-242

Drawing Number

250237-KKL-HT3-0506

Purpose/Status
PLANNING

Revision
P02

Only to be used on the site for which designed. The electronic transmission of design information contained in this drawing is carried out entirely at the User's risk and Kendall Kingscott Ltd. shall have no liability for any errors or inaccuracies arising therefrom. The production of amended or updated information from the said design information by the User is entirely the responsibility of the User and Kendall Kingscott Ltd. shall have no responsibility in respect thereof.