



PLOT NO.	HOUSE TYPE	HANDING	TENURE
46	HT3	AS	Sale
47	HT3	AS	Sale
48	HT3	AS	Sale
49	HT3	AS	Sale



FRONT ELEVATION

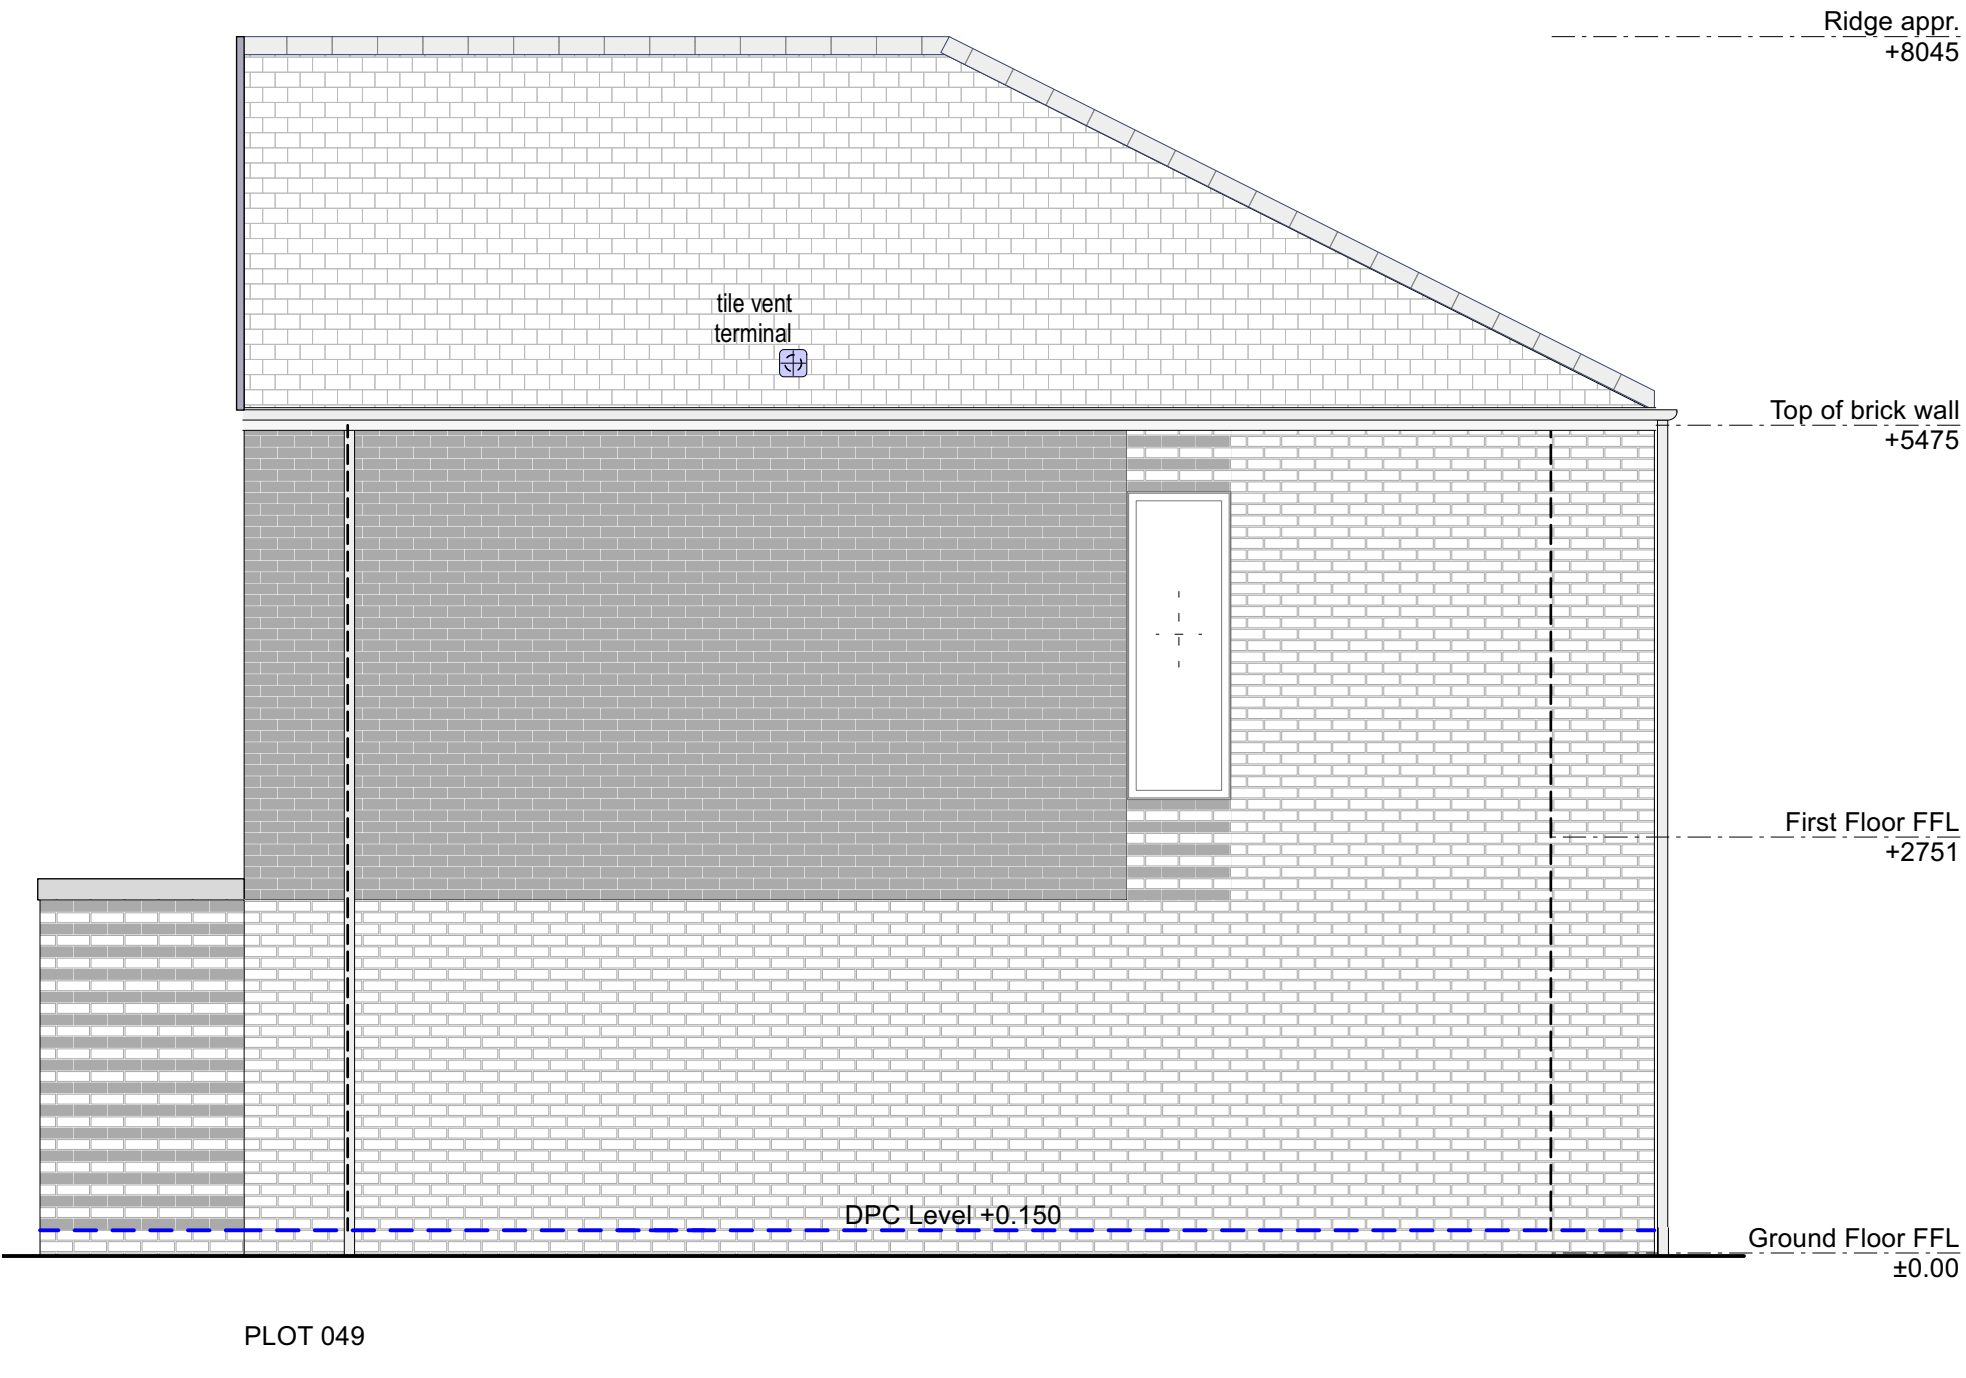


SIDE ELEVATION 1 (HT 3)

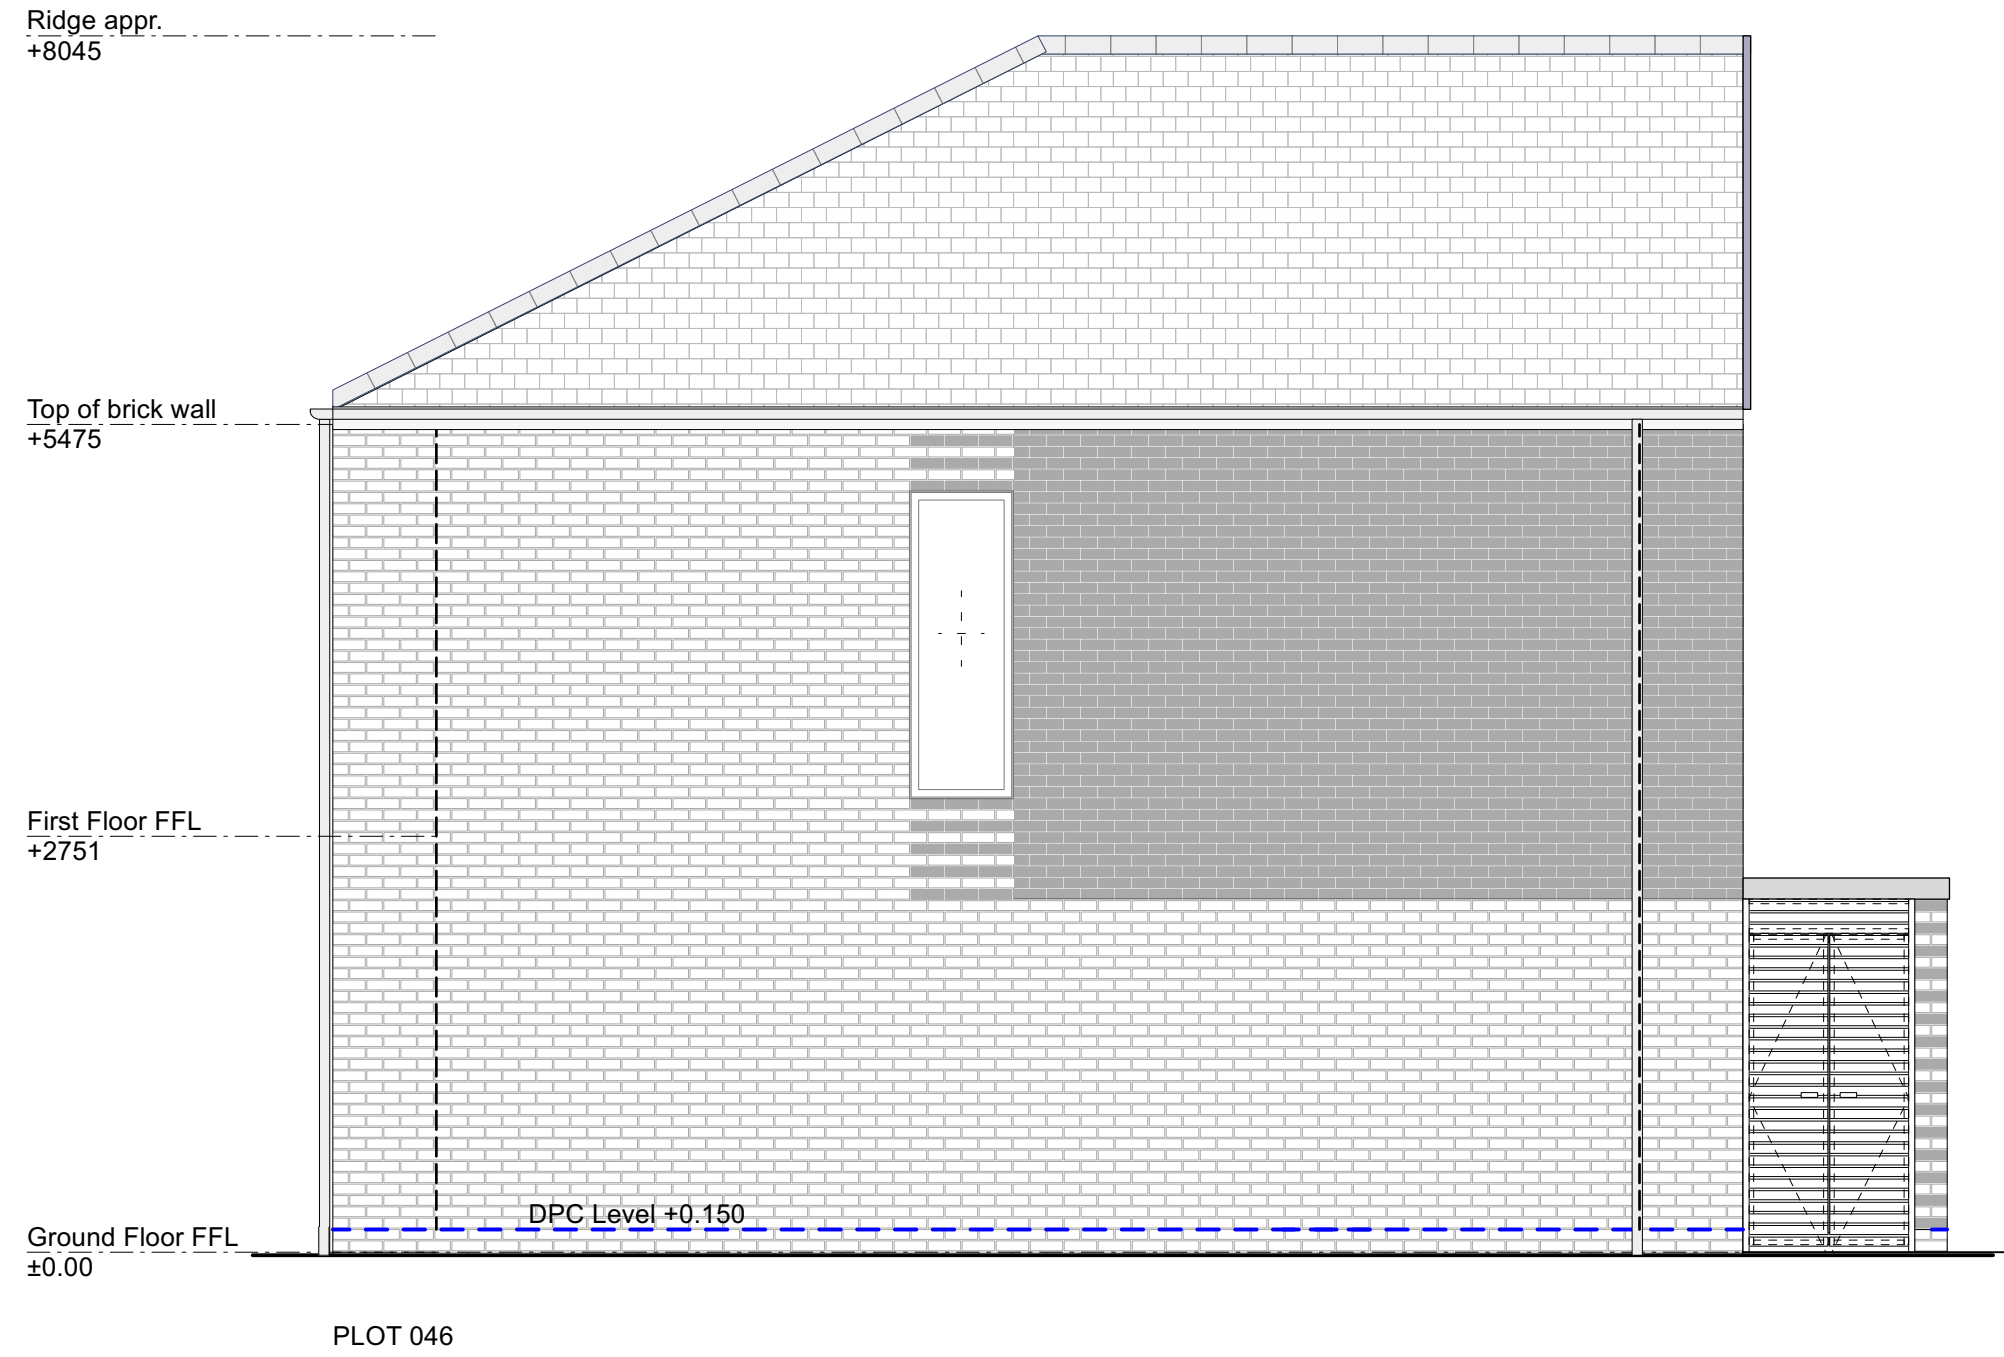


SIDE ELEVATION 2 (HT 3)



BACK ELEVATION

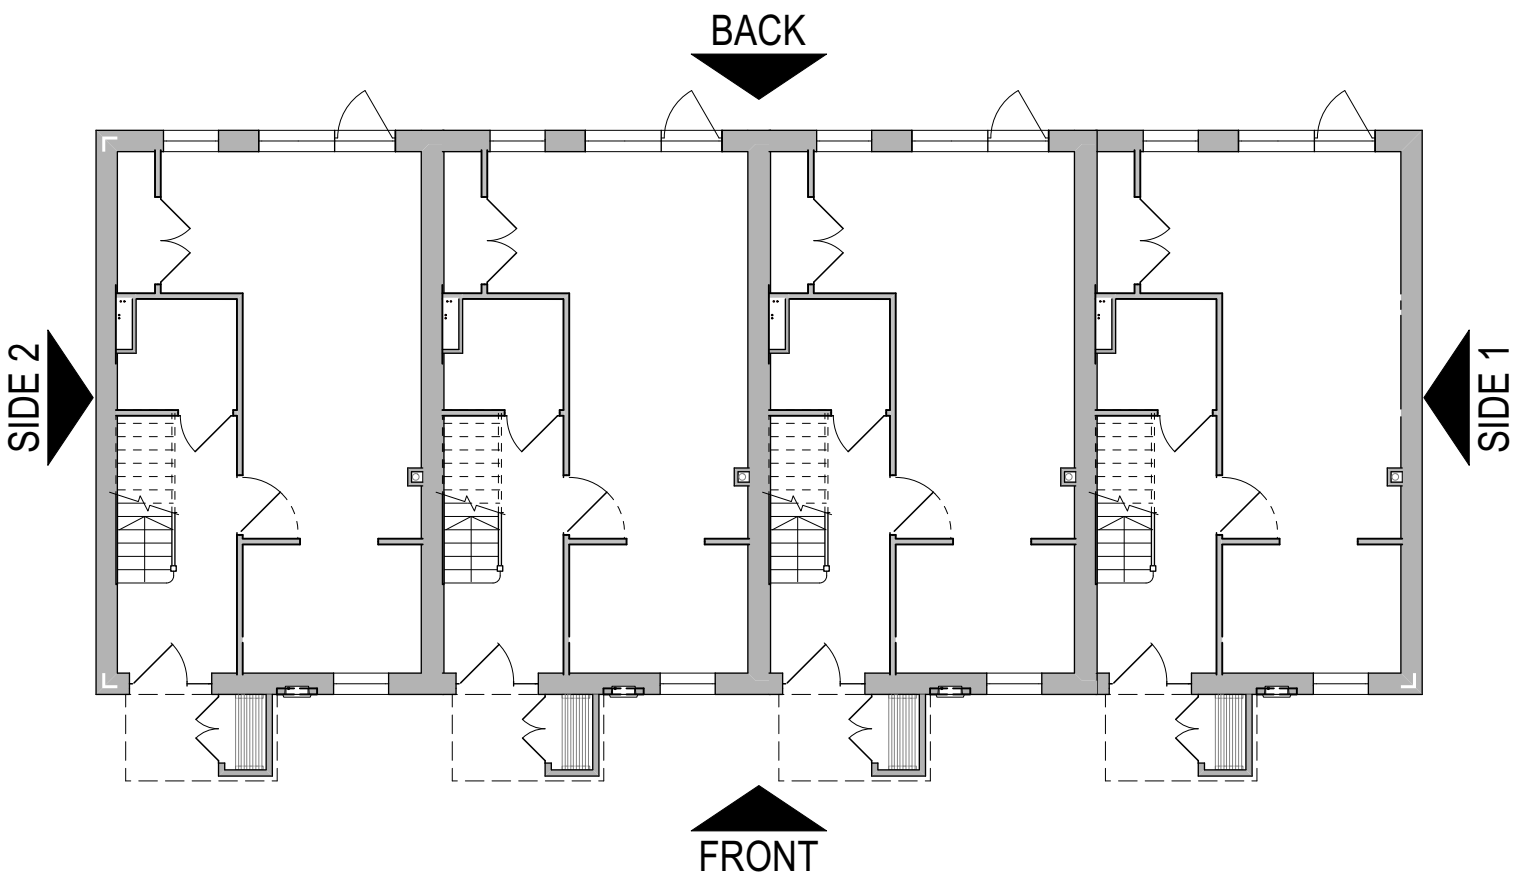

APPROVED APPLICATION

 

Chartered Architects
Chartered Building Surveyors
Interior Designers
CDM Services

Glentworth Court, Lime Kiln Close
Stoke Gifford, Bristol BS34 8SR
+44 (0)117 931 2062
www.kendallkingscott.co.uk

Project
Gorse Ride - S73

Scale
1:50

ISO A1

220123-Sec-Elev_Houses-Stage 4 EXISTING .vnx

© Copyright

Do not scale this drawing

Check all dimensions and levels on site

Only to be used on the site for which designed. The electronic transmission of design information contained in this drawing is carried out entirely at the User's risk and without Kingscott Ltd. shall have no liability for any errors or inaccuracies arising therefrom. The production of amended or updated information from the said design information by the User is entirely the responsibility of the User and Kingscott Ltd. shall have no responsibility in respect thereof whatsoever.

P01 16/09/2025 EP LB Updated for NMA

Rev Date By Ap Note

Drawing Title
HT 3v2 - Elevations EXISTING
Plots 046-047-048-049

Drawing Number
250237-KKL-HT3-0507

Purpose/Status
PLANNING

Revision
P01