


PLOT SCHEDULE


PLOT NO.	HOUSE TYPE	HANDING	TENURE
46	HT3	AS	Sale
47	HT3	AS	Sale
48	HT3	AS	Sale
49	HT3	AS	Sale




FRONT ELEVATION

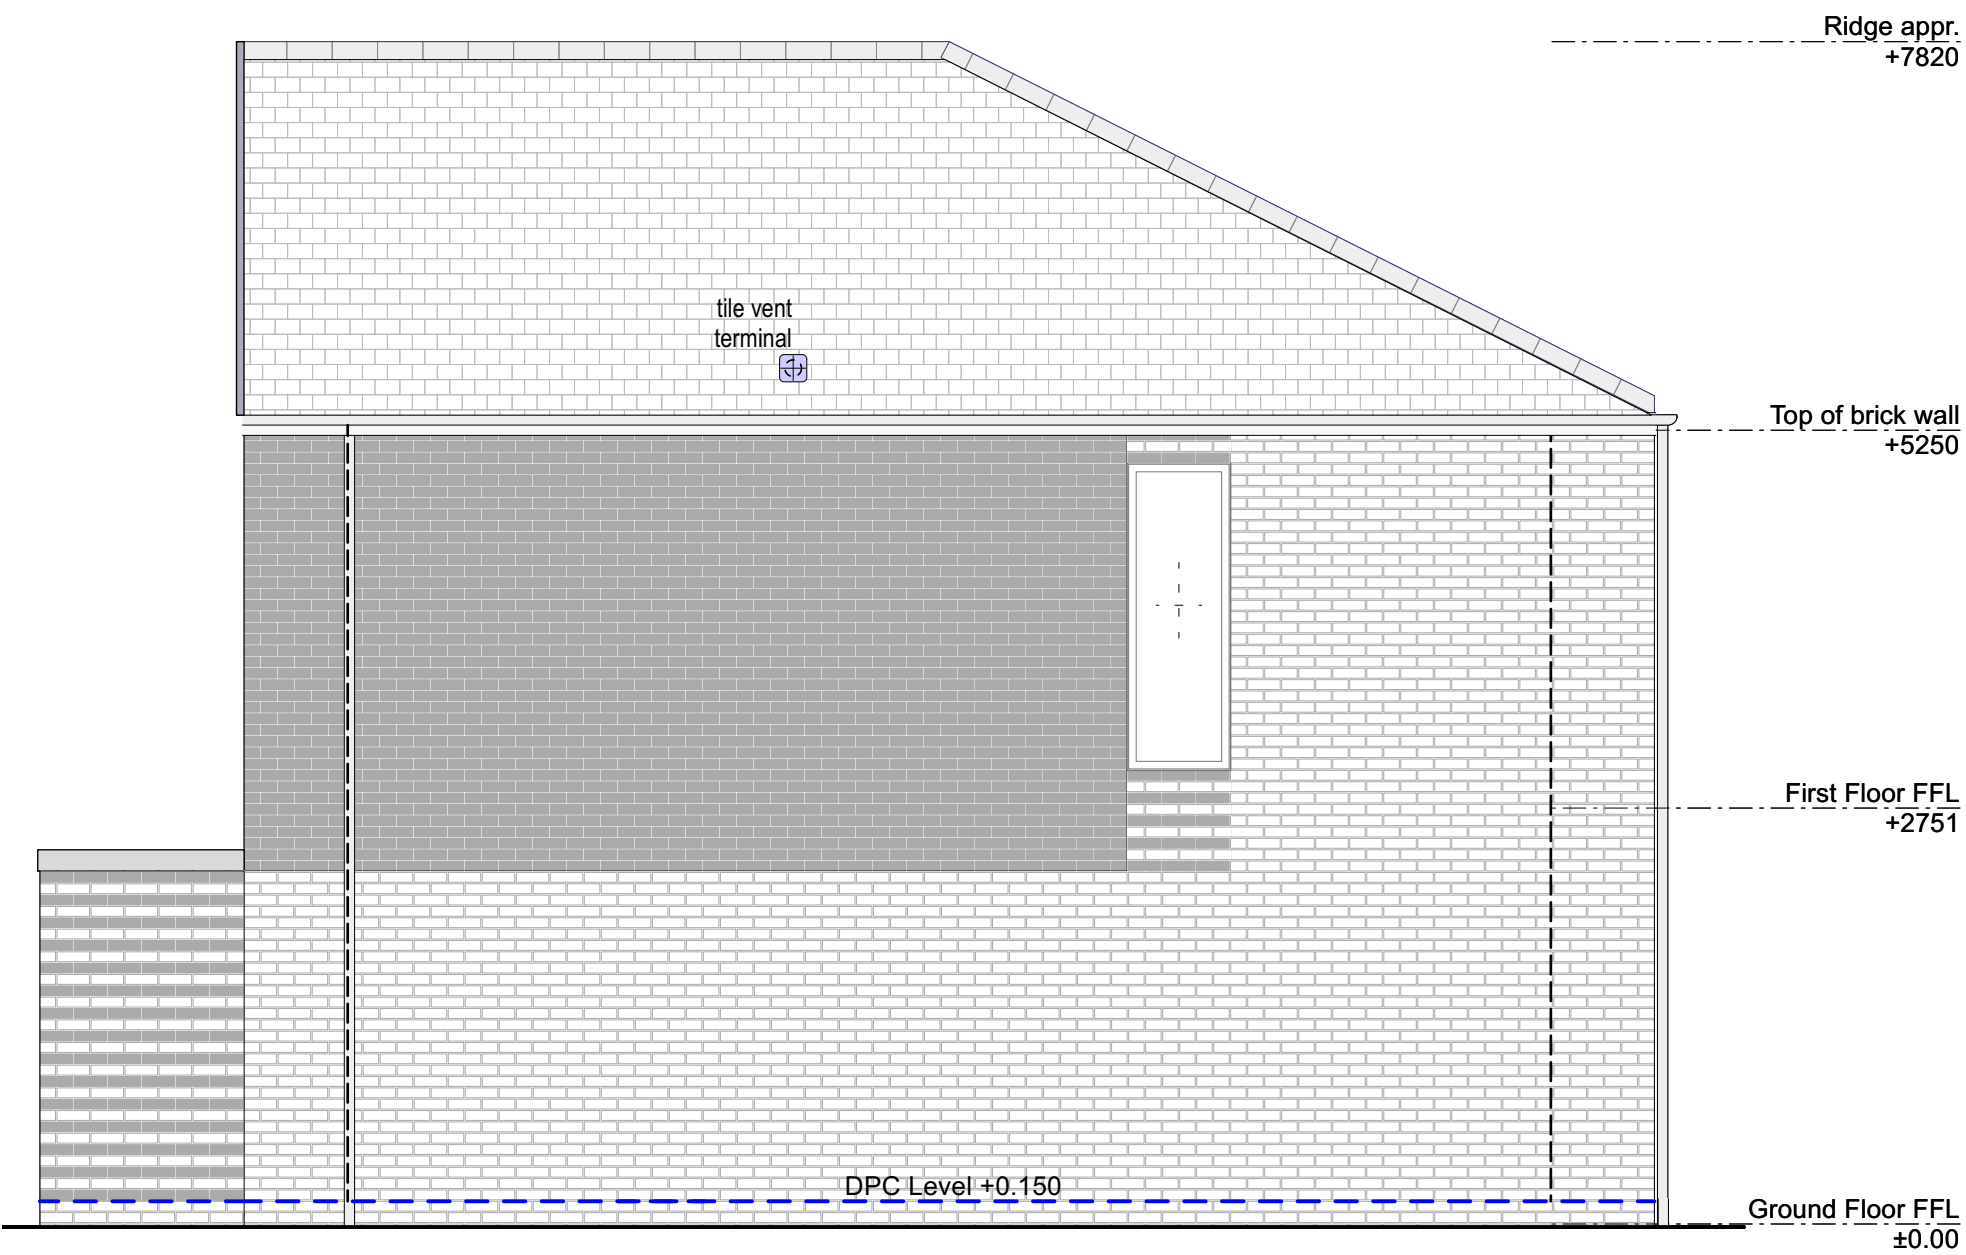


SIDE ELEVATION 1 (HT 3)

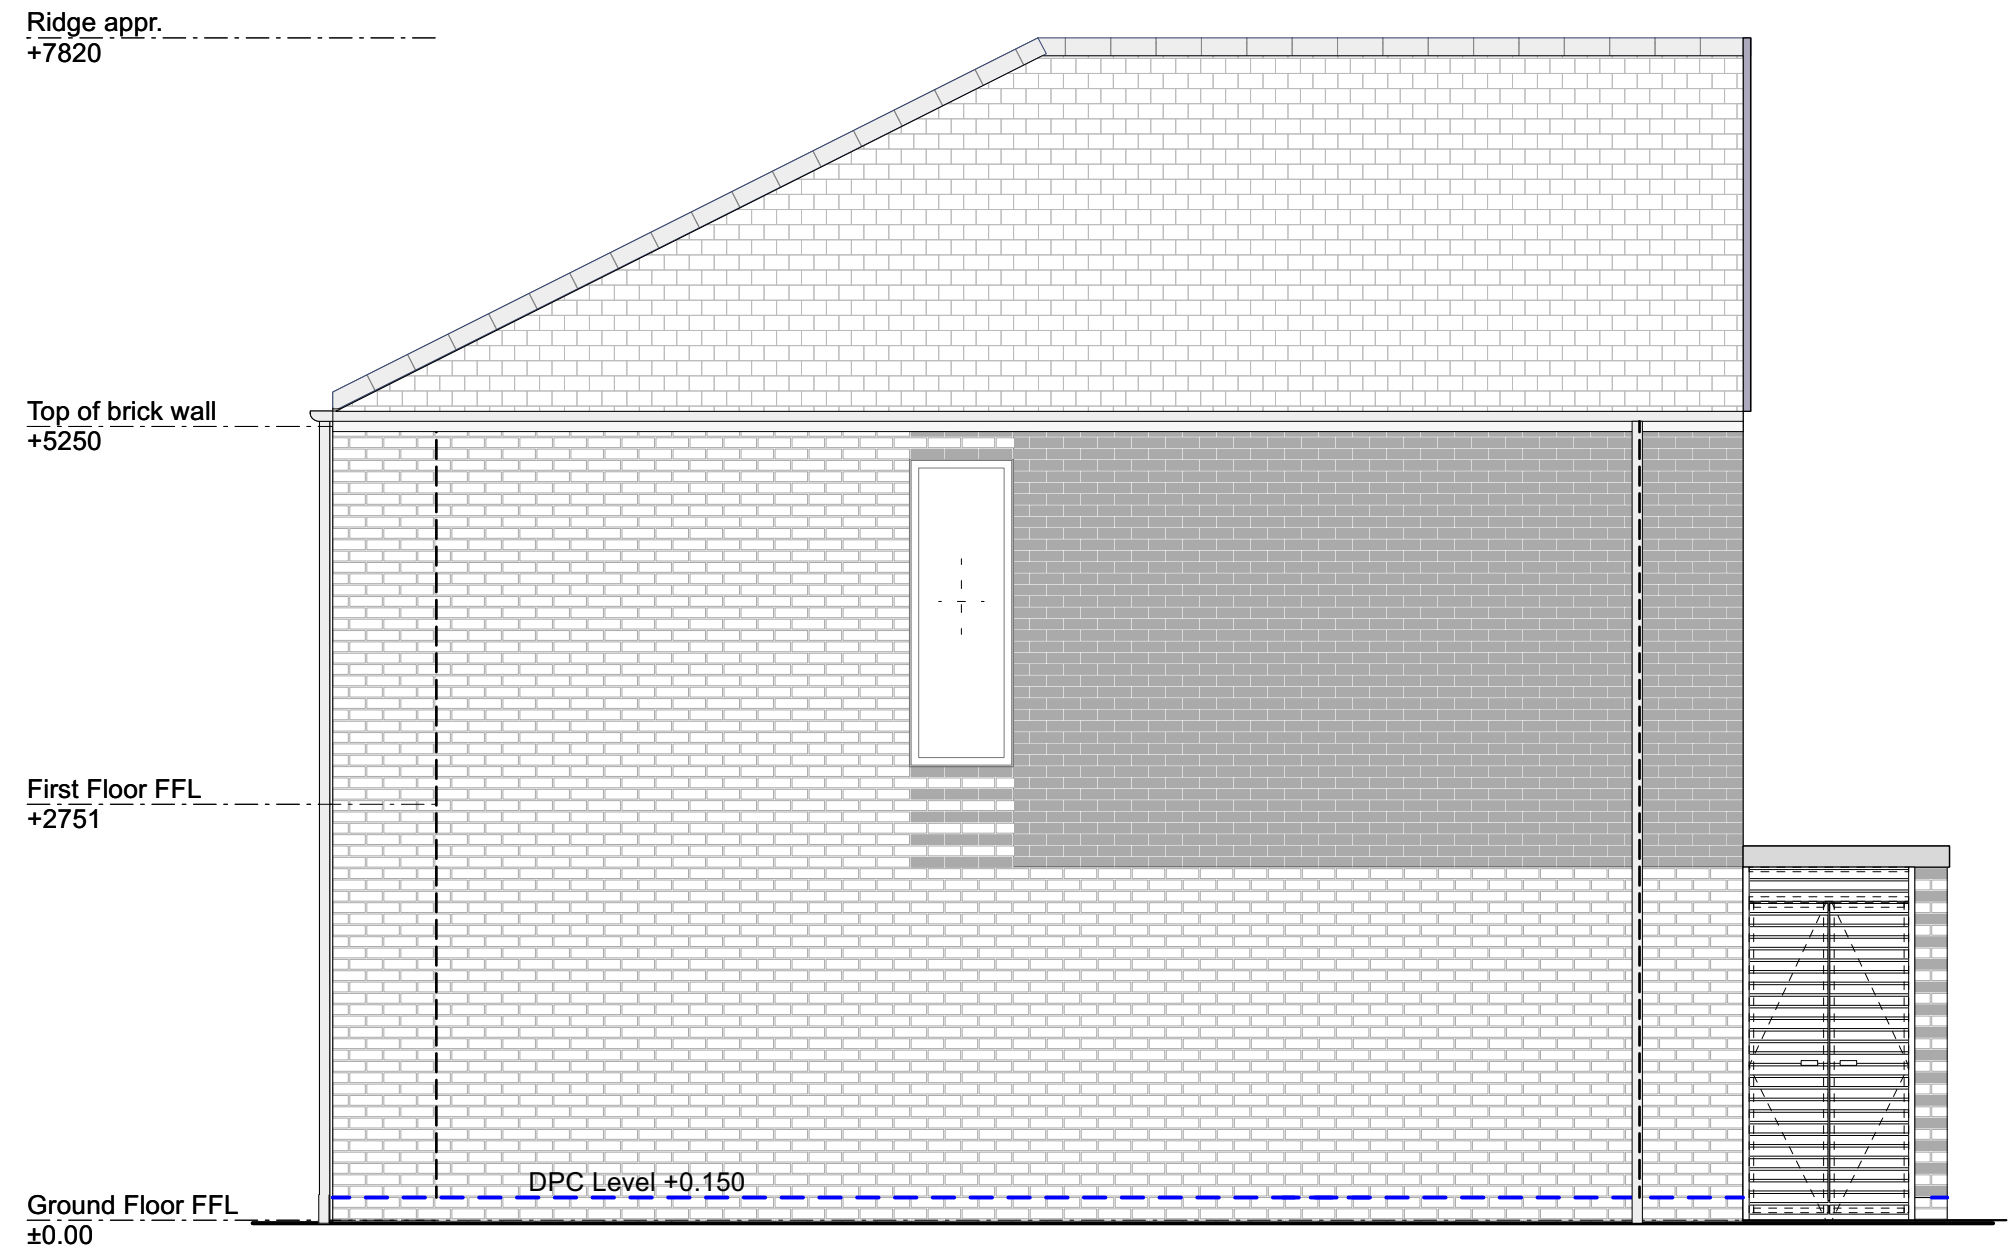

SIDE ELEVATION 2 (HT 3)

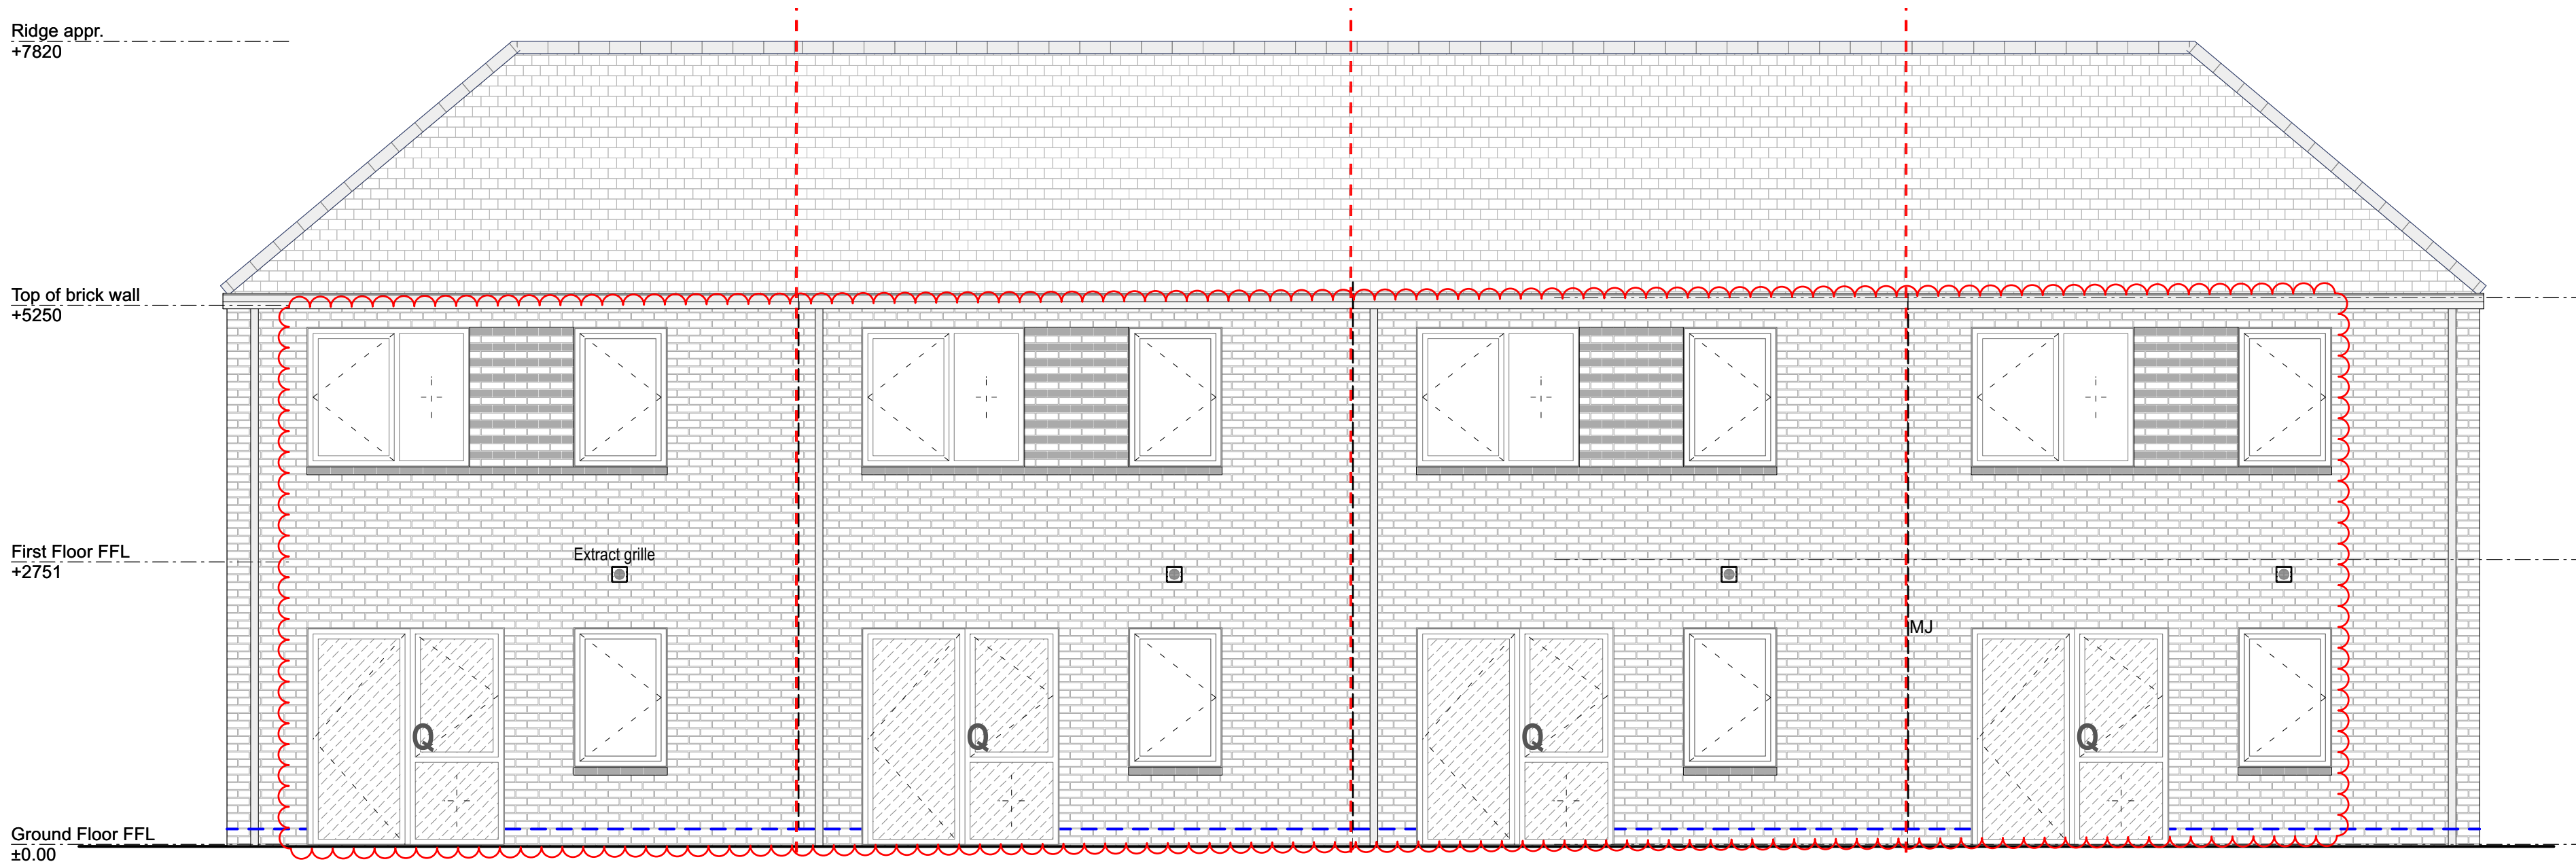


BACK ELEVATION

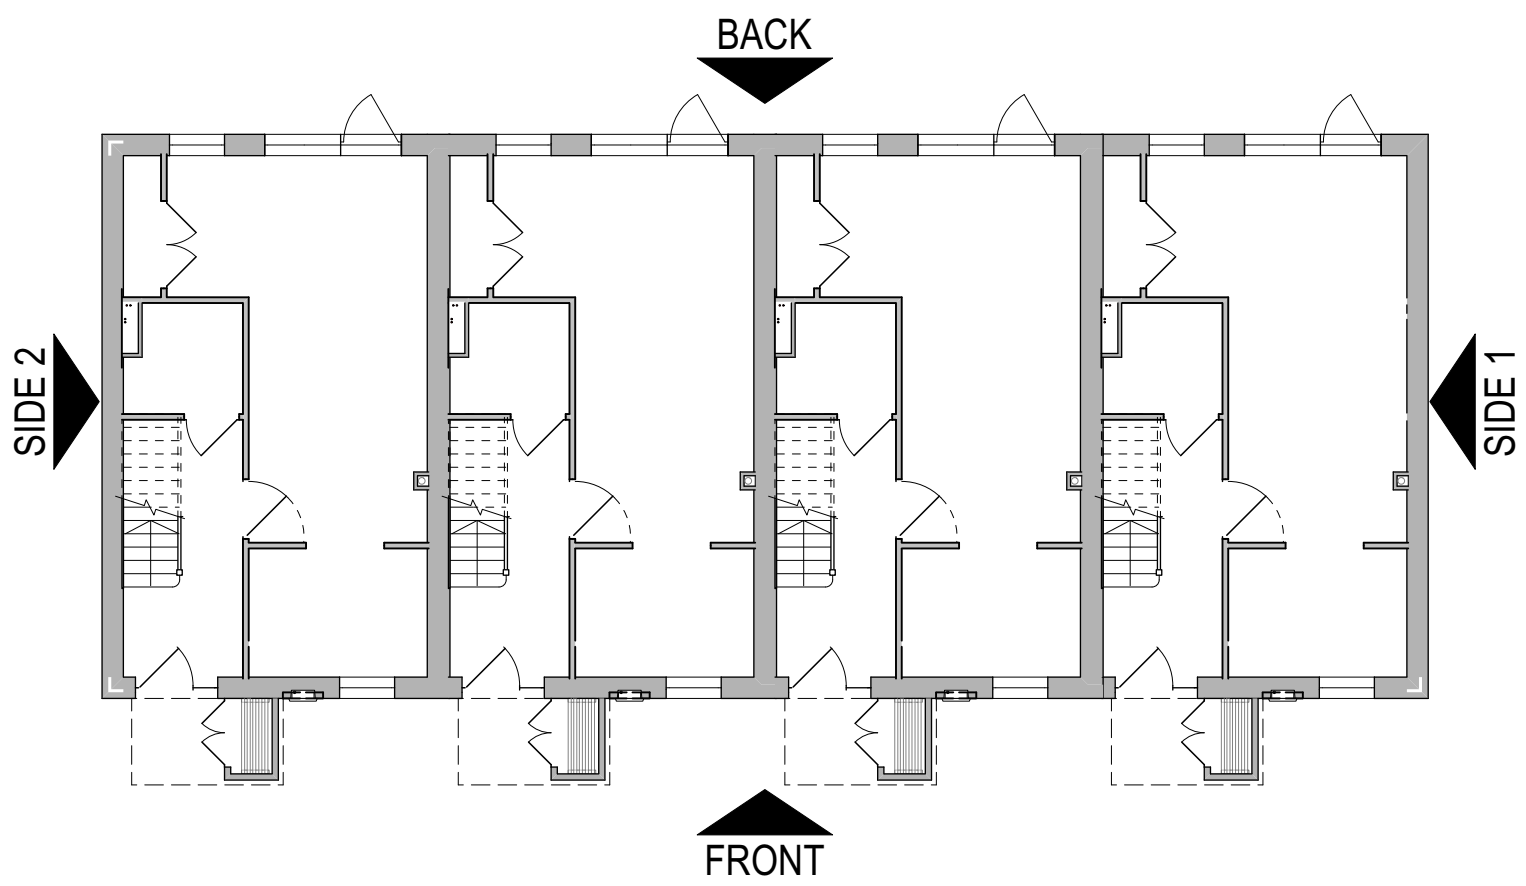

ROOF/RIDGE + EAVES HEIGHT REDUCED BY 225MM

GF REAR WINDOW/DOOR REDUCED TO 1922.5mm & TOP + RIGHT WINDOWS SHIFT 327.5mm TO THE LEFT

PROPOSED APPLICATION

 

Chartered Architects
Chartered Building Surveyors
Interior Designers
CDM Services

Glentworth Court, Lime Kiln Close
Stoke Gifford, Bristol BS34 8SR
+44 (0)117 931 2062
www.kendallkingscott.co.uk

Project
Gorse Ride - S73

Client
Wates / Wokingham Borough Council

Scale
1:50

Paper Size
ISO A1

Filename
220123-Sec-Elev_Houses-Stage 4 PROPOSED.vvx

Copyright
Do not scale this drawing

P02 13/10/2025 EP RW GF rear window/door width reduced to 1922.5 & top+right windows shift 327.5mm to the left

P01 16/09/2025 EP LB Roof lowered by 225mm

Rev Date By Ap Note

Drawing Title
HT 3v2 - Elevations PROPOSED
Plots 046-047-048-049

Drawing Number
250237-KKL-HT3-0508

Purpose/Status
PLANNING

Check all dimensions and levels on site

P02