


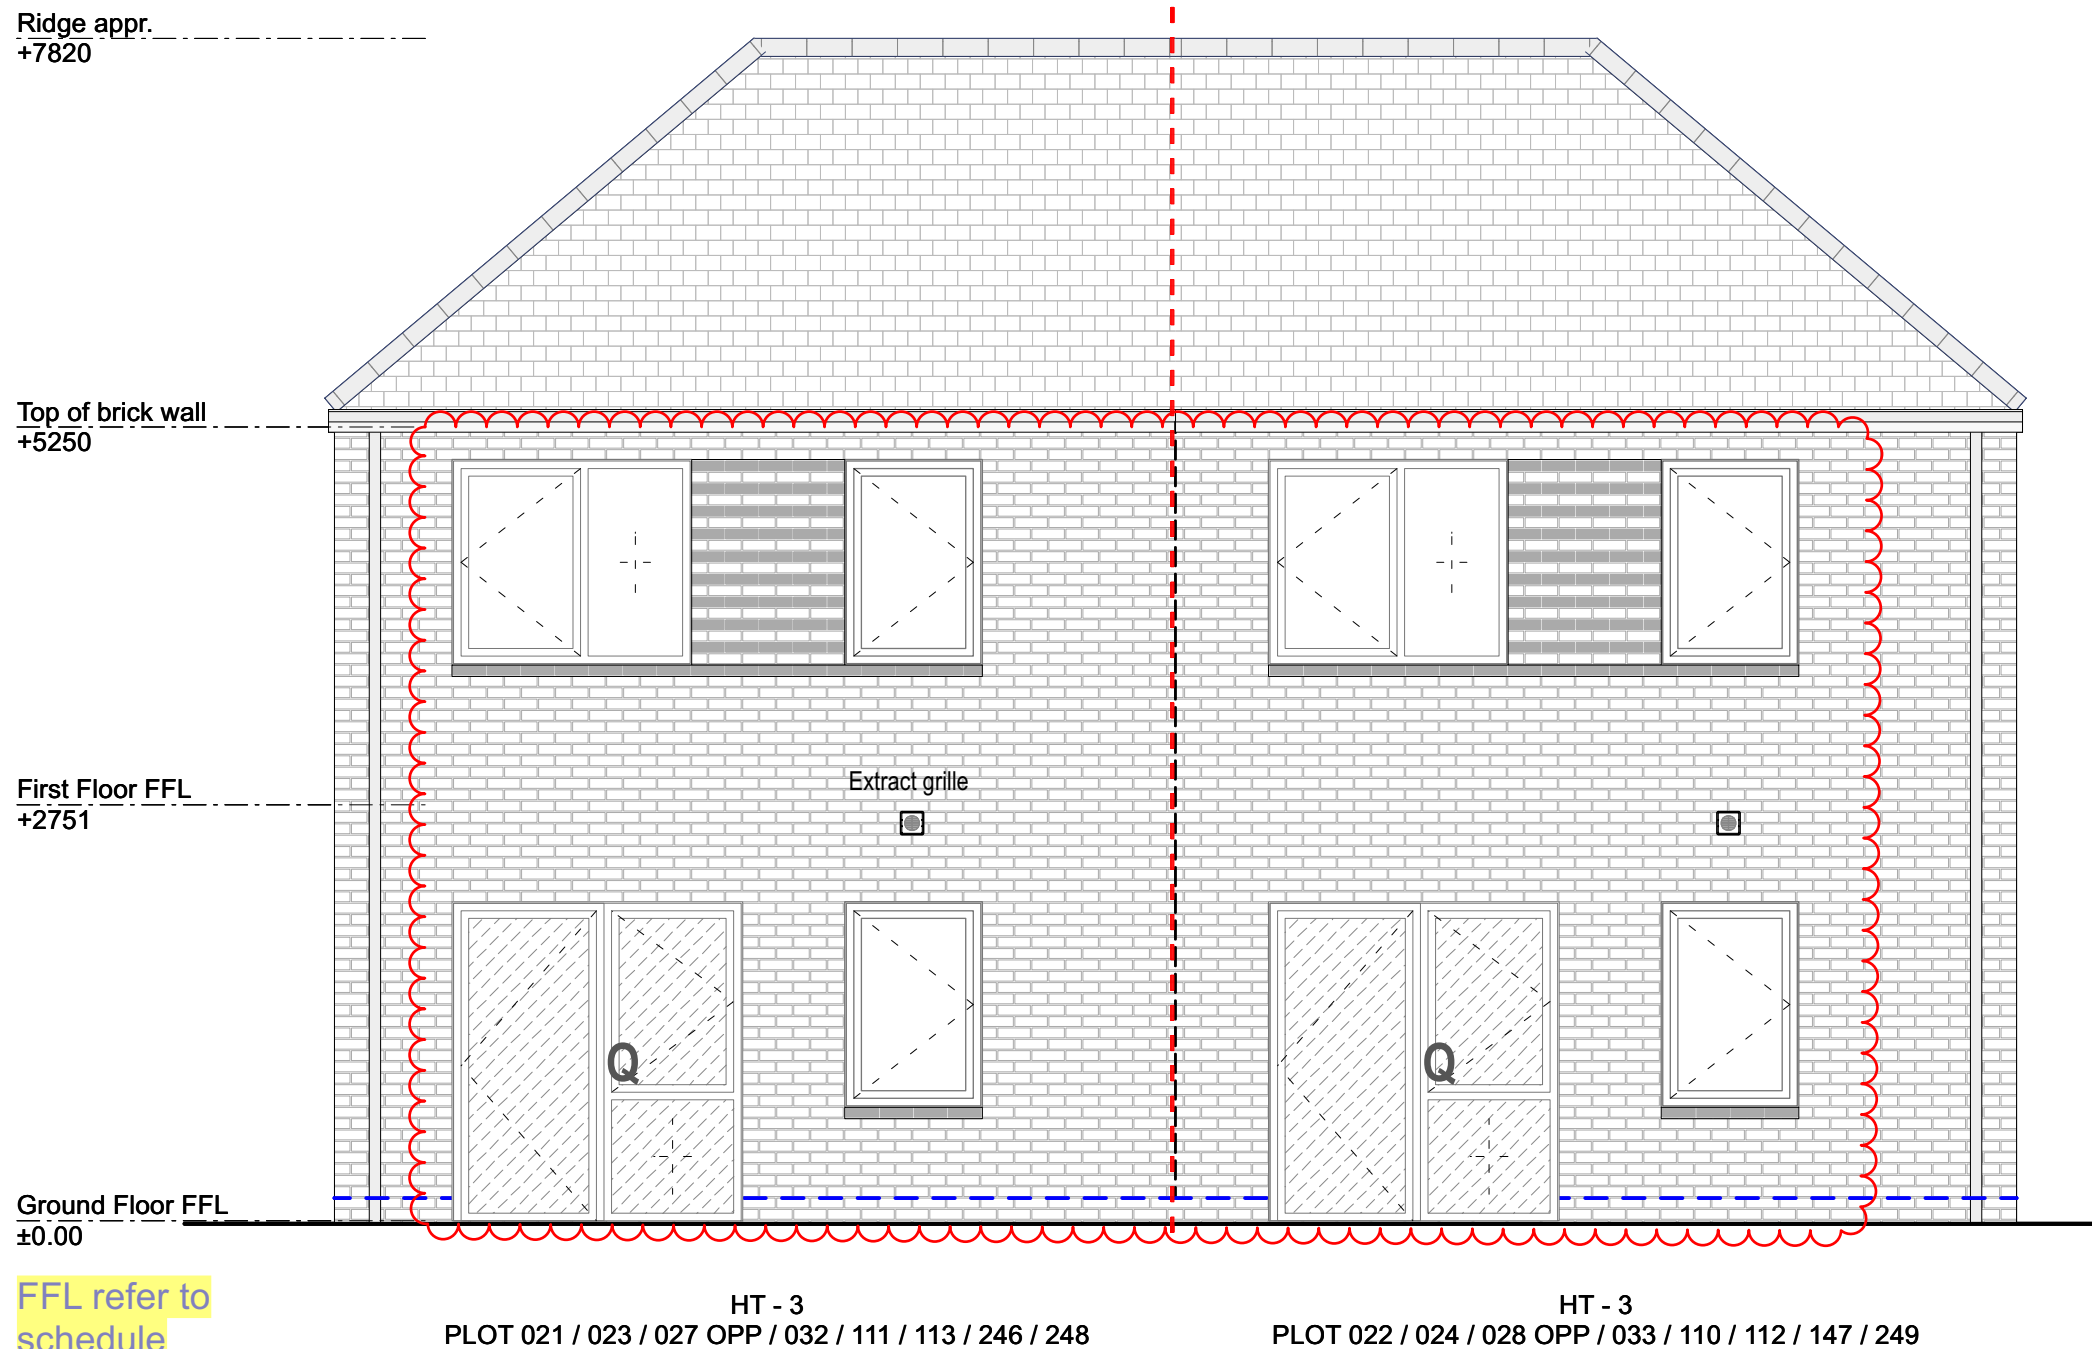


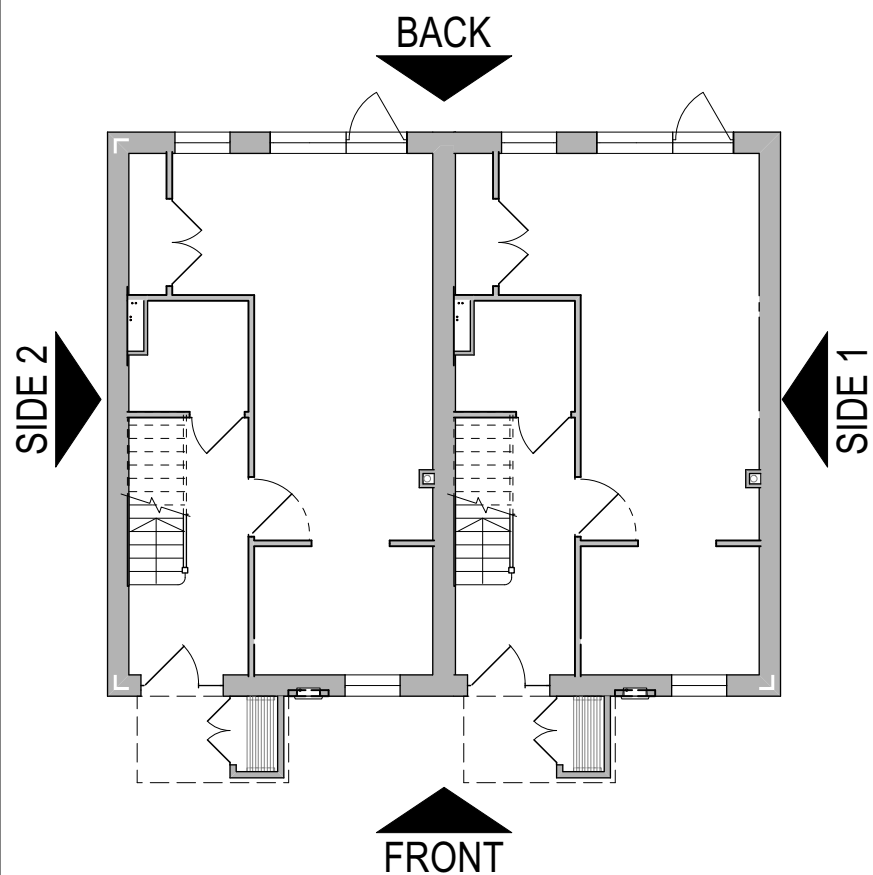

FRONT ELEVATION

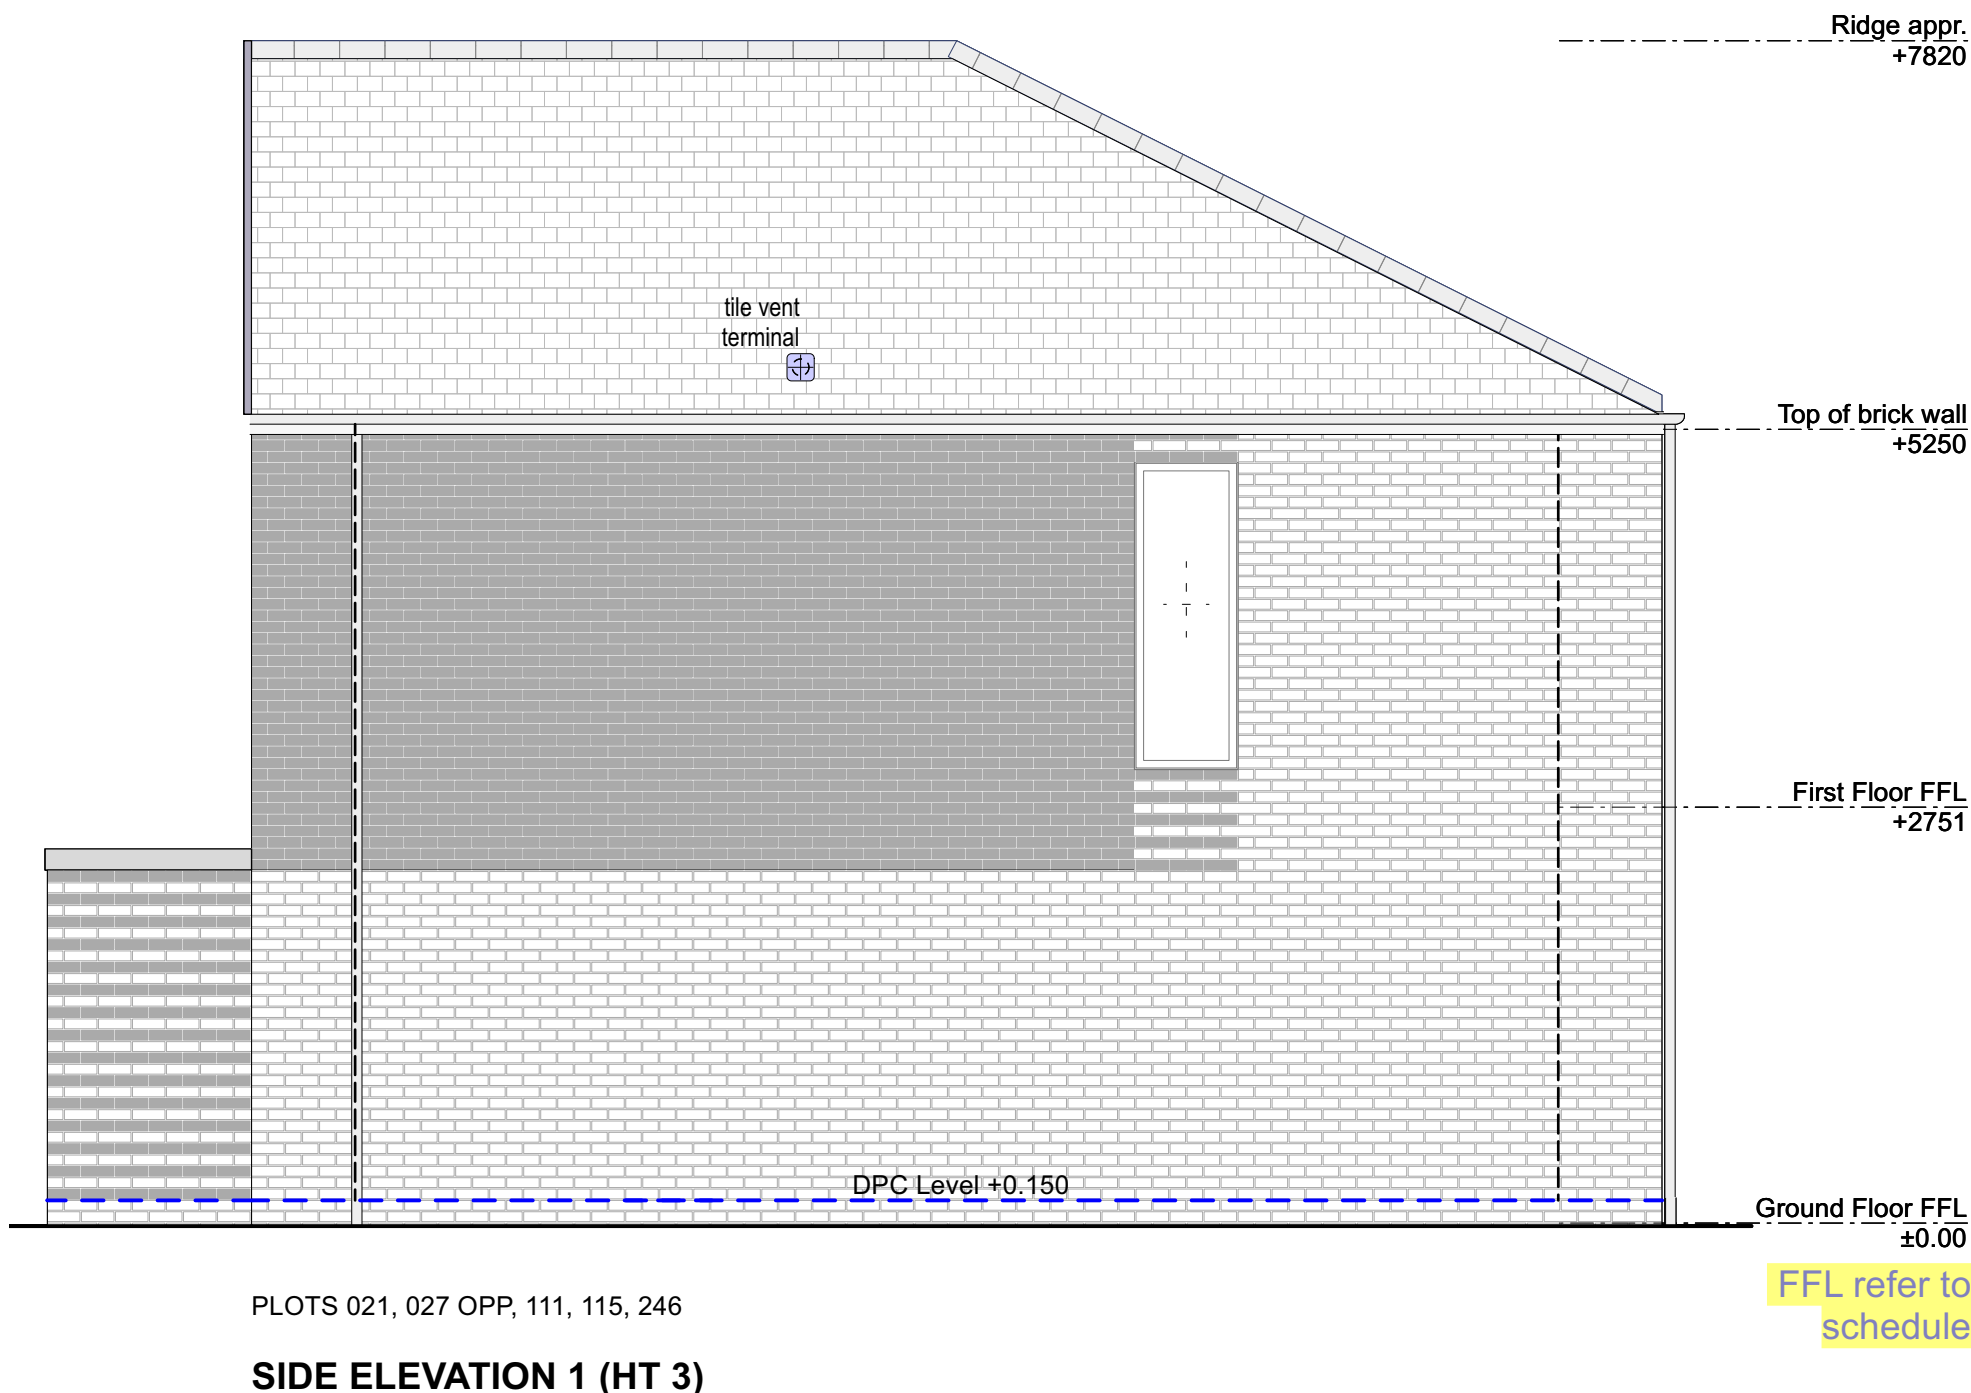


BACK ELEVATION

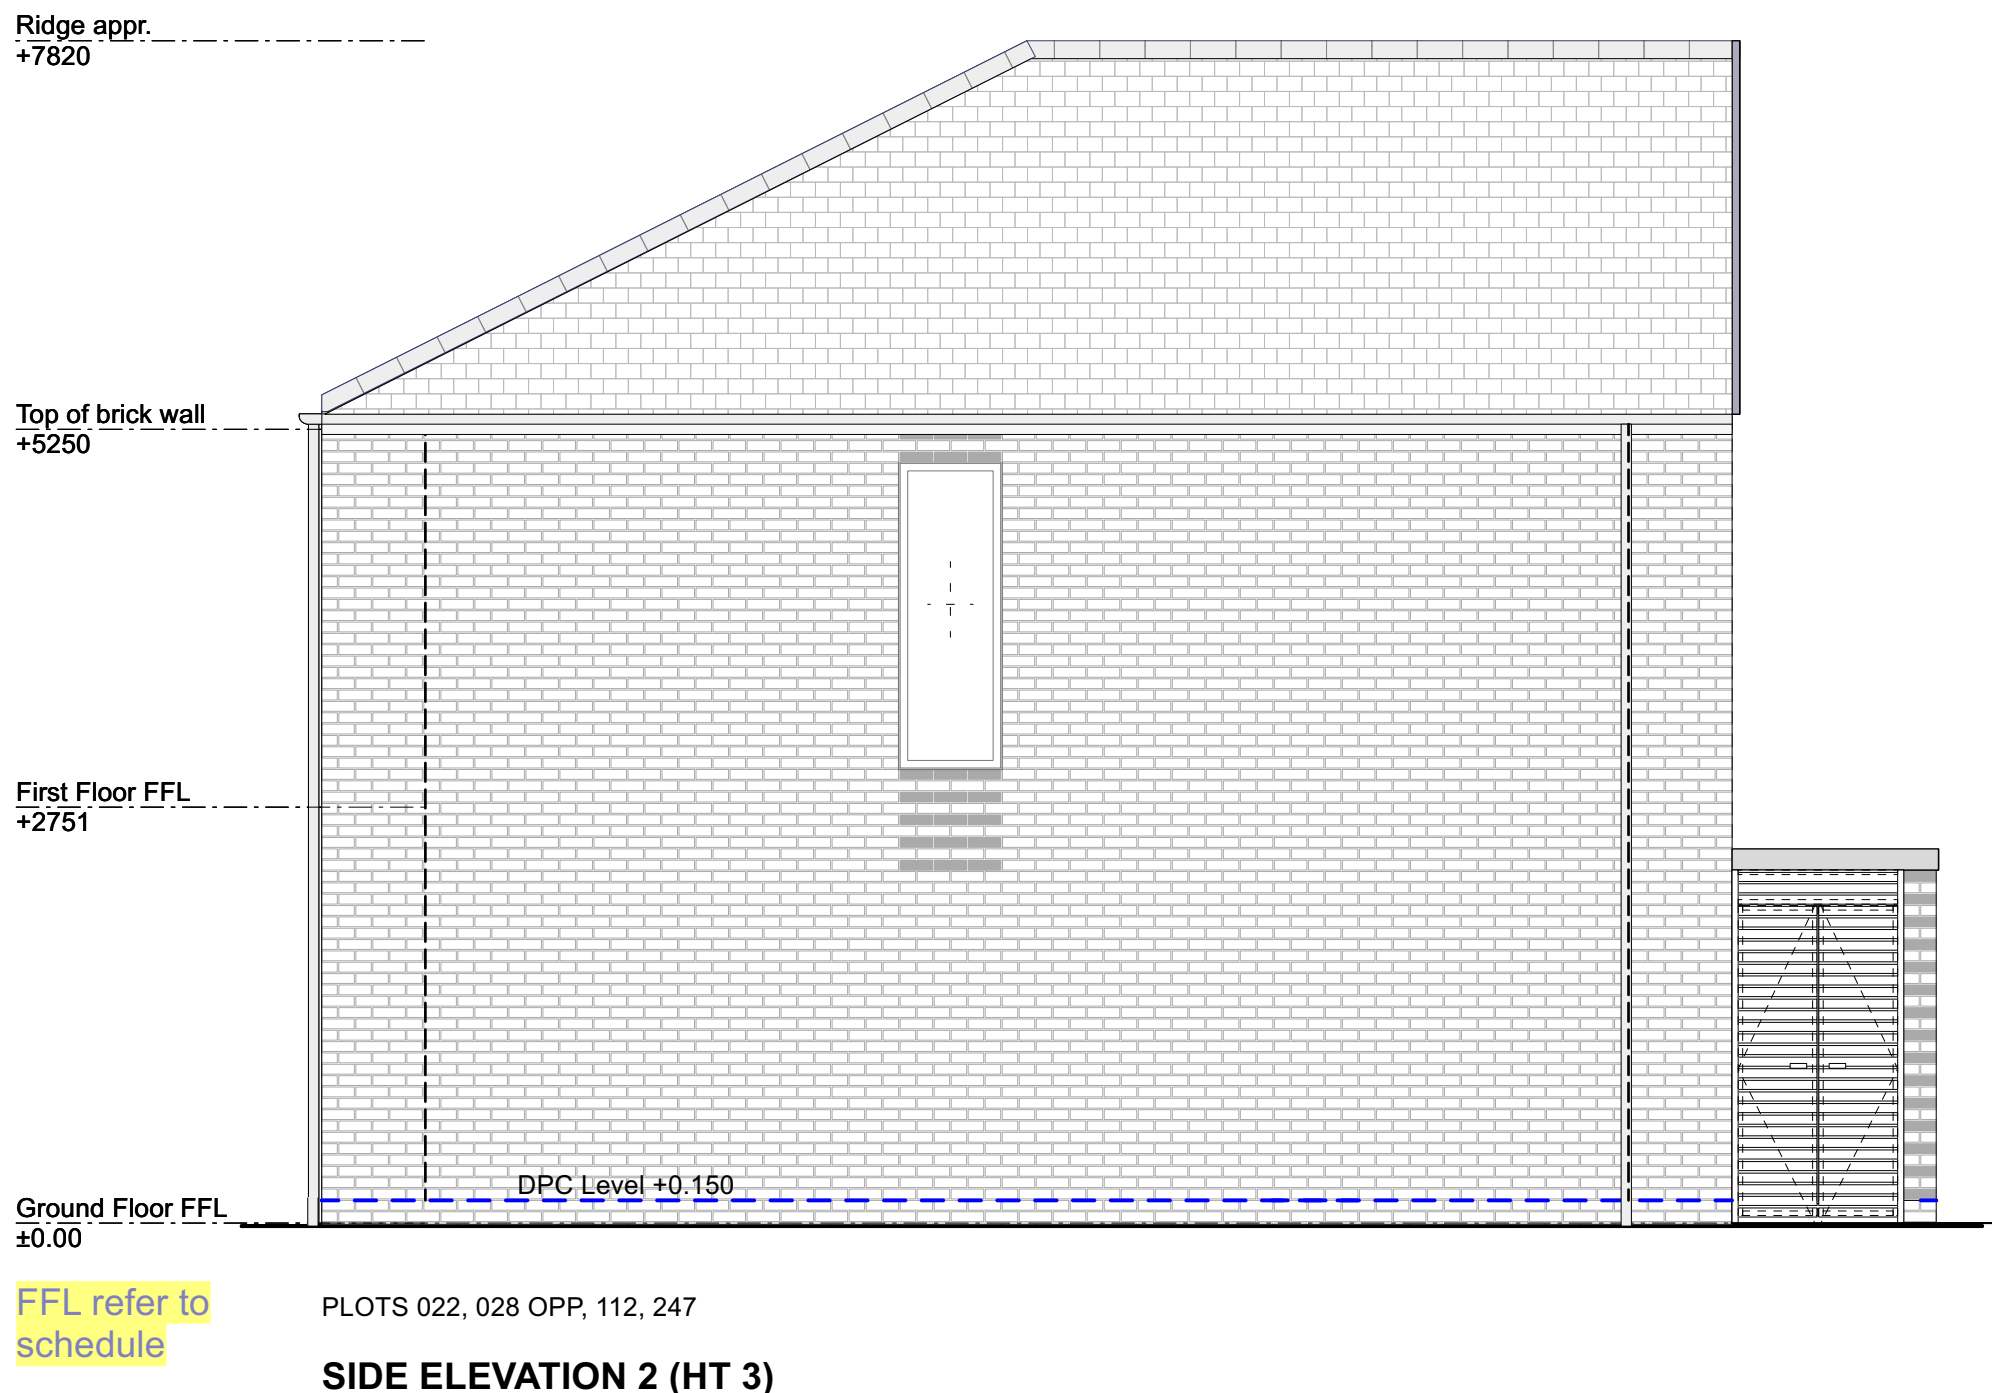

This drawing is issued based upon information and advice given by the contractor and we cannot confirm that the building has been constructed strictly in accordance with our drawings.

ROOF/RIDGE + EAVES HEIGHT REDUCED BY 225MM
GF REAR WINDOW/DOOR REDUCED TO 1922.5mm & TOP + RIGHT WINDOWS SHIFT 327.5mm TO THE LEFT

PROPOSED APPLICATION

 

Chartered Architects
Chartered Building Surveyors
Interior Designers
CDM Services

Glentworth Court, Lime Kiln Close
Stoke Gifford, Bristol BS34 8SR
+44 (0)117 931 2062
www.kendallkingscott.co.uk

Project: Gorse Ride - S73
Client: Wates / Wokingham Borough Council
Scale: 1:50
Paper Size: ISO A1
Filename: 220123-Sec-Elev_Houses-Stage 4 PROPOSED.vwx
© Copyright: Do not scale this drawing

P02 13/10/2025 EP RW GF rear window/door width reduced to 1922.5 & top + right windows shift 327.5mm to the left
P01 16/09/2025 EP LB Roof lowered by 225mm
Rev Date By Ap Note

Drawing Title: HT 3 - Elevations (sht 1) PROPOSED
Plots 21-24,27-28,32-33,110-115,246-249
Drawing Number: 250237-KKL-HT3-0502

Purpose/Status: PLANNING
Revision: P02

PLOT SCHEDULE

PLOT NO.	HOUSE TYPE	HANDING	TENURE
110	HT3	AS	Sale
111	HT3	AS	Sale
112	HT3	AS	Sale
113	HT3	AS	Sale
114	HT3	AS	Sale
115	HT3	AS	Sale
246	HT3	AS	Shd. ownership
247	HT3	AS	Shd. ownership
248	HT3	AS	Social Rent
249	HT3	AS	Social Rent

PLOT SCHEDULE: FFL

PLOT NO.	FF LEVEL
110	FFL 67.075
111	FFL 67.075
112	FFL 67.075
113	FFL 67.075
114	FFL 67.225
115	FFL 67.300
246	FFL 66.600
247	FFL 66.600
248	FFL 66.300
249	FFL 66.300