



| PLOT SCHEDULE |            |         |             |
|---------------|------------|---------|-------------|
| PLOT NO.      | HOUSE TYPE | HANDING | TENURE      |
| 157           | HT 5       | AS      | Social Rent |
| 158           | HT 5       | AS      | Social Rent |
| 159           | HT 7       | AS      | Social Rent |
| 160           | HT 8       | AS      | Social Rent |




FRONT ELEVATION

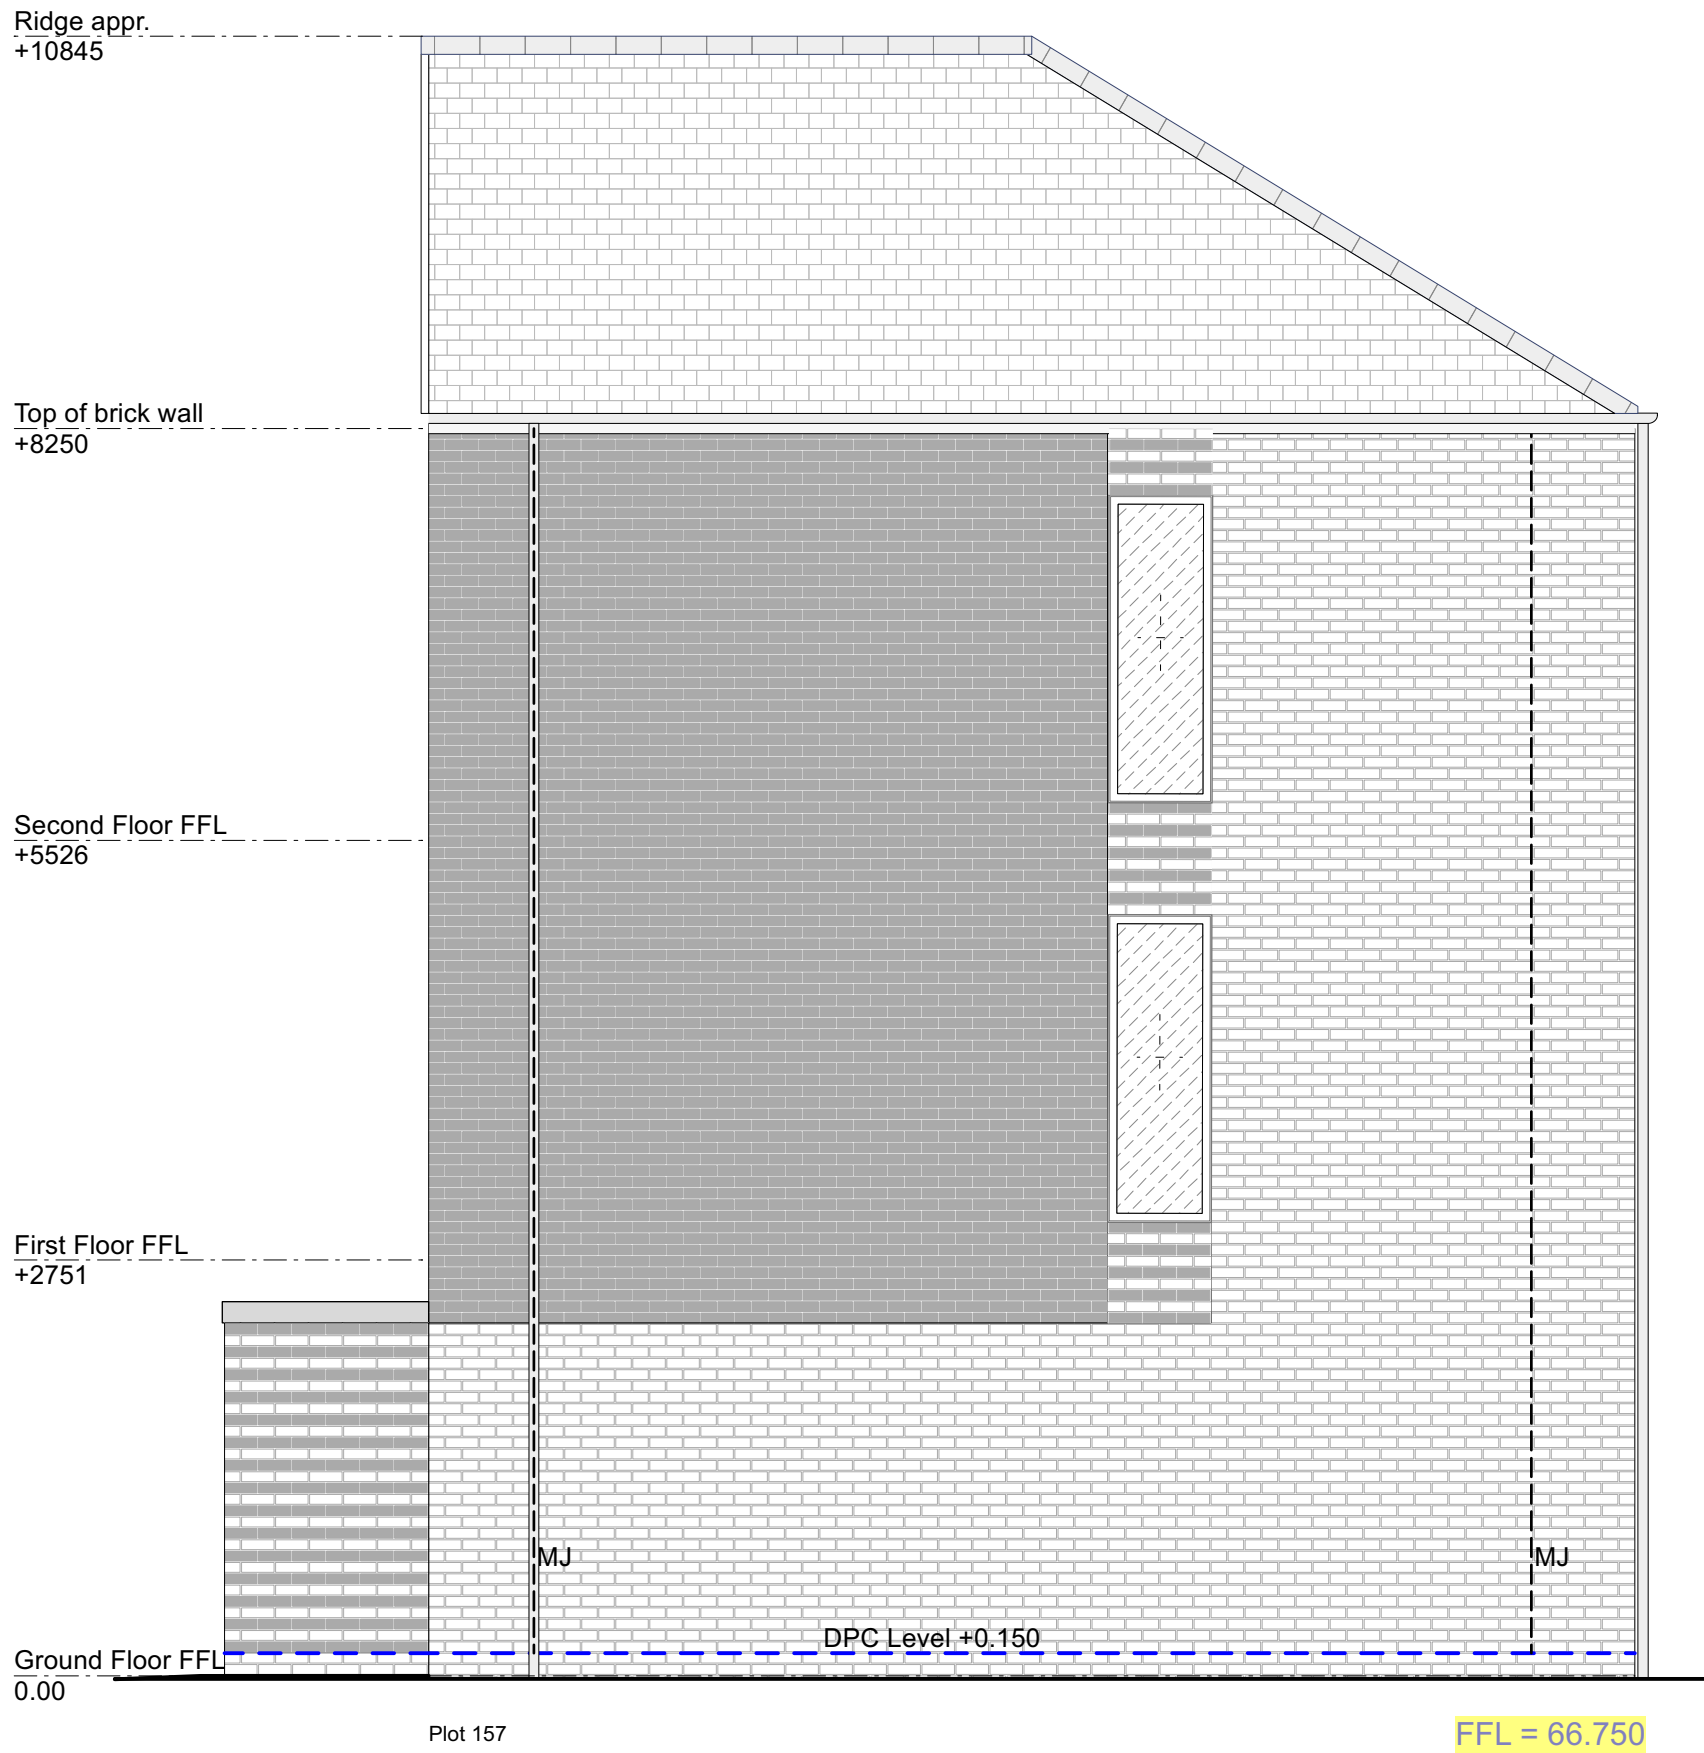

Side Elevation 1 (HT 5)

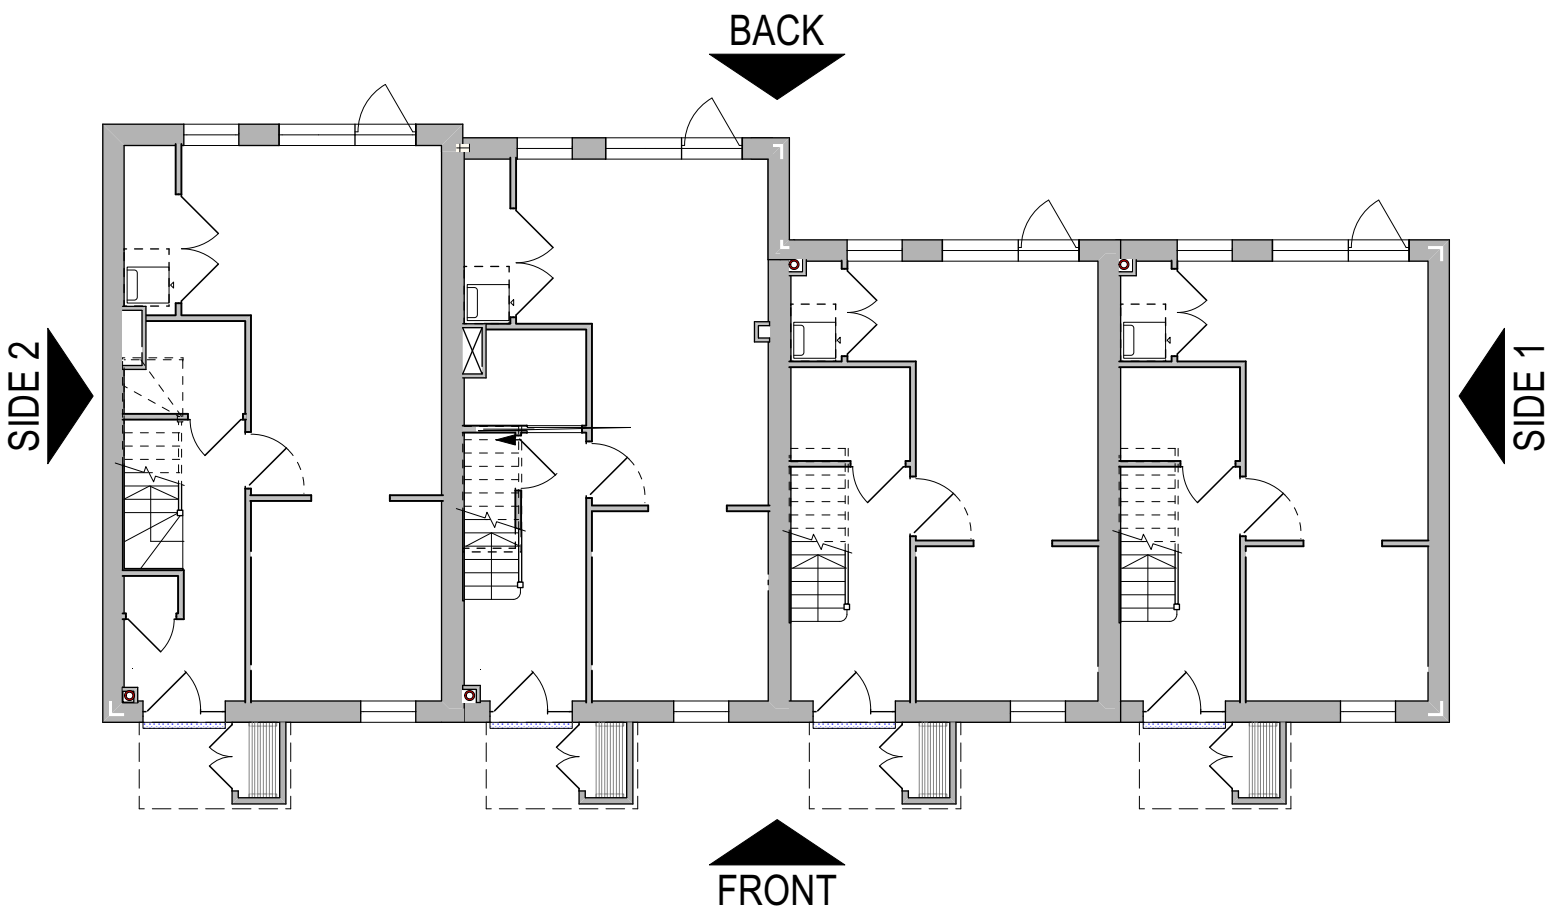

APPROVED APPLICATION

 

Chartered Architects  
Chartered Building Surveyors  
Interior Designers  
CDM Services

Project: Gorse Ride - S73  
Client: Wates / Wokingham Borough Council

P01 16/09/2025 EP LB Updated for NMA

Drawing Title: HT 5+7+8 - Elevations (sht 1) EXISTING  
Drawing Number: Plot 157-158-159-160

250237-KKL-CP-0525

PLANNING P01