


PLOT SCHEDULE


PLOT NO.	HOUSE TYPE	HANDING	TENURE
110	HT3	AS	Sale
111	HT3	AS	Sale
112	HT3	AS	Sale
113	HT3	AS	Sale
114	HT3	AS	Sale
115	HT3	AS	Sale
246	HT3	AS	Shd. ownership
247	HT3	AS	Shd. ownership
248	HT3	AS	Social Rent
249	HT3	AS	Social Rent

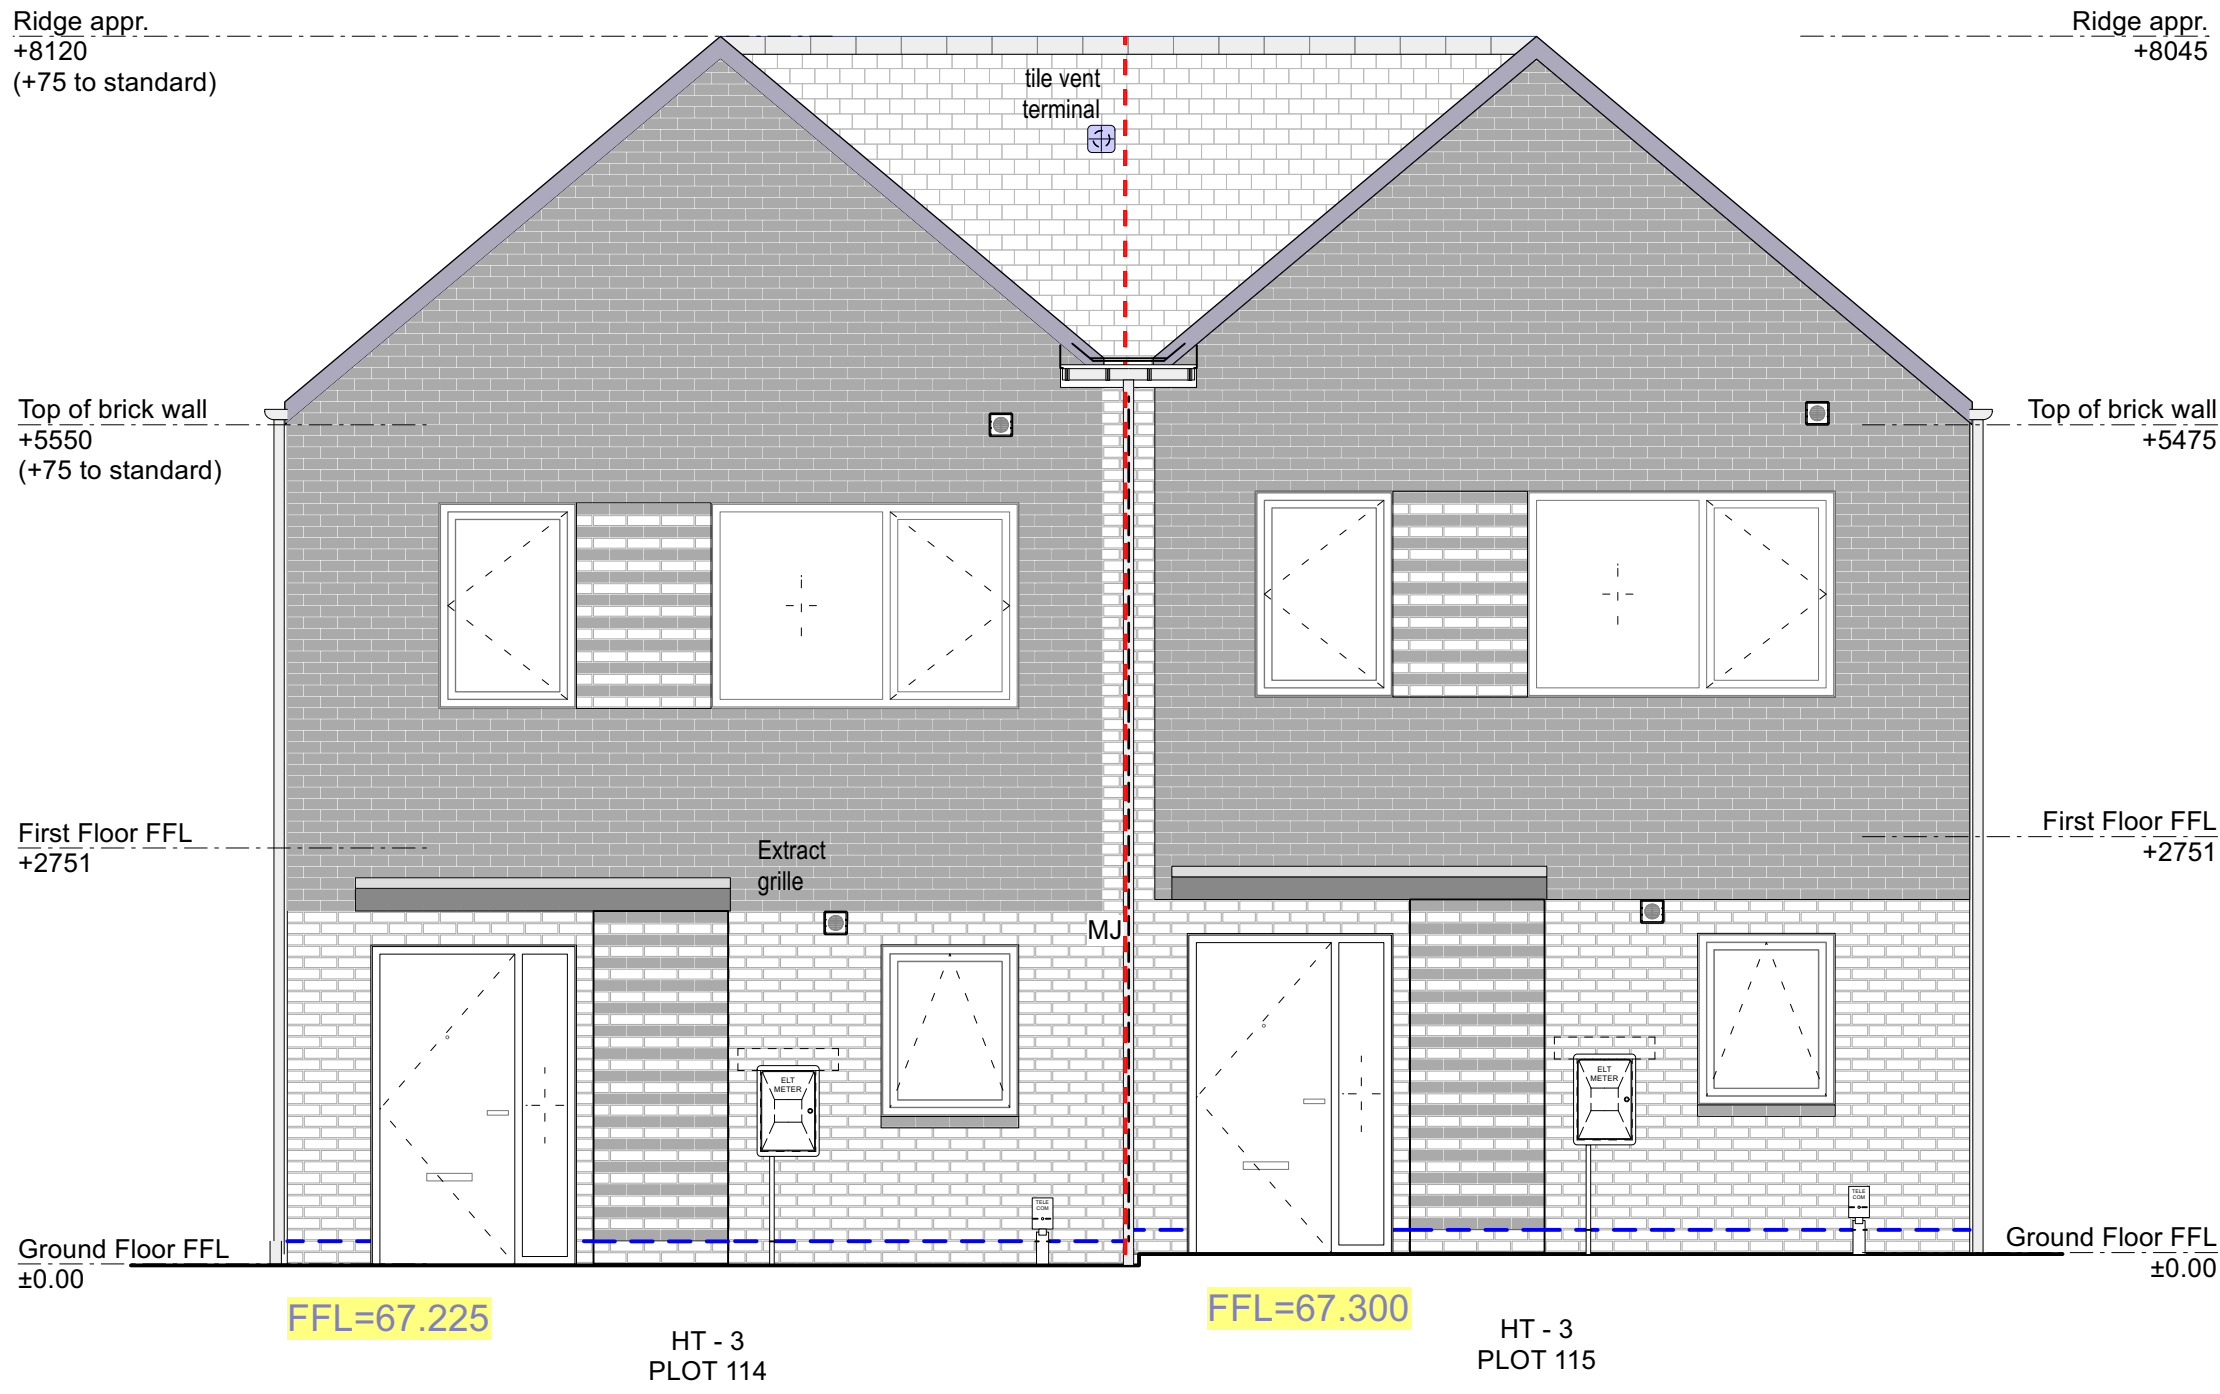


FRONT ELEVATION




FRONT ELEVATION

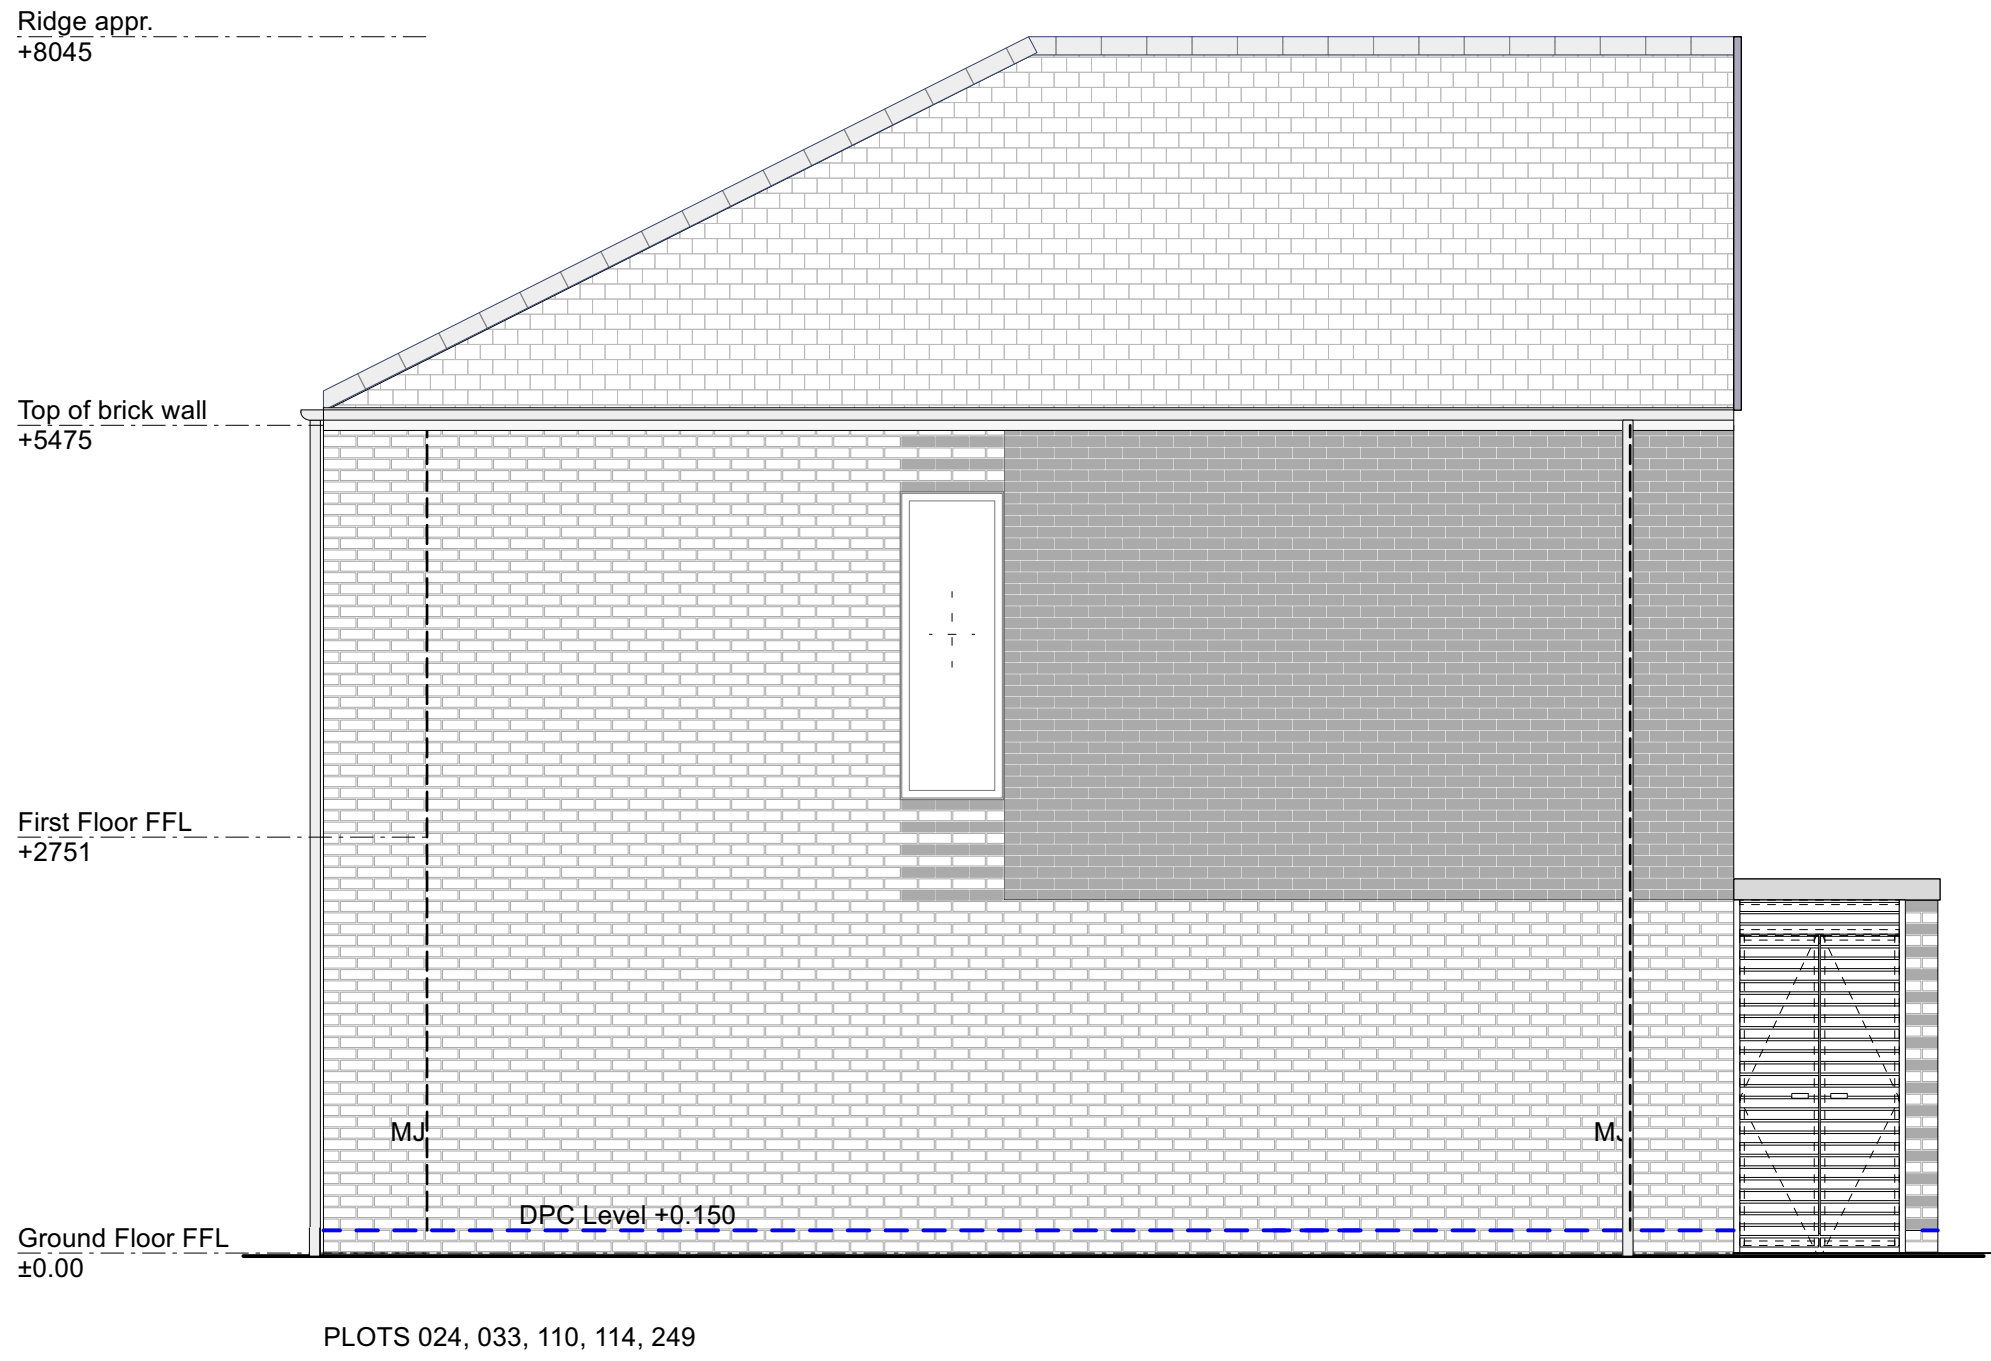

SIDE ELEVATION 2 (HT 3)

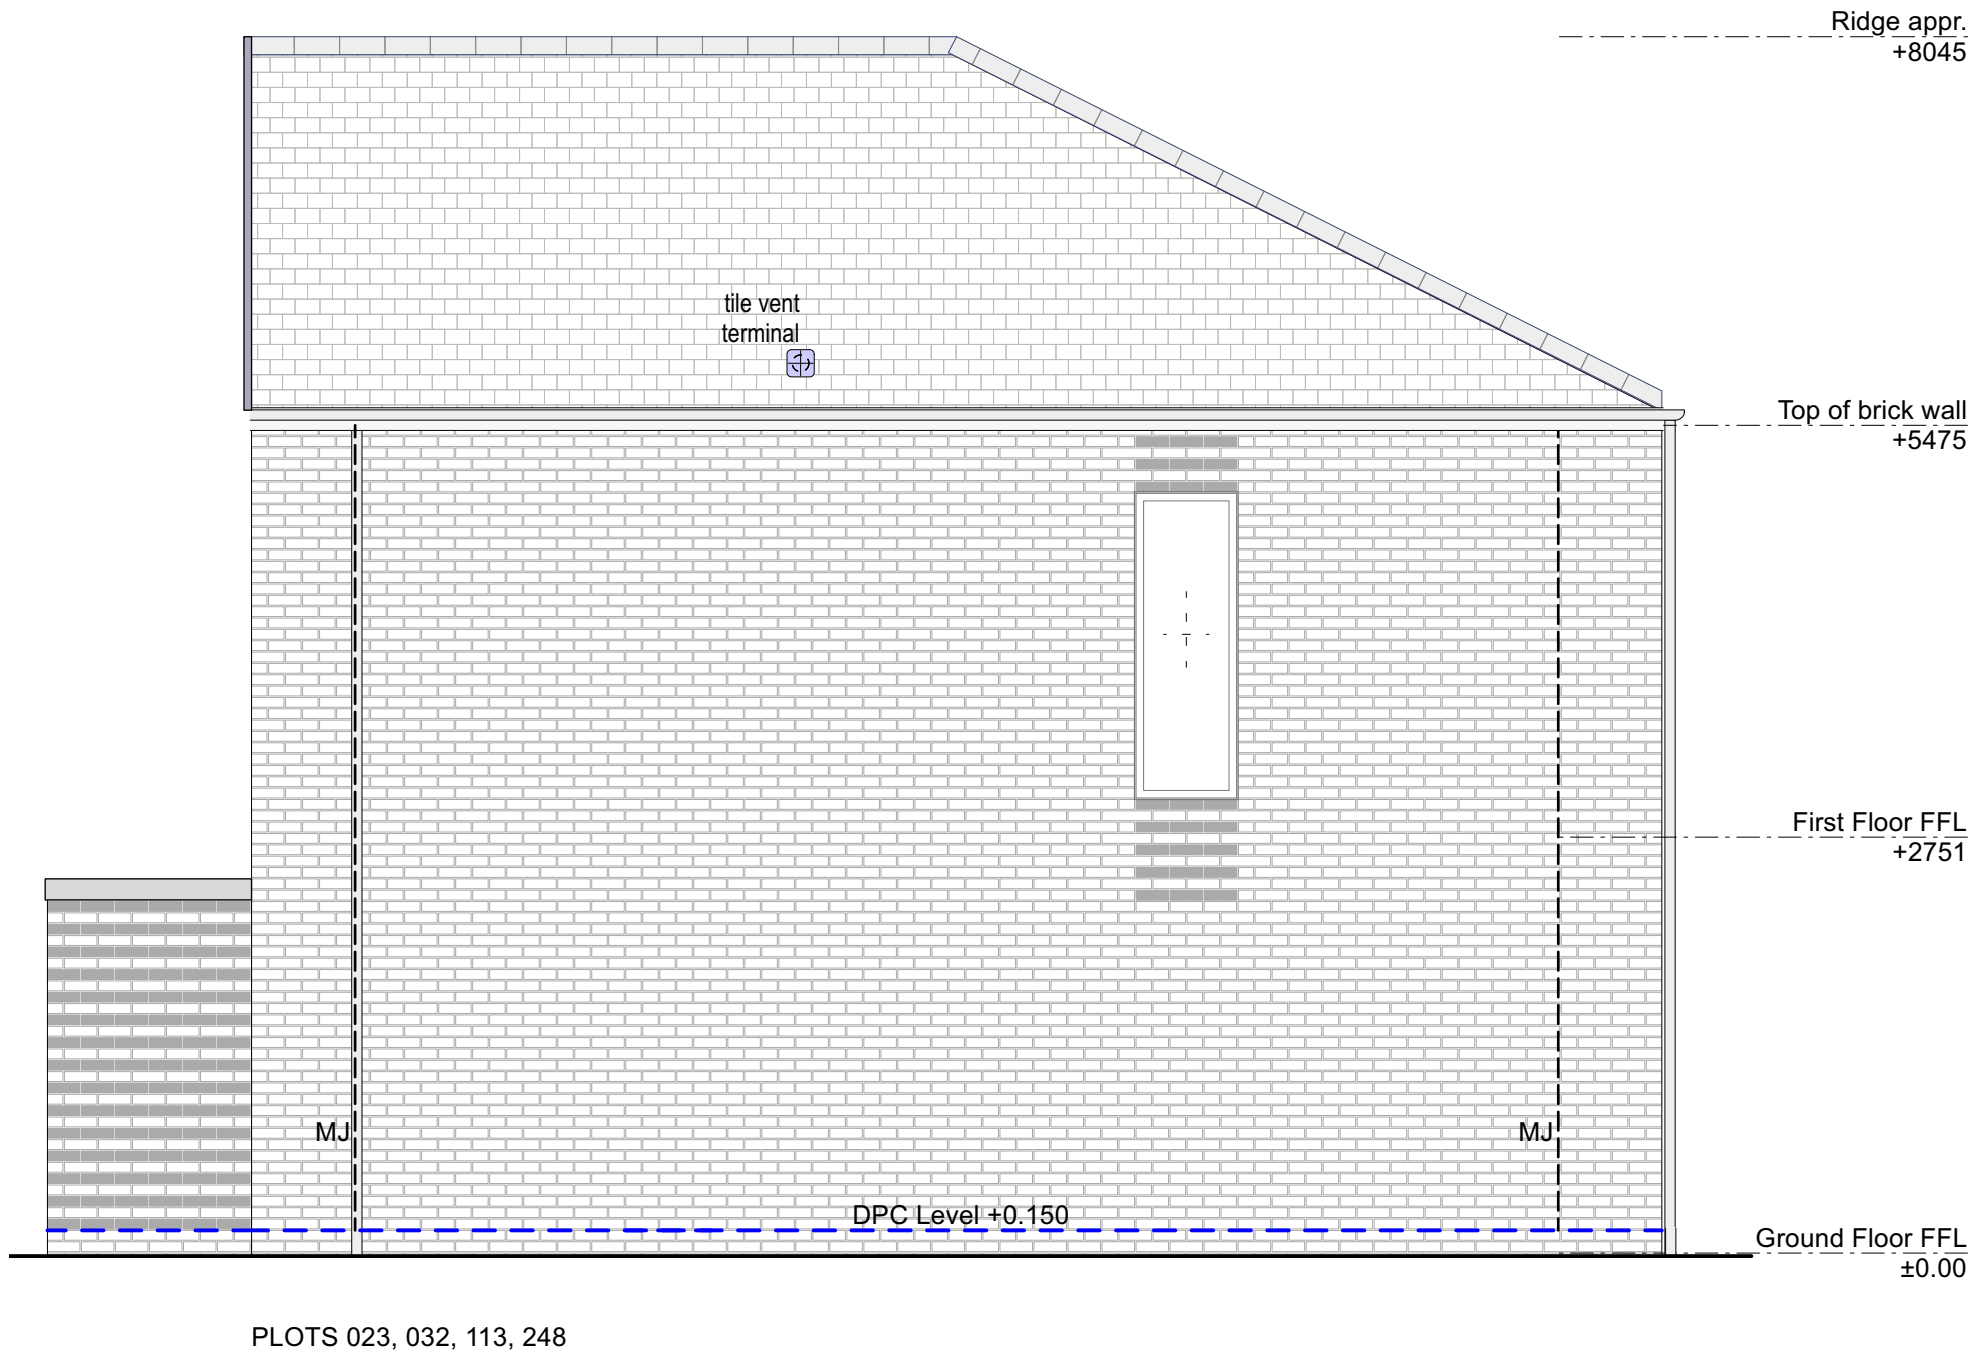


SIDE ELEVATION 1 (HT 3)

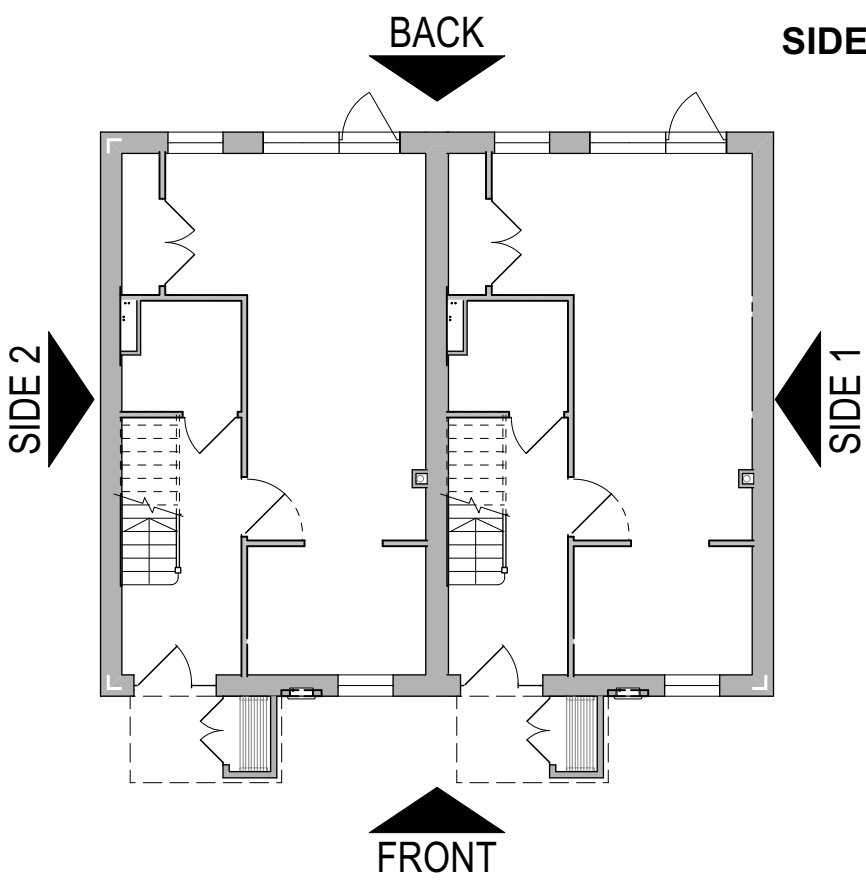

This drawing is issued based upon information and advice given by the contractor and we cannot confirm that the building has been constructed strictly in accordance with our drawings.

APPROVED APPLICATION

 

Chartered Architects
Chartered Building Surveyors
Interior Designers
CDM Services

Glentworth Court, Lime Kiln Close
Stoke Gifford, Bristol BS34 8SR
+44 (0)117 931 2062
www.kendallkingscott.co.uk

Project
Gorse Ride - S73

Client
Wates / Wokingham Borough Council

P01 16/09/2025 EP LB Updated for NMA

Rev Date By Ap Note
Drawing Title
HT 3 - Elevations (sht 2) EXISTING
Plots 21-24,27-28,32-33,110-115,246-249
Drawing Number

250237-KKL-HT3-0503

Scale Paper Size Filename
1:50 ISO A1 220123-Sec-Elev_Houses-Stage 4 EP OG v2024.vrx
© Copyright Do not scale this drawing Check all dimensions and levels on site

P01