


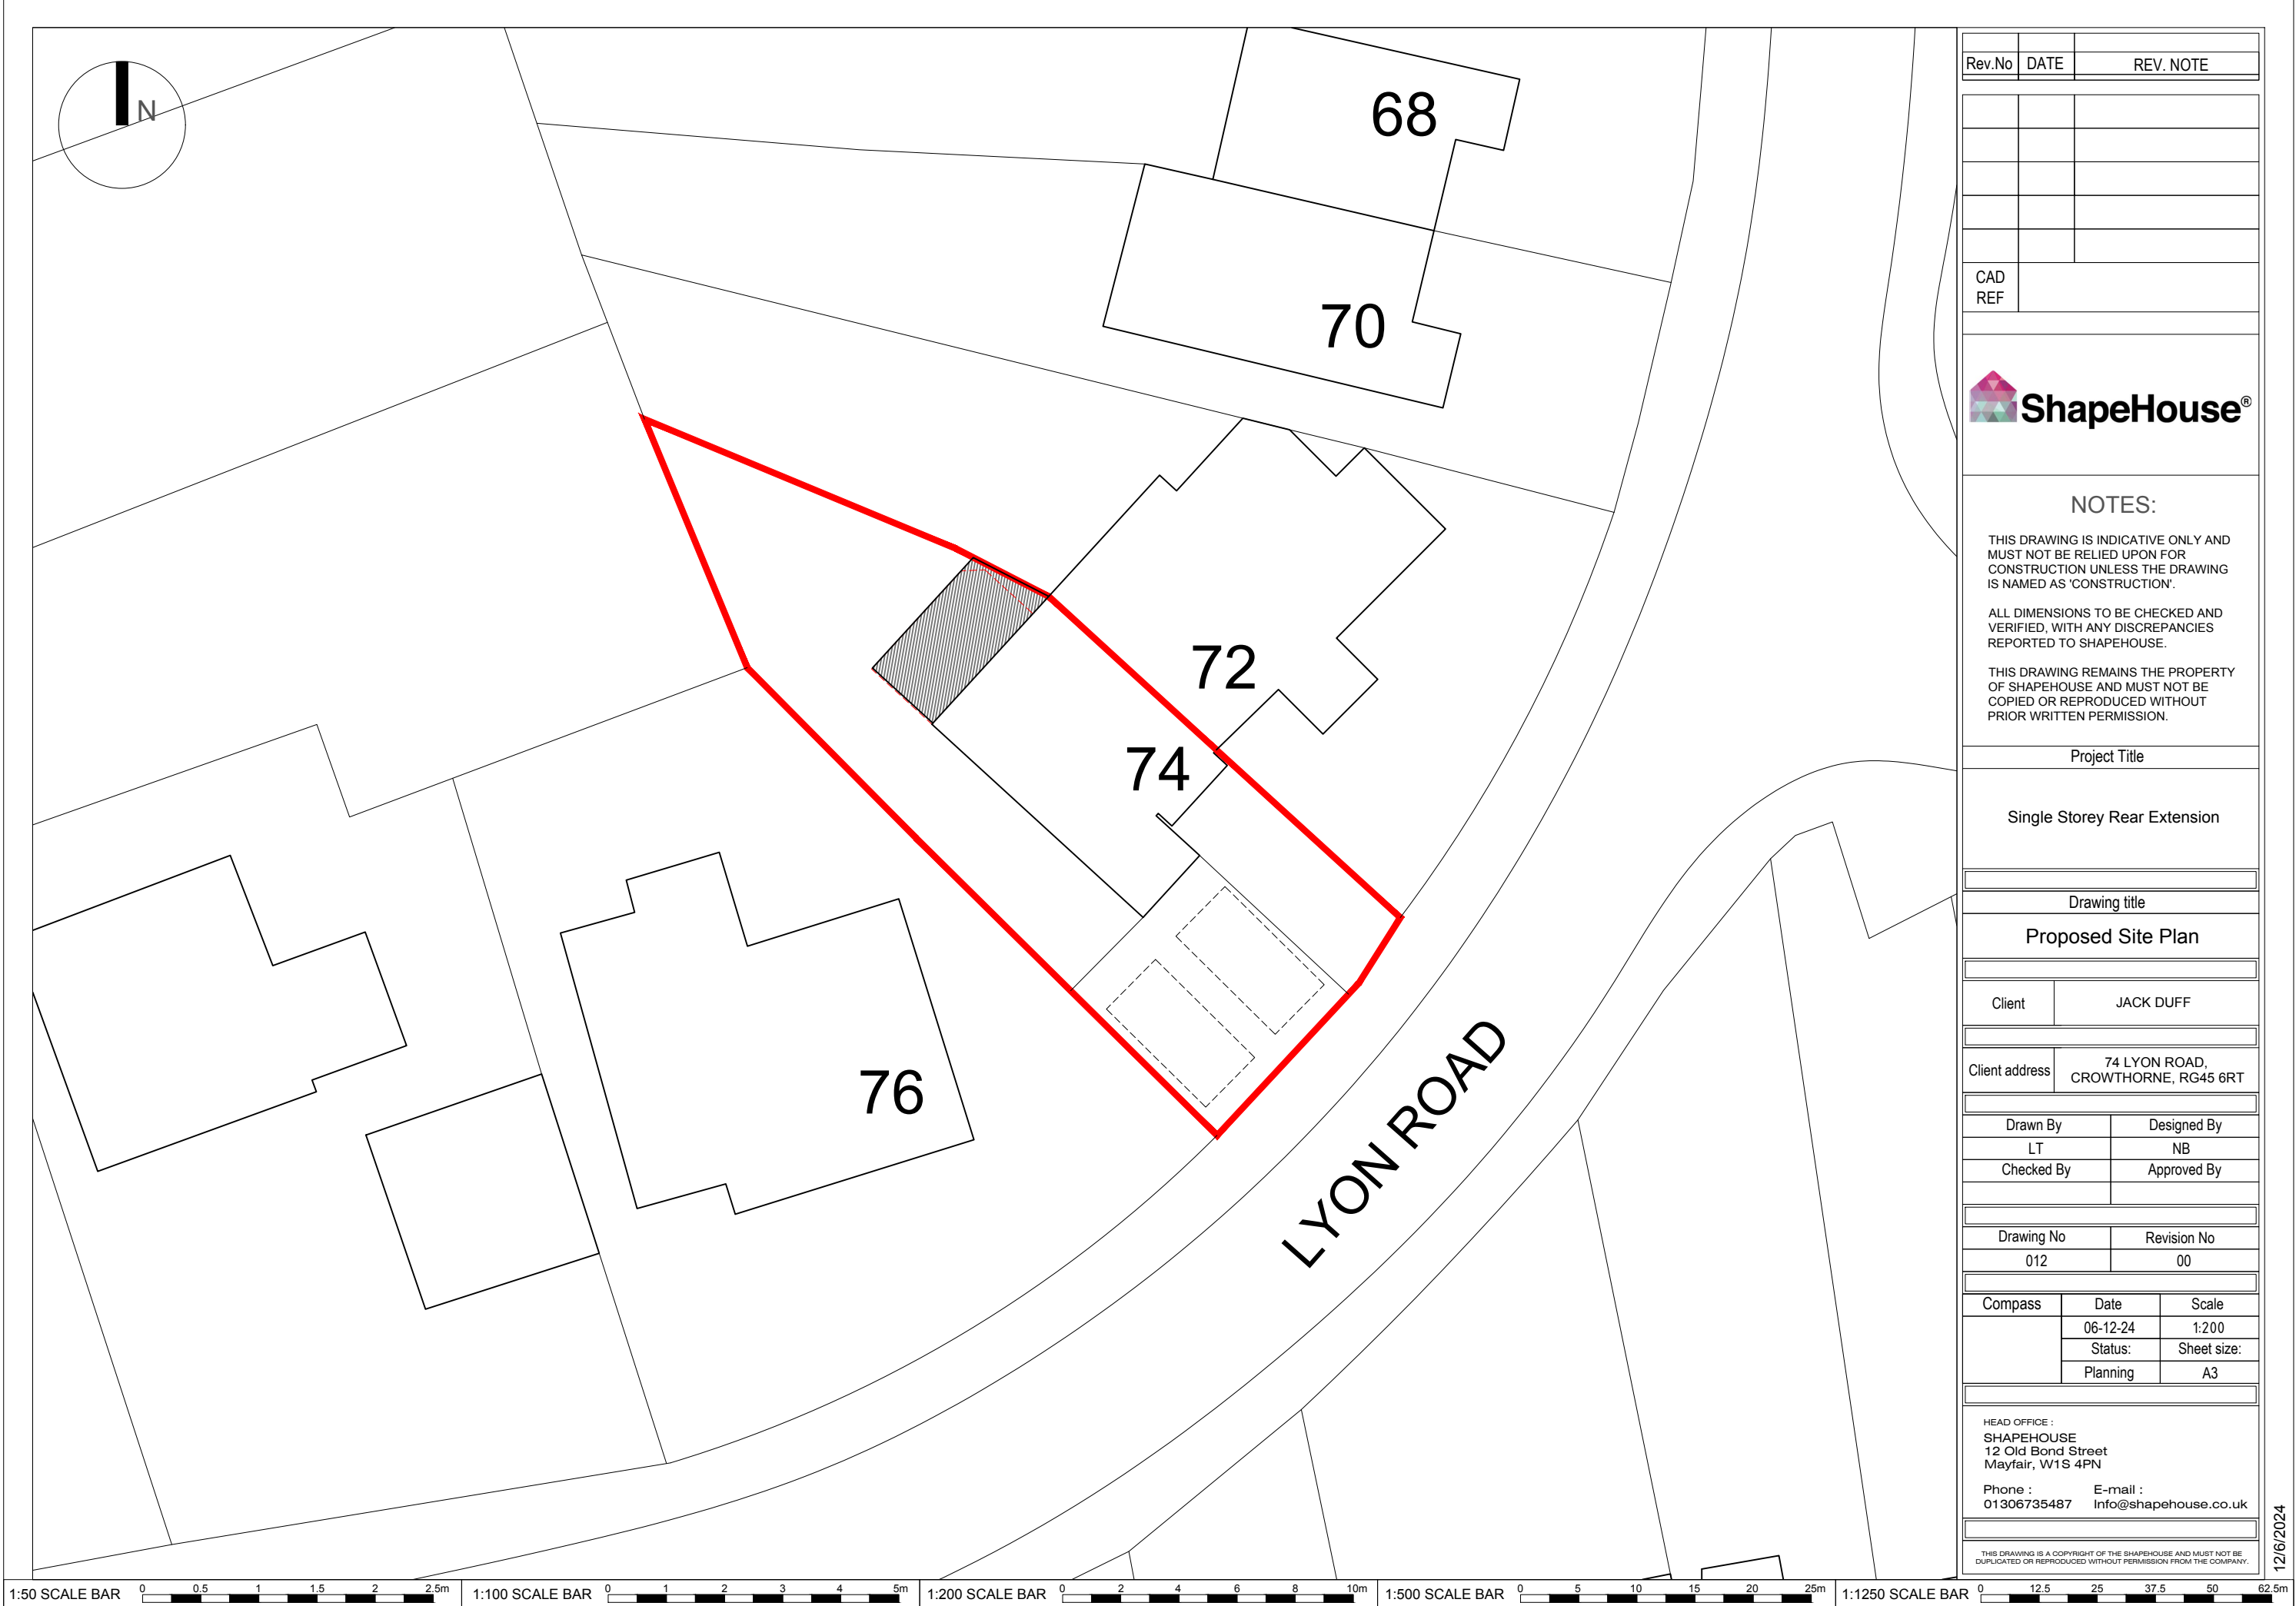

Rev.No	DATE	REV. NOTE
--------	------	-----------

CAD REF	
---------	--



NOTES:

THIS DRAWING IS INDICATIVE ONLY AND MUST NOT BE RELIED UPON FOR CONSTRUCTION UNLESS THE DRAWING IS NAMED AS 'CONSTRUCTION'.

ALL DIMENSIONS TO BE CHECKED AND VERIFIED, WITH ANY DISCREPANCIES REPORTED TO SHAPEHOUSE.

THIS DRAWING REMAINS THE PROPERTY OF SHAPEHOUSE AND MUST NOT BE COPIED OR REPRODUCED WITHOUT PRIOR WRITTEN PERMISSION.

Project Title

Single Storey Rear Extension

Drawing title

Proposed Site Plan

Client	JACK DUFF
--------	-----------

Client address	74 LYON ROAD, CROWTHORNE, RG45 6RT
----------------	---------------------------------------

Drawn By	Designed By
LT	NB
Checked By	Approved By

Drawing No	Revision No
012	00

Compass	Date	Scale
	06-12-24	1:200
	Status:	Sheet size:
	Planning	A3

HEAD OFFICE :
SHAPEHOUSE
12 Old Bond Street
Mayfair, W1S 4PN
Phone : 01306735487 E-mail : Info@shapehouse.co.uk

THIS DRAWING IS A COPYRIGHT OF THE SHAPEHOUSE AND MUST NOT BE DUPLICATED OR REPRODUCED WITHOUT PERMISSION FROM THE COMPANY.

12/6/2024