


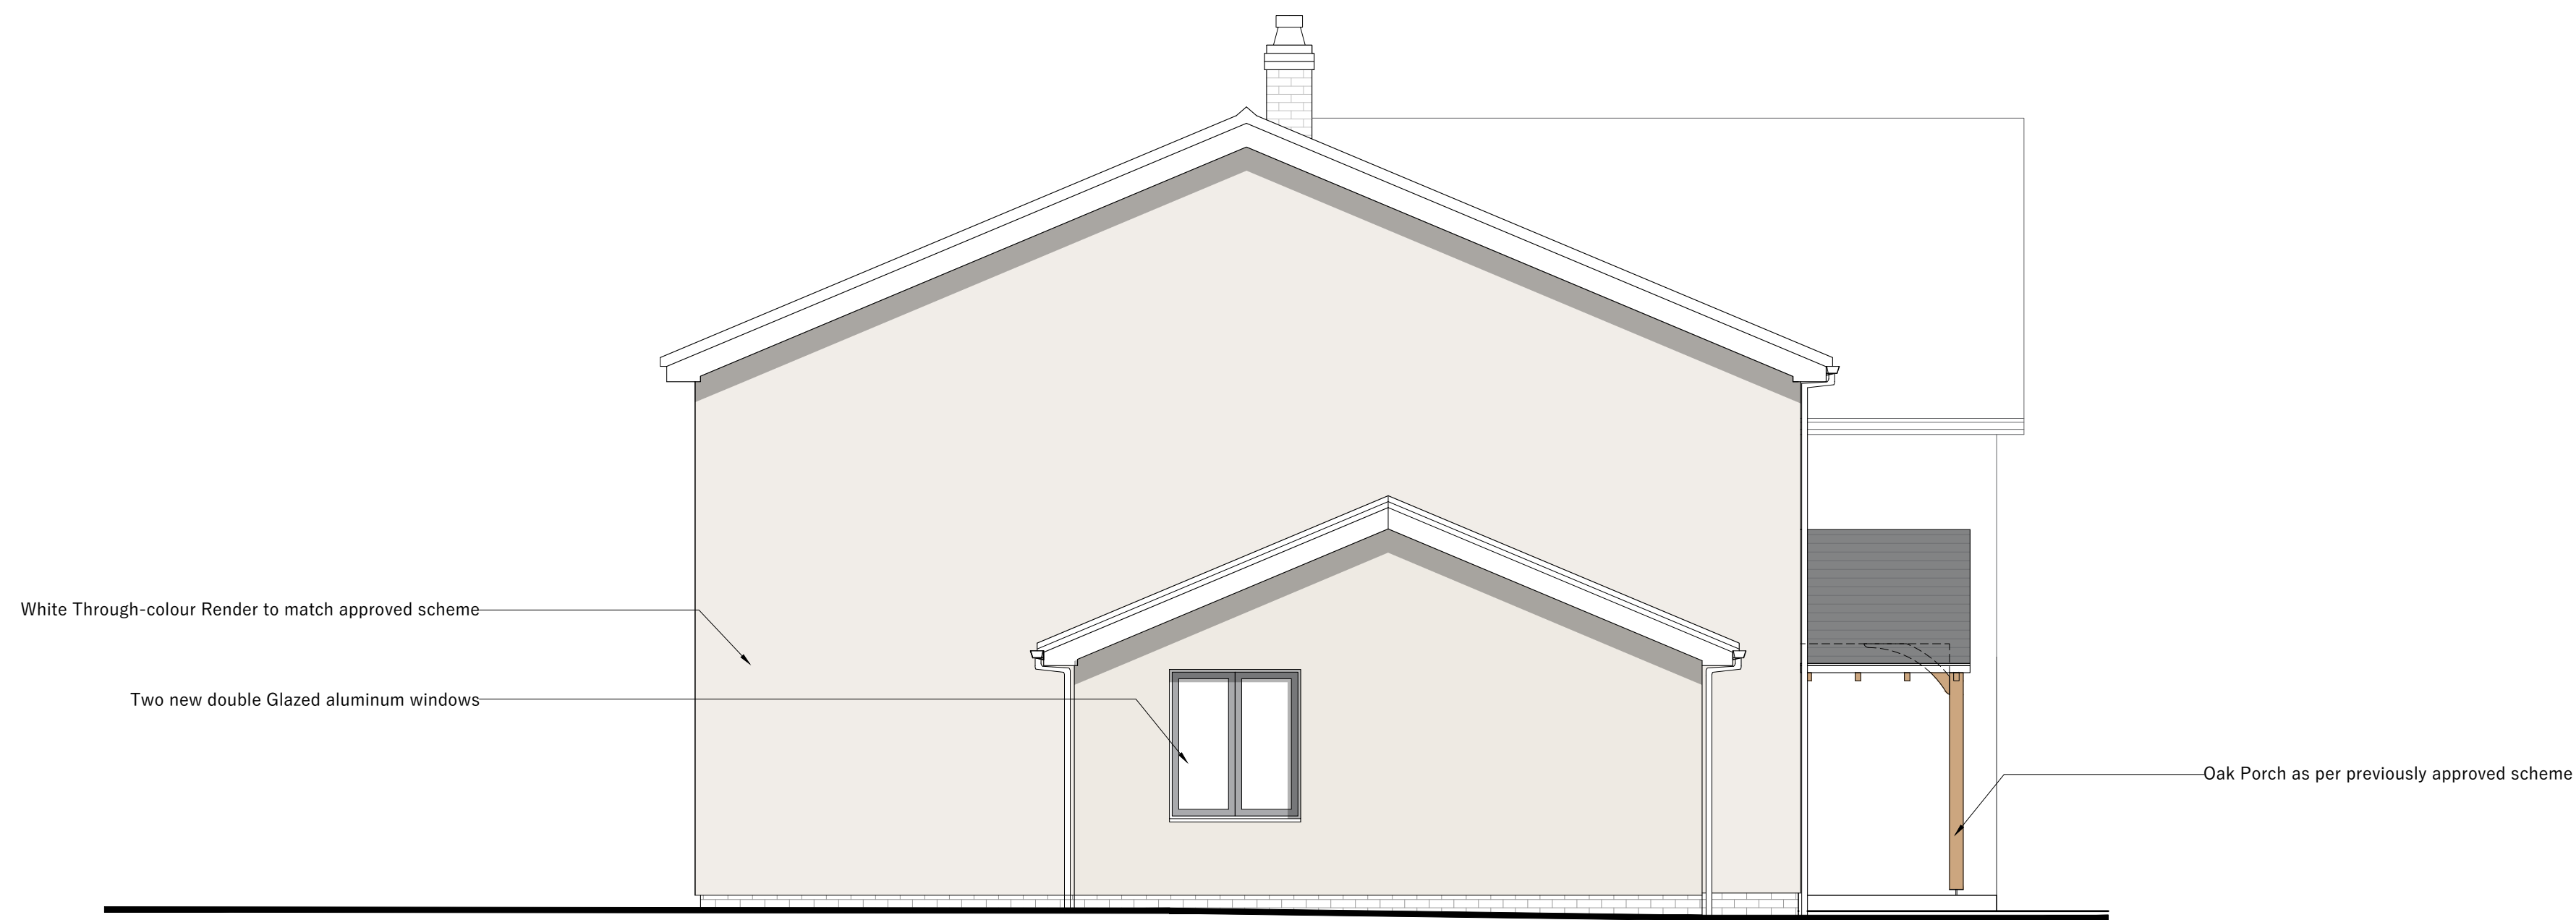

PROPOSED SOUTH ELEVATION



PROPOSED WEST ELEVATION

 PHILIP WADGE ARCHITECTURE		www.philipwadge.co.uk info@philipwadge.co.uk 01635 736440	
PROJECT Roof Enlargement involving gable frontage to replace existing dormers, and new entrance gates		AT Lancambria, Basingstoke Road, Swallowfield, Reading, Wokingham, RG7 1PY	
CLIENT			
TITLE PROPOSED ELEVATIONS		DATE 01/04/25	
SCALE 1:50 @ A1 1:100 @ A3	DRAWING NUMBER 23027/PL/010	Rev M	
All Rights Reserved © Philip Wadge Associates Ltd 2025			