




IMPORTANT NOTE
This drawing has been prepared solely for the purpose of gaining planning approval. The drawing should not be used for any other purpose.

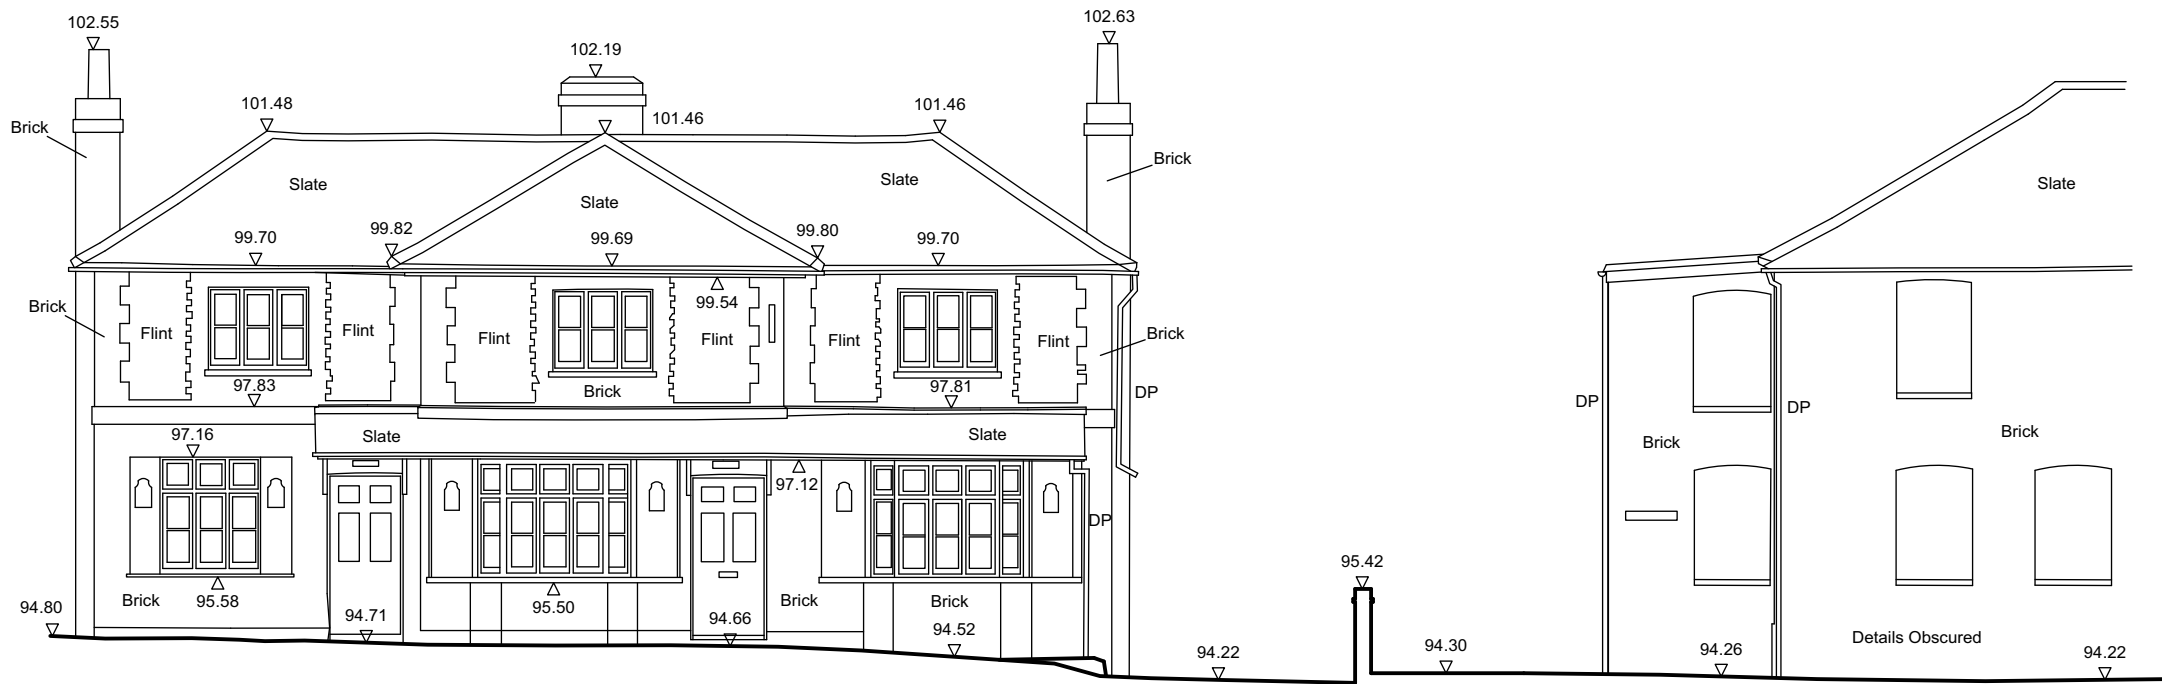


South Elevation A-A FRONT

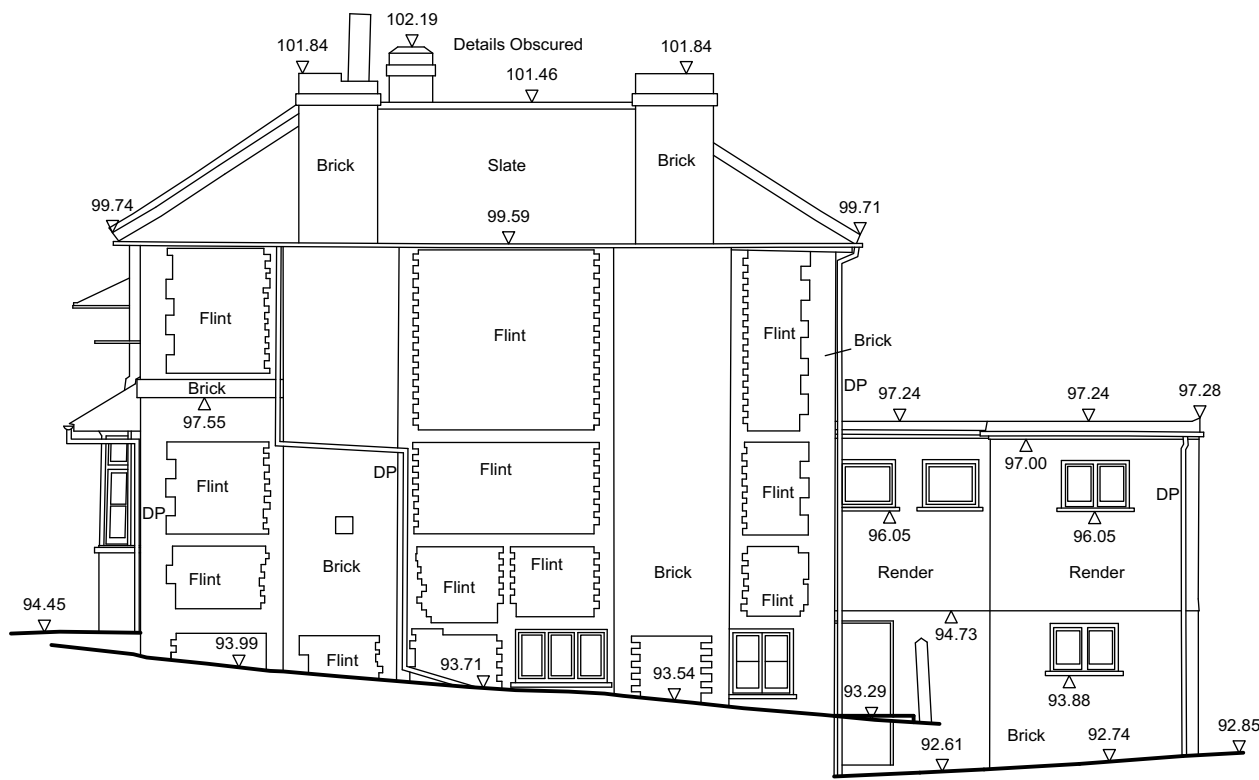

East Elevation B-B SIDE

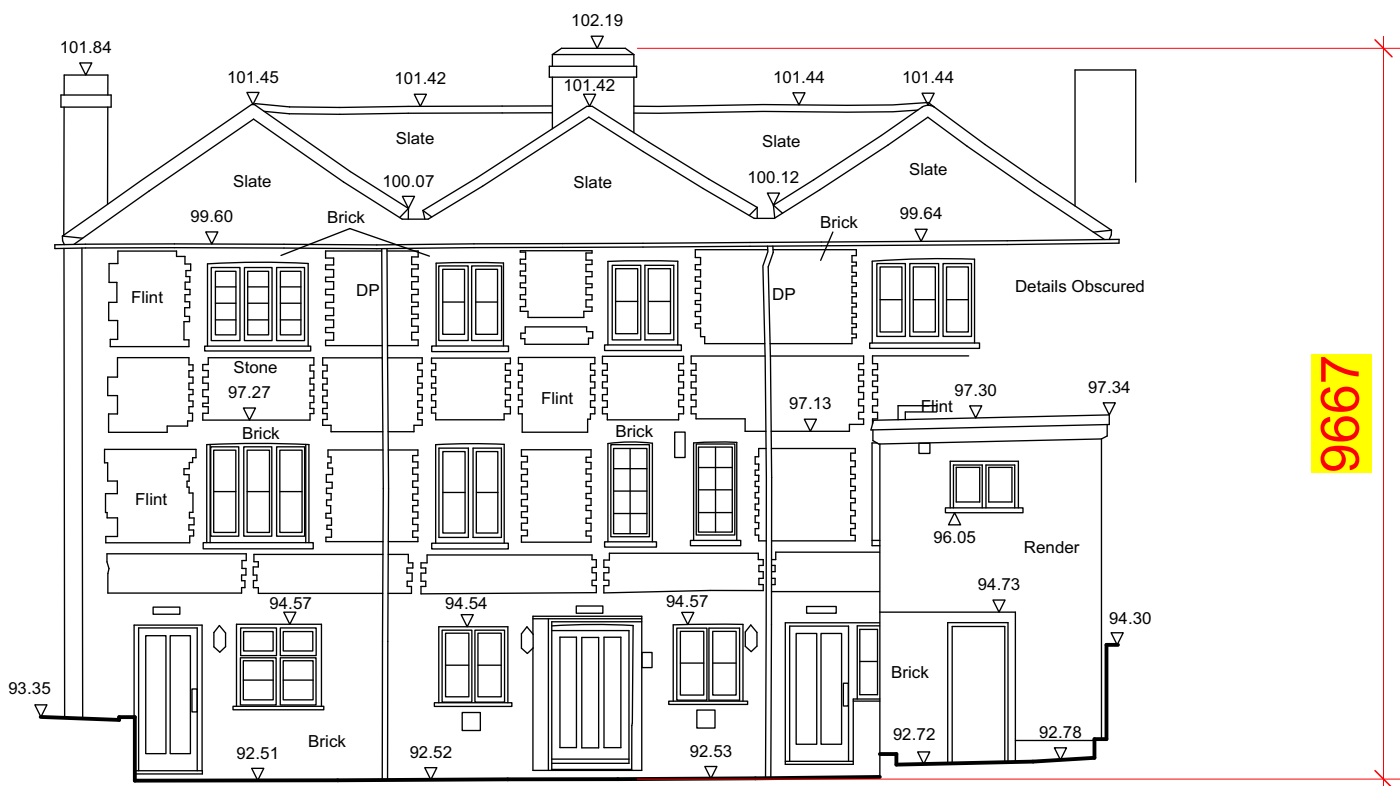

North Elevation C-C REAR

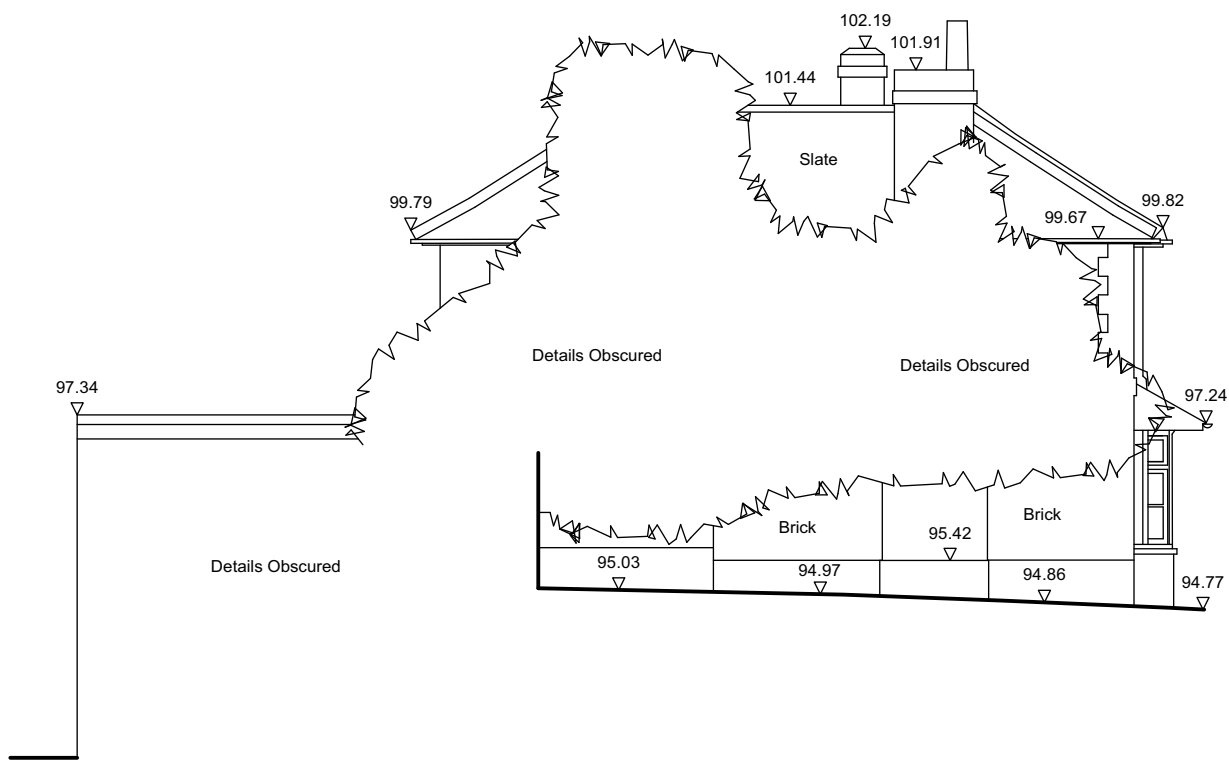

West Elevation D-D SIDE

All measurements are in millimetres
except the area measurements in square meters

No Change to Existing
Main House Elevations



REVISIONS
Rev A Jan 25 Planning Issue

PROJECT		
Five Horseshoes House		
DRAWING TITLE		
Existing Elevations		
PLOT DATE		CHECKED
JAN25		
SCALE		STATUS
1/100 @ A1		P
PROJECT NO	DRAWING NO	REVISION
2024_5	P7	A