




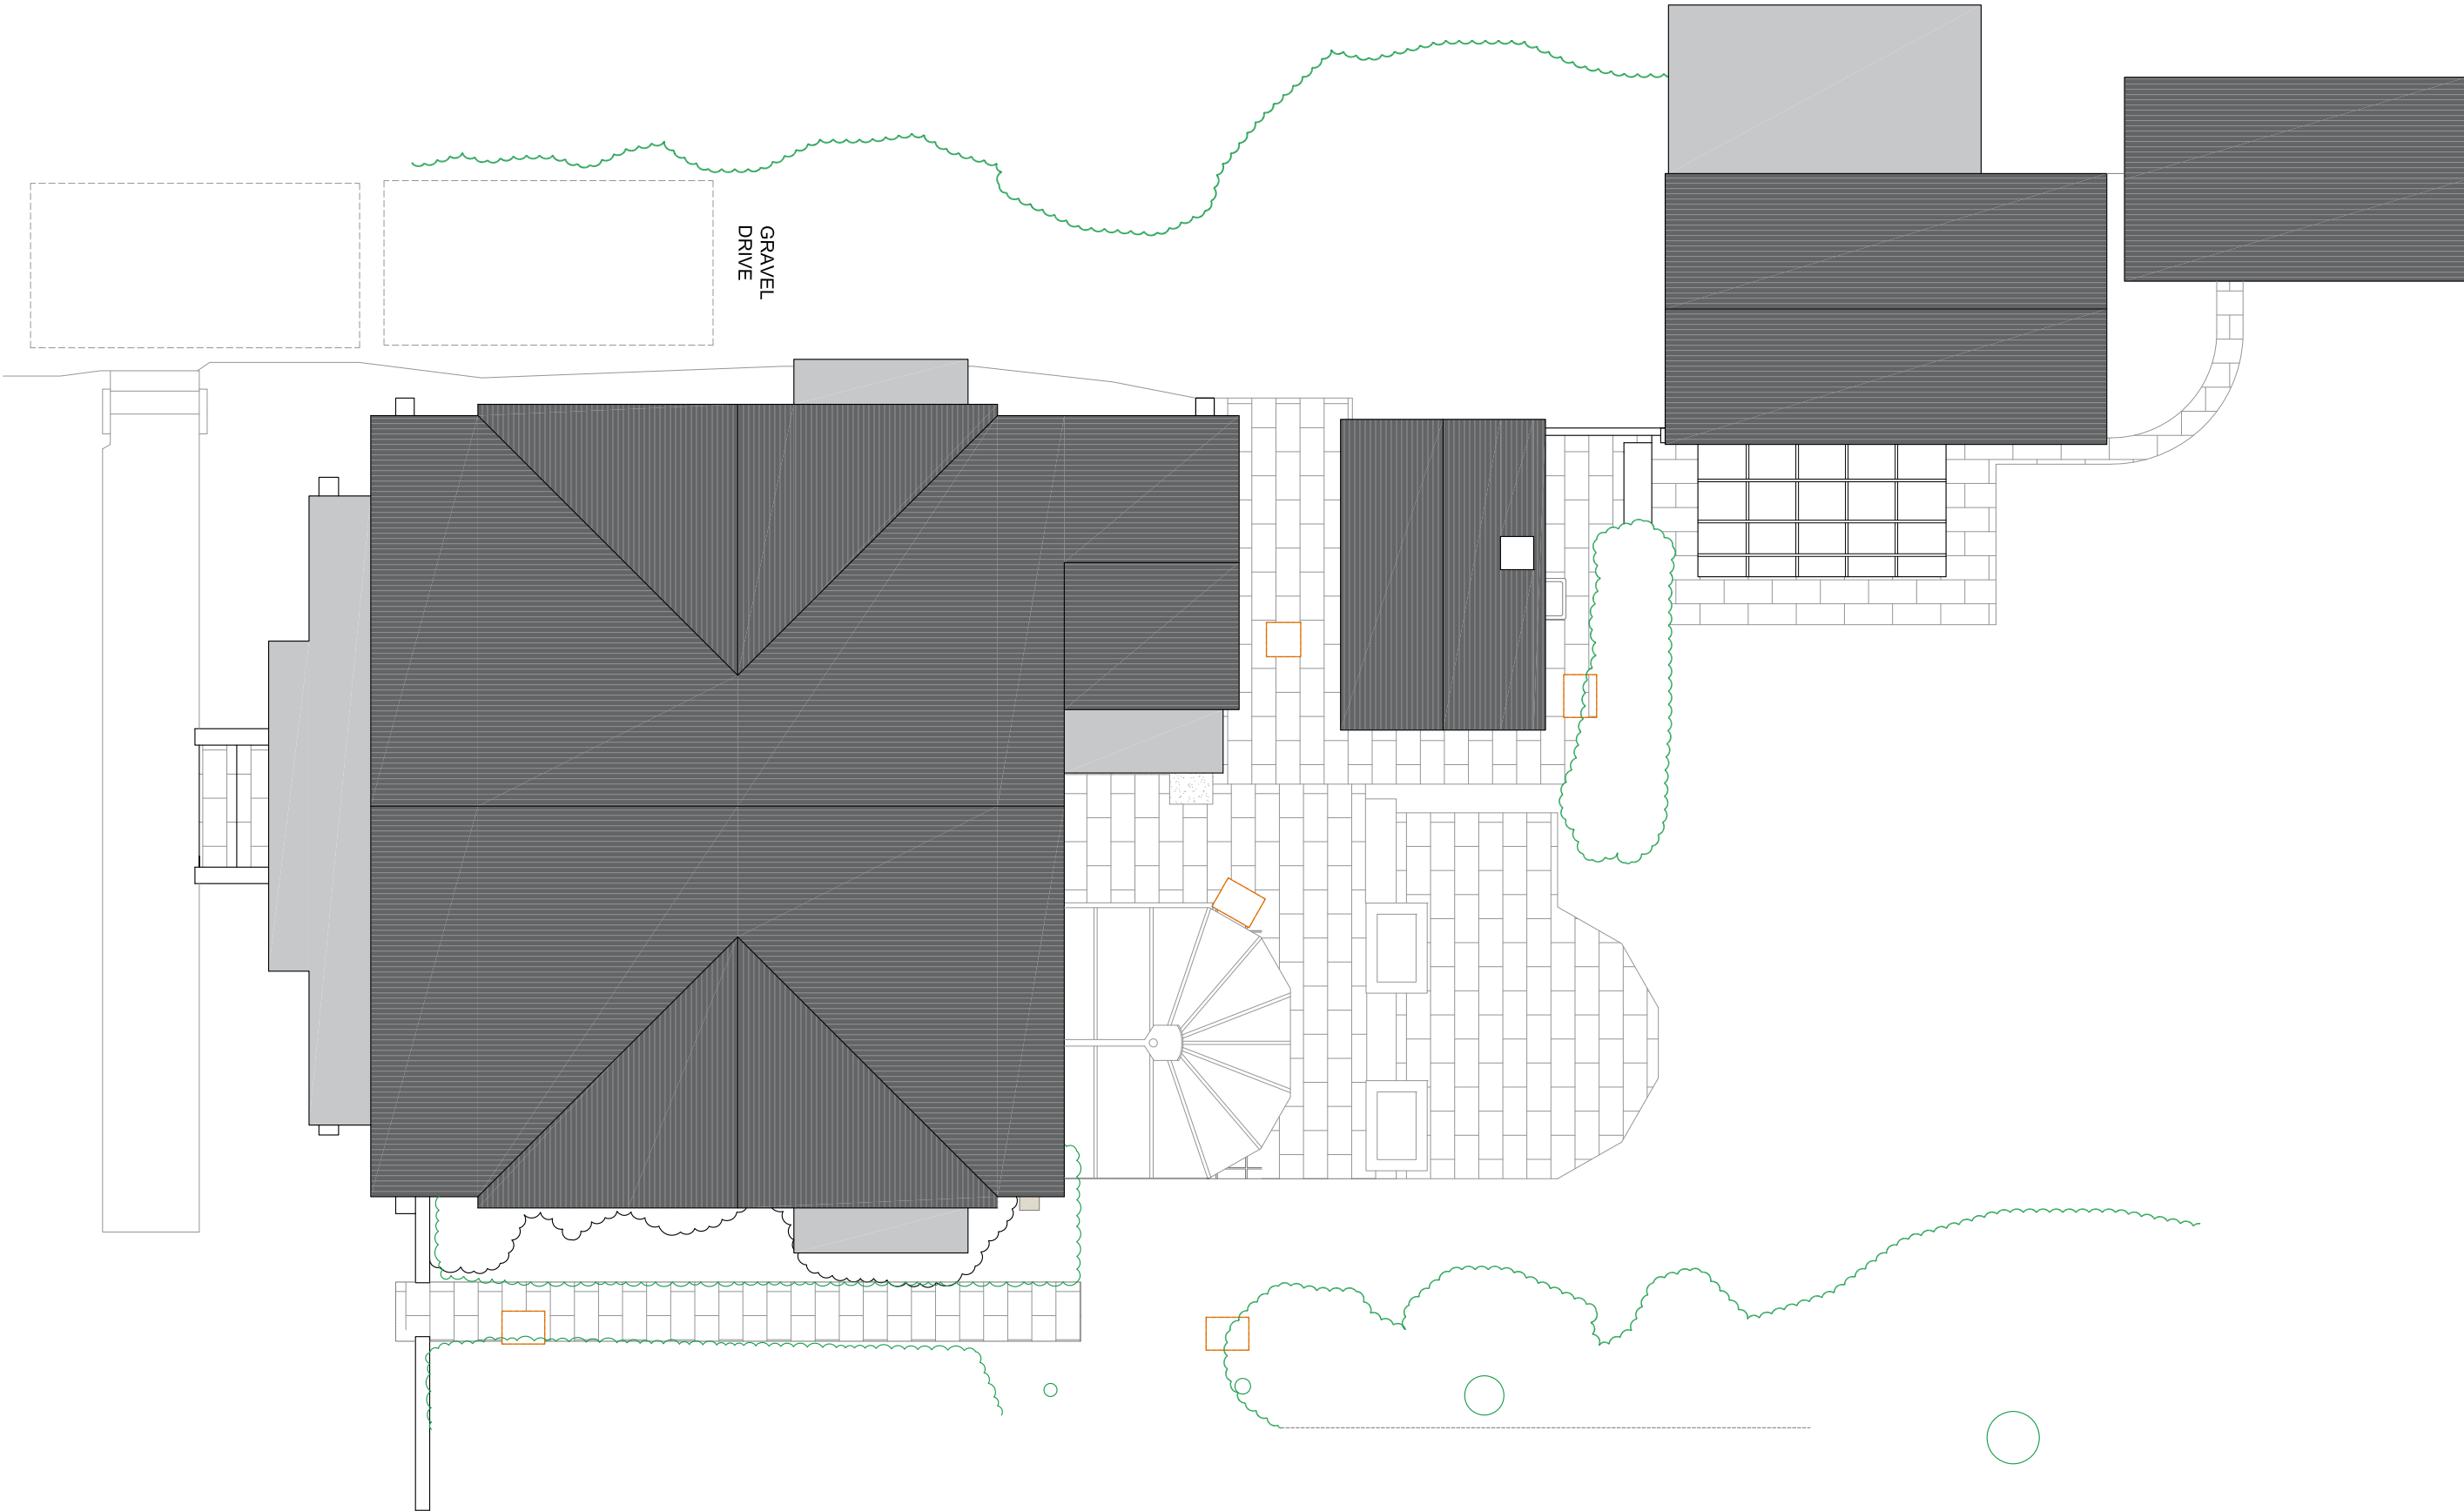

EXISTING ROOF PLAN

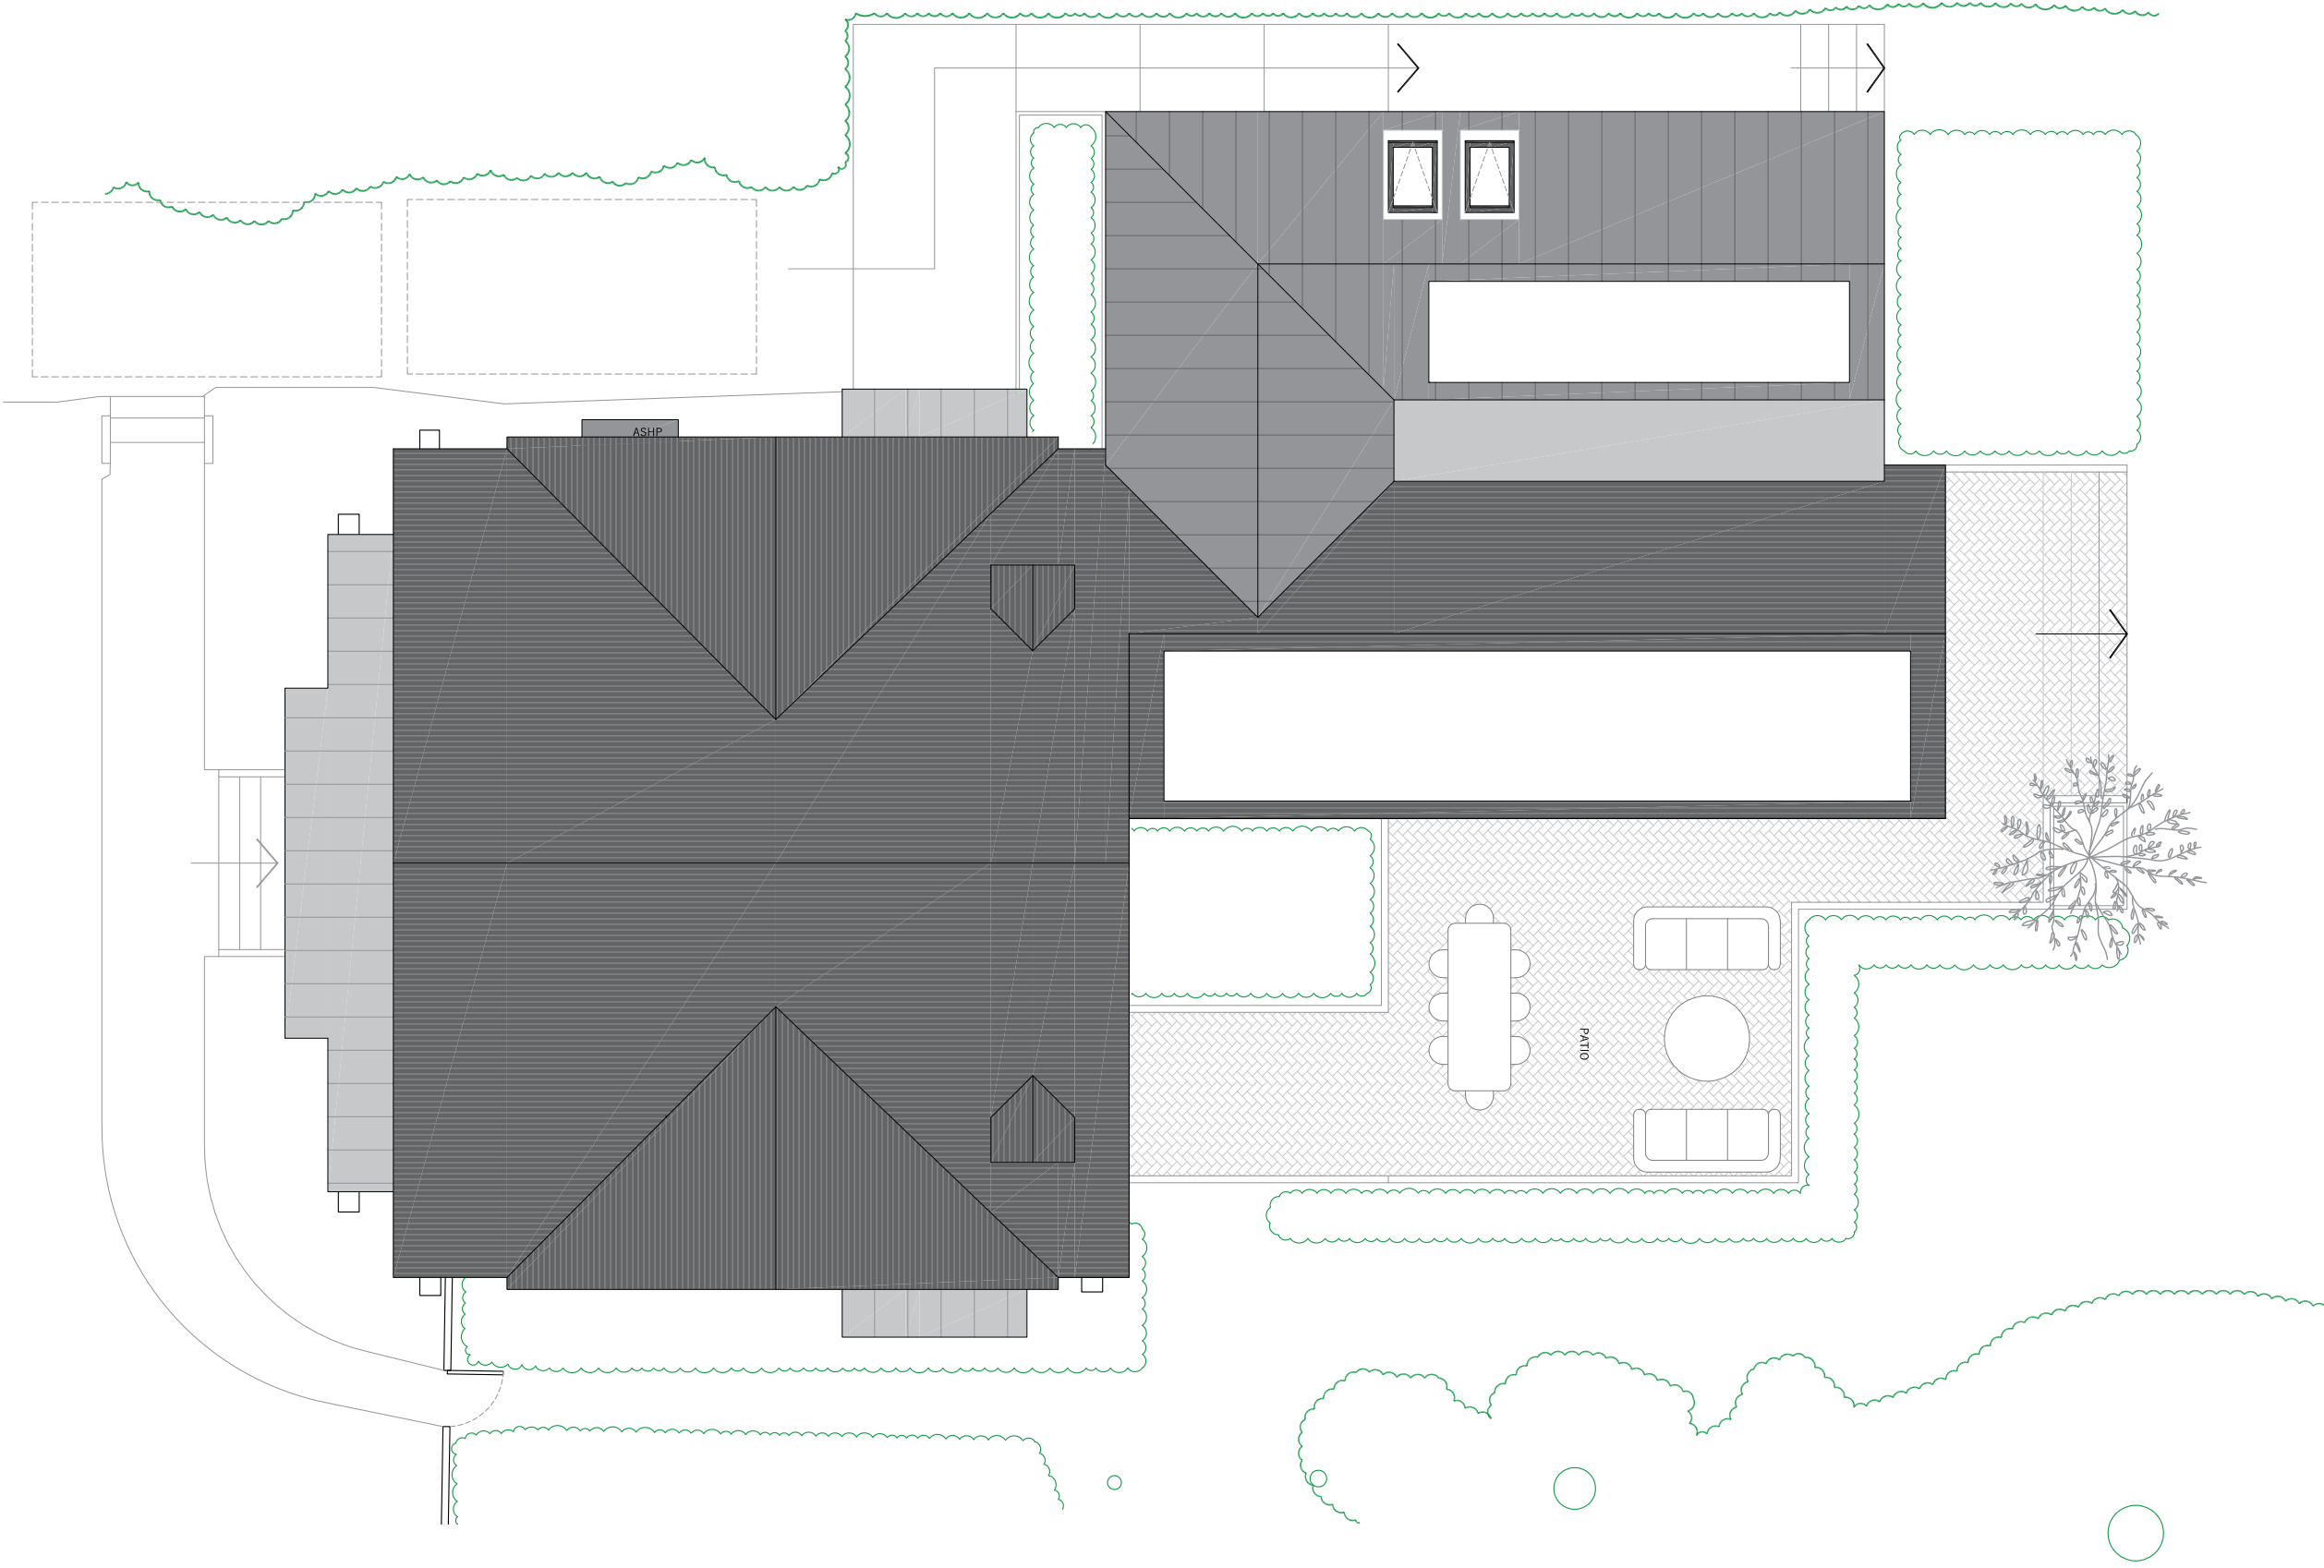

PROPOSED ROOF PLAN

 

 PHILIP WADGE ARCHITECTURE		www.philipwadge.co.uk info@philipwadge.co.uk 01635 736440			
PROJECT	A1 16 Dark Lane Wargrave Reading RG10 8JU				
CLIENT					
TITLE EXISTING AND PROPOSED ROOF PLANS		DATE 26/03/25			
SCALE 1:100 @ A1 1:200 @ A3	DRAWING NUMBER 24044P/L/14	Rev -			
All Rights Reserved © Philip Wadge Associates Ltd 2025					