

PARSLEY CLOSE



38

Proposed Car
Parking
5.0m x 2.5m

Existing
Garage to be
converted

37

Site Plan
Scale: 1:200

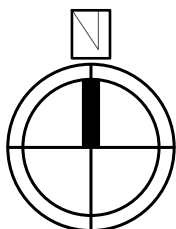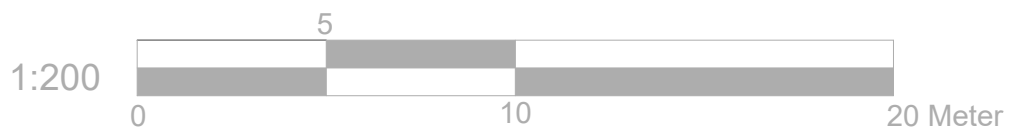

Project:
38 Parsley Close
Reading
RG6 5GN

Title:
Site Plan

Scale: 1:200@A4
Date: 18.03.2025
Drawing No.:
LBA 4030H - 04/LB
Revision

info@lbarchigroup.co.uk

Mob: 07710410150