

Parcel N, Arborfield Green, Wokingham

HOUSE TYPE PACK


On behalf of
Crest Nicholson (Chiltern)

July 2026 | P24-1739_DE_02F






FRONT ELEVATION

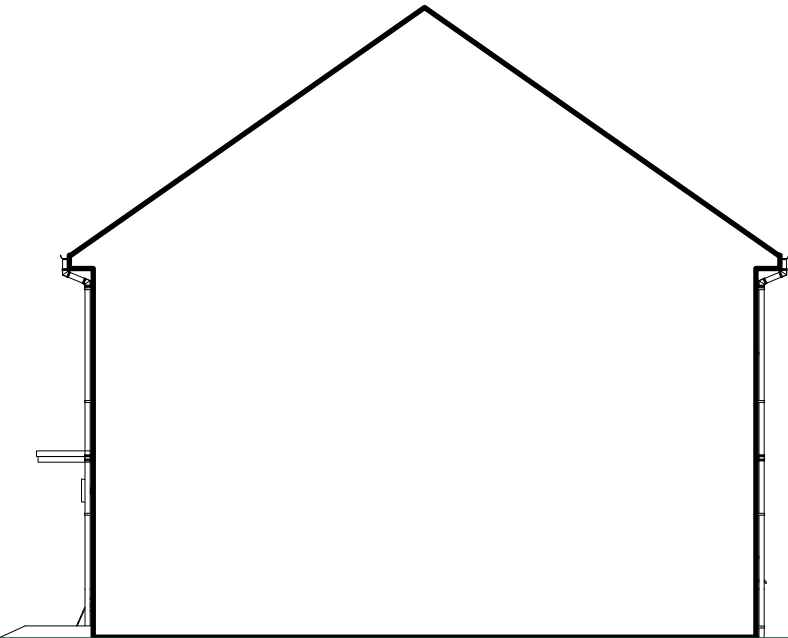

SIDE ELEVATION

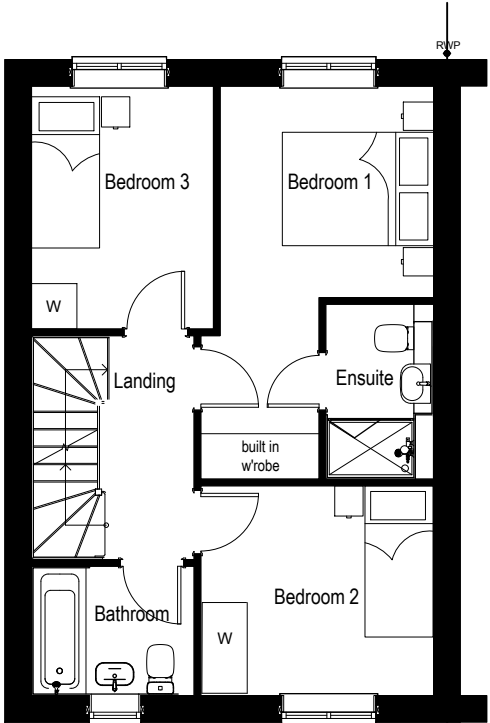


FIRST FLOOR



REAR ELEVATION



SIDE ELEVATION

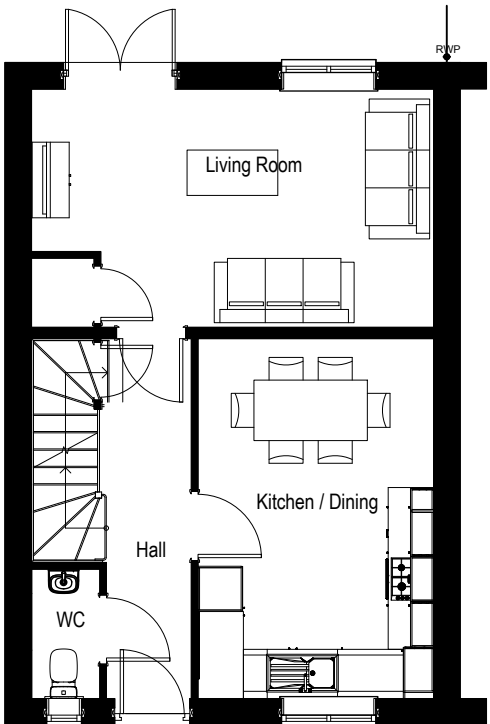

GROUND FLOOR




PARCEL N, ARBORFIELD GREEN, WOKINGHAM – REDGRAVE END – RED BRICK [V2]

| PEGASUSGROUP.CO.UK | TEAM/DRAWN BY: ELR | APPROVED BY: THA | DATE: 01/07/2026 | SCALE: 1:100@A3 | DRWG: P22-1739_DE_02_F_RED2 | CLIENT: CREST NICHOLSON (CHILTERN) |


All Intellectual Property Rights (including but not limited to copyright) subsisting in or arising out of this drawing and the building works depicted are owned by Pegasus Planning Group Ltd (Pegasus Group) and may not be copied, adapted, disseminated, redistributed, reproduced and/or otherwise used without a written licence. Pegasus Group accepts no liability for any use of this drawing other than for its original purpose and by the original client except in circumstances where approval has been provided by Pegasus Group in writing. Use only written dimensions. Drawing prepared for planning application purposes only. Do not scale (or use) for construction, sales or any other purpose. Any queries to be reported to Pegasus Group for clarification. Copyright © Pegasus Planning Group Limited [2025]. Use of this drawing is subject to the Terms & Conditions available @ pegasusgroup.co.uk



FRONT ELEVATION

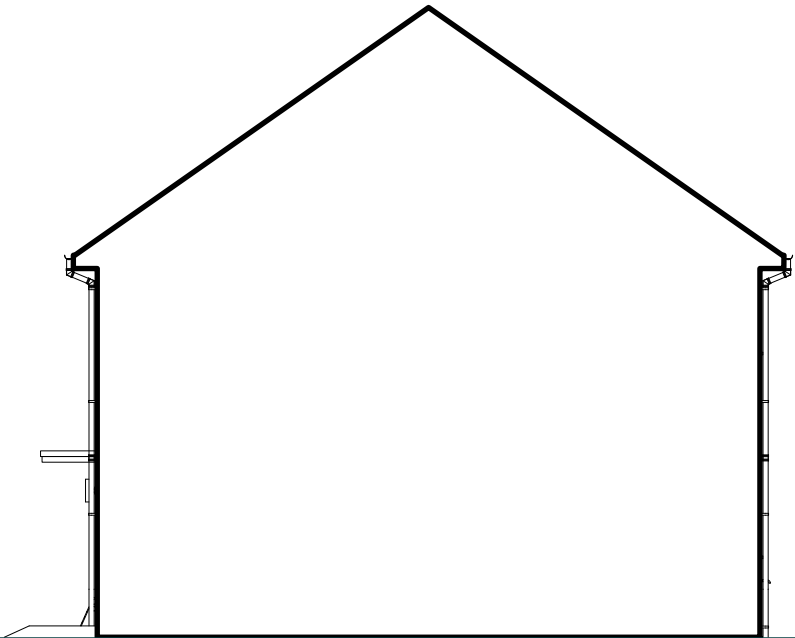

SIDE ELEVATION

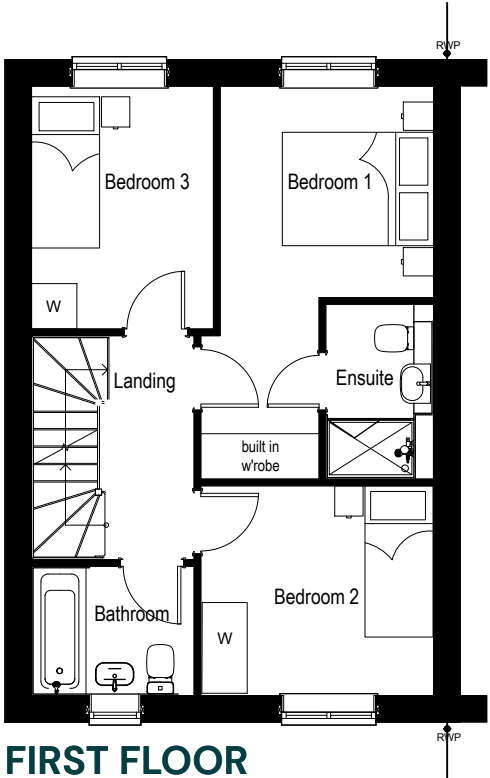


FIRST FLOOR



REAR ELEVATION



SIDE ELEVATION

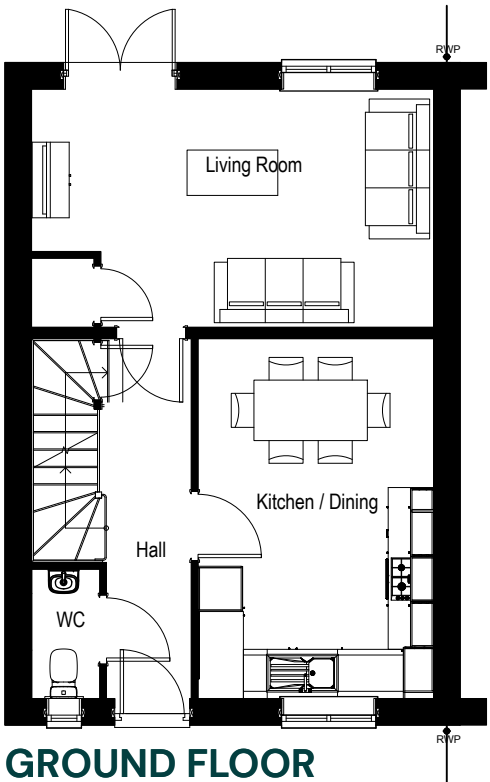

GROUND FLOOR




PARCEL N, ARBORFIELD GREEN, WOKINGHAM – REDGRAVE END – BUFF BRICK

| PEGASUSGROUP.CO.UK | TEAM/DRAWN BY: ELR | APPROVED BY: THA | DATE: 01/07/2026 | SCALE: 1:100@A3 | DRWG: P22-1739_DE_02_F_RED3 | CLIENT: CREST NICHOLSON (CHILTERN) |


All Intellectual Property Rights (including but not limited to copyright) subsisting in or arising out of this drawing and the building works depicted are owned by Pegasus Planning Group Ltd (Pegasus Group) and may not be copied, adapted, disseminated, redistributed, reproduced and/or otherwise used without a written licence. Pegasus Group accepts no liability for any use of this drawing other than for its original purpose and by the original client except in circumstances where approval has been provided by Pegasus Group in writing. Use only written dimensions. Drawing prepared for planning application purposes only. Do not scale (or use) for construction, sales or any other purpose. Any queries to be reported to Pegasus Group for clarification. Copyright © Pegasus Planning Group Limited [2025]. Use of this drawing is subject to the Terms & Conditions available @ pegasusgroup.co.uk



FRONT ELEVATION

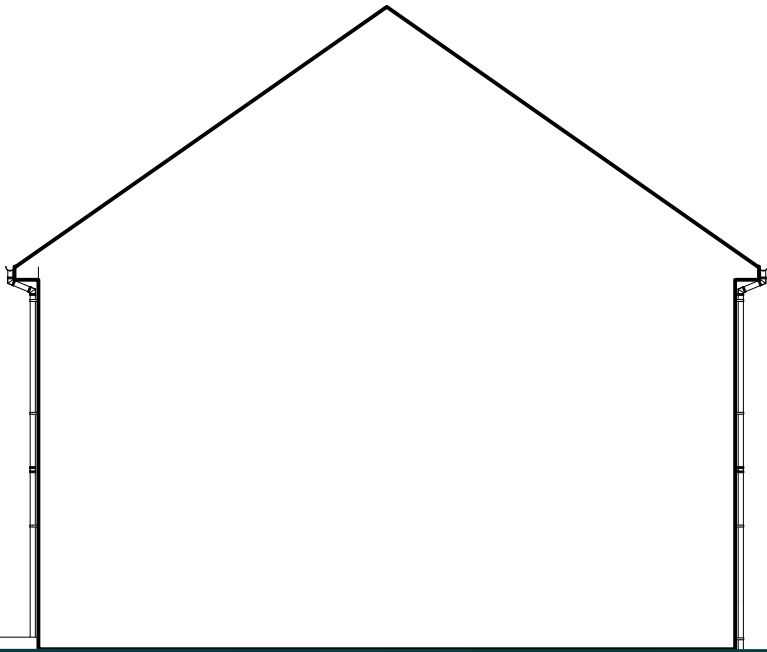

SIDE ELEVATION

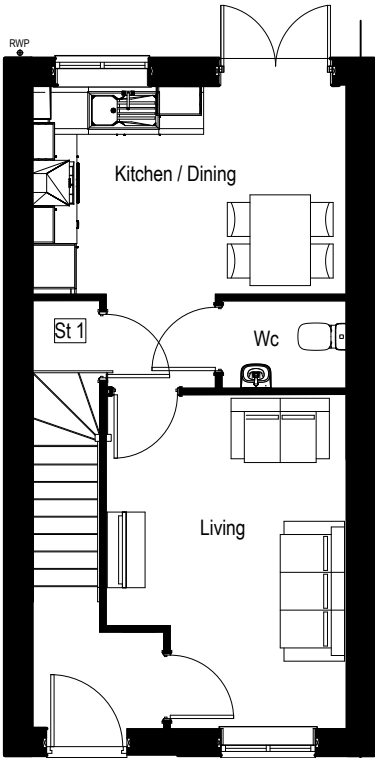


FIRST FLOOR



REAR ELEVATION



SIDE ELEVATION

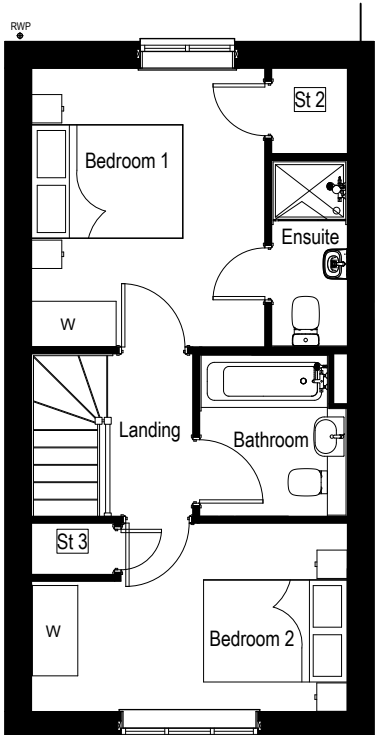

GROUND FLOOR

0 1 2 5m


PARCEL N, ARBORFIELD GREEN, WOKINGHAM – CALDWELL END – RED BRICK

| PEGASUSGROUP.CO.UK | TEAM/DRAWN BY: ELR | APPROVED BY: THA | DATE: 01/07/2026 | SCALE: 1:100@A3 | DRWG: P22-1739_DE_O2_F_CAL1 | CLIENT: CREST NICHOLSON (CHILTERN) |


All Intellectual Property Rights (including but not limited to copyright) subsisting in or arising out of this drawing and the building works depicted are owned by Pegasus Planning Group Ltd (Pegasus Group) and may not be copied, adapted, disseminated, redistributed, reproduced and/or otherwise used without a written licence. Pegasus Group accepts no liability for any use of this drawing other than for its original purpose and by the original client except in circumstances where approval for use has been provided by Pegasus Group in writing. Use only written dimensions. Drawing prepared for planning application purposes only. Do not scale (or use) for construction, sales or any other purpose. Any queries to be reported to Pegasus Group for clarification. Copyright © Pegasus Planning Group Limited [2025]. Use of this drawing is subject to the Terms & Conditions available @ pegasusgroup.co.uk



FRONT ELEVATION

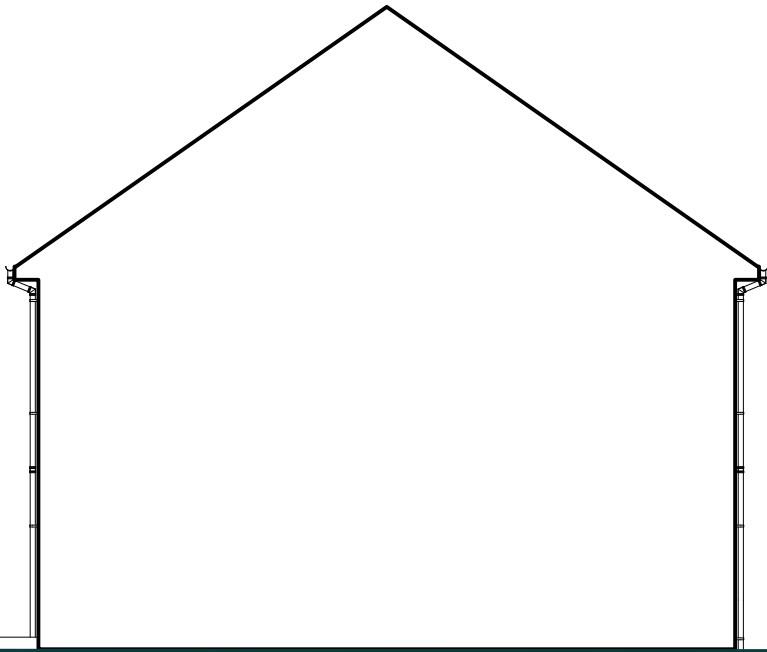


SIDE ELEVATION

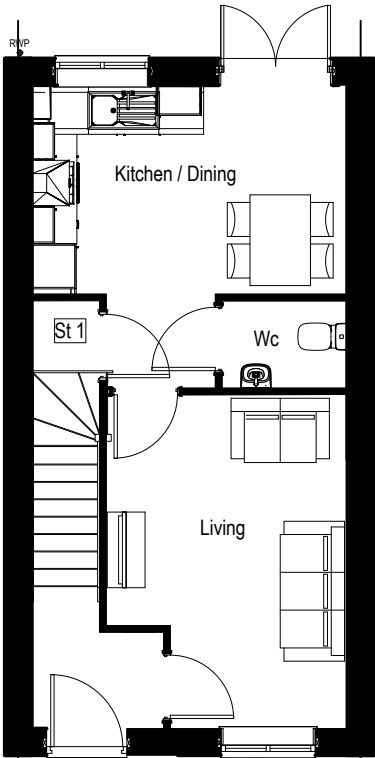


FIRST FLOOR



REAR ELEVATION

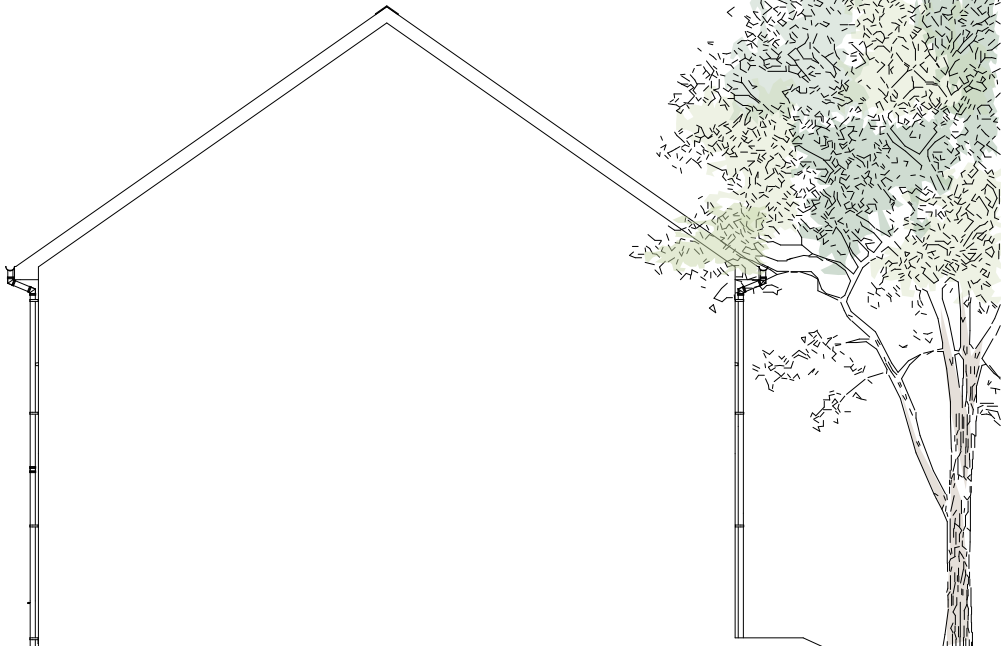

SIDE ELEVATION

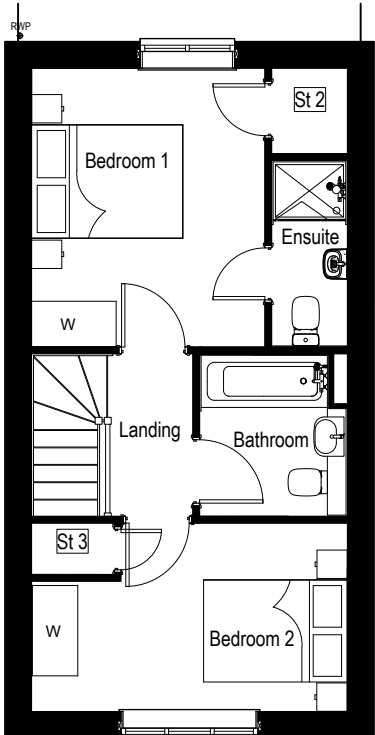

GROUND FLOOR

0 1 2 5m


PARCEL N, ARBORFIELD GREEN, WOKINGHAM – CALDWELL MID – BUFF BRICK

| PEGASUSGROUP.CO.UK | TEAM/DRAWN BY: ELR | APPROVED BY: THA | DATE: 01/07/2026 | SCALE: 1:100@A3 | DRWG: P22-1739_DE_02_F_CAL2 | CLIENT: CREST NICHOLSON (CHILTERN) |

All Intellectual Property Rights (including but not limited to copyright) subsisting in or arising out of this drawing and the building works depicted are owned by Pegasus Planning Group Ltd (Pegasus Group) and may not be copied, adapted, disseminated, redistributed, reproduced and/or otherwise used without a written licence. Pegasus Group accepts no liability for any use of this drawing other than for its original purpose and by the original client except in circumstances where approval for use has been provided by Pegasus Group in writing. Use only written dimensions. Drawing prepared for planning application purposes only. Do not scale (or use) for construction, sales or any other purpose. Any queries to be reported to Pegasus Group for clarification. Copyright © Pegasus Planning Group Limited [2025]. Use of this drawing is subject to the Terms & Conditions available @ pegasusgroup.co.uk




FRONT ELEVATION

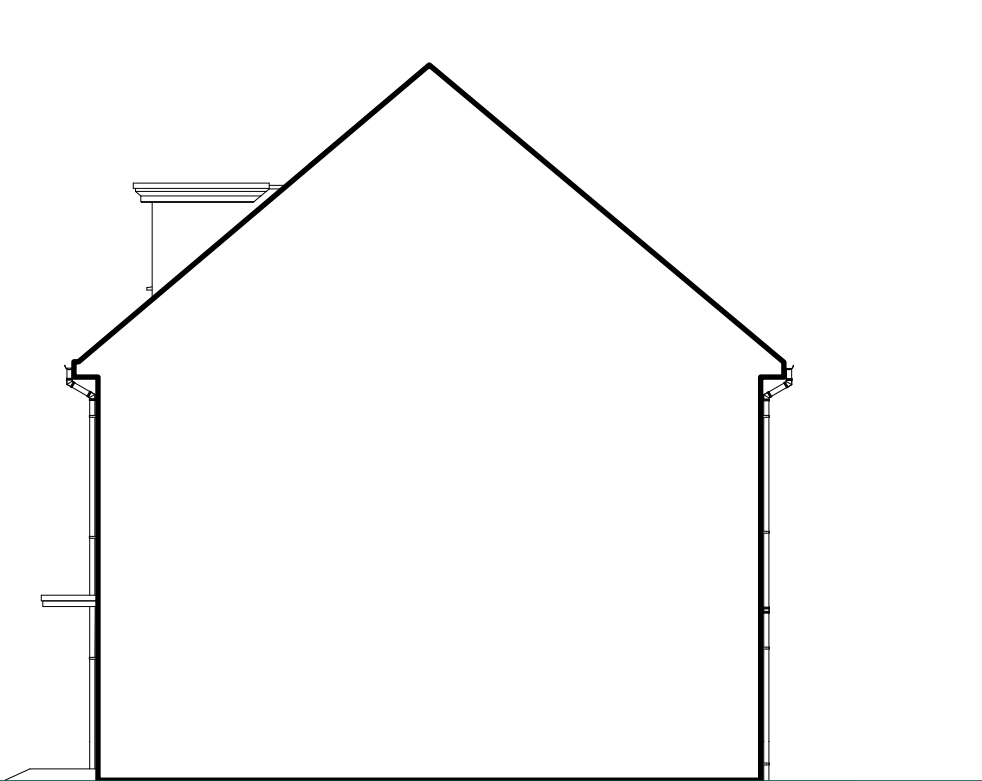


SIDE ELEVATION




REAR ELEVATION

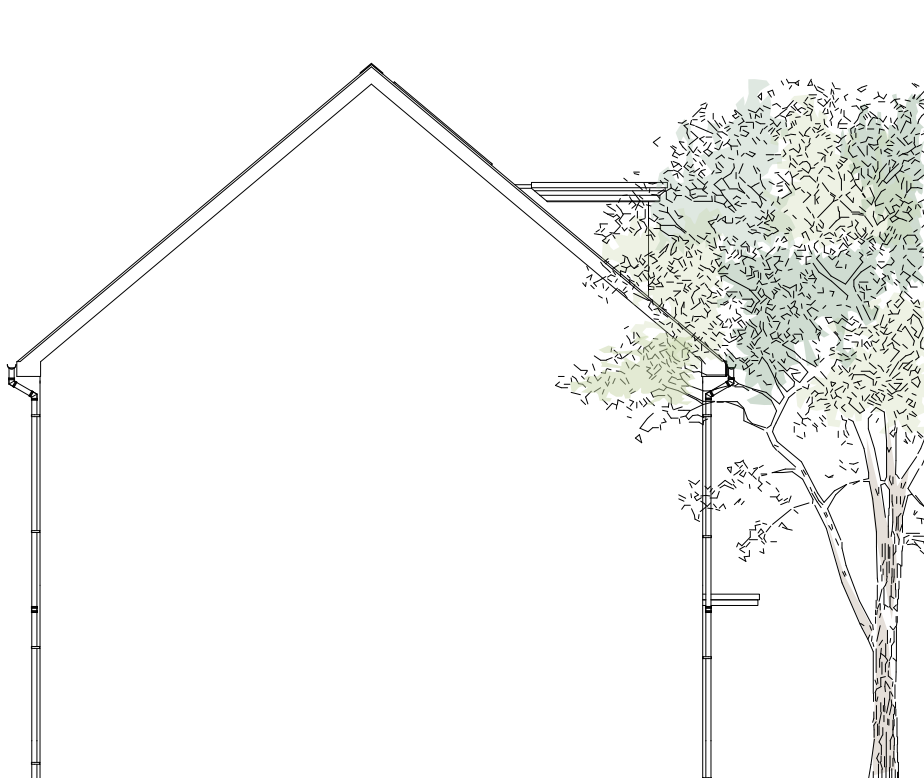


SIDE ELEVATION

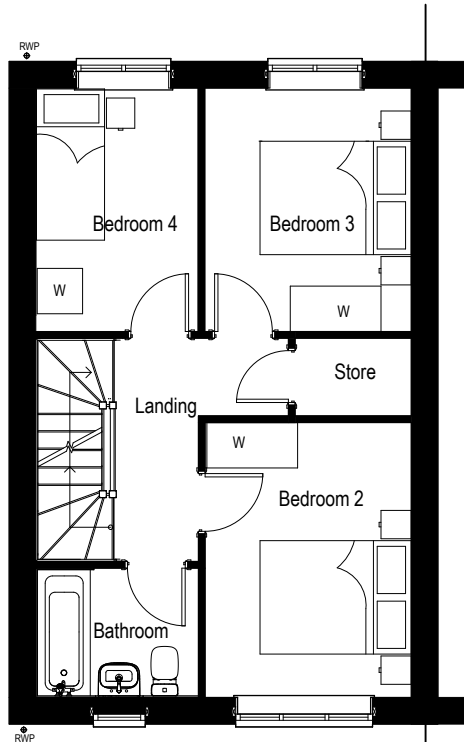

FIRST FLOOR

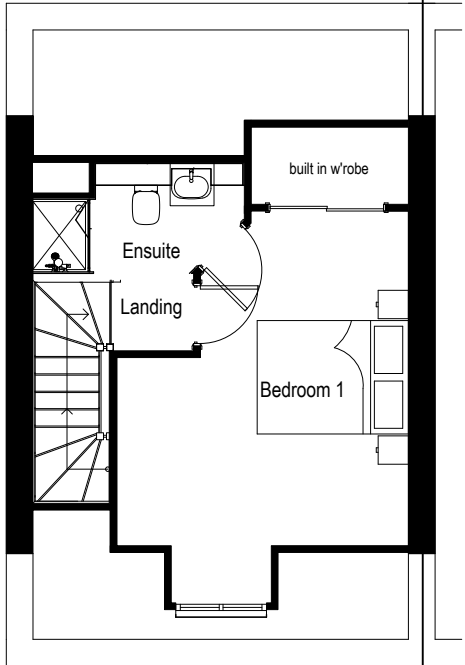

SECOND FLOOR

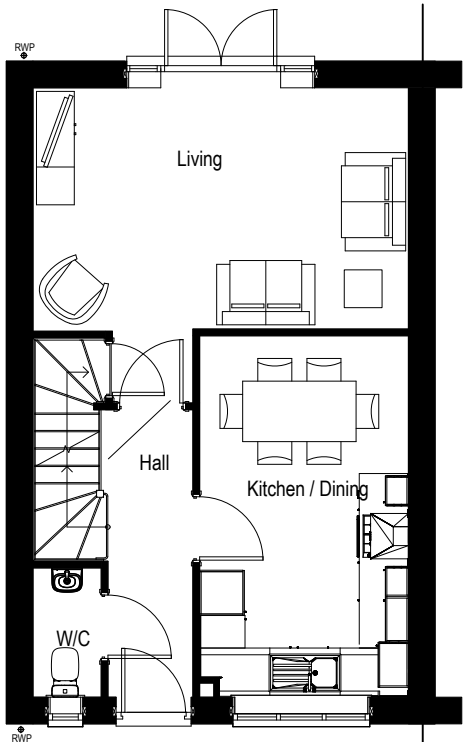

GROUND FLOOR

0 1 2 5m

PARCEL N, ARBORFIELD GREEN, WOKINGHAM – FILEY END – RED BRICK


| PEGASUSGROUP.CO.UK | TEAM/DRAWN BY: ELR | APPROVED BY: THA | DATE: 01/07/2026 | SCALE: 1:100@A3 | DRWG: P22-1739_DE_O2_F_FIL1 | CLIENT: CREST NICHOLSON (CHILTERN) |



All Intellectual Property Rights (including but not limited to copyright) subsisting in or arising out of this drawing and the building works depicted are owned by Pegasus Planning Group Ltd (Pegasus Group) and may not be copied, adapted, disseminated, redistributed, reproduced and/or otherwise used without a written licence. Pegasus Group accepts no liability for any use of this drawing other than for its original purpose and by the original client except in circumstances where approval for use has been provided by Pegasus Group in writing. Use only written dimensions. Drawing prepared for planning application purposes only. Do not scale (or use) for construction, sales or any other purpose. Any queries to be reported to Pegasus Group for clarification. Copyright © Pegasus Planning Group Limited [2025]. Use of this drawing is subject to the Terms & Conditions available @ pegasusgroup.co.uk




FRONT ELEVATION

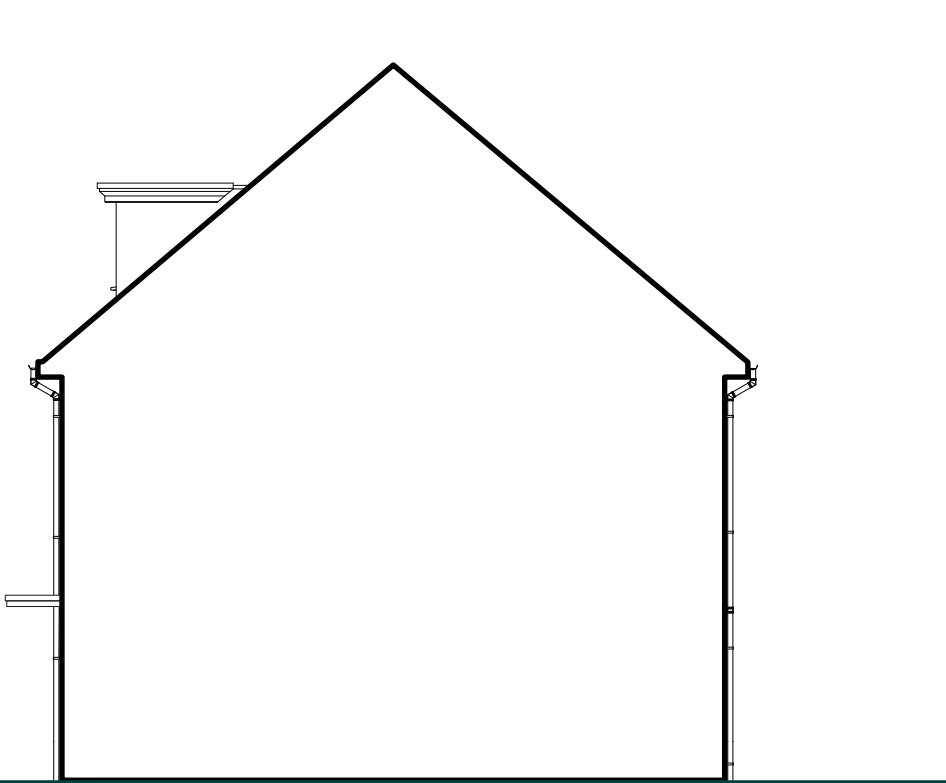


SIDE ELEVATION




REAR ELEVATION

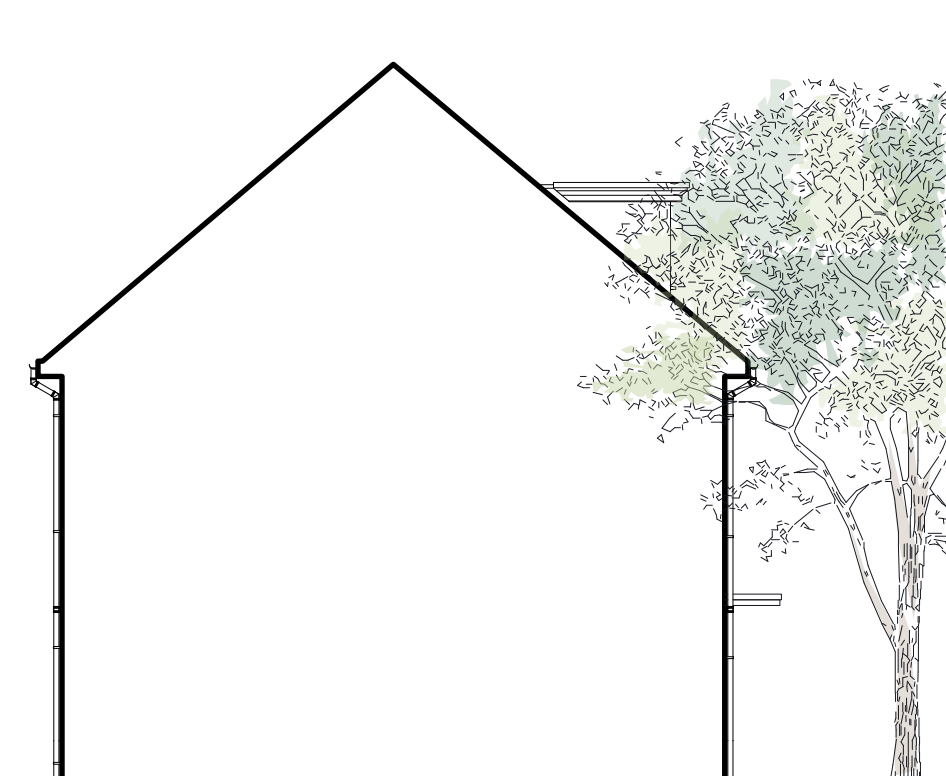


SIDE ELEVATION

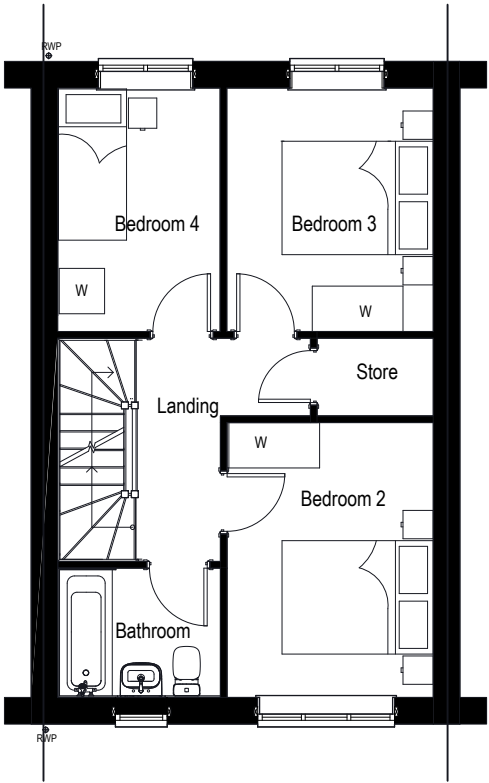

FIRST FLOOR

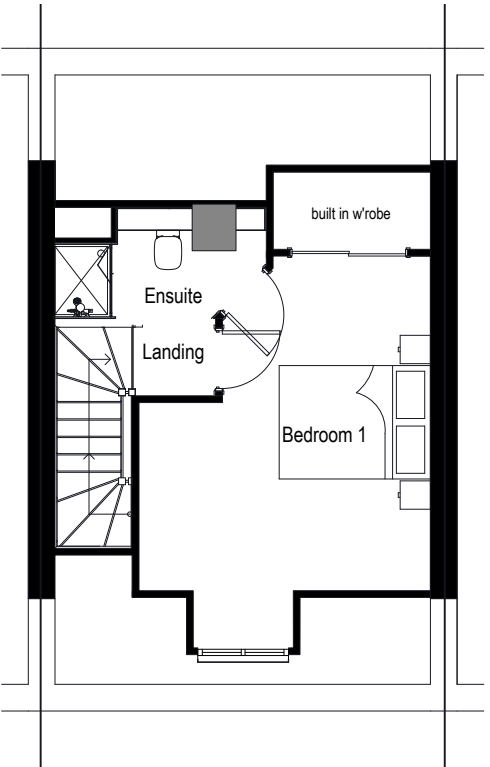

SECOND FLOOR

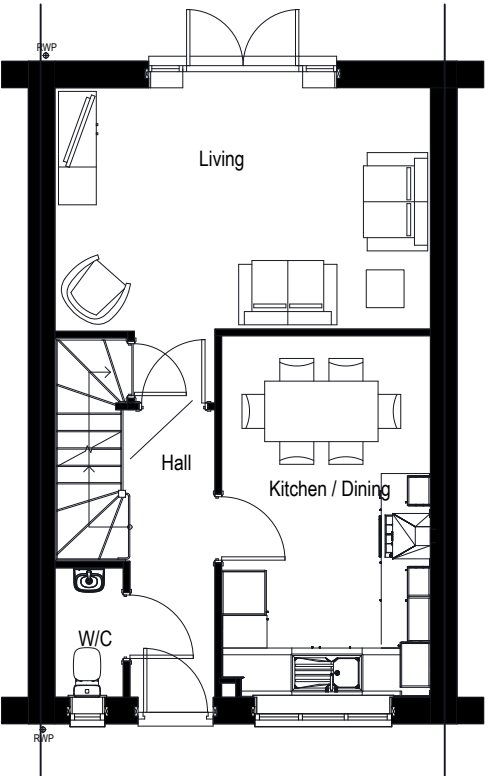

GROUND FLOOR

0 1 2 5m

PARCEL N, ARBORFIELD GREEN, WOKINGHAM – FILEY MID – RED BRICK


| PEGASUSGROUP.CO.UK | TEAM/DRAWN BY: ELR | APPROVED BY: THA | DATE: 01/07/2026 | SCALE: 1:100@A3 | DRWG: P22-1739_DE_O2_F_FIL2 | CLIENT: CREST NICHOLSON (CHILTERN) |




All Intellectual Property Rights (including but not limited to copyright) subsisting in or arising out of this drawing and the building works depicted are owned by Pegasus Planning Group Ltd (Pegasus Group) and may not be copied, adapted, disseminated, redistributed, reproduced and/or otherwise used without a written licence. Pegasus Group accepts no liability for any use of this drawing other than for its original purpose and by the original client except in circumstances where approval for use has been provided by Pegasus Group in writing. Use only written dimensions. Drawing prepared for planning application purposes only. Do not scale (or use) for construction, sales or any other purpose. Any queries to be reported to Pegasus Group for clarification. Copyright © Pegasus Planning Group Limited [2025]. Use of this drawing is subject to the Terms & Conditions available @ pegasusgroup.co.uk




FRONT ELEVATION

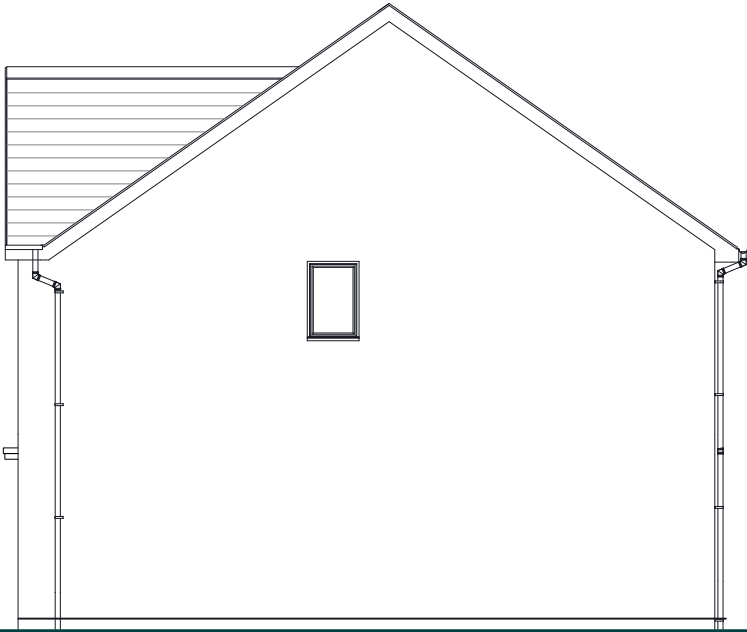


SIDE ELEVATION

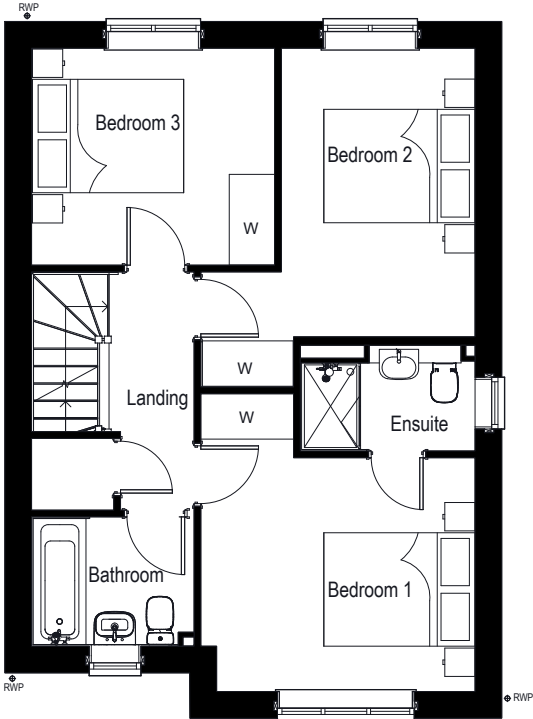


FIRST FLOOR

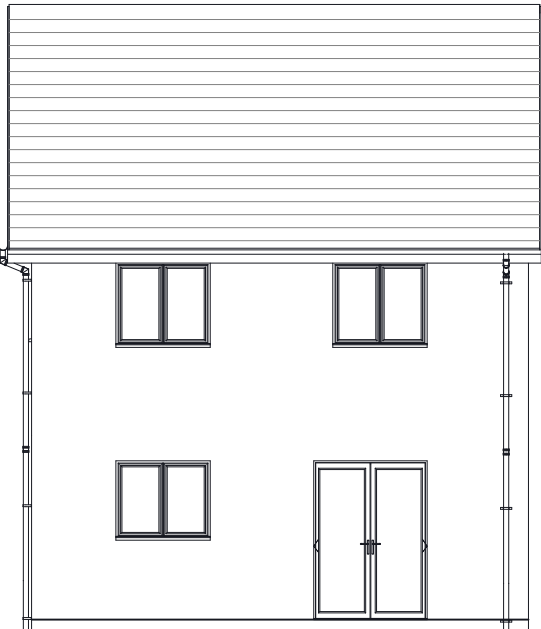

REAR ELEVATION

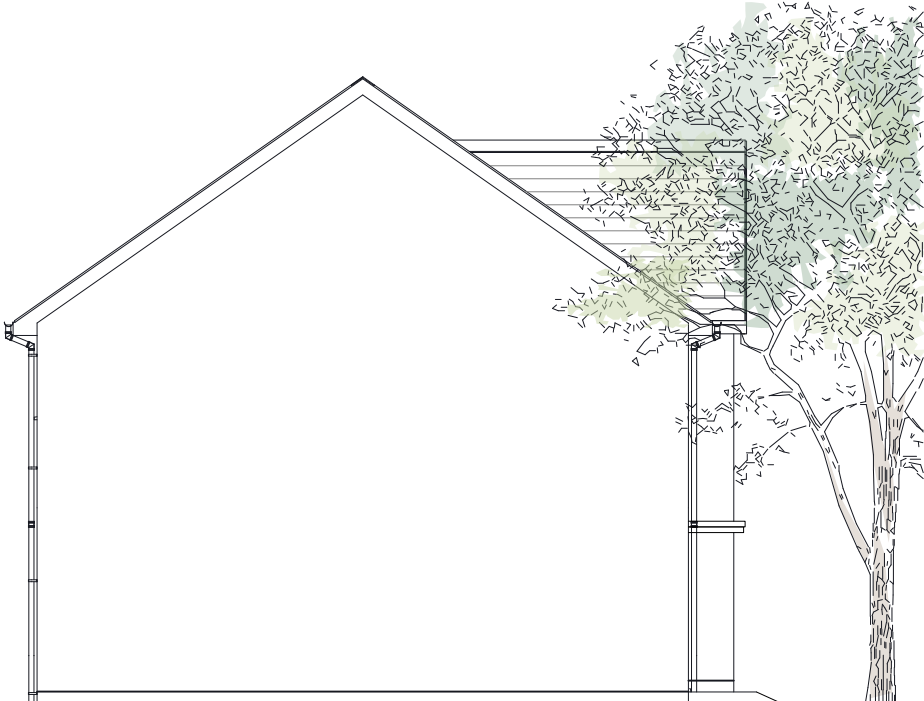

SIDE ELEVATION

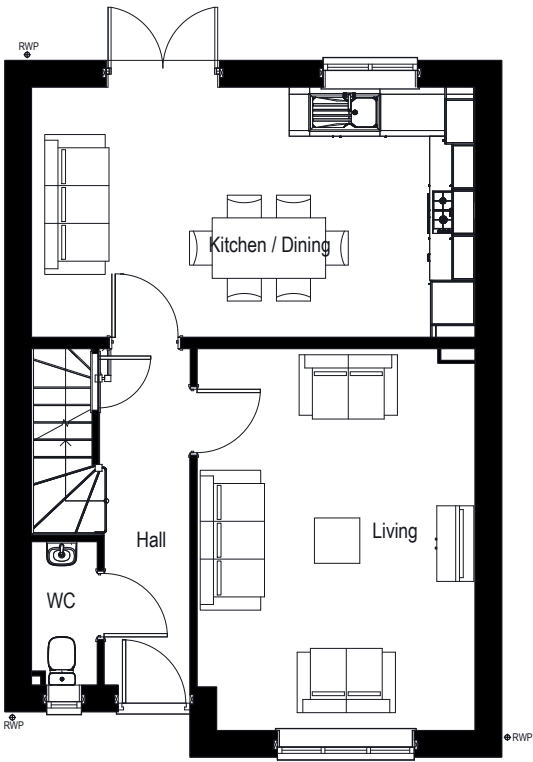

GROUND FLOOR




PARCEL N, ARBORFIELD GREEN, WOKINGHAM – SEATON –RED BRICK

| PEGASUSGROUP.CO.UK | TEAM/DRAWN BY: ELR | APPROVED BY: THA | DATE: 01/07/2026 | SCALE: 1:100@A3 | DRWG: P22-1739_DE_O2_F_SEA1 | CLIENT: CREST NICHOLSON (CHILTERN) |


All Intellectual Property Rights (including but not limited to copyright) subsisting in or arising out of this drawing and the building works depicted are owned by Pegasus Planning Group Ltd (Pegasus Group) and may not be copied, adapted, disseminated, redistributed, reproduced and/or otherwise used without a written licence. Pegasus Group accepts no liability for any use of this drawing other than for its original purpose and by the original client except in circumstances where approval for use has been provided by Pegasus Group in writing. Use only written dimensions. Drawing prepared for planning application purposes only. Do not scale (or use) for construction, sales or any other purpose. Any queries to be reported to Pegasus Group for clarification. Copyright © Pegasus Planning Group Limited [2025]. Use of this drawing is subject to the Terms & Conditions available @ pegasusgroup.co.uk




FRONT ELEVATION

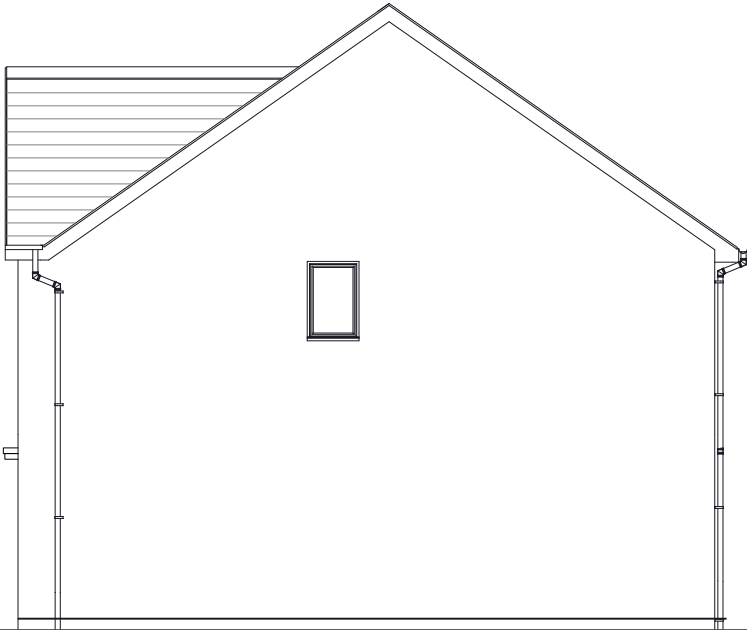


SIDE ELEVATION

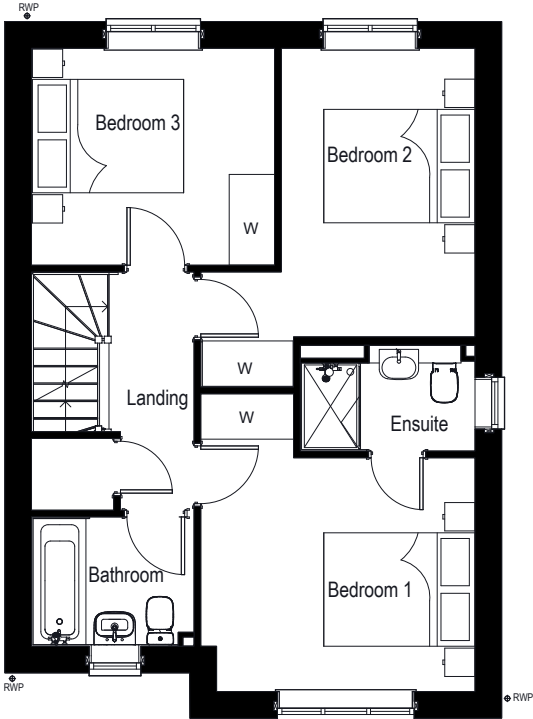


FIRST FLOOR

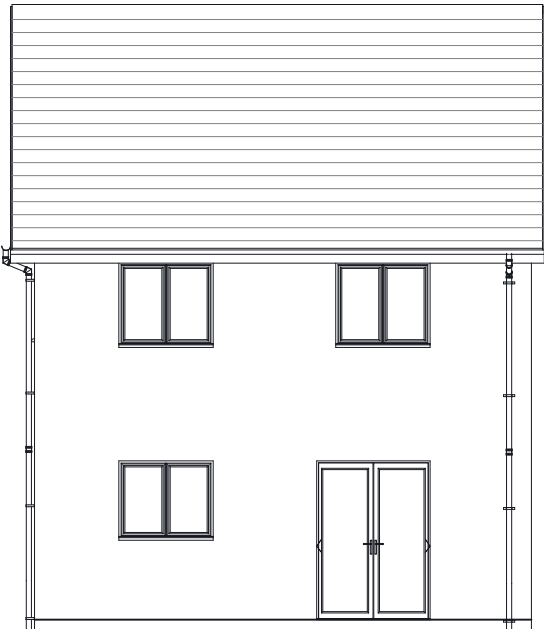

REAR ELEVATION

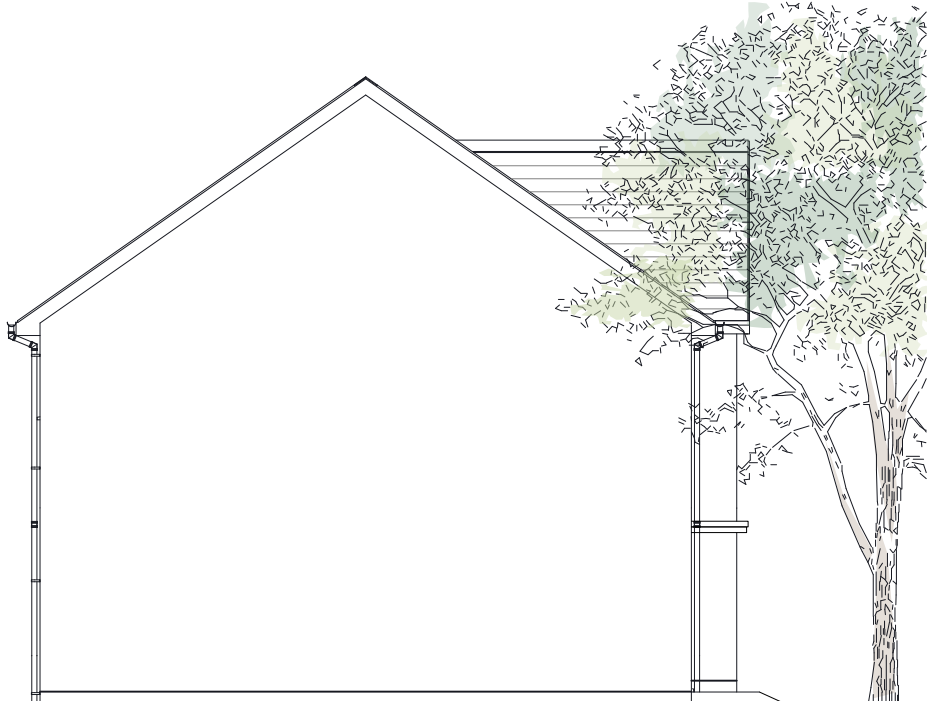

SIDE ELEVATION

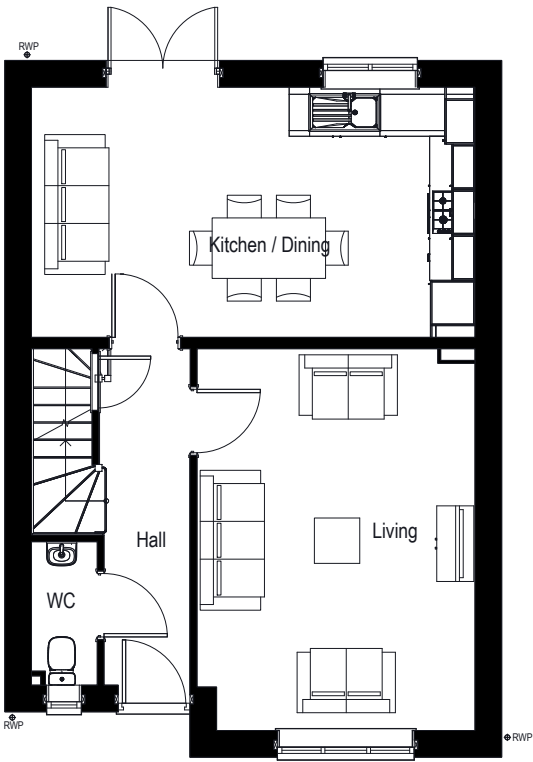

GROUND FLOOR

0 1 2 5m


PARCEL N, ARBORFIELD GREEN, WOKINGHAM – SEATON – BUFF BRICK

| PEGASUSGROUP.CO.UK | TEAM/DRAWN BY: ELR | APPROVED BY: THA | DATE: 01/07/2026 | SCALE: 1:100@A3 | DRWG: P22-1739_DE_02_F_SEA2 | CLIENT: CREST NICHOLSON (CHILTERN) |


All Intellectual Property Rights (including but not limited to copyright) subsisting in or arising out of this drawing and the building works depicted are owned by Pegasus Planning Group Ltd (Pegasus Group) and may not be copied, adapted, disseminated, redistributed, reproduced and/or otherwise used without a written licence. Pegasus Group accepts no liability for any use of this drawing other than for its original purpose and by the original client except in circumstances where approval for use has been provided by Pegasus Group in writing. Use only written dimensions. Drawing prepared for planning application purposes only. Do not scale (or use) for construction, sales or any other purpose. Any queries to be reported to Pegasus Group for clarification. Copyright © Pegasus Planning Group Limited [2025]. Use of this drawing is subject to the Terms & Conditions available @ pegasusgroup.co.uk




FRONT ELEVATION

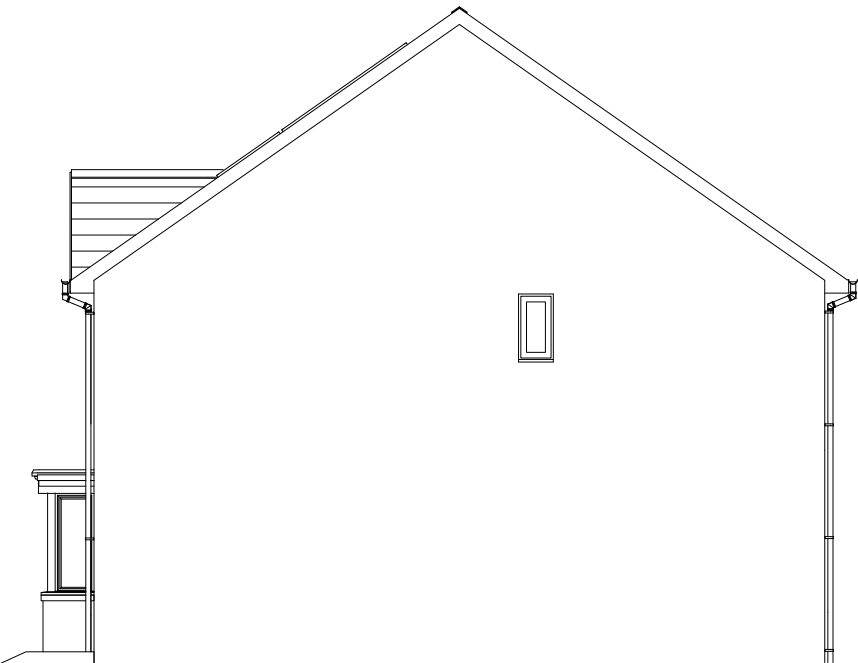

SIDE ELEVATION

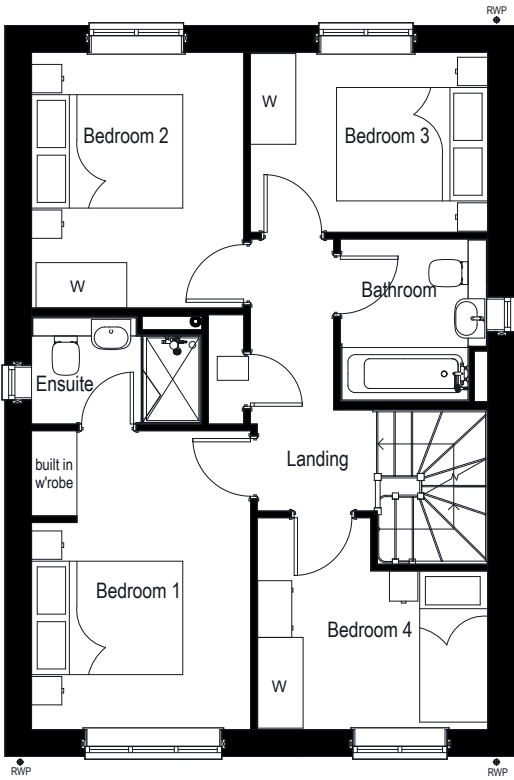


FIRST FLOOR

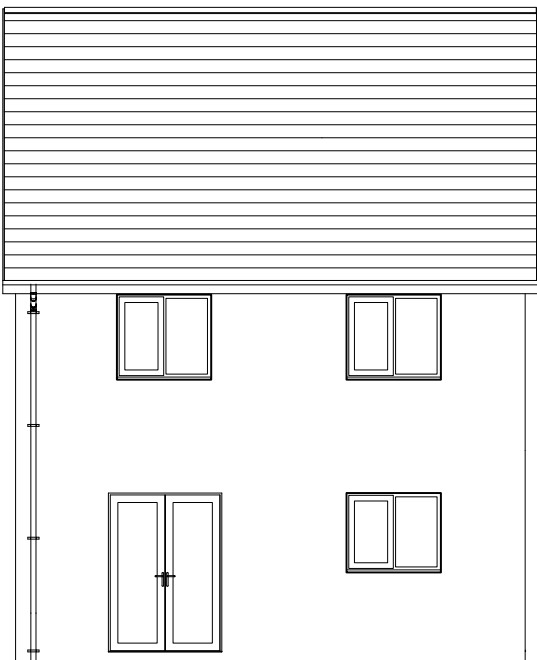

REAR ELEVATION



SIDE ELEVATION

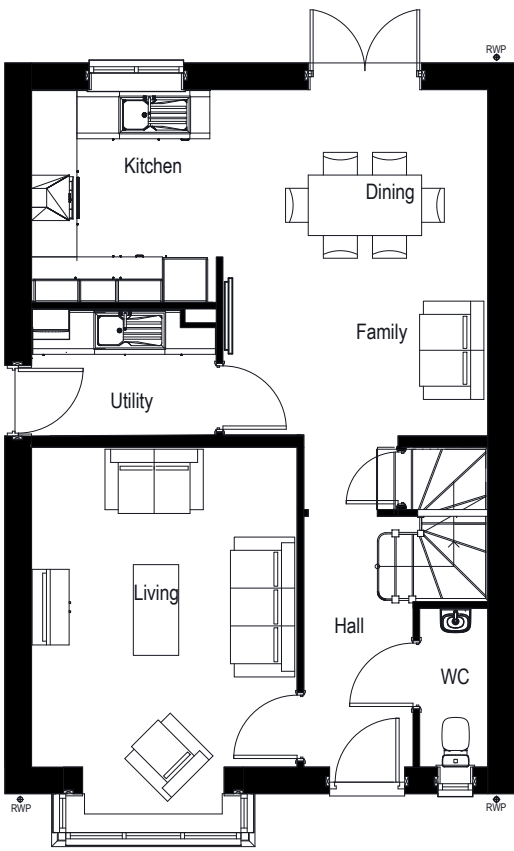

GROUND FLOOR



PARCEL N, ARBORFIELD GREEN, WOKINGHAM – ROMSEY –RED BRICK


| PEGASUSGROUP.CO.UK | TEAM/DRAWN BY: ELR | APPROVED BY: THA | DATE: 01/07/2026 | SCALE: 1:100@A3 | DRWG: P22-1739_DE_O2_F_ROM1 | CLIENT: CREST NICHOLSON (CHILTERN) |




All Intellectual Property Rights (including but not limited to copyright) subsisting in or arising out of this drawing and the building works depicted are owned by Pegasus Planning Group Ltd (Pegasus Group) and may not be copied, adapted, disseminated, redistributed, reproduced and/or otherwise used without a written licence. Pegasus Group accepts no liability for any use of this drawing other than for its original purpose and by the original client except in circumstances where approval has been provided by Pegasus Group in writing. Use only written dimensions. Drawing prepared for planning application purposes only. Do not scale (or use) for construction, sales or any other purpose. Any queries to be reported to Pegasus Group for clarification. Copyright © Pegasus Planning Group Limited [2025]. Use of this drawing is subject to the Terms & Conditions available @ pegasusgroup.co.uk




FRONT ELEVATION

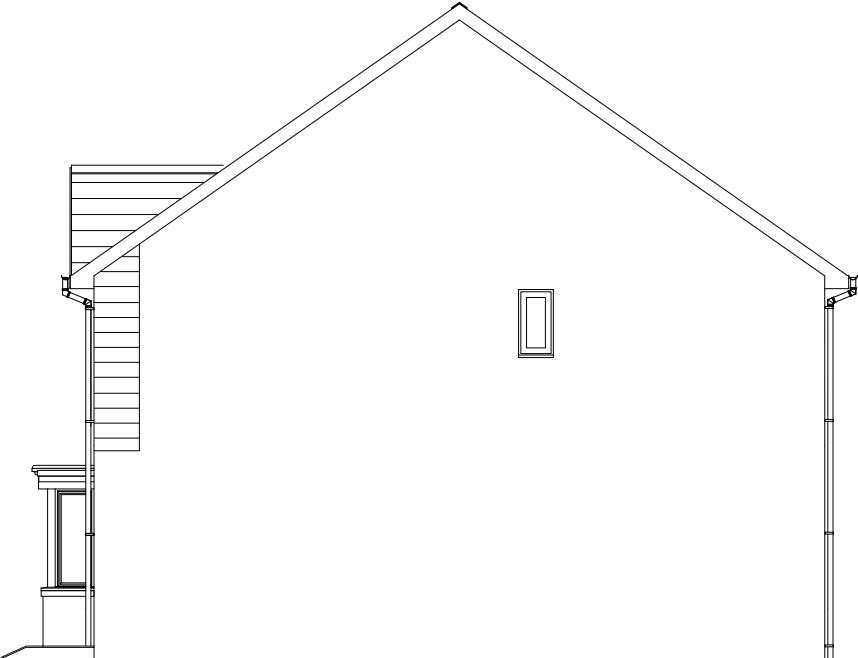


SIDE ELEVATION

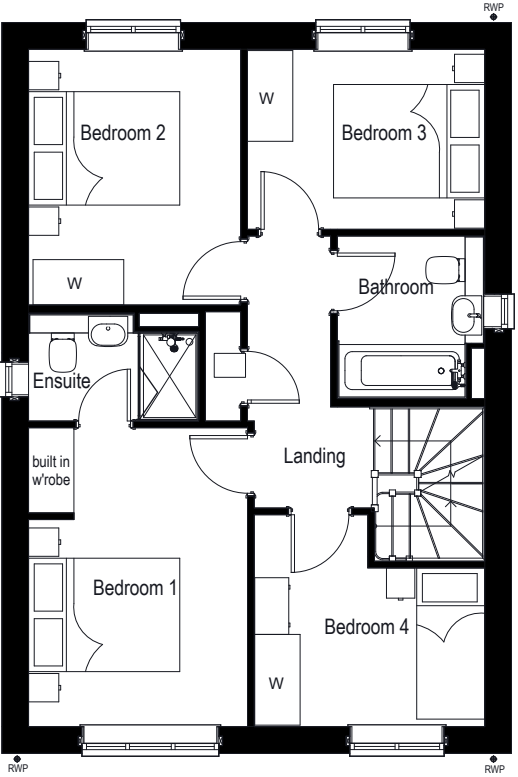


FIRST FLOOR

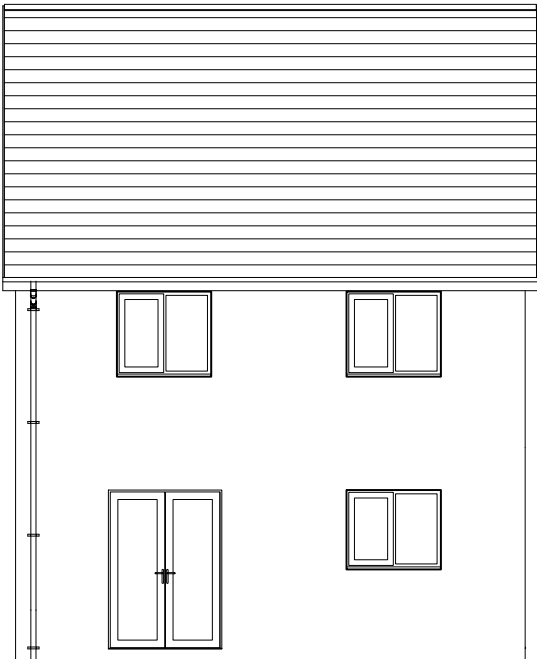

REAR ELEVATION

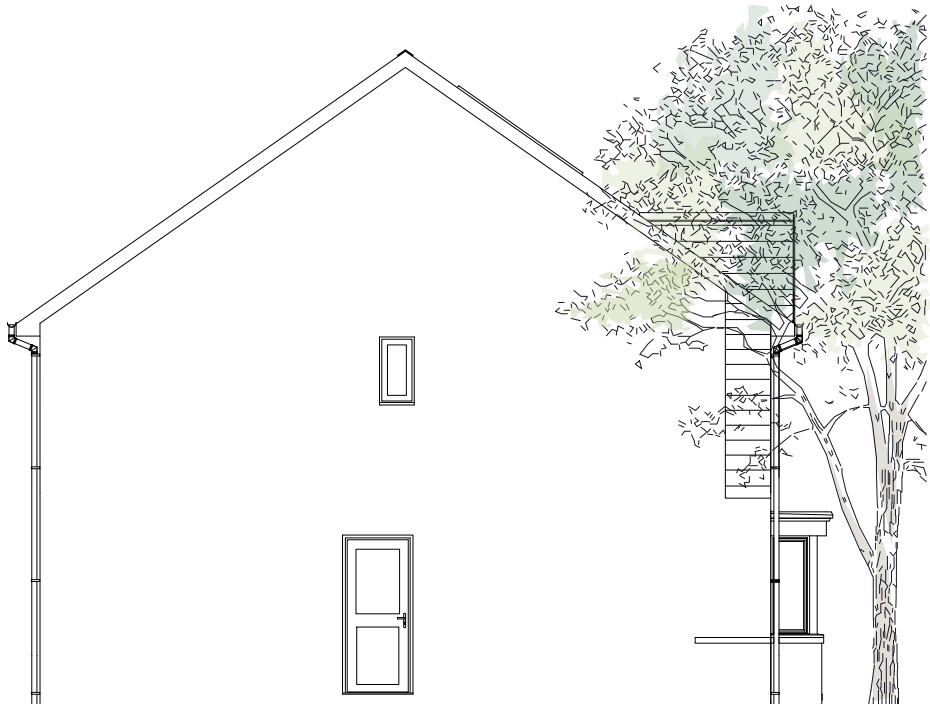

SIDE ELEVATION

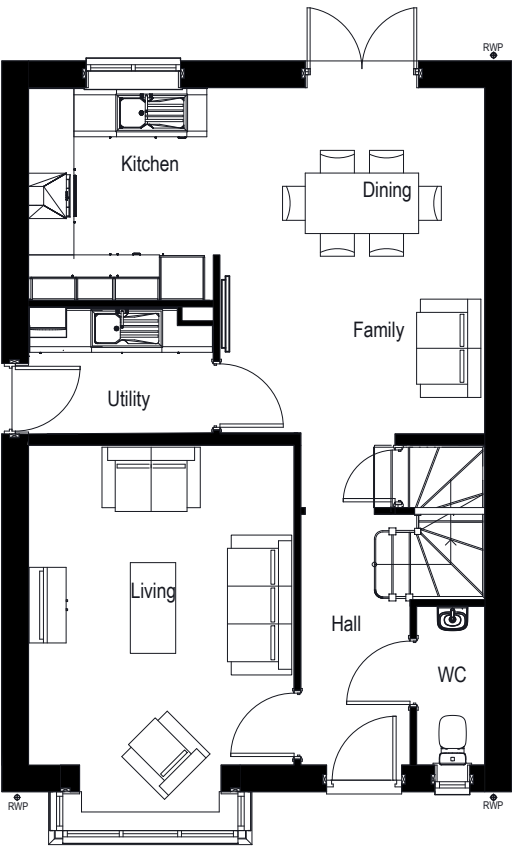

GROUND FLOOR



PARCEL N, ARBORFIELD GREEN, WOKINGHAM – ROMSEY – RED BRICK & WB


| PEGASUSGROUP.CO.UK | TEAM/DRAWN BY: ELR | APPROVED BY: THA | DATE: 01/07/2026 | SCALE: 1:100@A3 | DRWG: P22-1739_DE_O2_F_ROM2 | CLIENT: CREST NICHOLSON (CHILTERN) |

All Intellectual Property Rights (including but not limited to copyright) subsisting in or arising out of this drawing and the building works depicted are owned by Pegasus Planning Group Ltd (Pegasus Group) and may not be copied, adapted, disseminated, redistributed, reproduced and/or otherwise used without a written licence. Pegasus Group accepts no liability for any use of this drawing other than for its original purpose and by the original client except in circumstances where approval has been provided by Pegasus Group in writing. Use only written dimensions. Drawing prepared for planning application purposes only. Do not scale (or use) for construction, sales or any other purpose. Any queries to be reported to Pegasus Group for clarification. Copyright © Pegasus Planning Group Limited [2025]. Use of this drawing is subject to the Terms & Conditions available @ pegasusgroup.co.uk







FRONT ELEVATION

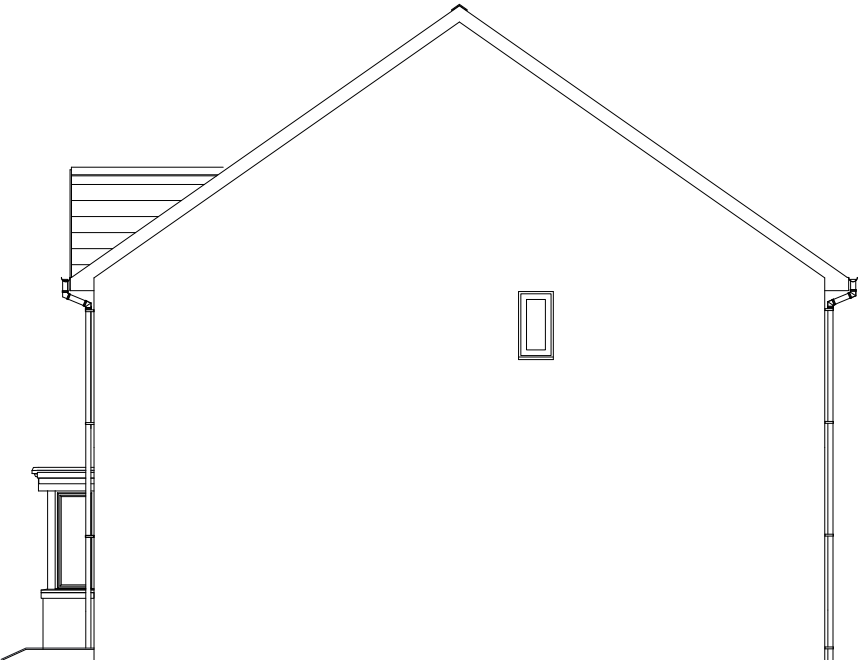

SIDE ELEVATION

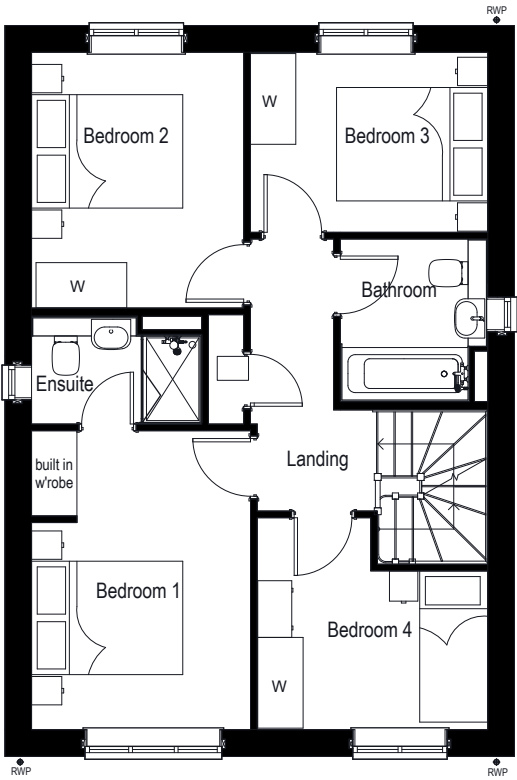


FIRST FLOOR

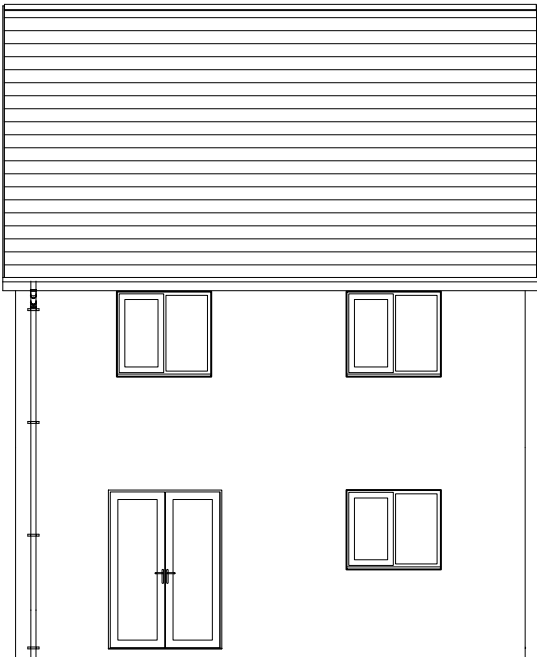

REAR ELEVATION



SIDE ELEVATION

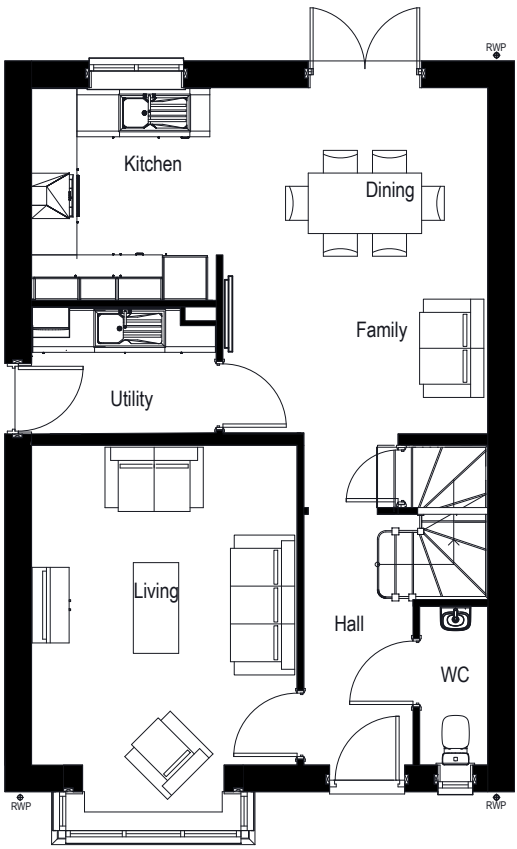

GROUND FLOOR

0 1 2 5m


PARCEL N, ARBORFIELD GREEN, WOKINGHAM – ROMSEY –RED BRICK [V2]

| PEGASUSGROUP.CO.UK | TEAM/DRAWN BY: ELR | APPROVED BY: THA | DATE: 01/07/2026 | SCALE: 1:100@A3 | DRWG: P22-1739_DE_O2_F_ROM3 | CLIENT: CREST NICHOLSON (CHILTERN) |


All Intellectual Property Rights (including but not limited to copyright) subsisting in or arising out of this drawing and the building works depicted are owned by Pegasus Planning Group Ltd (Pegasus Group) and may not be copied, adapted, disseminated, redistributed, reproduced and/or otherwise used without a written licence. Pegasus Group accepts no liability for any use of this drawing other than for its original purpose and by the original client except in circumstances where approval has been provided by Pegasus Group in writing. Use only written dimensions. Drawing prepared for planning application purposes only. Do not scale (or use) for construction, sales or any other purpose. Any queries to be reported to Pegasus Group for clarification. Copyright © Pegasus Planning Group Limited [2025]. Use of this drawing is subject to the Terms & Conditions available @ pegasusgroup.co.uk




FRONT ELEVATION

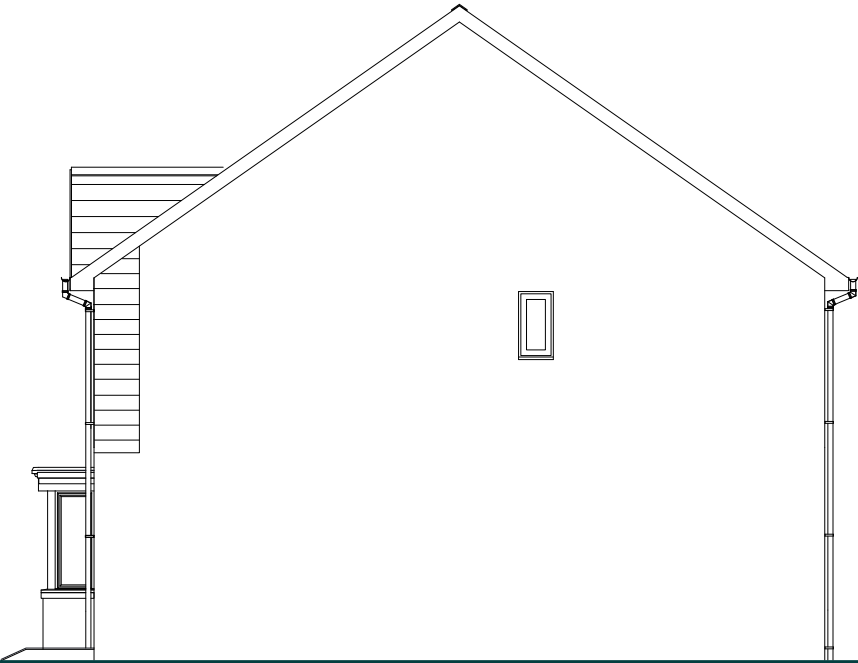

SIDE ELEVATION

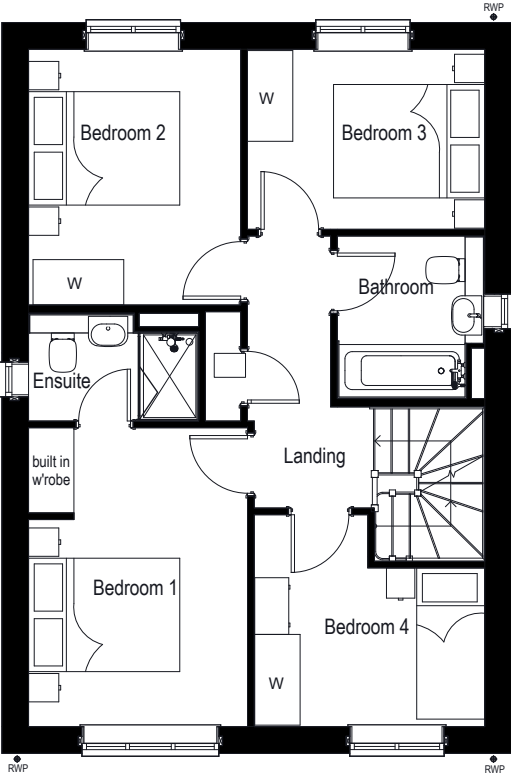


FIRST FLOOR

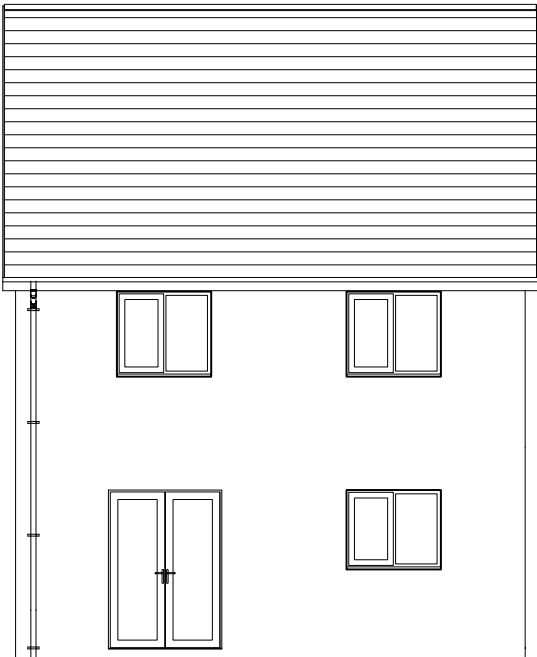

REAR ELEVATION



SIDE ELEVATION

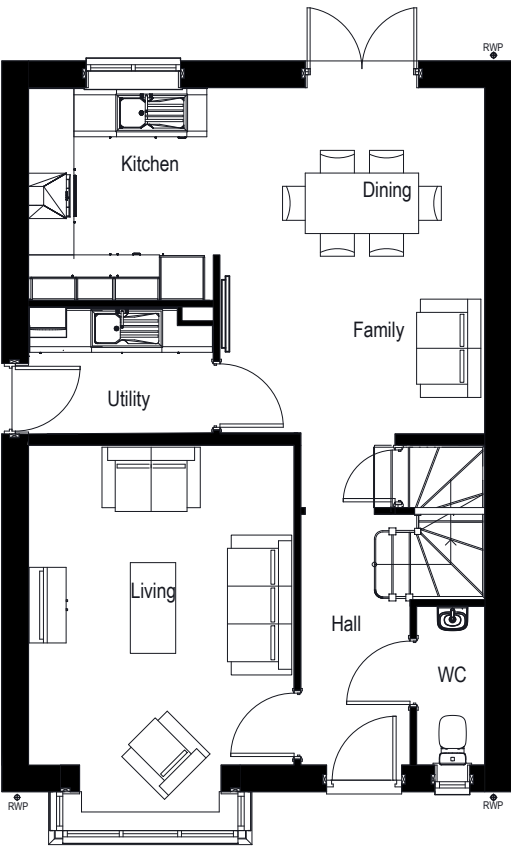

GROUND FLOOR



PARCEL N, ARBORFIELD GREEN, WOKINGHAM – ROMSEY –BUFF BRICK & WB


| PEGASUSGROUP.CO.UK | TEAM/DRAWN BY: ELR | APPROVED BY: THA | DATE: 01/07/2026 | SCALE: 1:100@A3 | DRWG: P22-1739_DE_O2_F_ROM4 | CLIENT: CREST NICHOLSON (CHILTERN) |

All Intellectual Property Rights (including but not limited to copyright) subsisting in or arising out of this drawing and the building works depicted are owned by Pegasus Planning Group Ltd (Pegasus Group) and may not be copied, adapted, disseminated, redistributed, reproduced and/or otherwise used without a written licence. Pegasus Group accepts no liability for any use of this drawing other than for its original purpose and by the original client except in circumstances where approval for use has been provided by Pegasus Group in writing. Use only written dimensions. Drawing prepared for planning application purposes only. Do not scale (or use) for construction, sales or any other purpose. Any queries to be reported to Pegasus Group for clarification. Copyright © Pegasus Planning Group Limited [2025]. Use of this drawing is subject to the Terms & Conditions available @ pegasusgroup.co.uk






FRONT ELEVATION

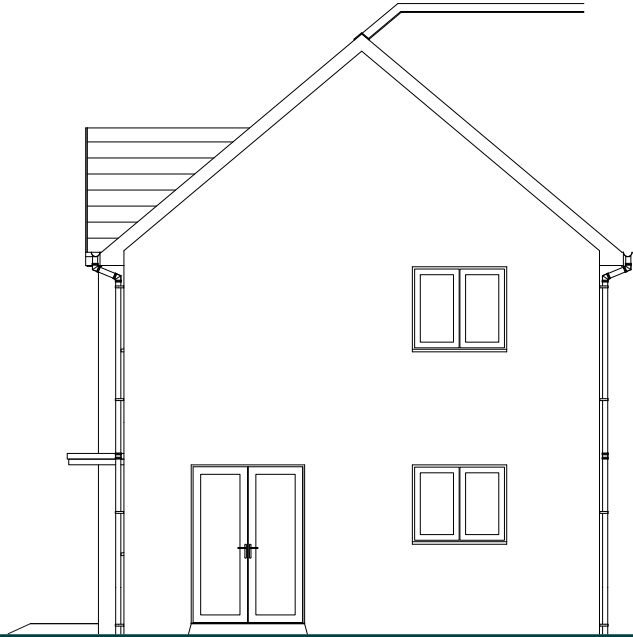

SIDE ELEVATION

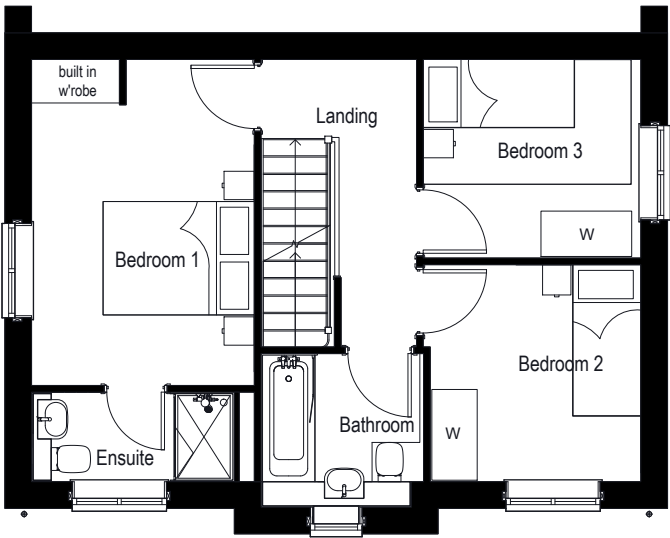


FIRST FLOOR



REAR ELEVATION



SIDE ELEVATION

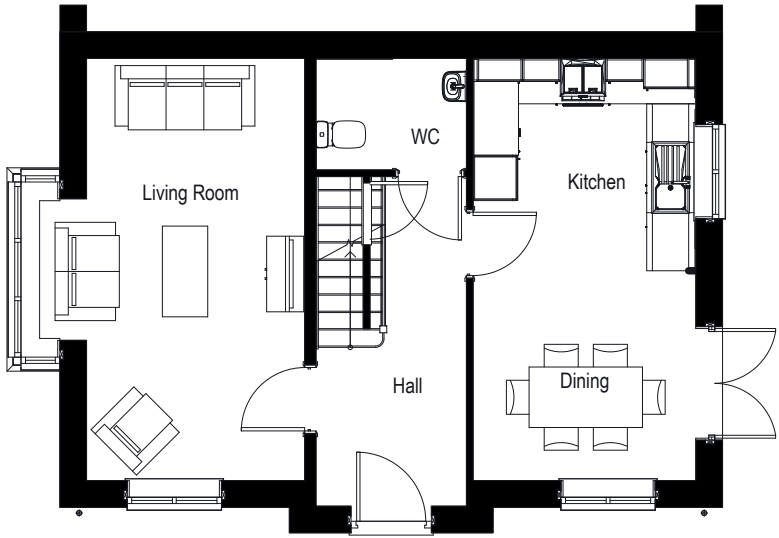

GROUND FLOOR

0 1 2 5m

PARCEL N, ARBORFIELD GREEN, WOKINGHAM – CHELMSFORD – BUFF BRICK & WB

| PEGASUSGROUP.CO.UK | TEAM/DRAWN BY: ELR | APPROVED BY: THA | DATE: 01/07/2026 | SCALE: 1:100@A3 | DRWG: P22-1739_DE_02_F_CHE1 | CLIENT: CREST NICHOLSON (CHILTERN) |


All Intellectual Property Rights (including but not limited to copyright) subsisting in or arising out of this drawing and the building works depicted are owned by Pegasus Planning Group Ltd (Pegasus Group) and may not be copied, adapted, disseminated, redistributed, reproduced and/or otherwise used without a written licence. Pegasus Group accepts no liability for any use of this drawing other than for its original purpose and by the original client except in circumstances where approval for use has been provided by Pegasus Group in writing. Use only written dimensions. Drawing prepared for planning application purposes only. Do not scale (or use) for construction, sales or any other purpose. Any queries to be reported to Pegasus Group for clarification. Copyright © Pegasus Planning Group Limited [2025]. Use of this drawing is subject to the Terms & Conditions available @ pegasusgroup.co.uk




FRONT ELEVATION



SIDE ELEVATION

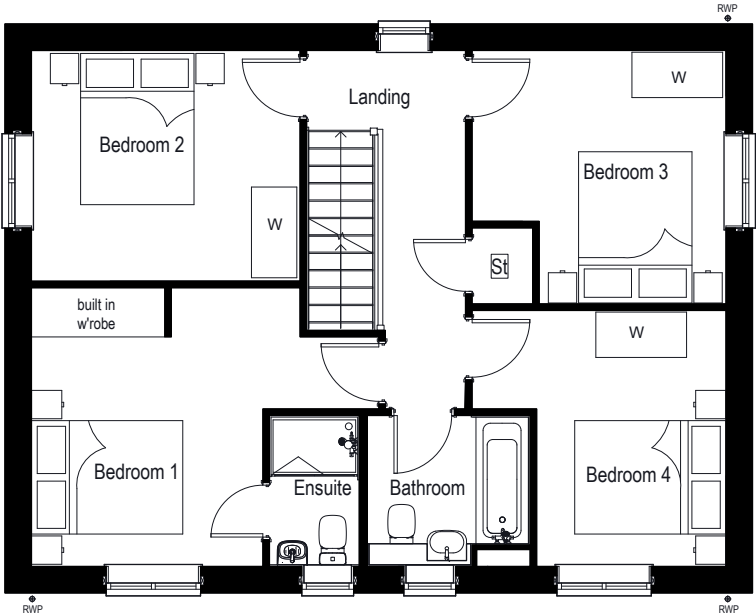


FIRST FLOOR

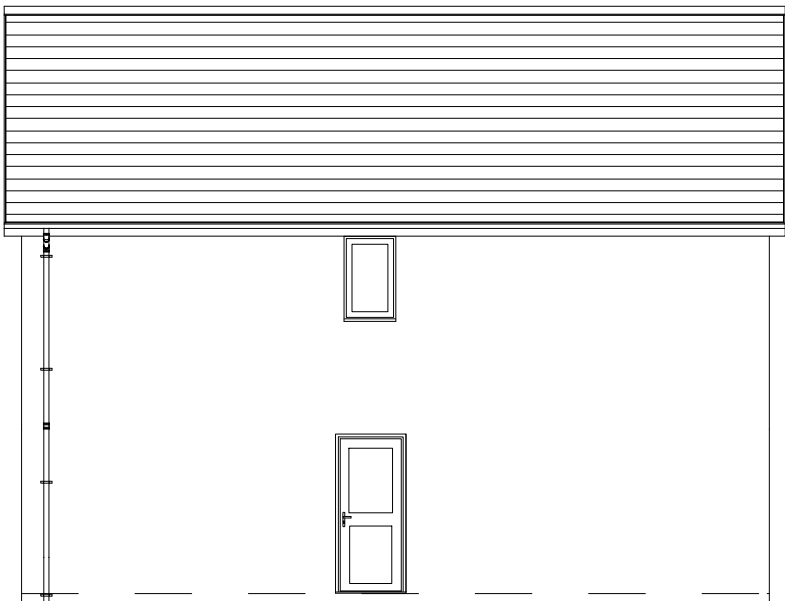

REAR ELEVATION



SIDE ELEVATION

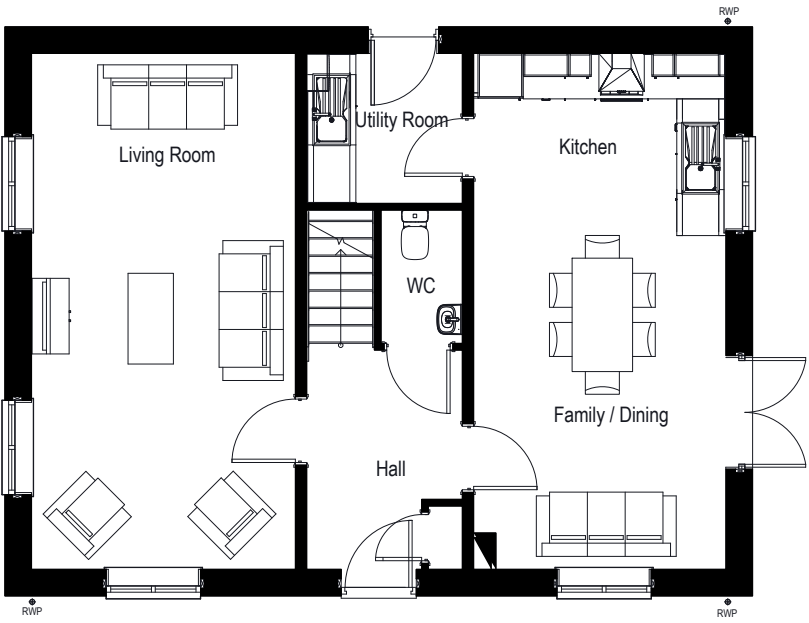


GROUND FLOOR


0 1 2 5m



FRONT ELEVATION

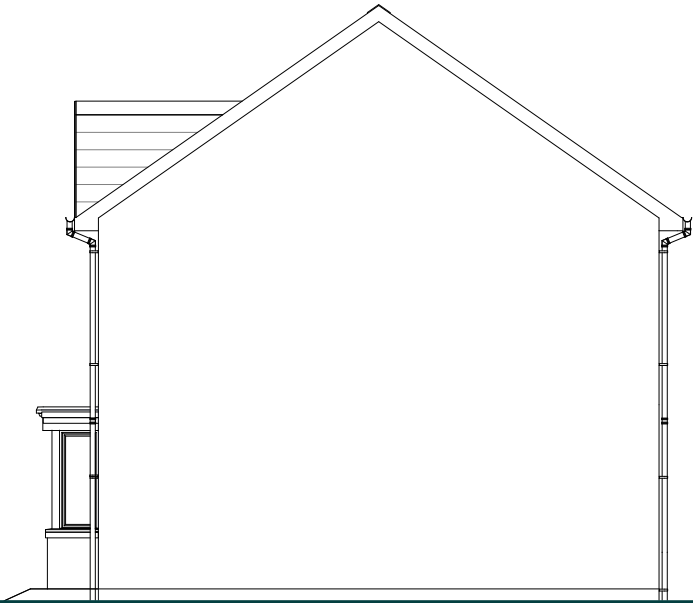


SIDE ELEVATION

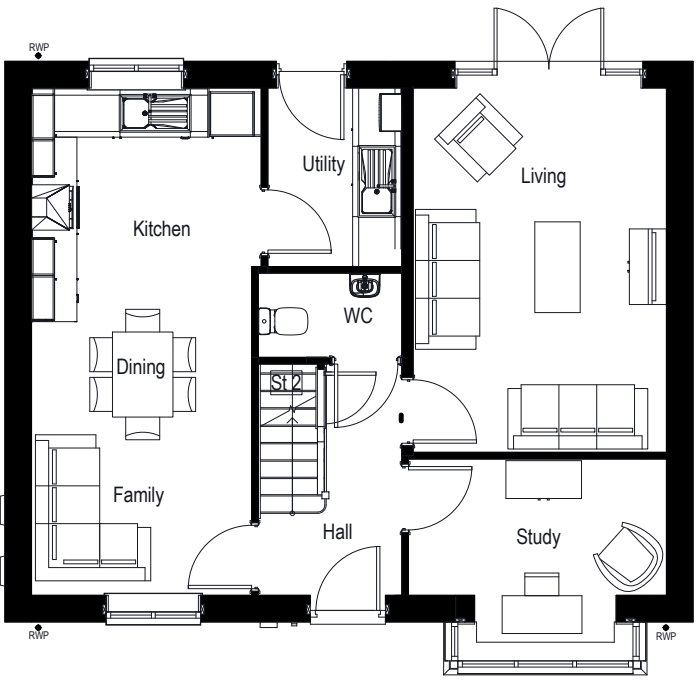


FIRST FLOOR



REAR ELEVATION

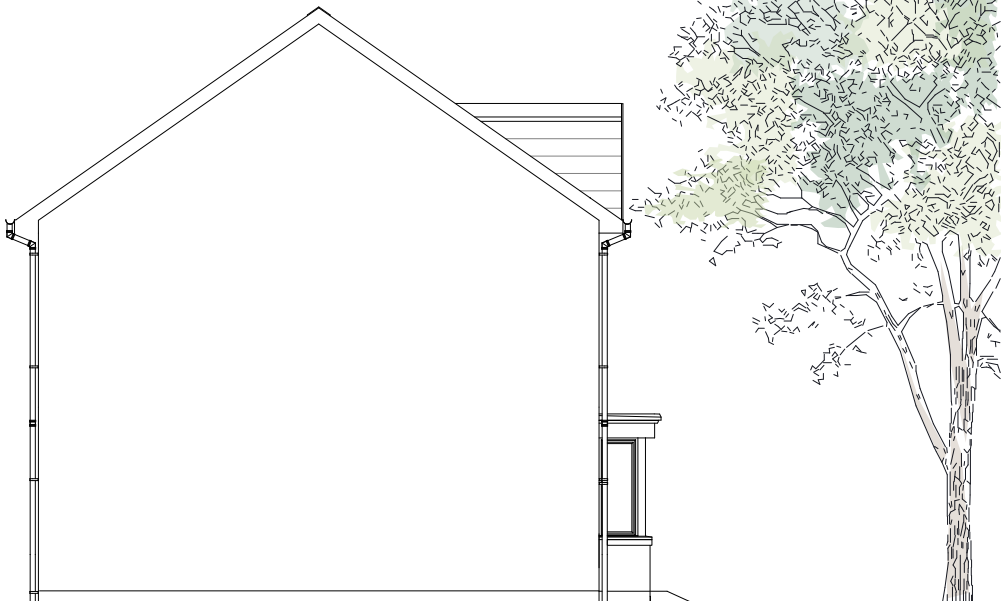

SIDE ELEVATION

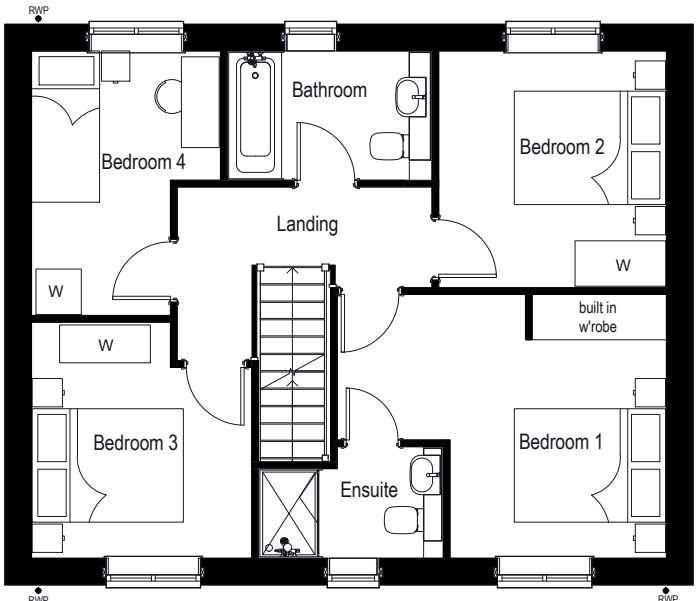

GROUND FLOOR

0 1 2 5m

PARCEL N, ARBORFIELD GREEN, WOKINGHAM – KESWICK – RED BRICK


| PEGASUSGROUP.CO.UK | TEAM/DRAWN BY: ELR | APPROVED BY: THA | DATE: 01/07/2026 | SCALE: 1:100@A3 | DRWG: P22-1739_DE_O2_F_KES1 | CLIENT: CREST NICHOLSON (CHILTERN) |

PEGASUS
GROUP

All Intellectual Property Rights (including but not limited to copyright) subsisting in or arising out of this drawing and the building works depicted are owned by Pegasus Planning Group Ltd (Pegasus Group) and may not be copied, adapted, disseminated, redistributed, reproduced and/or otherwise used without a written licence. Pegasus Group accepts no liability for any use of this drawing other than for its original purpose and by the original client except in circumstances where approval for use has been provided by Pegasus Group in writing. Use only written dimensions. Drawing prepared for planning application purposes only. Do not scale (or use) for construction, sales or any other purpose. Any queries to be reported to Pegasus Group for clarification. Copyright © Pegasus Planning Group Limited [2025]. Use of this drawing is subject to the Terms & Conditions available @ pegasusgroup.co.uk




FRONT ELEVATION

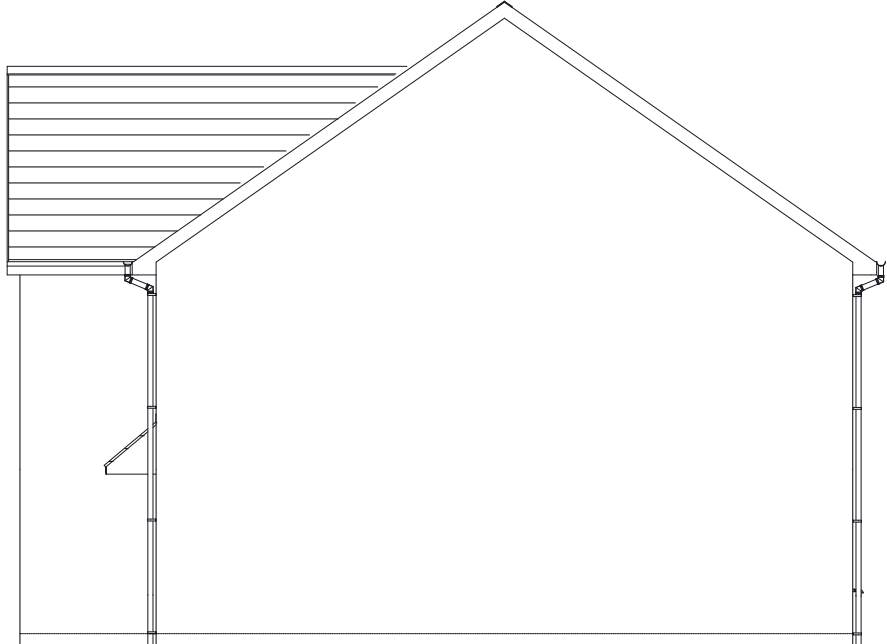


SIDE ELEVATION




REAR ELEVATION

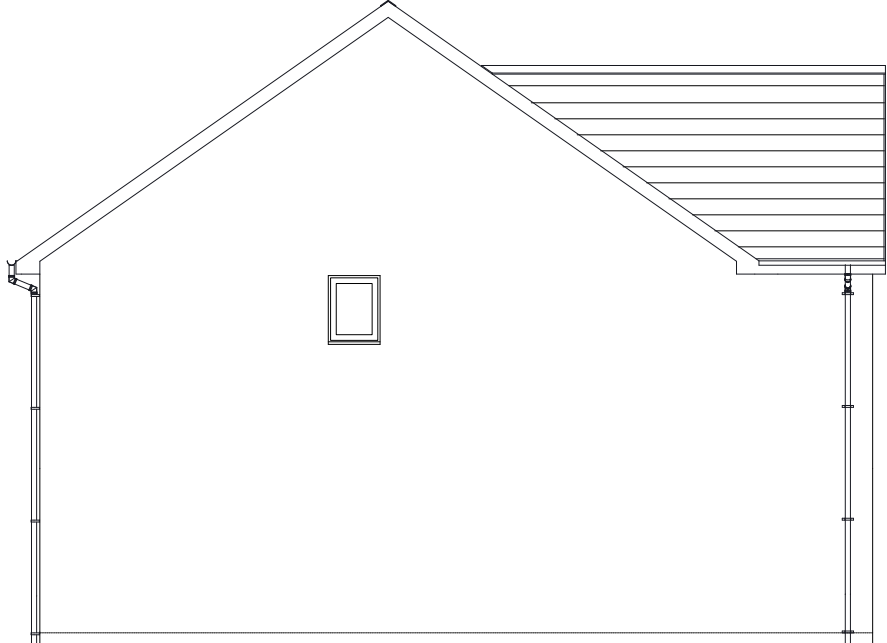

SIDE ELEVATION

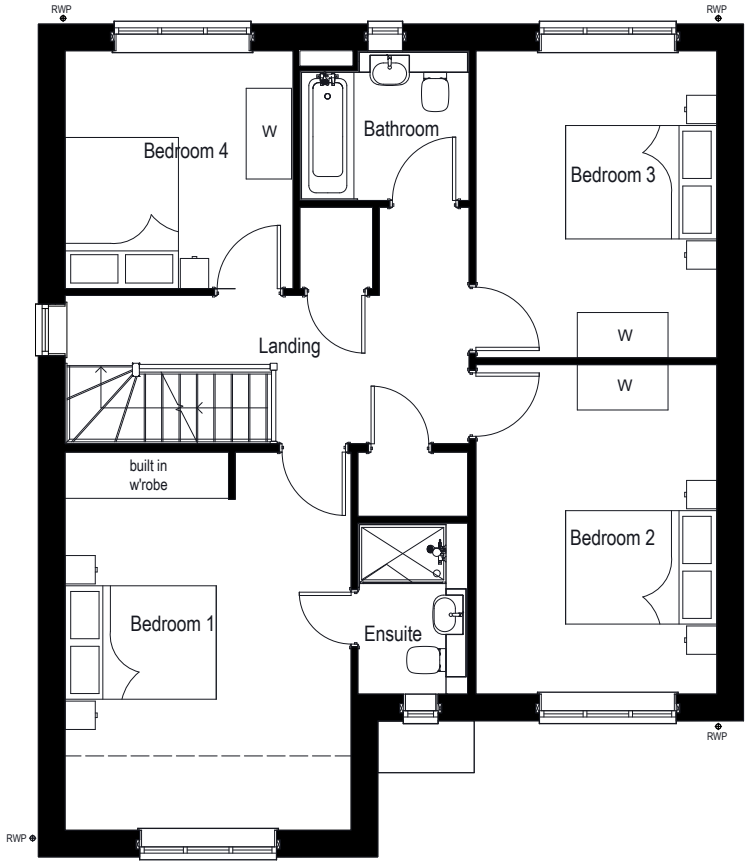

FIRST FLOOR

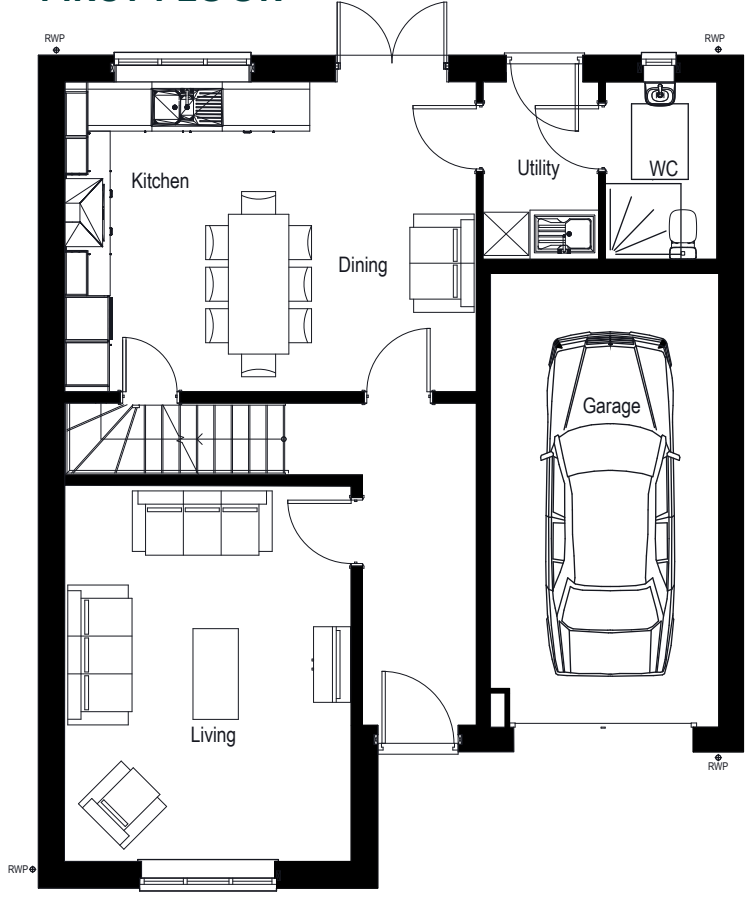

GROUND FLOOR

0 1 2 5m


PARCEL N, ARBORFIELD GREEN, WOKINGHAM – BURFORD ELEVATIONS– RED BRICK

| PEGASUSGROUP.CO.UK | TEAM/DRAWN BY: ELR | APPROVED BY: THA | DATE: 01/07/2026 | SCALE: 1:100@A3 | DRWG: P22-1739_DE_O2_F_BUR1 | CLIENT: CREST NICHOLSON (CHILTERN) |

All Intellectual Property Rights (including but not limited to copyright) subsisting in or arising out of this drawing and the building works depicted are owned by Pegasus Planning Group Ltd (Pegasus Group) and may not be copied, adapted, disseminated, redistributed, reproduced and/or otherwise used without a written licence. Pegasus Group accepts no liability for any use of this drawing other than for its original purpose and by the original client except in circumstances where approval has been provided by Pegasus Group in writing. Use only written dimensions. Drawing prepared for planning application purposes only. Do not scale (or use) for construction, sales or any other purpose. Any queries to be reported to Pegasus Group for clarification. Copyright © Pegasus Planning Group Limited [2025]. Use of this drawing is subject to the Terms & Conditions available @ pegasusgroup.co.uk




FRONT ELEVATION

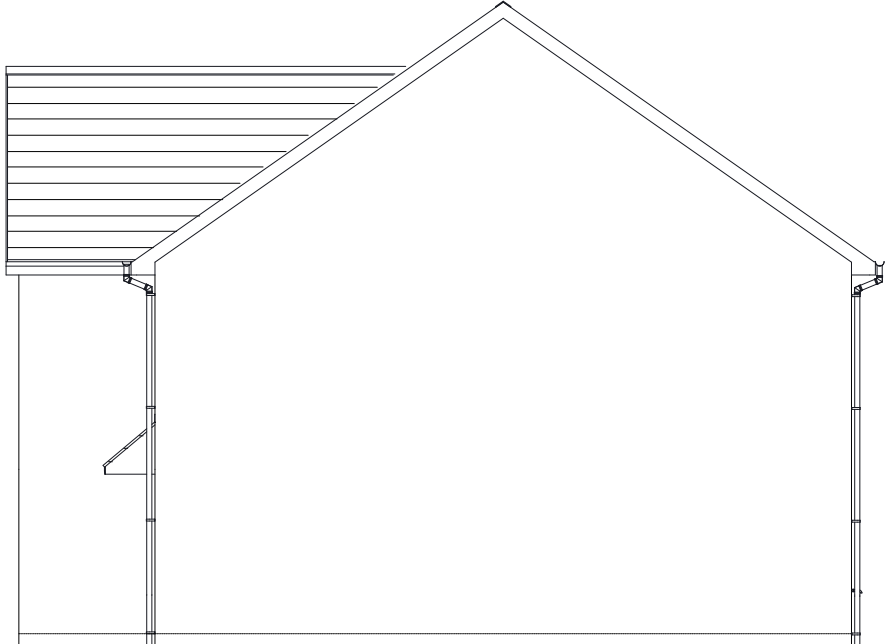


SIDE ELEVATION




REAR ELEVATION

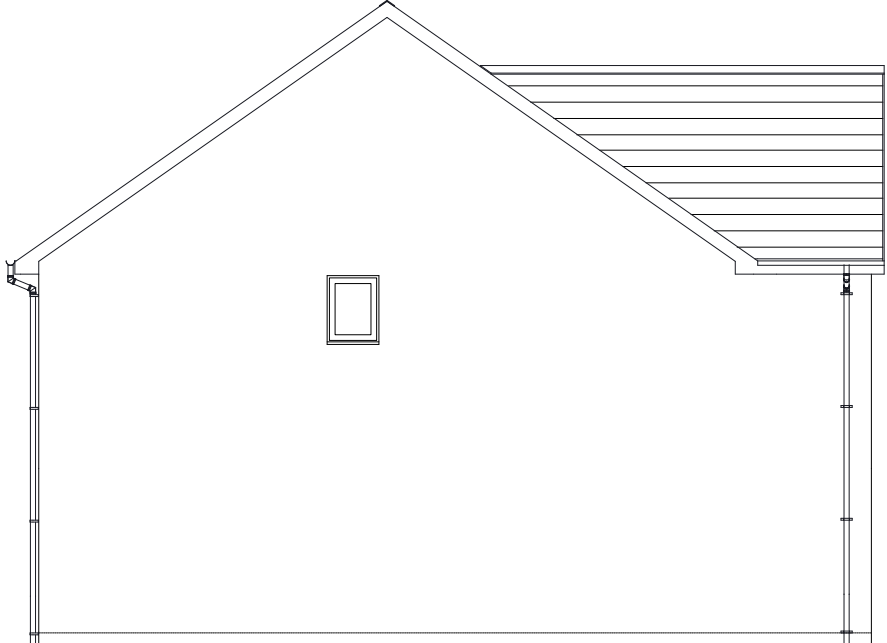

SIDE ELEVATION

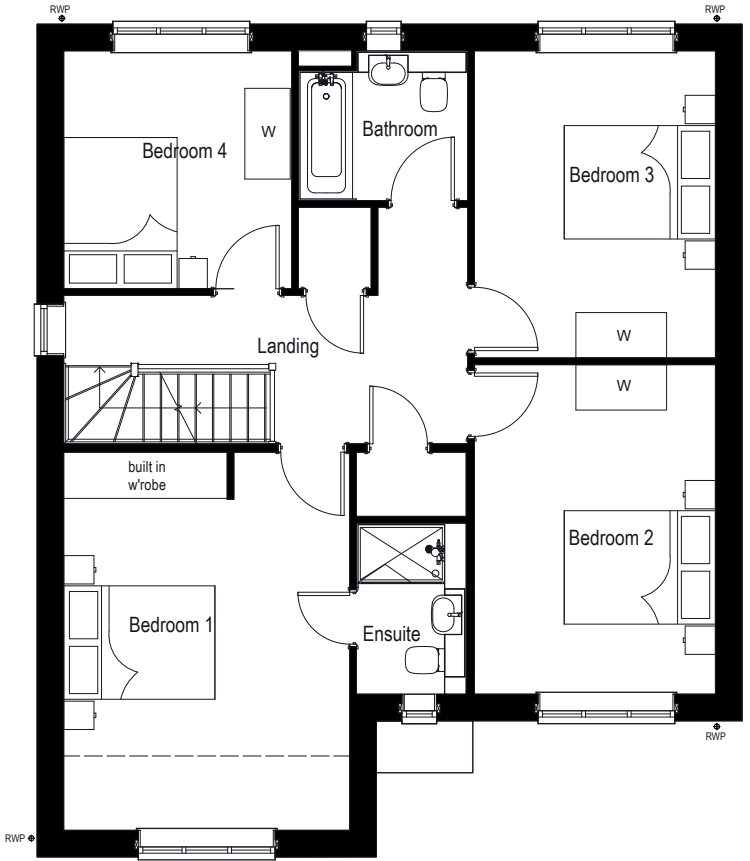

FIRST FLOOR

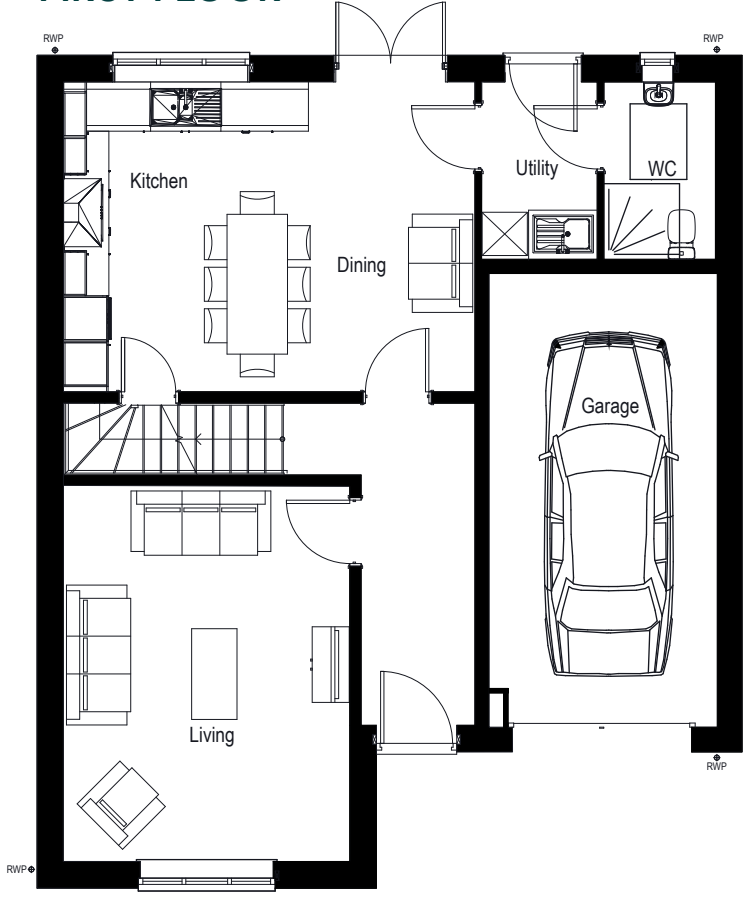

GROUND FLOOR



PARCEL N, ARBORFIELD GREEN, WOKINGHAM – BURFORD ELEVATIONS- RED BRICK [V2]

| PEGASUSGROUP.CO.UK | TEAM/DRAWN BY: ELR | APPROVED BY: THA | DATE: 01/07/2026 | SCALE: 1:100@A3 | DRWG: P22-1739_DE_02_F_BUR2 | CLIENT: CREST NICHOLSON (CHILTERN) |




All Intellectual Property Rights (including but not limited to copyright) subsisting in or arising out of this drawing and the building works depicted are owned by Pegasus Planning Group Ltd (Pegasus Group) and may not be copied, adapted, disseminated, redistributed, reproduced and/or otherwise used without a written licence. Pegasus Group accepts no liability for any use of this drawing other than for its original purpose and by the original client except in circumstances where approval has been provided by Pegasus Group in writing. Use only written dimensions. Drawing prepared for planning application purposes only. Do not scale (or use) for construction, sales or any other purpose. Any queries to be reported to Pegasus Group for clarification. Copyright © Pegasus Planning Group Limited [2025]. Use of this drawing is subject to the Terms & Conditions available @ pegasusgroup.co.uk


PLOTS: 3, 26(H), 43, 54(H), 56(H), 58(H)
PLEASE REFER TO MATERIALS PLAN FOR DETAILED SPECIFICATION



FRONT ELEVATION

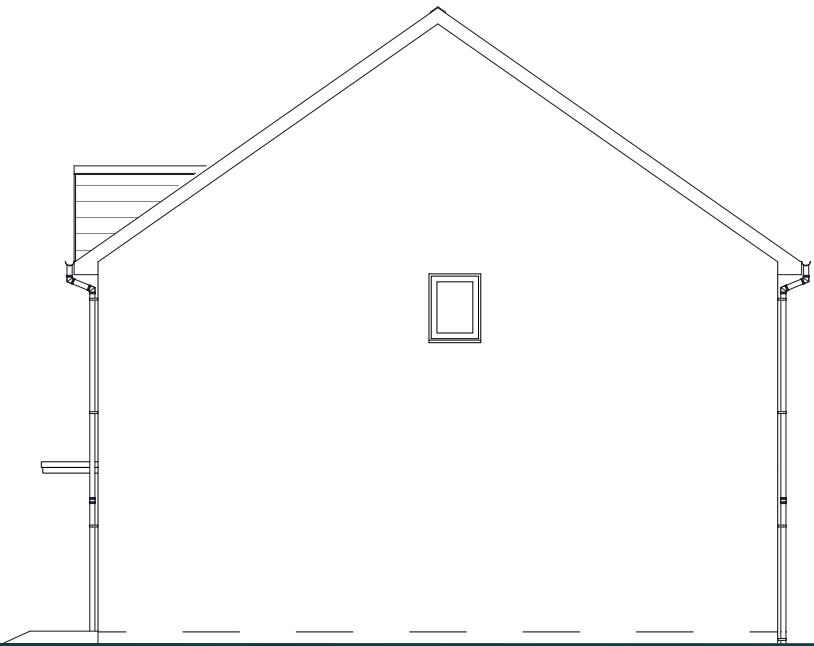


SIDE ELEVATION

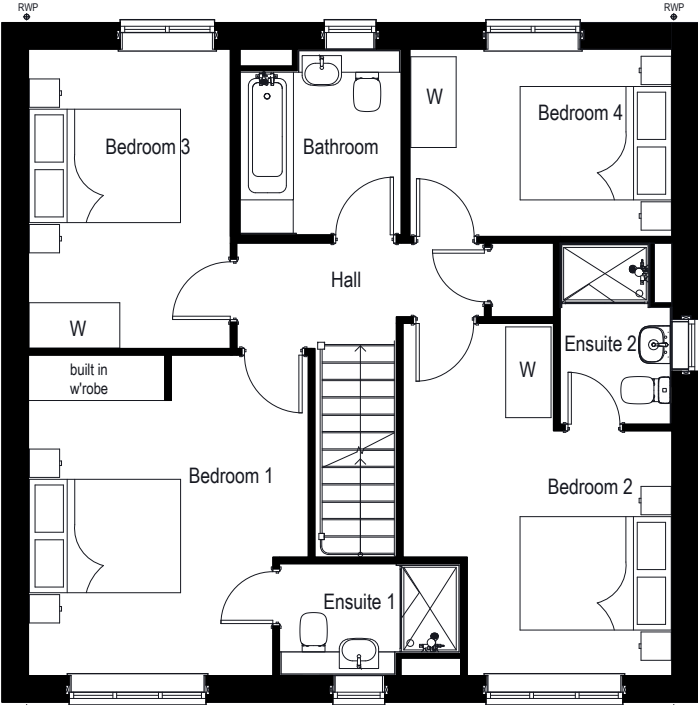


FIRST FLOOR



REAR ELEVATION

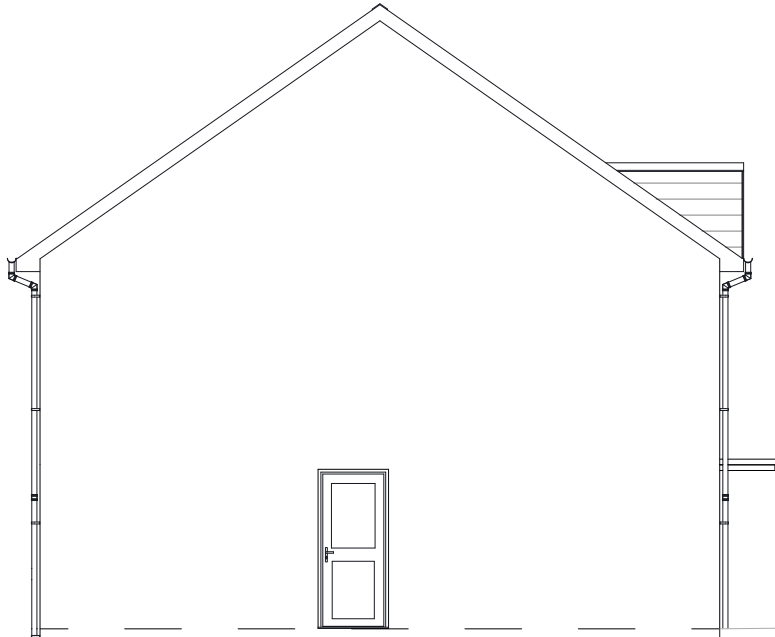

SIDE ELEVATION

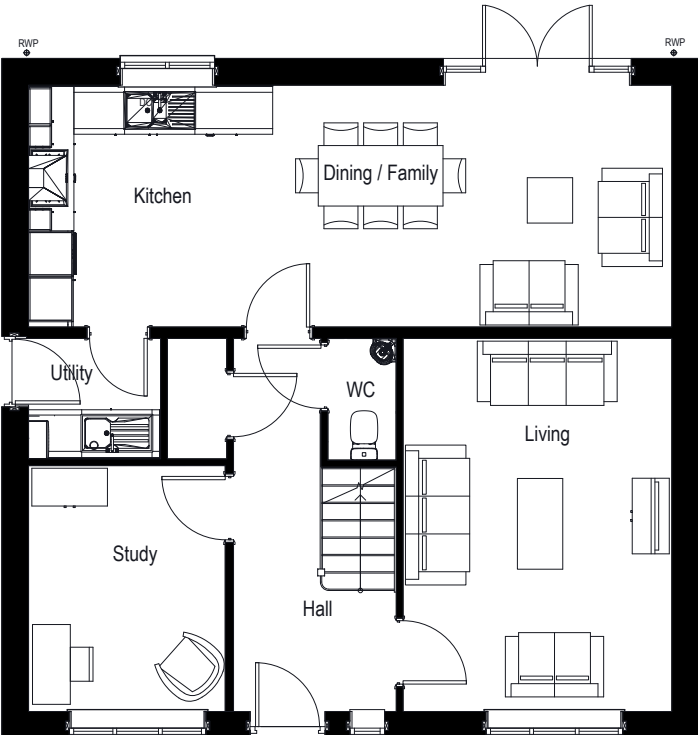

GROUND FLOOR

0 1 2 5m

PARCEL N, ARBORFIELD GREEN, WOKINGHAM - DORKING - RED BRICK


| PEGASUSGROUP.CO.UK | TEAM/DRAWN BY: ELR | APPROVED BY: THA | DATE: 01/07/2026 | SCALE: 1:100@A3 | DRWG: P22-1739_DE_02_F_DOR1 | CLIENT: CREST NICHOLSON (CHILTERN) |




All Intellectual Property Rights (including but not limited to copyright) subsisting in or arising out of this drawing and the building works depicted are owned by Pegasus Planning Group Ltd (Pegasus Group) and may not be copied, adapted, disseminated, redistributed, reproduced and/or otherwise used without a written licence. Pegasus Group accepts no liability for any use of this drawing other than for its original purpose and by the original client except in circumstances where approval for use has been provided by Pegasus Group in writing. Use only written dimensions. Drawing prepared for planning application purposes only. Do not scale (or use) for construction, sales or any other purpose. Any queries to be reported to Pegasus Group for clarification. Copyright © Pegasus Planning Group Limited [2025]. Use of this drawing is subject to the Terms & Conditions available @ pegasusgroup.co.uk



FRONT ELEVATION

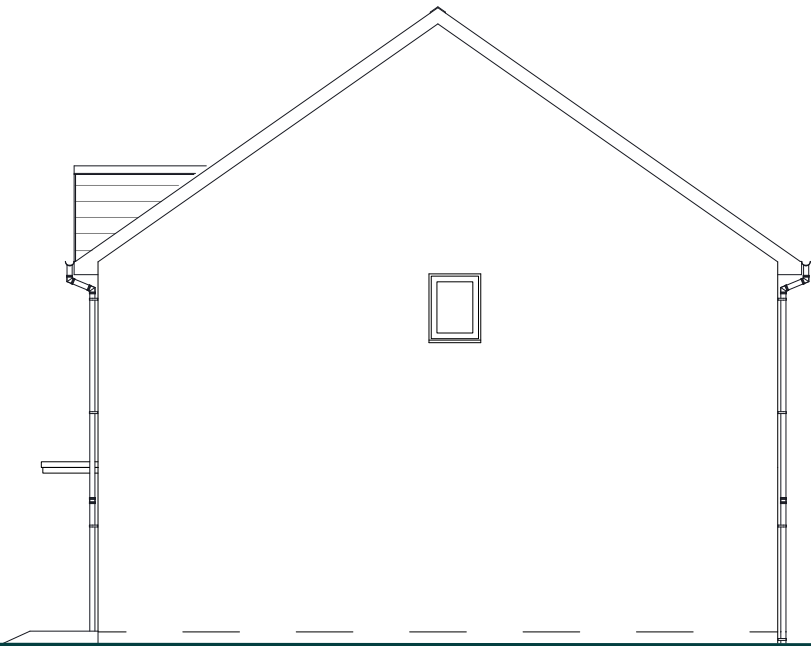


SIDE ELEVATION

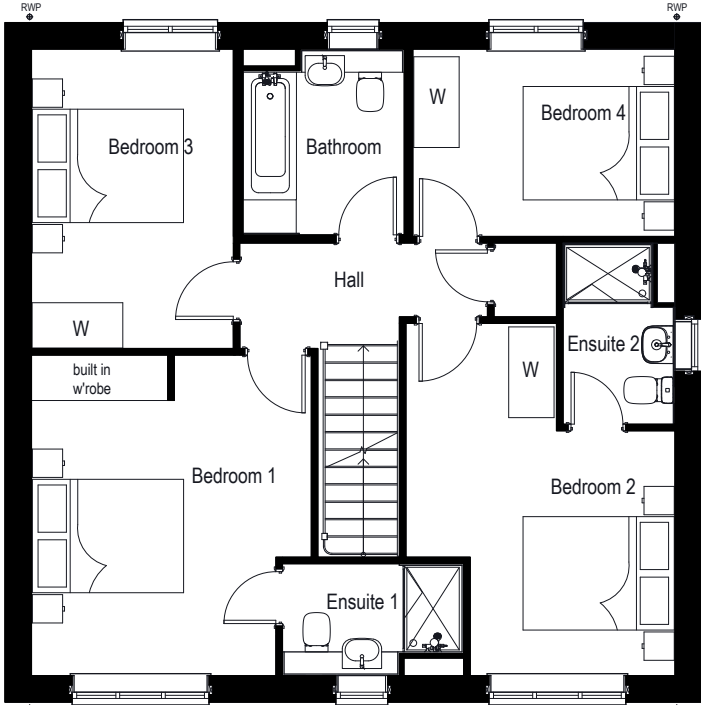


FIRST FLOOR



REAR ELEVATION

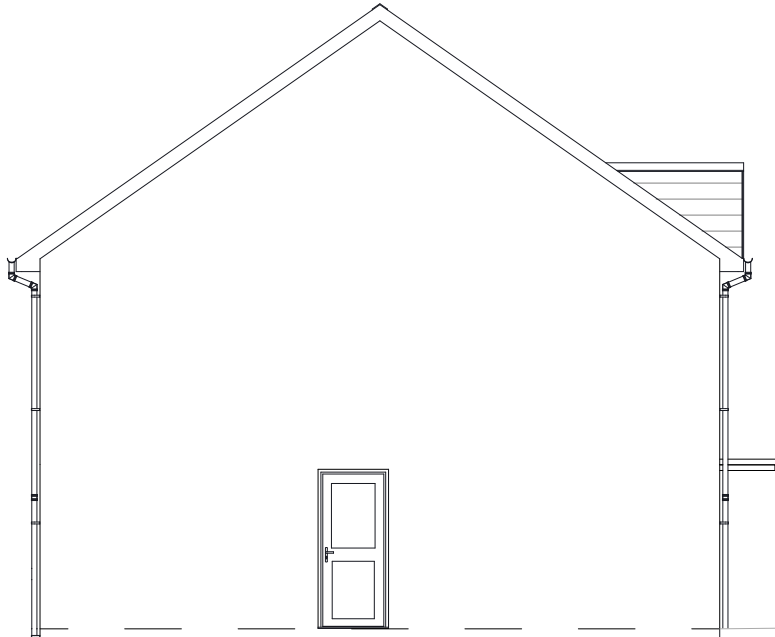

SIDE ELEVATION

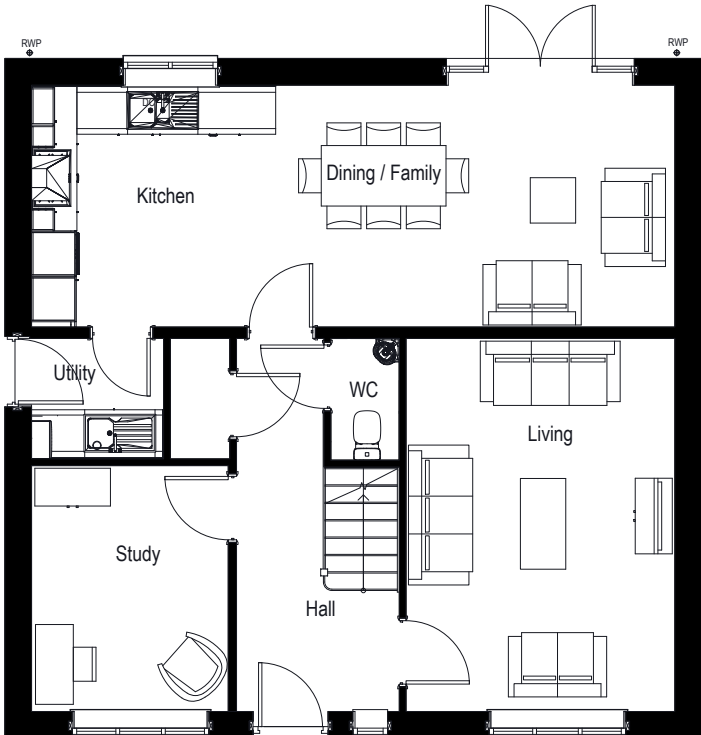

GROUND FLOOR

0 1 2 5m

PARCEL N, ARBORFIELD GREEN, WOKINGHAM – DORKING – BUFF BRICK


| PEGASUSGROUP.CO.UK | TEAM/DRAWN BY: ELR | APPROVED BY: THA | DATE: 01/07/2026 | SCALE: 1:100@A3 | DRWG: P22-1739_DE_O2_F_DOR2 | CLIENT: CREST NICHOLSON (CHILTERN) |




All Intellectual Property Rights (including but not limited to copyright) subsisting in or arising out of this drawing and the building works depicted are owned by Pegasus Planning Group Ltd (Pegasus Group) and may not be copied, adapted, disseminated, redistributed, reproduced and/or otherwise used without a written licence. Pegasus Group accepts no liability for any use of this drawing other than for its original purpose and by the original client except in circumstances where approval for use has been provided by Pegasus Group in writing. Use only written dimensions. Drawing prepared for planning application purposes only. Do not scale (or use) for construction, sales or any other purpose. Any queries to be reported to Pegasus Group for clarification. Copyright © Pegasus Planning Group Limited [2025]. Use of this drawing is subject to the Terms & Conditions available @ pegasusgroup.co.uk




FRONT ELEVATION

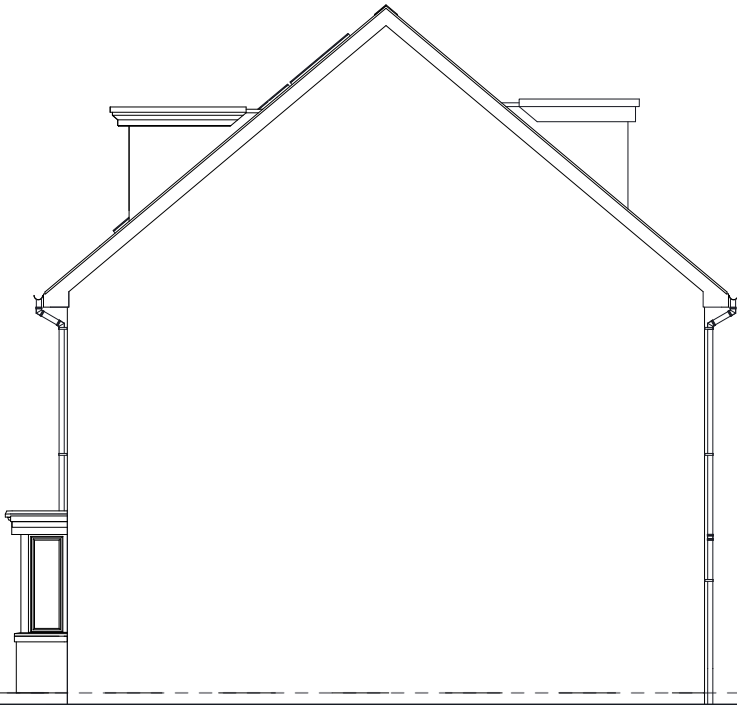

SIDE ELEVATION

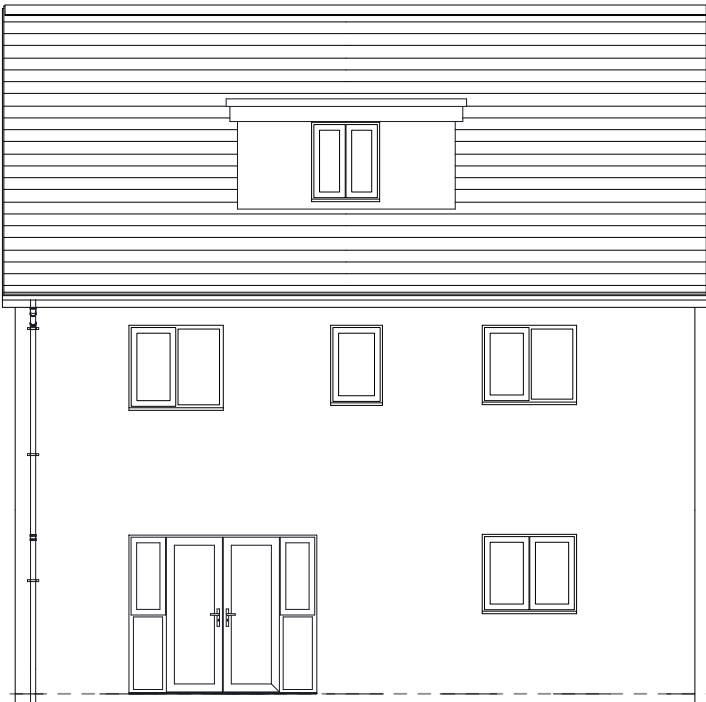

REAR ELEVATION

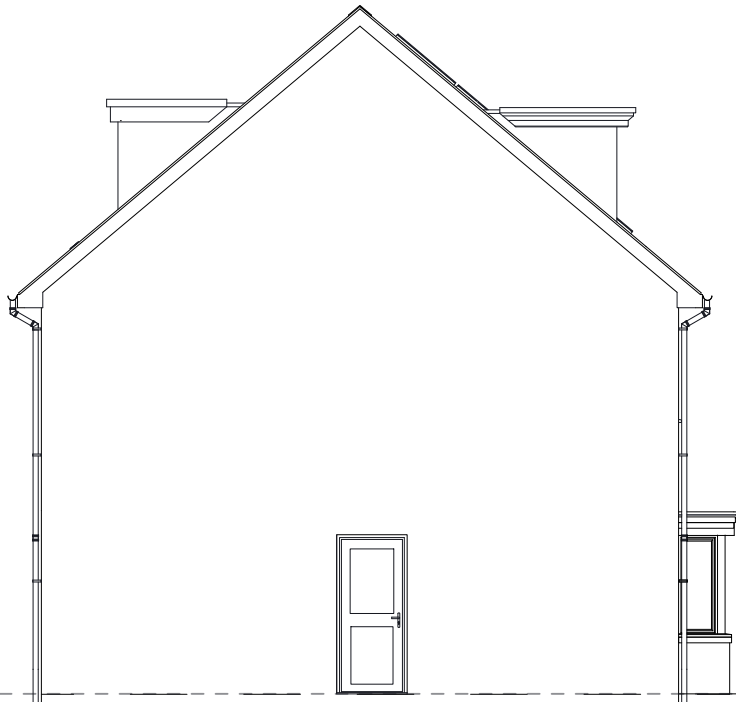

SIDE ELEVATION



0 1 2 5m

PARCEL N, ARBORFIELD GREEN, WOKINGHAM – WALTON ELEVATIONS –RED BRICK

| PEGASUSGROUP.CO.UK | TEAM/DRAWN BY: ELR | APPROVED BY: THA | DATE: 01/07/2026 | SCALE: 1:100@A3 | DRWG: P22-1739_DE_02_F_WAL1 | CLIENT: CREST NICHOLSON (CHILTERN) |




All Intellectual Property Rights (including but not limited to copyright) subsisting in or arising out of this drawing and the building works depicted are owned by Pegasus Planning Group Ltd (Pegasus Group) and may not be copied, adapted, disseminated, redistributed, reproduced and/or otherwise used without a written licence. Pegasus Group accepts no liability for any use of this drawing other than for its original purpose and by the original client except in circumstances where approval for use has been provided by Pegasus Group in writing. Use only written dimensions. Drawing prepared for planning application purposes only. Do not scale (or use) for construction, sales or any other purpose. Any queries to be reported to Pegasus Group for clarification. Copyright © Pegasus Planning Group Limited [2025]. Use of this drawing is subject to the Terms & Conditions available @ pegasusgroup.co.uk




FRONT ELEVATION



SIDE ELEVATION

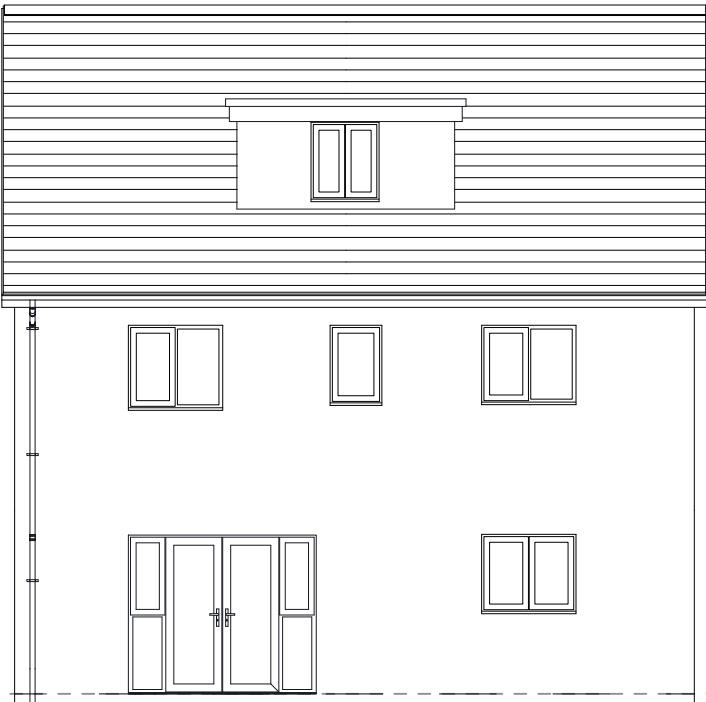

REAR ELEVATION

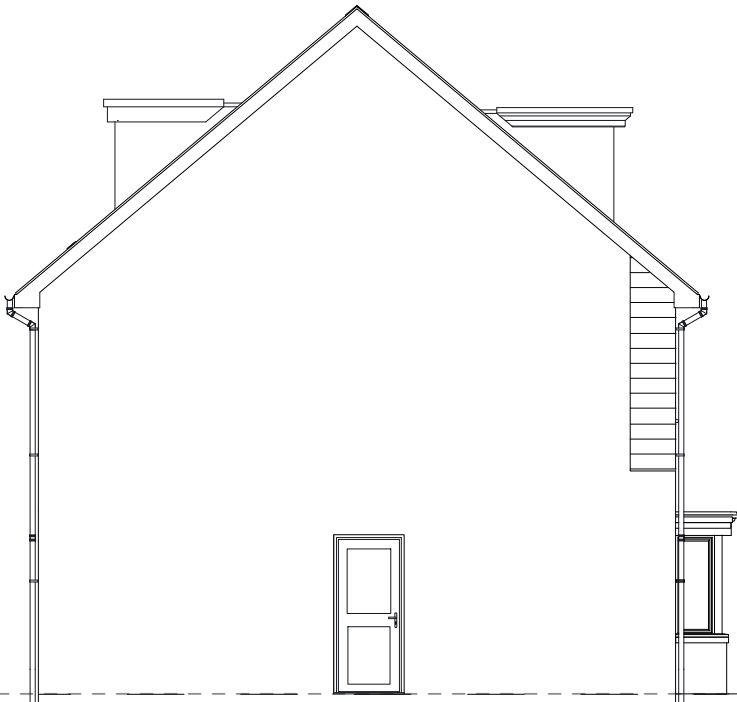

SIDE ELEVATION



0 1 2 5m

PARCEL N, ARBORFIELD GREEN, WOKINGHAM – WALTON ELEVATIONS – RED BRICK & WB


| PEGASUSGROUP.CO.UK | TEAM/DRAWN BY: ELR | APPROVED BY: THA | DATE: 01/07/2026 | SCALE: 1:100@A3 | DRWG: P22-1739_DE_02_F_WAL2 | CLIENT: CREST NICHOLSON (CHILTERN) |




All Intellectual Property Rights (including but not limited to copyright) subsisting in or arising out of this drawing and the building works depicted are owned by Pegasus Planning Group Ltd (Pegasus Group) and may not be copied, adapted, disseminated, redistributed, reproduced and/or otherwise used without a written licence. Pegasus Group accepts no liability for any use of this drawing other than for its original purpose and by the original client except in circumstances where approval for use has been provided by Pegasus Group in writing. Use only written dimensions. Drawing prepared for planning application purposes only. Do not scale (or use) for construction, sales or any other purpose. Any queries to be reported to Pegasus Group for clarification. Copyright © Pegasus Planning Group Limited [2025]. Use of this drawing is subject to the Terms & Conditions available @ pegasusgroup.co.uk




FRONT ELEVATION

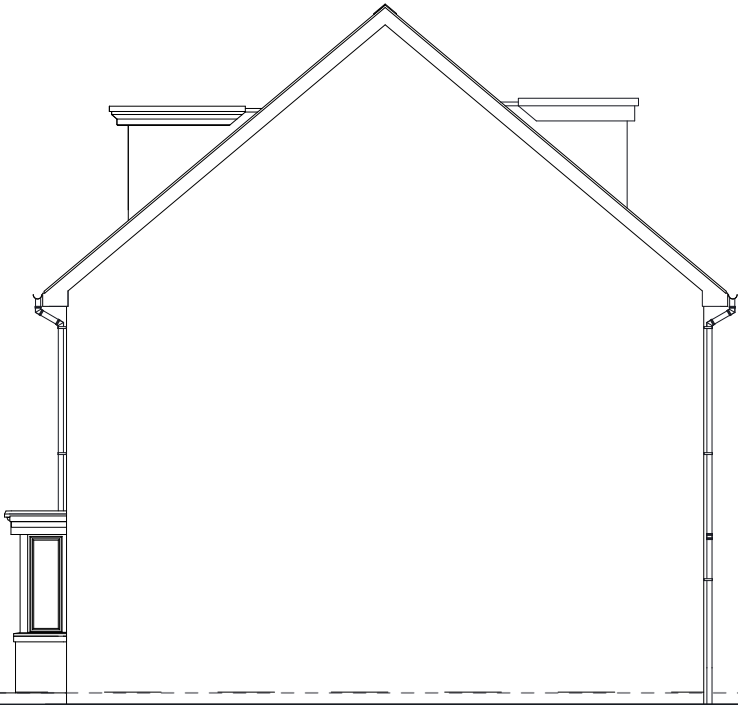

SIDE ELEVATION

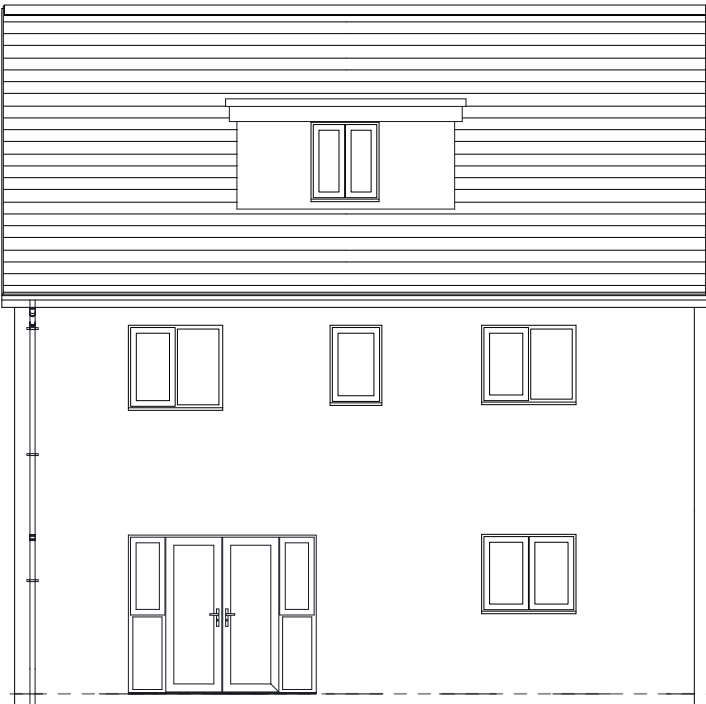

REAR ELEVATION

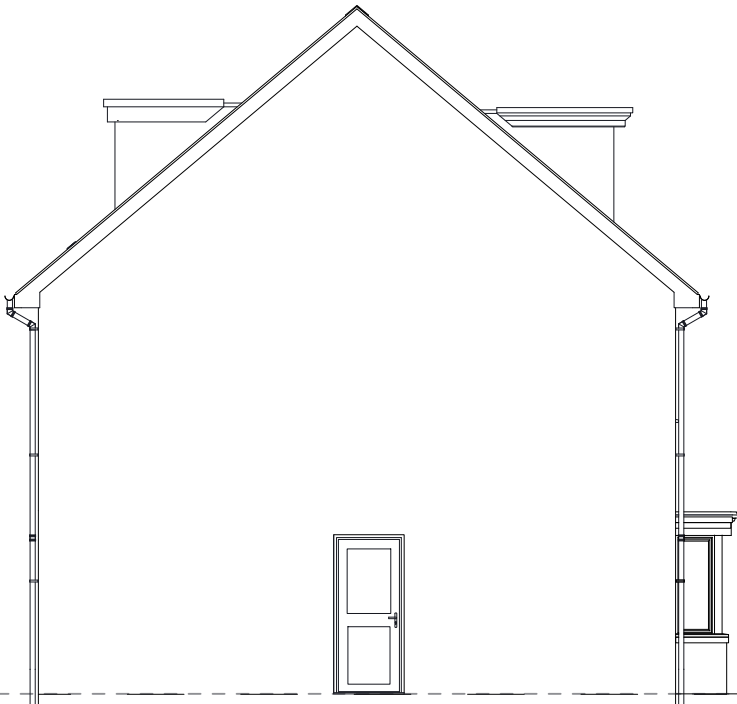

SIDE ELEVATION




PARCEL N, ARBORFIELD GREEN, WOKINGHAM – WALTON ELEVATIONS – BUFF BRICK


| PEGASUSGROUP.CO.UK | TEAM/DRAWN BY: ELR | APPROVED BY: THA | DATE: 01/07/2026 | SCALE: 1:100@A3 | DRWG: P22-1739_DE_02_F_WAL3 | CLIENT: CREST NICHOLSON (CHILTERN) |




All Intellectual Property Rights (including but not limited to copyright) subsisting in or arising out of this drawing and the building works depicted are owned by Pegasus Planning Group Ltd (Pegasus Group) and may not be copied, adapted, disseminated, redistributed, reproduced and/or otherwise used without a written licence. Pegasus Group accepts no liability for any use of this drawing other than for its original purpose and by the original client except in circumstances where approval for use has been provided by Pegasus Group in writing. Use only written dimensions. Drawing prepared for planning application purposes only. Do not scale (or use) for construction, sales or any other purpose. Any queries to be reported to Pegasus Group for clarification. Copyright © Pegasus Planning Group Limited [2025]. Use of this drawing is subject to the Terms & Conditions available @ pegasusgroup.co.uk

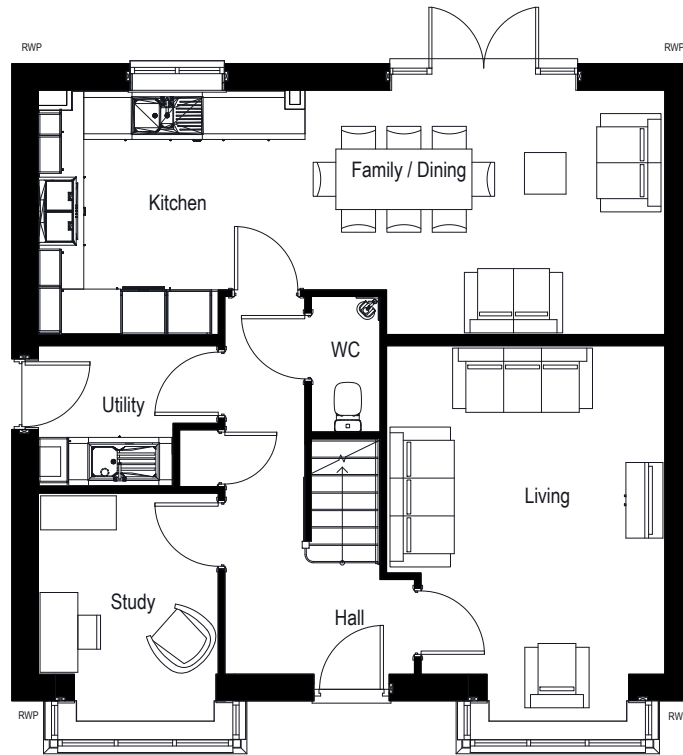

GROUND FLOOR

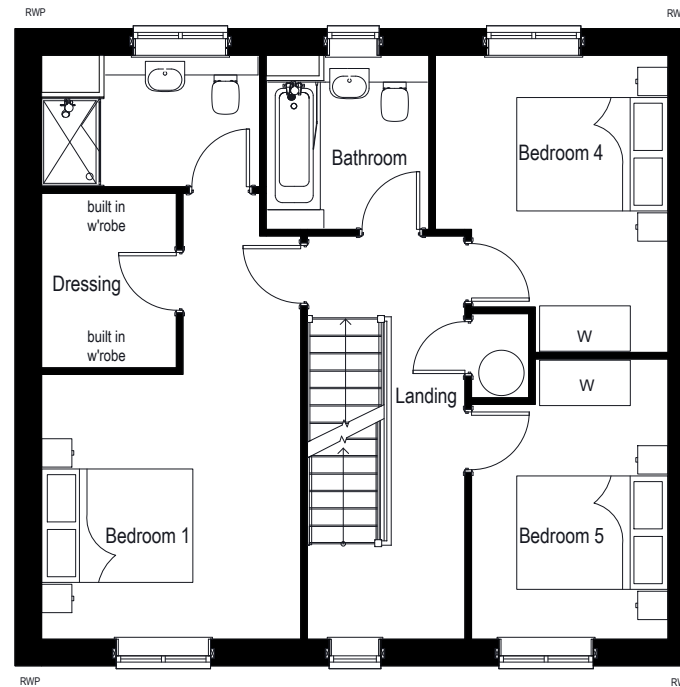

FIRST FLOOR

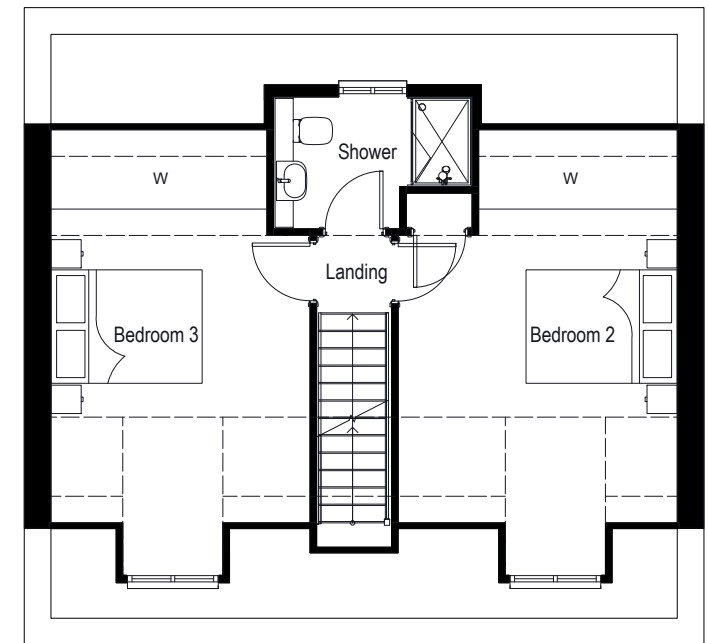

SECOND FLOOR




PARCEL N, ARBORFIELD GREEN, WOKINGHAM – WALTON FLOOR PLANS

| PEGASUSGROUP.CO.UK | TEAM/DRAWN BY: ELR | APPROVED BY: THA | DATE: 01/07/2026 | SCALE: 1:100@A3 | DRWG: P22-1739_DE_O2_F_WAL4 | CLIENT: CREST NICHOLSON (CHILTERN) |


All Intellectual Property Rights (including but not limited to copyright) subsisting in or arising out of this drawing and the building works depicted are owned by Pegasus Planning Group Ltd (Pegasus Group) and may not be copied, adapted, disseminated, redistributed, reproduced and/or otherwise used without a written licence. Pegasus Group accepts no liability for any use of this drawing other than for its original purpose and by the original client except in circumstances where approval for use has been provided by Pegasus Group in writing. Use only written dimensions. Drawing prepared for planning application purposes only. Do not scale (or use) for construction, sales or any other purpose. Any queries to be reported to Pegasus Group for clarification. Copyright © Pegasus Planning Group Limited [2025]. Use of this drawing is subject to the Terms & Conditions available @ pegasusgroup.co.uk




FRONT ELEVATION

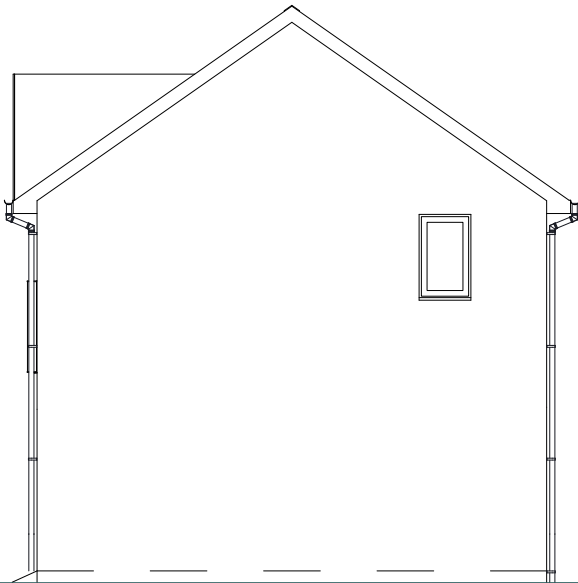


SIDE ELEVATION

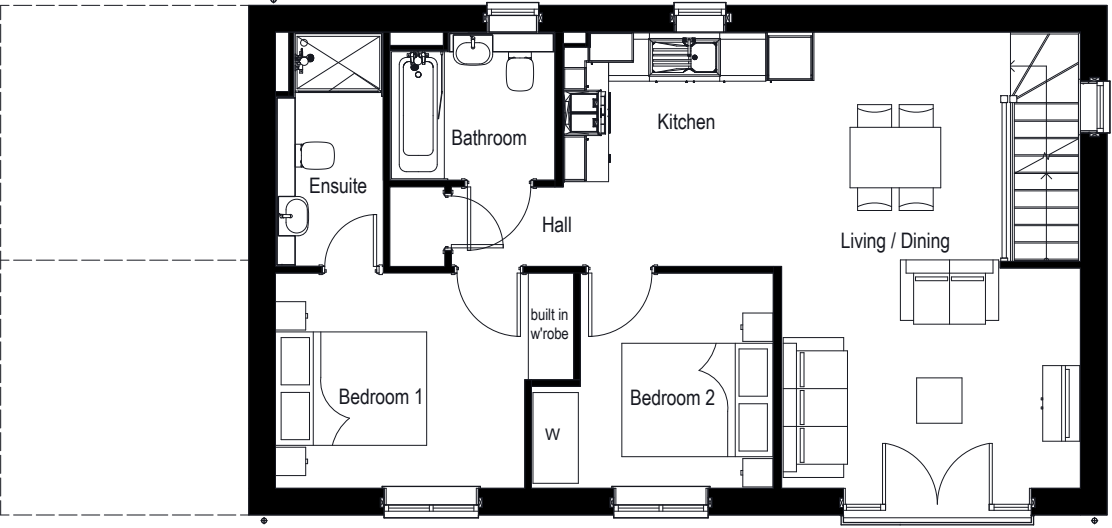


FIRST FLOOR

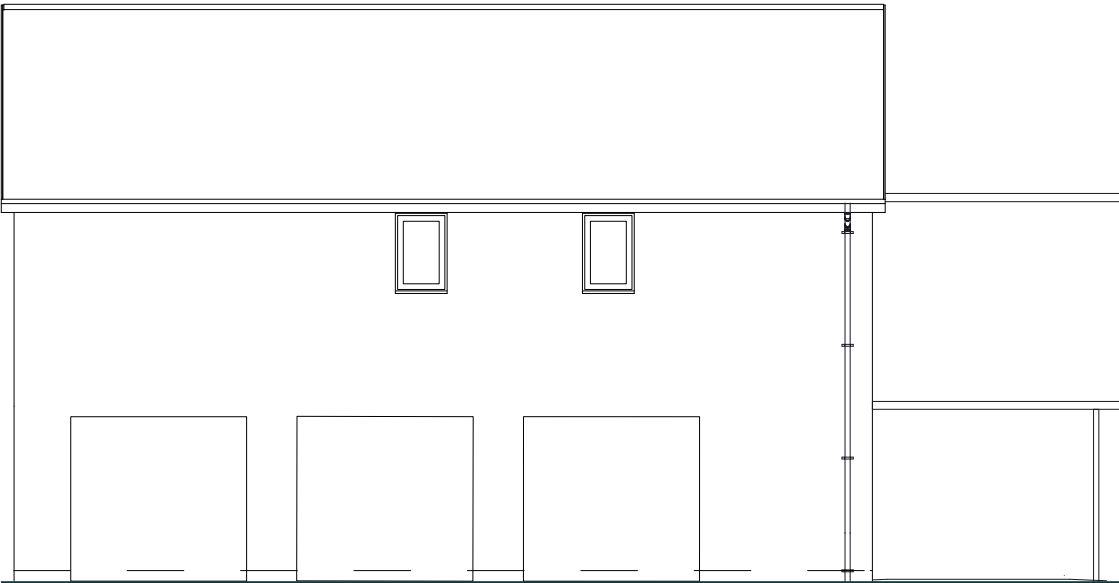

REAR ELEVATION

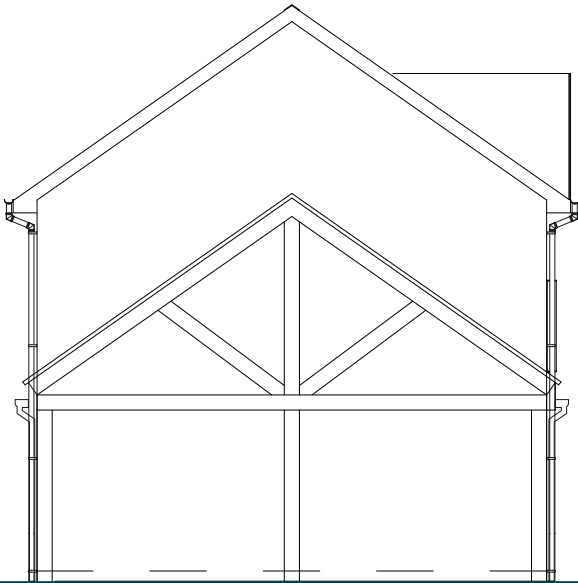

SIDE ELEVATION

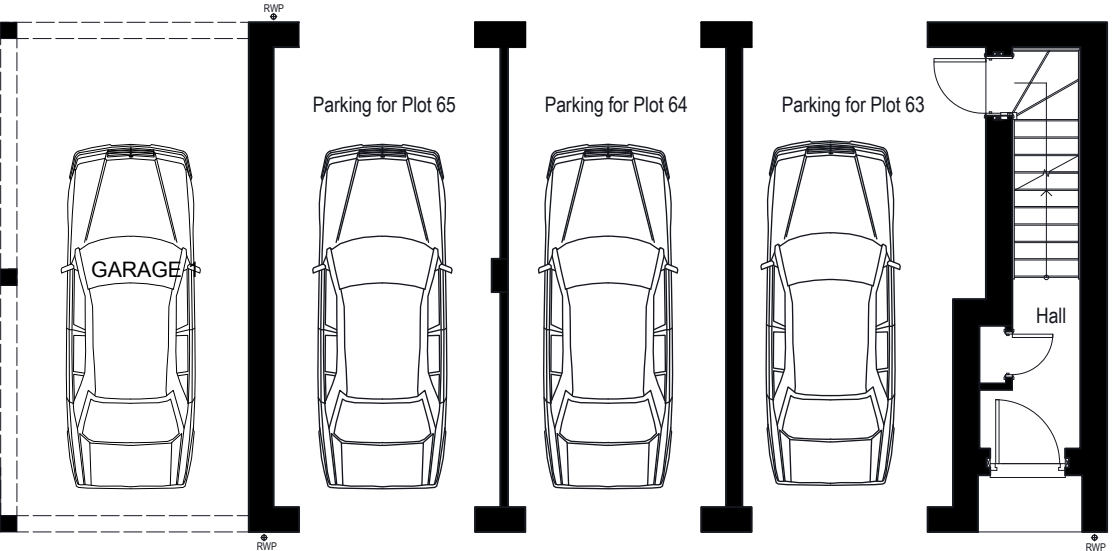

GROUND FLOOR

0 1 2 5m

PARCEL N, ARBORFIELD GREEN, WOKINGHAM – DROMER & CAR PORT – RED BRICK


| PEGASUSGROUP.CO.UK | TEAM/DRAWN BY: ELR | APPROVED BY: THA | DATE: 01/07/2026 | SCALE: 1:100@A3 | DRWG: P22-1739_DE_02_F_DRO1 | CLIENT: CREST NICHOLSON (CHILTERN) |

PEGASUS
GROUP


All Intellectual Property Rights (including but not limited to copyright) subsisting in or arising out of this drawing and the building works depicted are owned by Pegasus Planning Group Ltd (Pegasus Group) and may not be copied, adapted, disseminated, redistributed, reproduced and/or otherwise used without a written licence. Pegasus Group accepts no liability for any use of this drawing other than for its original purpose and by the original client except in circumstances where approval for use has been provided by Pegasus Group in writing. Use only written dimensions. Drawing prepared for planning application purposes only. Do not scale (or use) for construction, sales or any other purpose. Any queries to be reported to Pegasus Group for clarification. Copyright © Pegasus Planning Group Limited [2025]. Use of this drawing is subject to the Terms & Conditions available @ pegasusgroup.co.uk



FRONT ELEVATION

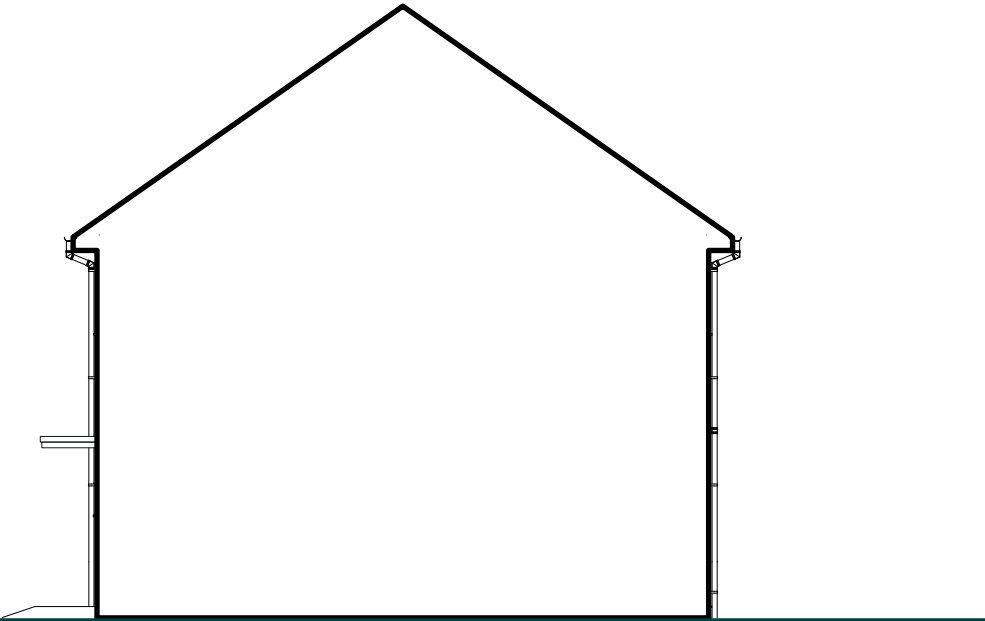

SIDE ELEVATION

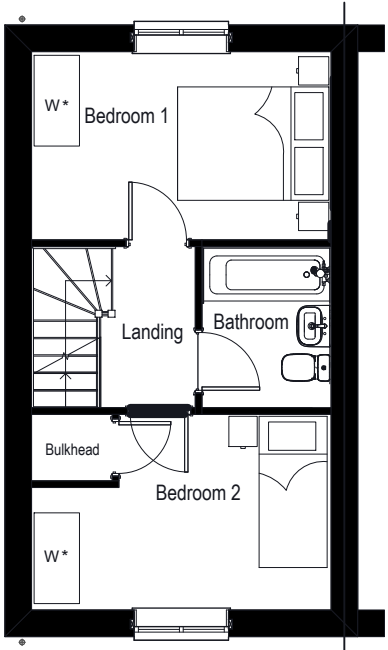


FIRST FLOOR



REAR ELEVATION



SIDE ELEVATION

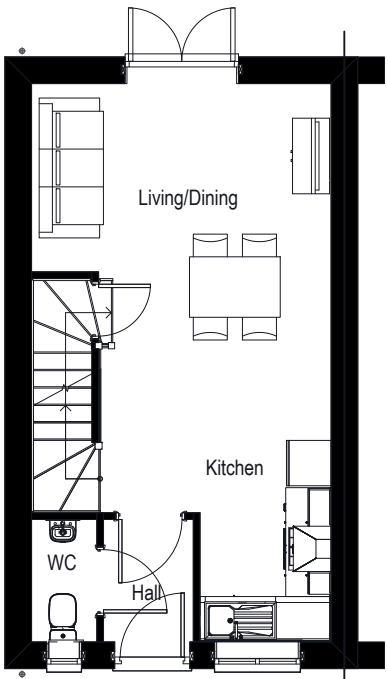

GROUND FLOOR

0 1 2 5m


PARCEL N, ARBORFIELD GREEN, WOKINGHAM – 2B3P END – RED BRICK

| PEGASUSGROUP.CO.UK | TEAM/DRAWN BY: ELR | APPROVED BY: THA | DATE: 01/07/2026 | SCALE: 1:100@A3 | DRWG: P22-1739_DE_O2_F_2B3P-1 | CLIENT: CREST NICHOLSON (CHILTERN) |


All Intellectual Property Rights (including but not limited to copyright) subsisting in or arising out of this drawing and the building works depicted are owned by Pegasus Planning Group Ltd (Pegasus Group) and may not be copied, adapted, disseminated, redistributed, reproduced and/or otherwise used without a written licence. Pegasus Group accepts no liability for any use of this drawing other than for its original purpose and by the original client except in circumstances where approval has been provided by Pegasus Group in writing. Use only written dimensions. Drawing prepared for planning application purposes only. Do not scale (or use) for construction, sales or any other purpose. Any queries to be reported to Pegasus Group for clarification. Copyright © Pegasus Planning Group Limited [2025]. Use of this drawing is subject to the Terms & Conditions available @ pegasusgroup.co.uk



FRONT ELEVATION

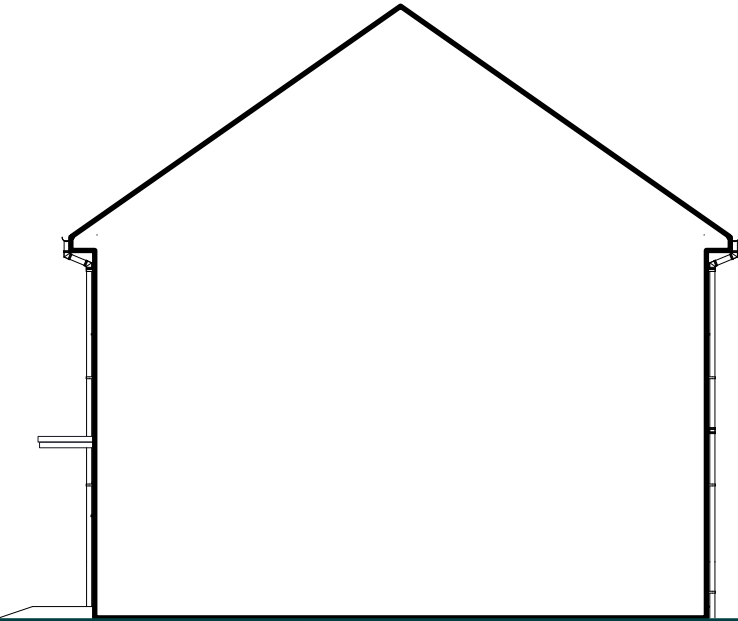

SIDE ELEVATION

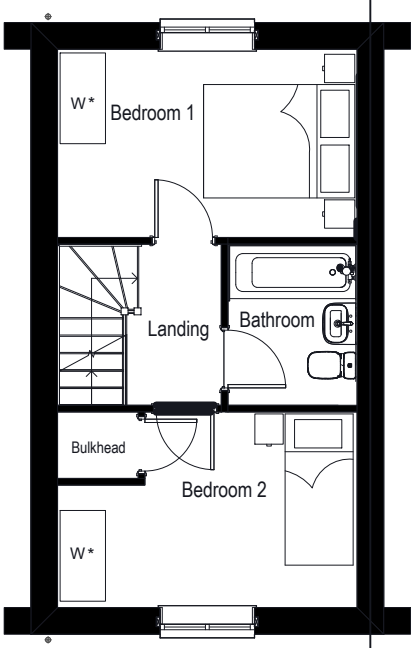


FIRST FLOOR



REAR ELEVATION



SIDE ELEVATION

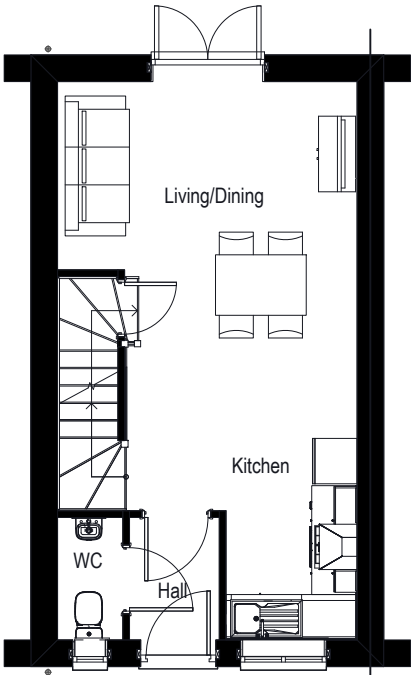

GROUND FLOOR

0 1 2 5m

PARCEL N, ARBORFIELD GREEN, WOKINGHAM – 2B3P MID – RED BRICK


| PEGASUSGROUP.CO.UK | TEAM/DRAWN BY: ELR | APPROVED BY: THA | DATE: 01/07/2026 | SCALE: 1:100@A3 | DRWG: P22-1739_DE_02_F_2B3P-2 | CLIENT: CREST NICHOLSON (CHILTERN) |

All Intellectual Property Rights (including but not limited to copyright) subsisting in or arising out of this drawing and the building works depicted are owned by Pegasus Planning Group Ltd (Pegasus Group) and may not be copied, adapted, disseminated, redistributed, reproduced and/or otherwise used without a written licence. Pegasus Group accepts no liability for any use of this drawing other than for its original purpose and by the original client except in circumstances where approval has been provided by Pegasus Group in writing. Use only written dimensions. Drawing prepared for planning application purposes only. Do not scale (or use) for construction, sales or any other purpose. Any queries to be reported to Pegasus Group for clarification. Copyright © Pegasus Planning Group Limited [2025]. Use of this drawing is subject to the Terms & Conditions available @ pegasusgroup.co.uk






FRONT ELEVATION

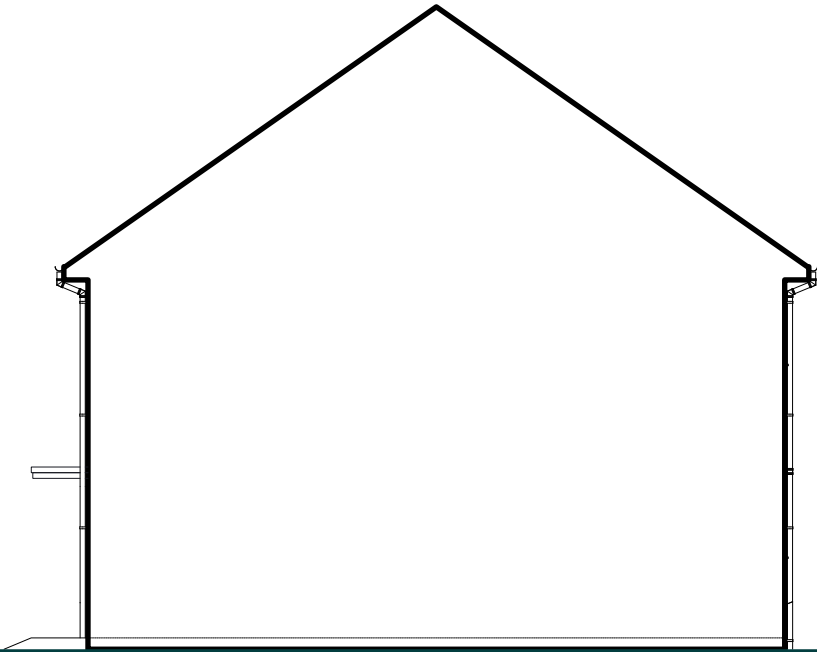


SIDE ELEVATION

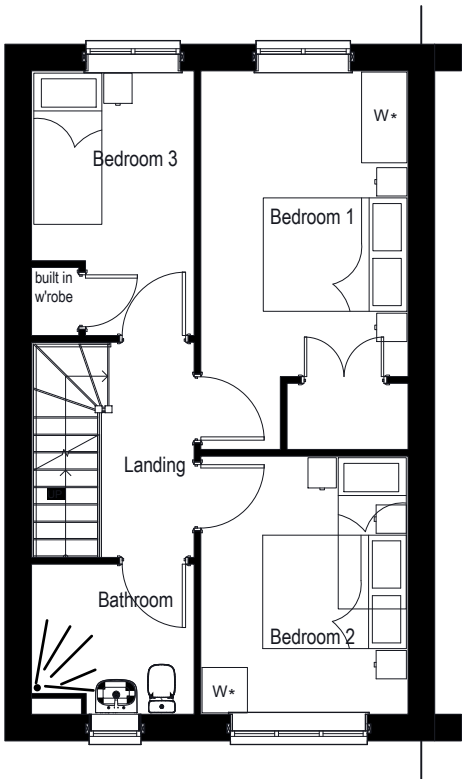


FIRST FLOOR



REAR ELEVATION

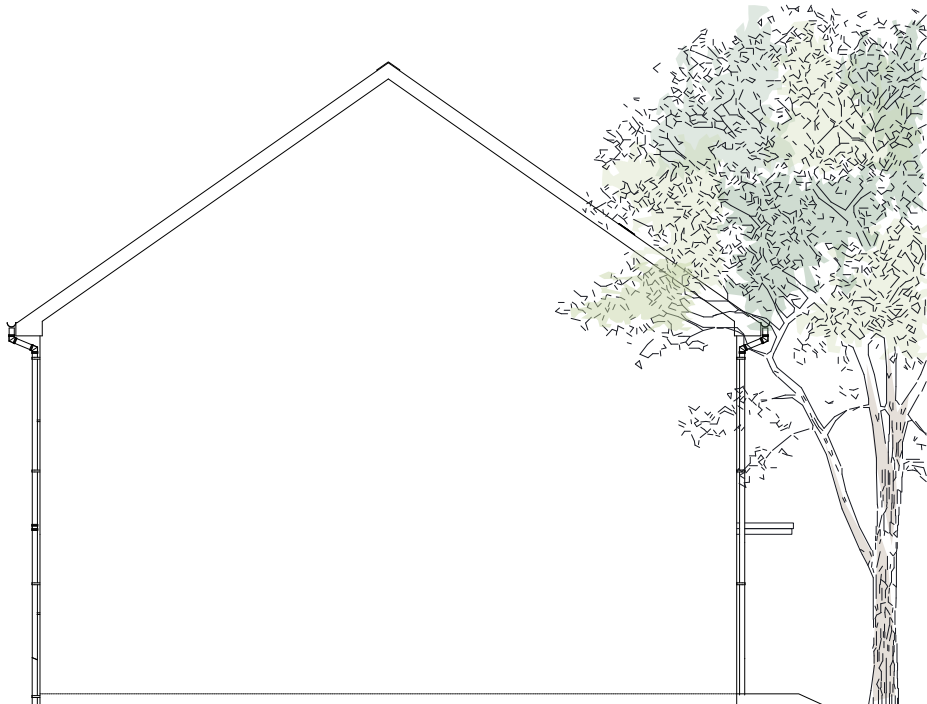

SIDE ELEVATION

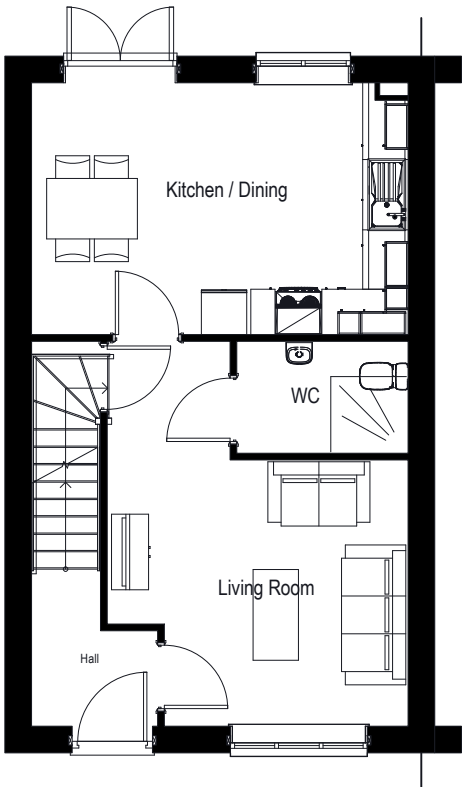

GROUND FLOOR

0 1 2 5m


PARCEL N, ARBORFIELD GREEN, WOKINGHAM – 3B4P END – RED BRICK

| PEGASUSGROUP.CO.UK | TEAM/DRAWN BY: ELR | APPROVED BY: THA | DATE: 01/07/2026 | SCALE: 1:100@A3 | DRWG: P22-1739_DE_02_F_3B4P-1 | CLIENT: CREST NICHOLSON (CHILTERN) |


All Intellectual Property Rights (including but not limited to copyright) subsisting in or arising out of this drawing and the building works depicted are owned by Pegasus Planning Group Ltd (Pegasus Group) and may not be copied, adapted, disseminated, redistributed, reproduced and/or otherwise used without a written licence. Pegasus Group accepts no liability for any use of this drawing other than for its original purpose and by the original client except in circumstances where approval for use has been provided by Pegasus Group in writing. Use only written dimensions. Drawing prepared for planning application purposes only. Do not scale (or use) for construction, sales or any other purpose. Any queries to be reported to Pegasus Group for clarification. Copyright © Pegasus Planning Group Limited [2025]. Use of this drawing is subject to the Terms & Conditions available @ pegasusgroup.co.uk



FRONT ELEVATION

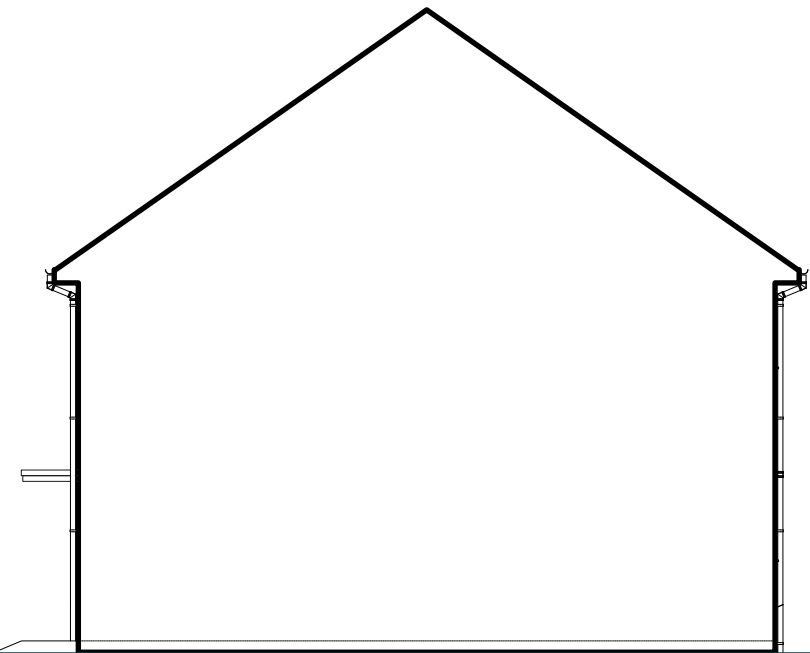


SIDE ELEVATION

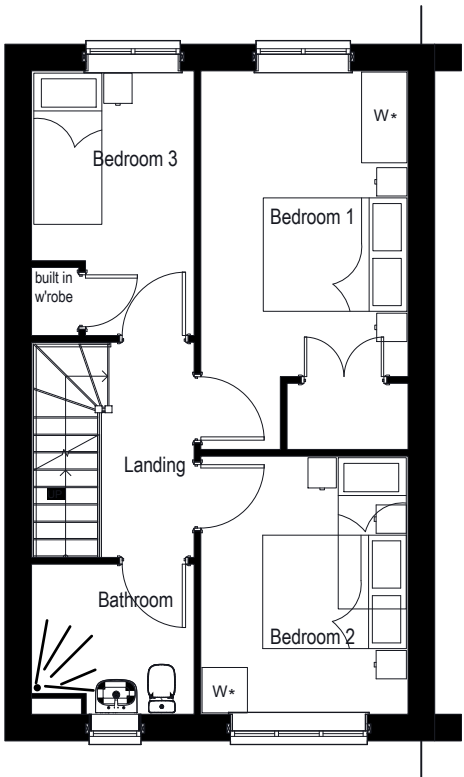


FIRST FLOOR



REAR ELEVATION

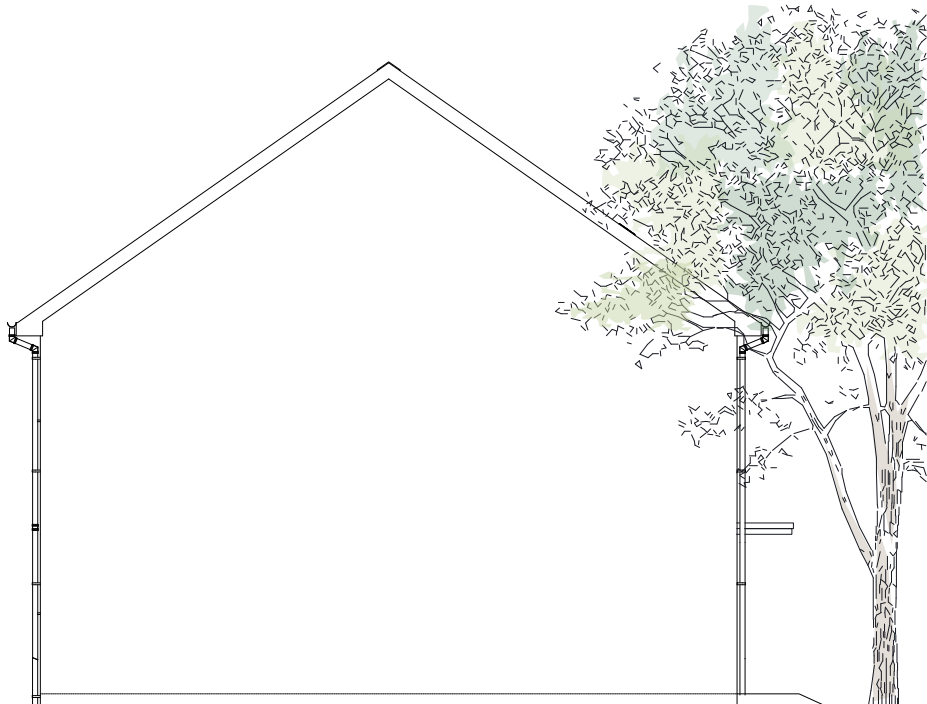

SIDE ELEVATION

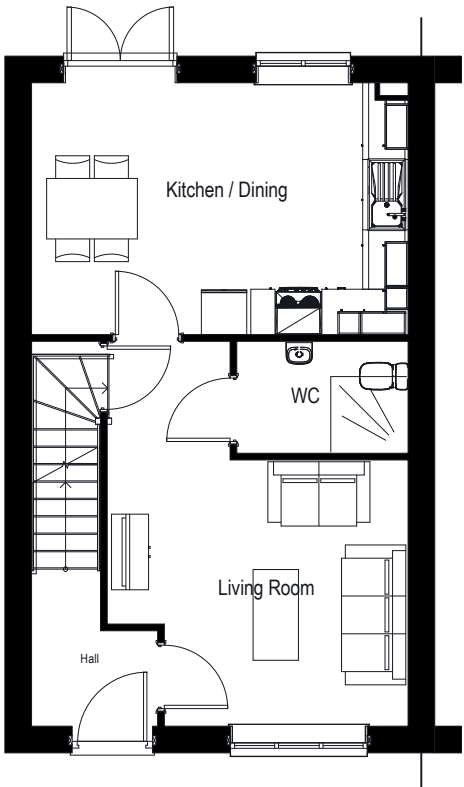

GROUND FLOOR

0 1 2 5m

PARCEL N, ARBORFIELD GREEN, WOKINGHAM – 3B4P END – BUFF BRICK


| PEGASUSGROUP.CO.UK | TEAM/DRAWN BY: ELR | APPROVED BY: THA | DATE: 01/07/2026 | SCALE: 1:100@A3 | DRWG: P22-1739_DE_02_F_3B4P-2 | CLIENT: CREST NICHOLSON (CHILTERN) |

All Intellectual Property Rights (including but not limited to copyright) subsisting in or arising out of this drawing and the building works depicted are owned by Pegasus Planning Group Ltd (Pegasus Group) and may not be copied, adapted, disseminated, redistributed, reproduced and/or otherwise used without a written licence. Pegasus Group accepts no liability for any use of this drawing other than for its original purpose and by the original client except in circumstances where approval for use has been provided by Pegasus Group in writing. Use only written dimensions. Drawing prepared for planning application purposes only. Do not scale (or use) for construction, sales or any other purpose. Any queries to be reported to Pegasus Group for clarification. Copyright © Pegasus Planning Group Limited [2025]. Use of this drawing is subject to the Terms & Conditions available @ pegasusgroup.co.uk






FRONT ELEVATION

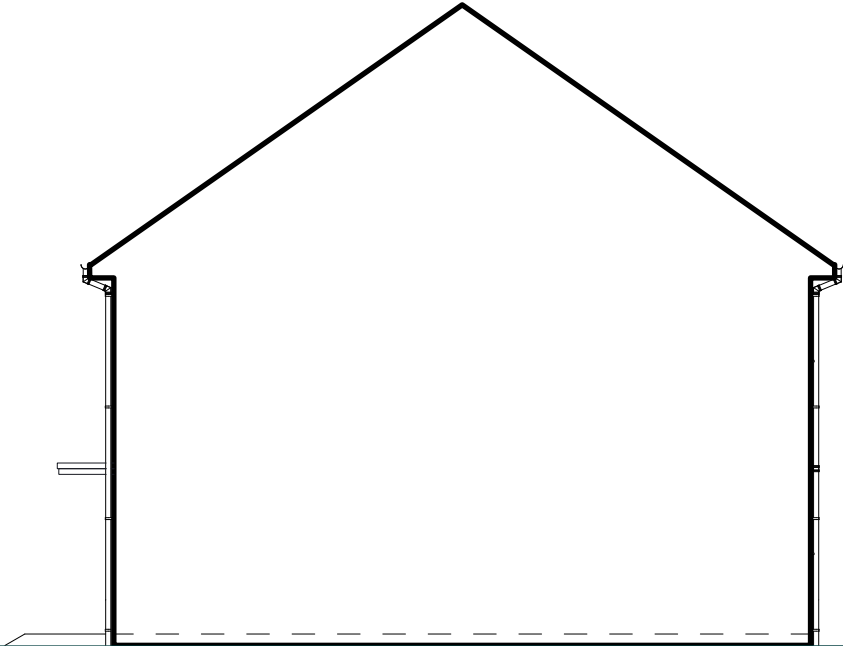


SIDE ELEVATION

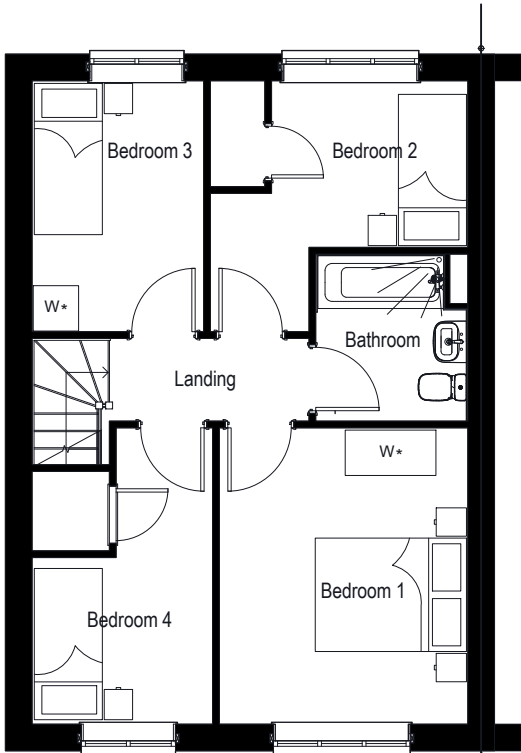


FIRST FLOOR



REAR ELEVATION

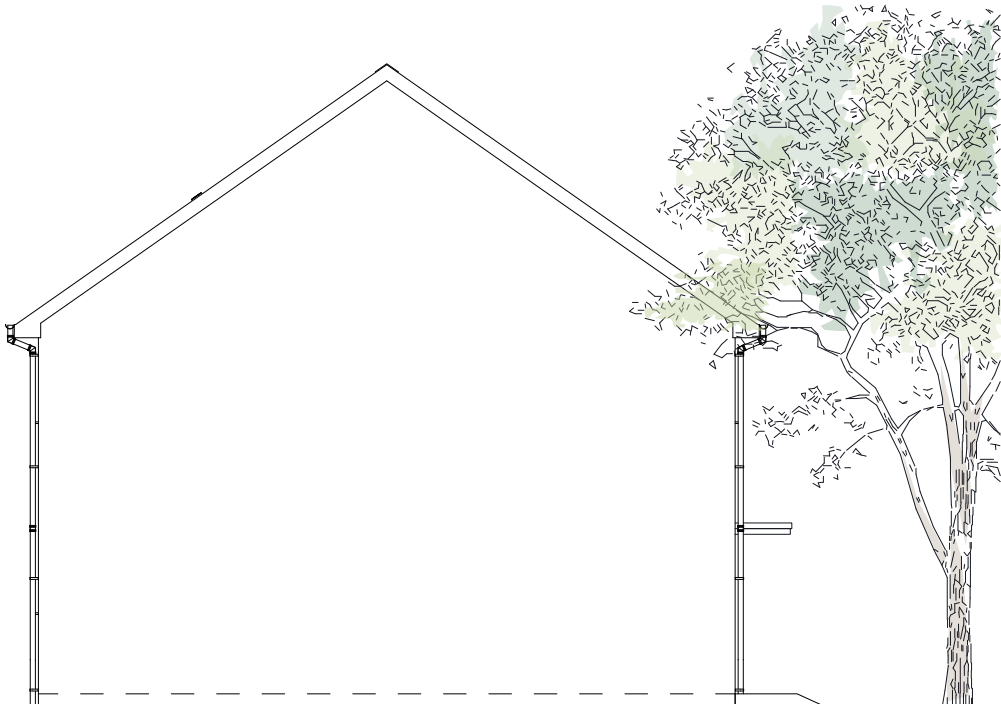

SIDE ELEVATION

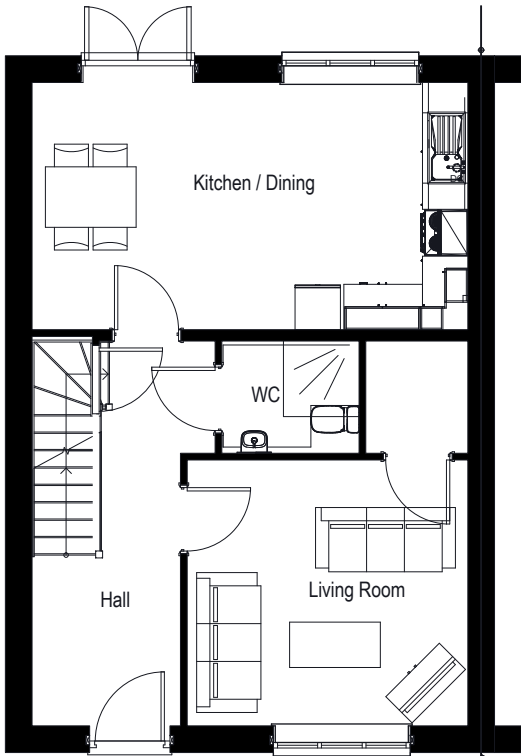

GROUND FLOOR

0 1 2 5m

PARCEL N, ARBORFIELD GREEN, WOKINGHAM - 4B5P END - BUFF BRICK

| PEGASUSGROUP.CO.UK | TEAM/DRAWN BY: ELR | APPROVED BY: THA | DATE: 01/07/2026 | SCALE: 1:100@A3 | DRWG: P22-1739_DE_O2_F_4B5P-1 | CLIENT: CREST NICHOLSON (CHILTERN) |


All Intellectual Property Rights (including but not limited to copyright) subsisting in or arising out of this drawing and the building works depicted are owned by Pegasus Planning Group Ltd (Pegasus Group) and may not be copied, adapted, disseminated, redistributed, reproduced and/or otherwise used without a written licence. Pegasus Group accepts no liability for any use of this drawing other than for its original purpose and by the original client except in circumstances where approval has been provided by Pegasus Group in writing. Use only written dimensions. Drawing prepared for planning application purposes only. Do not scale (or use) for construction, sales or any other purpose. Any queries to be reported to Pegasus Group for clarification. Copyright © Pegasus Planning Group Limited [2025]. Use of this drawing is subject to the Terms & Conditions available @ pegasusgroup.co.uk



FRONT ELEVATION



SIDE ELEVATION

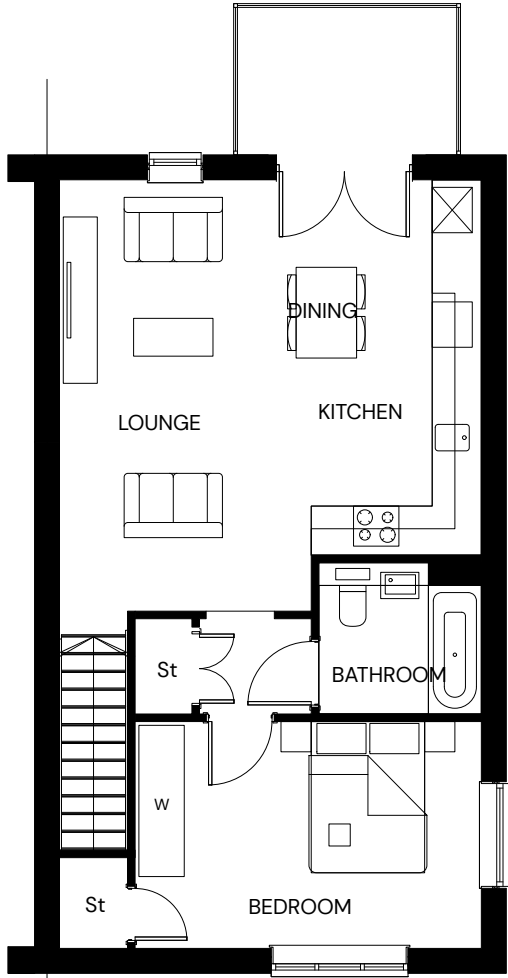


FIRST FLOOR



REAR ELEVATION



SIDE ELEVATION

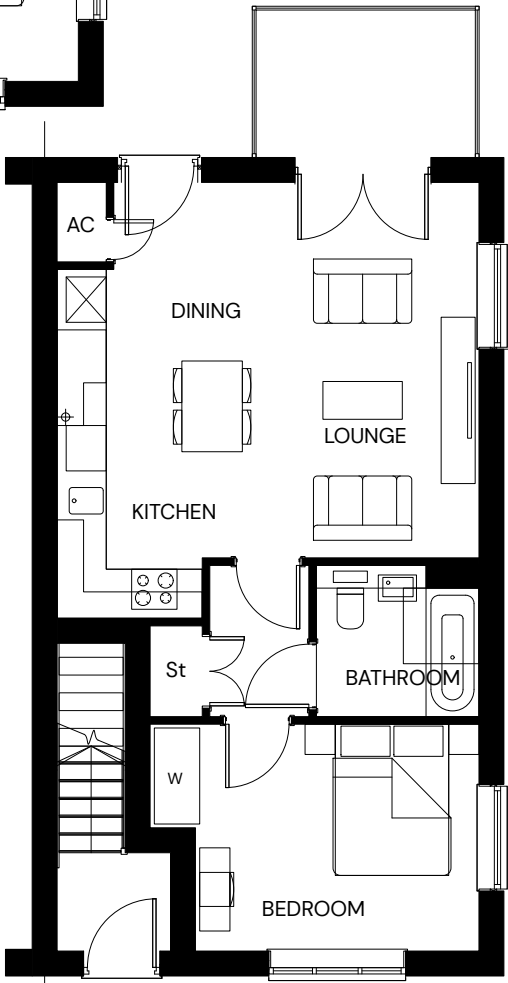

GROUND FLOOR

0 1 2 5m

PARCEL N, ARBORFIELD GREEN, WOKINGHAM – MAISONETTE 1 – BUFF BRICK

| PEGASUSGROUP.CO.UK | TEAM/DRAWN BY: ELR | APPROVED BY: THA | DATE: 01/07/2026 | SCALE: 1:100@A3 | DRWG: P22-1739_DE_O2_F_MAIL | CLIENT: CREST NICHOLSON (CHILTERN) |




All Intellectual Property Rights (including but not limited to copyright) subsisting in or arising out of this drawing and the building works depicted are owned by Pegasus Planning Group Ltd (Pegasus Group) and may not be copied, adapted, disseminated, redistributed, reproduced and/or otherwise used without a written licence. Pegasus Group accepts no liability for any use of this drawing other than for its original purpose and by the original client except in circumstances where approval for use has been provided by Pegasus Group in writing. Use only written dimensions. Drawing prepared for planning application purposes only. Do not scale (or use) for construction, sales or any other purpose. Any queries to be reported to Pegasus Group for clarification. Copyright © Pegasus Planning Group Limited [2025]. Use of this drawing is subject to the Terms & Conditions available @ pegasusgroup.co.uk



FRONT ELEVATION



SIDE ELEVATION

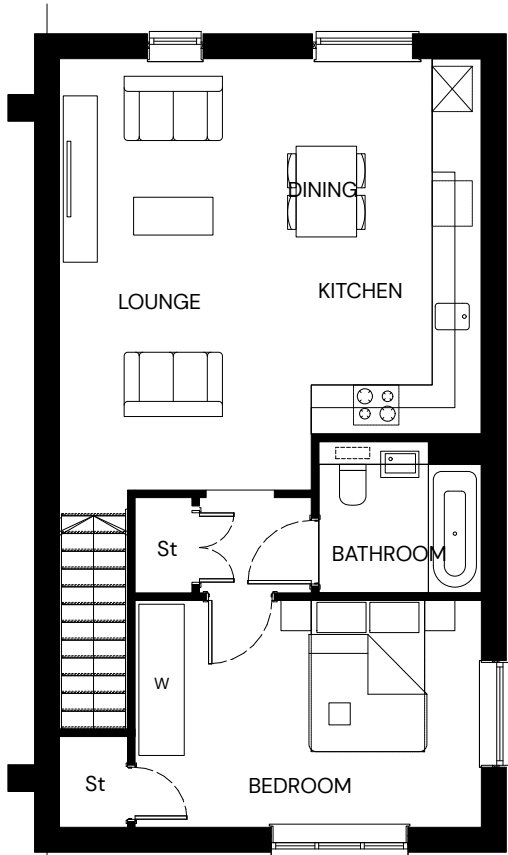


FIRST FLOOR



REAR ELEVATION



SIDE ELEVATION

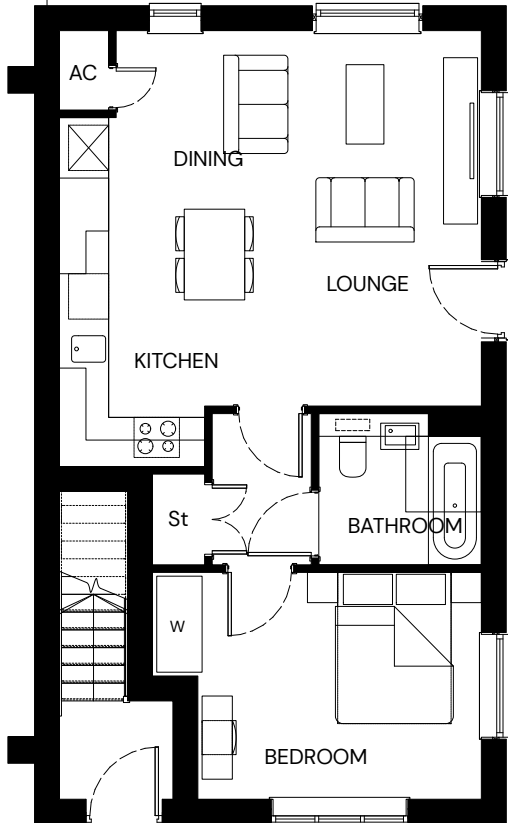



GROUND FLOOR

0 1 2 5m

PARCEL N, ARBORFIELD GREEN, WOKINGHAM – MAISONETTE 2 – BUFF BRICK

| PEGASUSGROUP.CO.UK | TEAM/DRAWN BY: ELR | APPROVED BY: THA | DATE: 01/07/2026 | SCALE: 1:100@A3 | DRWG: P22-1739_DE_02_F_MAI2 | CLIENT: CREST NICHOLSON (CHILTERN) |

All Intellectual Property Rights (including but not limited to copyright) subsisting in or arising out of this drawing and the building works depicted are owned by Pegasus Planning Group Ltd (Pegasus Group) and may not be copied, adapted, disseminated, redistributed, reproduced and/or otherwise used without a written licence. Pegasus Group accepts no liability for any use of this drawing other than for its original purpose and by the original client except in circumstances where approval for use has been provided by Pegasus Group in writing. Use only written dimensions. Drawing prepared for planning application purposes only. Do not scale (or use) for construction, sales or any other purpose. Any queries to be reported to Pegasus Group for clarification. Copyright © Pegasus Planning Group Limited [2025]. Use of this drawing is subject to the Terms & Conditions available @ pegasusgroup.co.uk

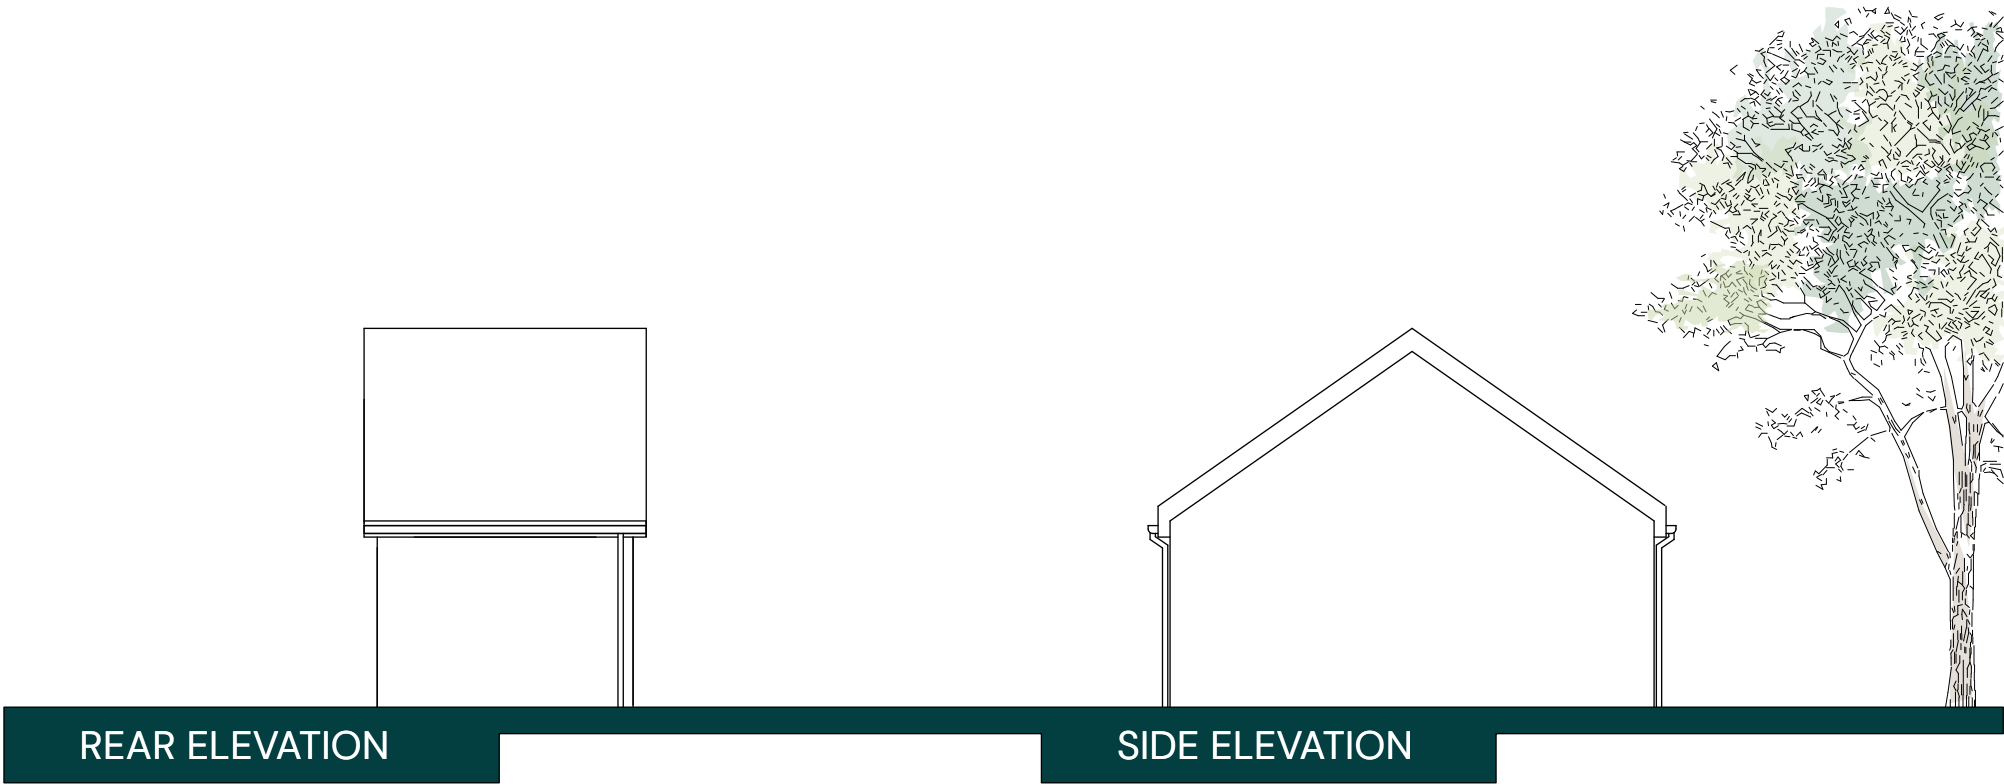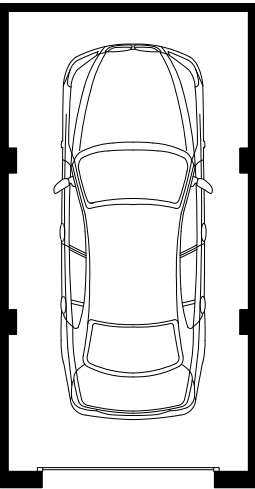


0 1 2 5m

PARCEL N, ARBORFIELD GREEN, WOKINGHAM – SINGLE GARAGE – RED BRICK


| PEGASUSGROUP.CO.UK | TEAM/DRAWN BY: ELR | APPROVED BY: THA | DATE: 01/07/2026 | SCALE: 1:100@A3 | DRWG: P22-1739_DE_O2_F_SG1 | CLIENT: CREST NICHOLSON (CHILTERN) |

All Intellectual Property Rights (including but not limited to copyright) subsisting in or arising out of this drawing and the building works depicted are owned by Pegasus Planning Group Ltd (Pegasus Group) and may not be copied, adapted, disseminated, redistributed, reproduced and/or otherwise used without a written licence. Pegasus Group accepts no liability for any use of this drawing other than for its original purpose and by the original client except in circumstances where approval for use has been provided by Pegasus Group in writing. Use only written dimensions. Drawing prepared for planning application purposes only. Do not scale (or use) for construction, sales or any other purpose. Any queries to be reported to Pegasus Group for clarification. Copyright © Pegasus Planning Group Limited [2025]. Use of this drawing is subject to the Terms & Conditions available @ pegasusgroup.co.uk



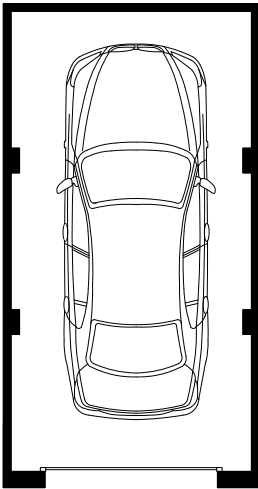

FLOOR PLAN

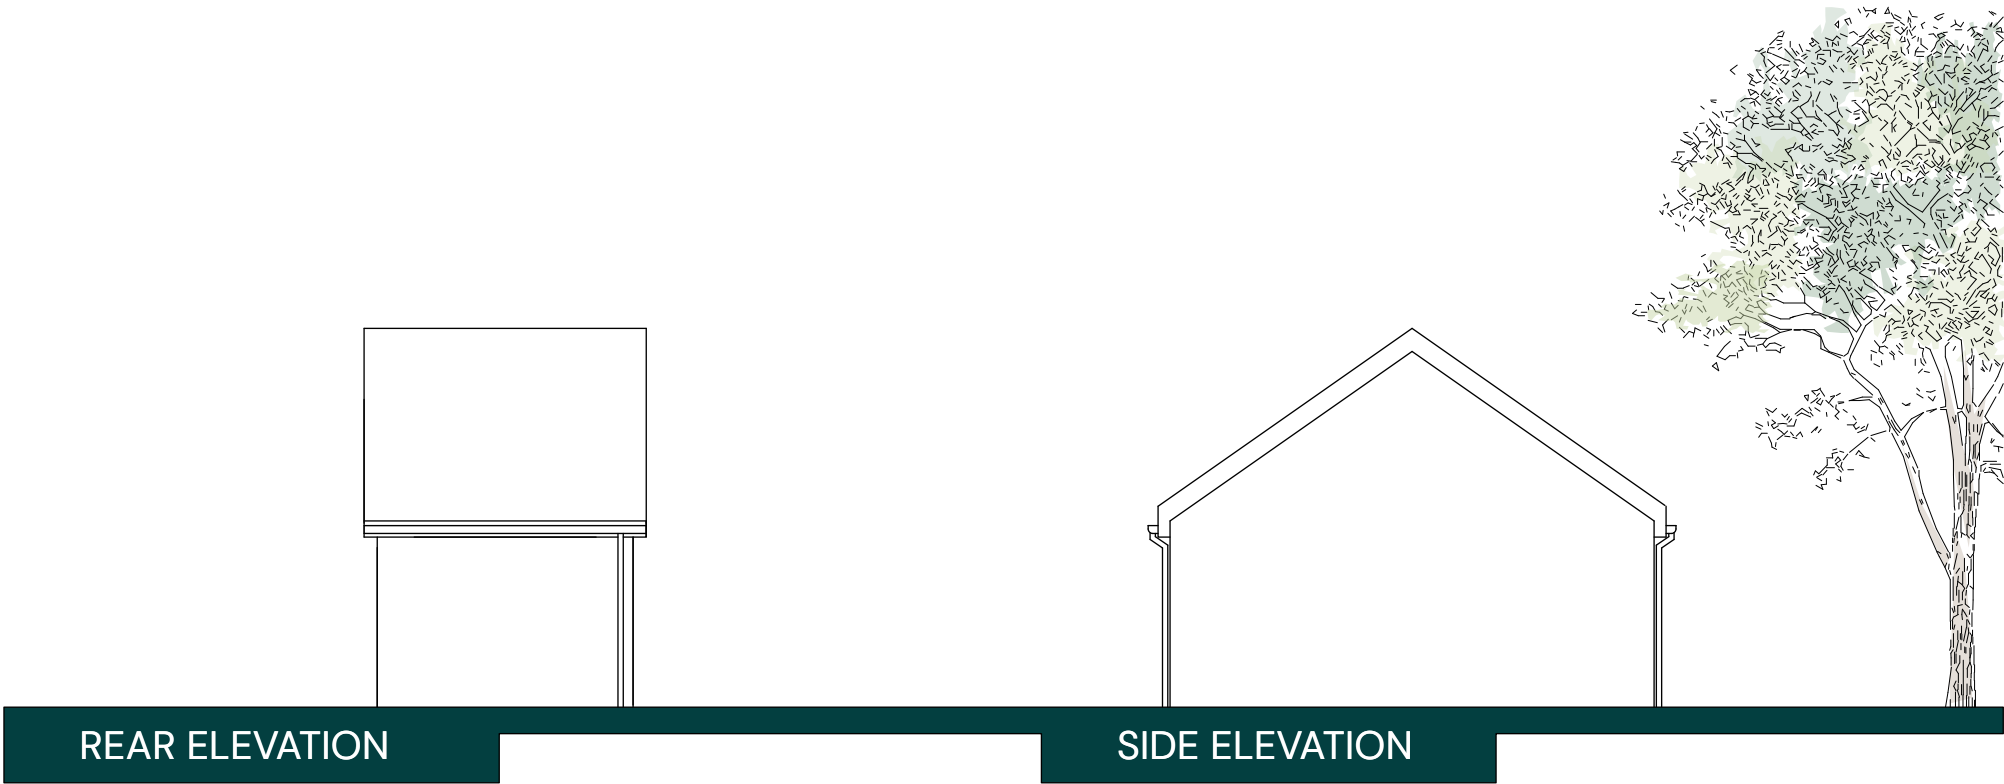


0 1 2 5m


PARCEL N, ARBORFIELD GREEN, WOKINGHAM – SINGLE GARAGE – BUFF BRICK

| PEGASUSGROUP.CO.UK | TEAM/DRAWN BY: ELR | APPROVED BY: THA | DATE: 01/07/2026 | SCALE: 1:100@A3 | DRWG: P22-1739_DE_O2_F_SG2 | CLIENT: CREST NICHOLSON (CHILTERN) |

All Intellectual Property Rights (including but not limited to copyright) subsisting in or arising out of this drawing and the building works depicted are owned by Pegasus Planning Group Ltd (Pegasus Group) and may not be copied, adapted, disseminated, redistributed, reproduced and/or otherwise used without a written licence. Pegasus Group accepts no liability for any use of this drawing other than for its original purpose and by the original client except in circumstances where approval for use has been provided by Pegasus Group in writing. Use only written dimensions. Drawing prepared for planning application purposes only. Do not scale (or use) for construction, sales or any other purpose. Any queries to be reported to Pegasus Group for clarification. Copyright © Pegasus Planning Group Limited [2025]. Use of this drawing is subject to the Terms & Conditions available @ pegasusgroup.co.uk

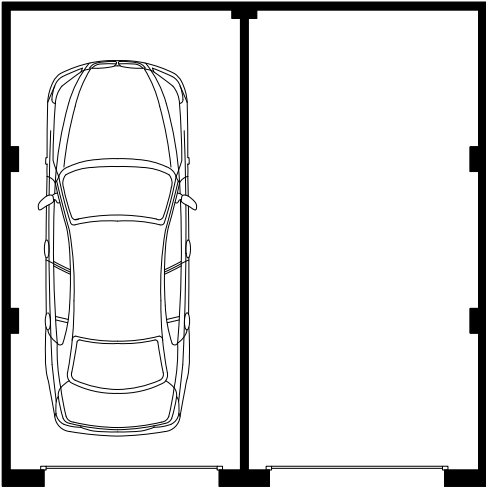

FLOOR PLAN

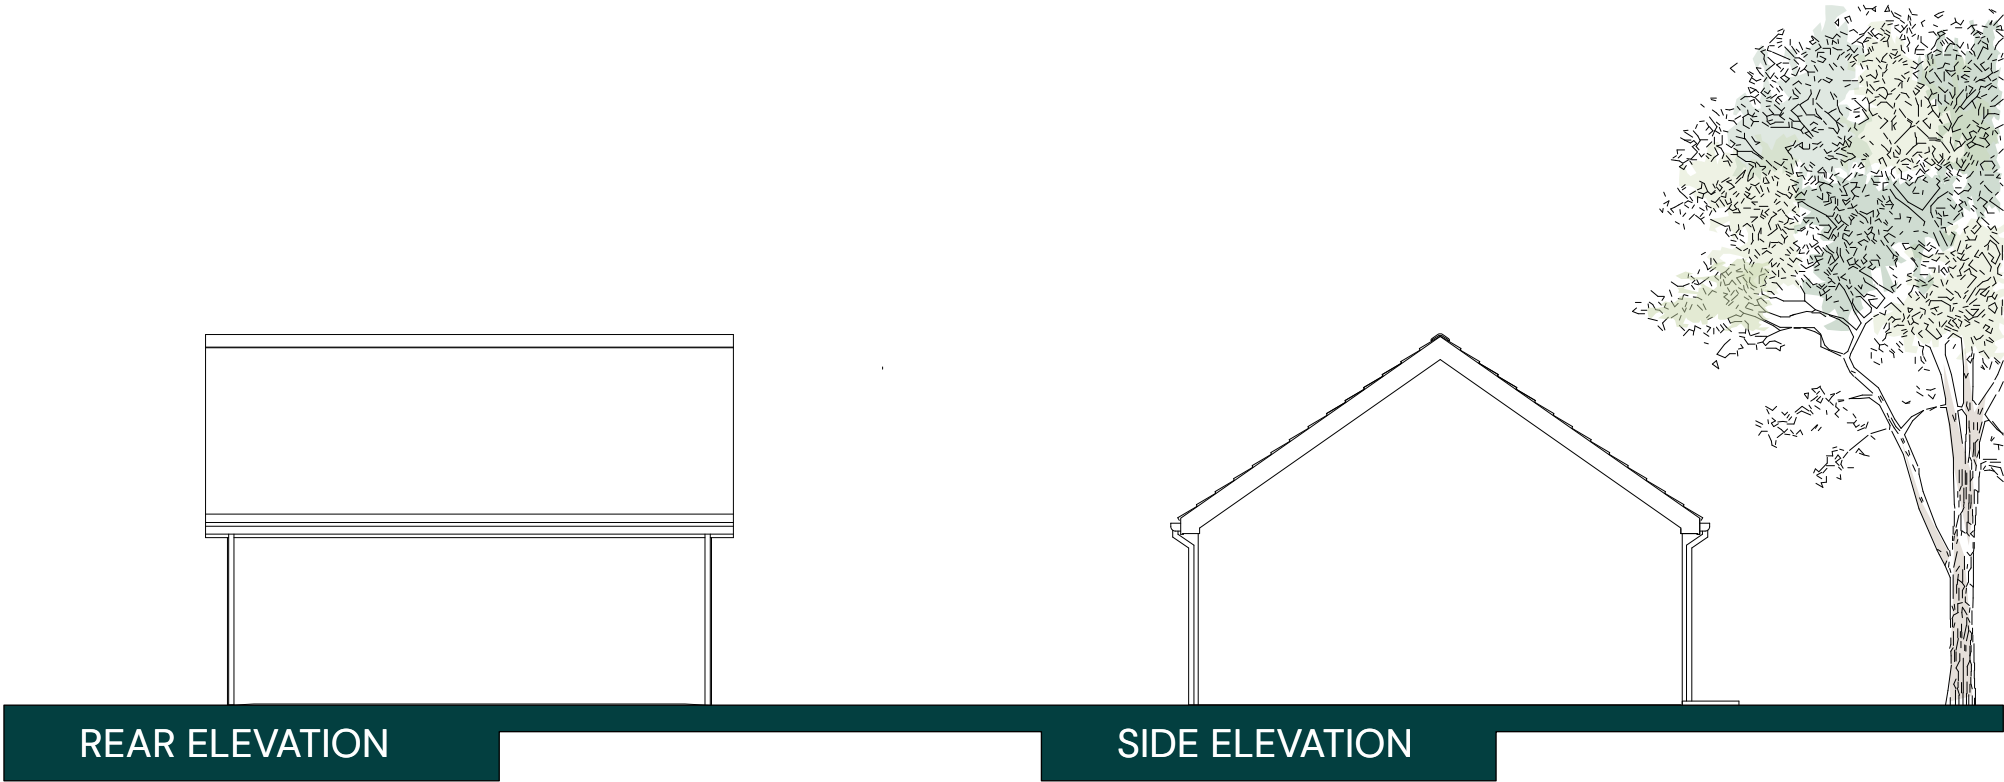

PARCEL N, ARBORFIELD GREEN, WOKINGHAM – DOUBLE GARAGE – BUFF BRICK

| PEGASUSGROUP.CO.UK | TEAM/DRAWN BY: ELR | APPROVED BY: THA | DATE: 01/07/2026 | SCALE: 1:100@A3 | DRWG: P22-1739_DE_O2_F_DG1 | CLIENT: CREST NICHOLSON (CHILTERN) |


All Intellectual Property Rights (including but not limited to copyright) subsisting in or arising out of this drawing and the building works depicted are owned by Pegasus Planning Group Ltd (Pegasus Group) and may not be copied, adapted, disseminated, redistributed, reproduced and/or otherwise used without a written licence. Pegasus Group accepts no liability for any use of this drawing other than for its original purpose and by the original client except in circumstances where approval for use has been provided by Pegasus Group in writing. Use only written dimensions. Drawing prepared for planning application purposes only. Do not scale (or use) for construction, sales or any other purpose. Any queries to be reported to Pegasus Group for clarification. Copyright © Pegasus Planning Group Limited [2025]. Use of this drawing is subject to the Terms & Conditions available @ pegasusgroup.co.uk




FRONT ELEVATION



SIDE ELEVATION

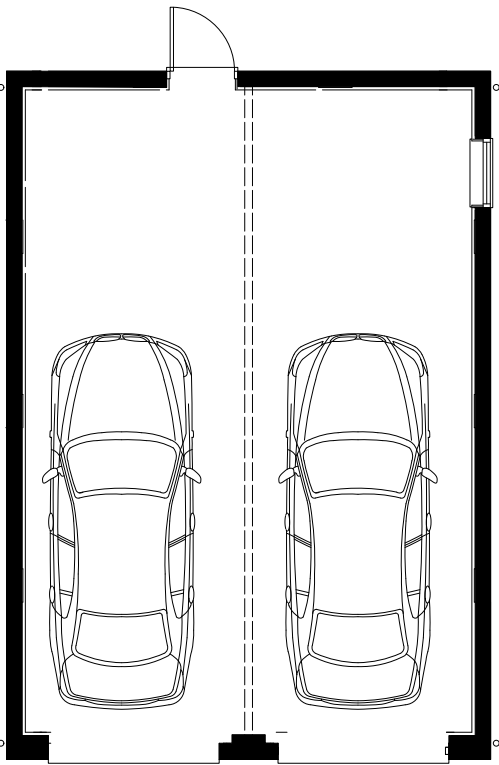

FLOOR PLAN

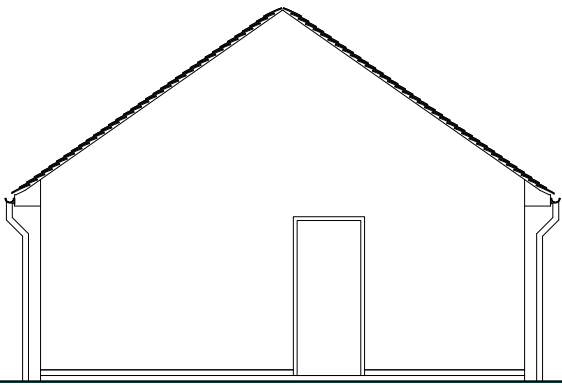

REAR ELEVATION



SIDE ELEVATION




PARCEL N, ARBORFIELD GREEN, WOKINGHAM – SALES GARAGE – BUFF BRICK

| PEGASUSGROUP.CO.UK | TEAM/DRAWN BY: ELR | APPROVED BY: THA | DATE: 01/07/2026 | SCALE: 1:100@A3 | DRWG: P22-1739_DE_O2_F_SAL | CLIENT: CREST NICHOLSON (CHILTERN) |

All Intellectual Property Rights (including but not limited to copyright) subsisting in or arising out of this drawing and the building works depicted are owned by Pegasus Planning Group Ltd (Pegasus Group) and may not be copied, adapted, disseminated, redistributed, reproduced and/or otherwise used without a written licence. Pegasus Group accepts no liability for any use of this drawing other than for its original purpose and by the original client except in circumstances where approval for use has been provided by Pegasus Group in writing. Use only written dimensions. Drawing prepared for planning application purposes only. Do not scale (or use) for construction, sales or any other purpose. Any queries to be reported to Pegasus Group for clarification. Copyright © Pegasus Planning Group Limited [2025]. Use of this drawing is subject to the Terms & Conditions available @ pegasusgroup.co.uk



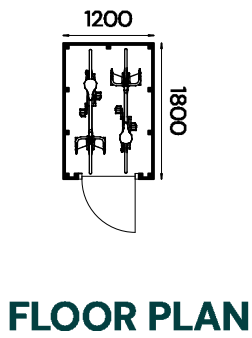

PARCEL N, ARBORFIELD GREEN, WOKINGHAM – BIKE STORE

| PEGASUSGROUP.CO.UK | TEAM/DRAWN BY: ELR | APPROVED BY: THA | DATE: 01/07/2026 | SCALE: 1:100@A3 | DRWG: P22-1739_DE_02_F_BIK1 | CLIENT: CREST NICHOLSON (CHILTERN) |

All Intellectual Property Rights (including but not limited to copyright) subsisting in or arising out of this drawing and the building works depicted are owned by Pegasus Planning Group Ltd (Pegasus Group) and may not be copied, adapted, disseminated, redistributed, reproduced and/or otherwise used without a written licence. Pegasus Group accepts no liability for any use of this drawing other than for its original purpose and by the original client except in circumstances where approval for use has been provided by Pegasus Group in writing. Use only written dimensions. Drawing prepared for planning application purposes only. Do not scale (or use) for construction, sales or any other purpose. Any queries to be reported to Pegasus Group for clarification. Copyright © Pegasus Planning Group Limited [2025]. Use of this drawing is subject to the Terms & Conditions available @ pegasusgroup.co.uk



No matter the project, no matter the challenge,
you can rely on us to find solutions, to get things done,
to get things **Expertly Done.**

Our Offices

BIRMINGHAM

T 0121 308 9570
Birmingham@pegasusgroup.co.uk

BRISTOL NORTH & CENTRAL

T 01454 625 945
Bristol@pegasusgroup.co.uk

CAMBRIDGE

T 01223 202 100
Cambridge@pegasusgroup.co.uk

CIRENCESTER

T 01285 641 717
Cirencester@pegasusgroup.co.uk

EAST MIDLANDS

T 01509 670 806
EastMidlands@pegasusgroup.co.uk

EDINBURGH

T 0131 589 2774
Edinburgh@pegasusgroup.co.uk

GLASGOW

T 0141 393 0070
Glasgow@pegasusgroup.co.uk

LEEDS

T 0113 287 8200
Leeds@pegasusgroup.co.uk

LICHFIELD

T 0121 308 9570
Lichfield@pegasusgroup.co.uk

LIVERPOOL

T 0151 317 5220
Liverpool@pegasusgroup.co.uk

LONDON

T 020 3897 1110
London@pegasusgroup.co.uk

MANCHESTER

T 0161 393 3399
Manchester@pegasusgroup.co.uk

NEWCASTLE

T 0191 917 6700
Newcastle@pegasusgroup.co.uk

SOLENT

T 023 8254 2777
Solent@pegasusgroup.co.uk

GROUP SERVICES

T 0333 0160777
enquiries@pegasusgroup.co.uk

Expertly Done.

PLANNING | DESIGN | ENVIRONMENT | HERITAGE | ECONOMICS
TRANSPORT & INFRASTRUCTURE | BUILDING SURVEYING | BIODIVERSITY

Pegasus Group is a trading name of Pegasus Planning Group Limited (07277000) registered in England and Wales
Registered Office: 33 Sheep Street, Cirencester, GL7 1RQ