





1 Thorndale Road North, Hillsborough Road, Carryduff, Belfast BT8 8HY.
Tel: 028 9081 4106 Mobile: 077 2007 7465 E-mail: info@garageplans.co.uk




**Standard Garage 7m x 10m
(7.6m x 10.6m Externally)
Plan Set No 70100B40LLBS
Serial Number: 243031200446**

 


ELECTRICAL SYMBOLS

 

GaragePlans.co.uk	
1 Thorndale Road North, Hillsborough Road, Carryduff, Belfast BT8 8HY Mobile: 077 2007 7465 Email: info@garageplans.co.uk Website: www.garageplans.co.uk	
Standard Garage 7m x 10m (7.6m x 10.6m Externally) Plan Set No 70100B40LLBS	Mike Heard Spring Copse Julkas Lane Arborfield Wokingham RG2 9JJ
Scale: 1:50	Serial No: 2026-060001
	Sheet No: 1 of 9

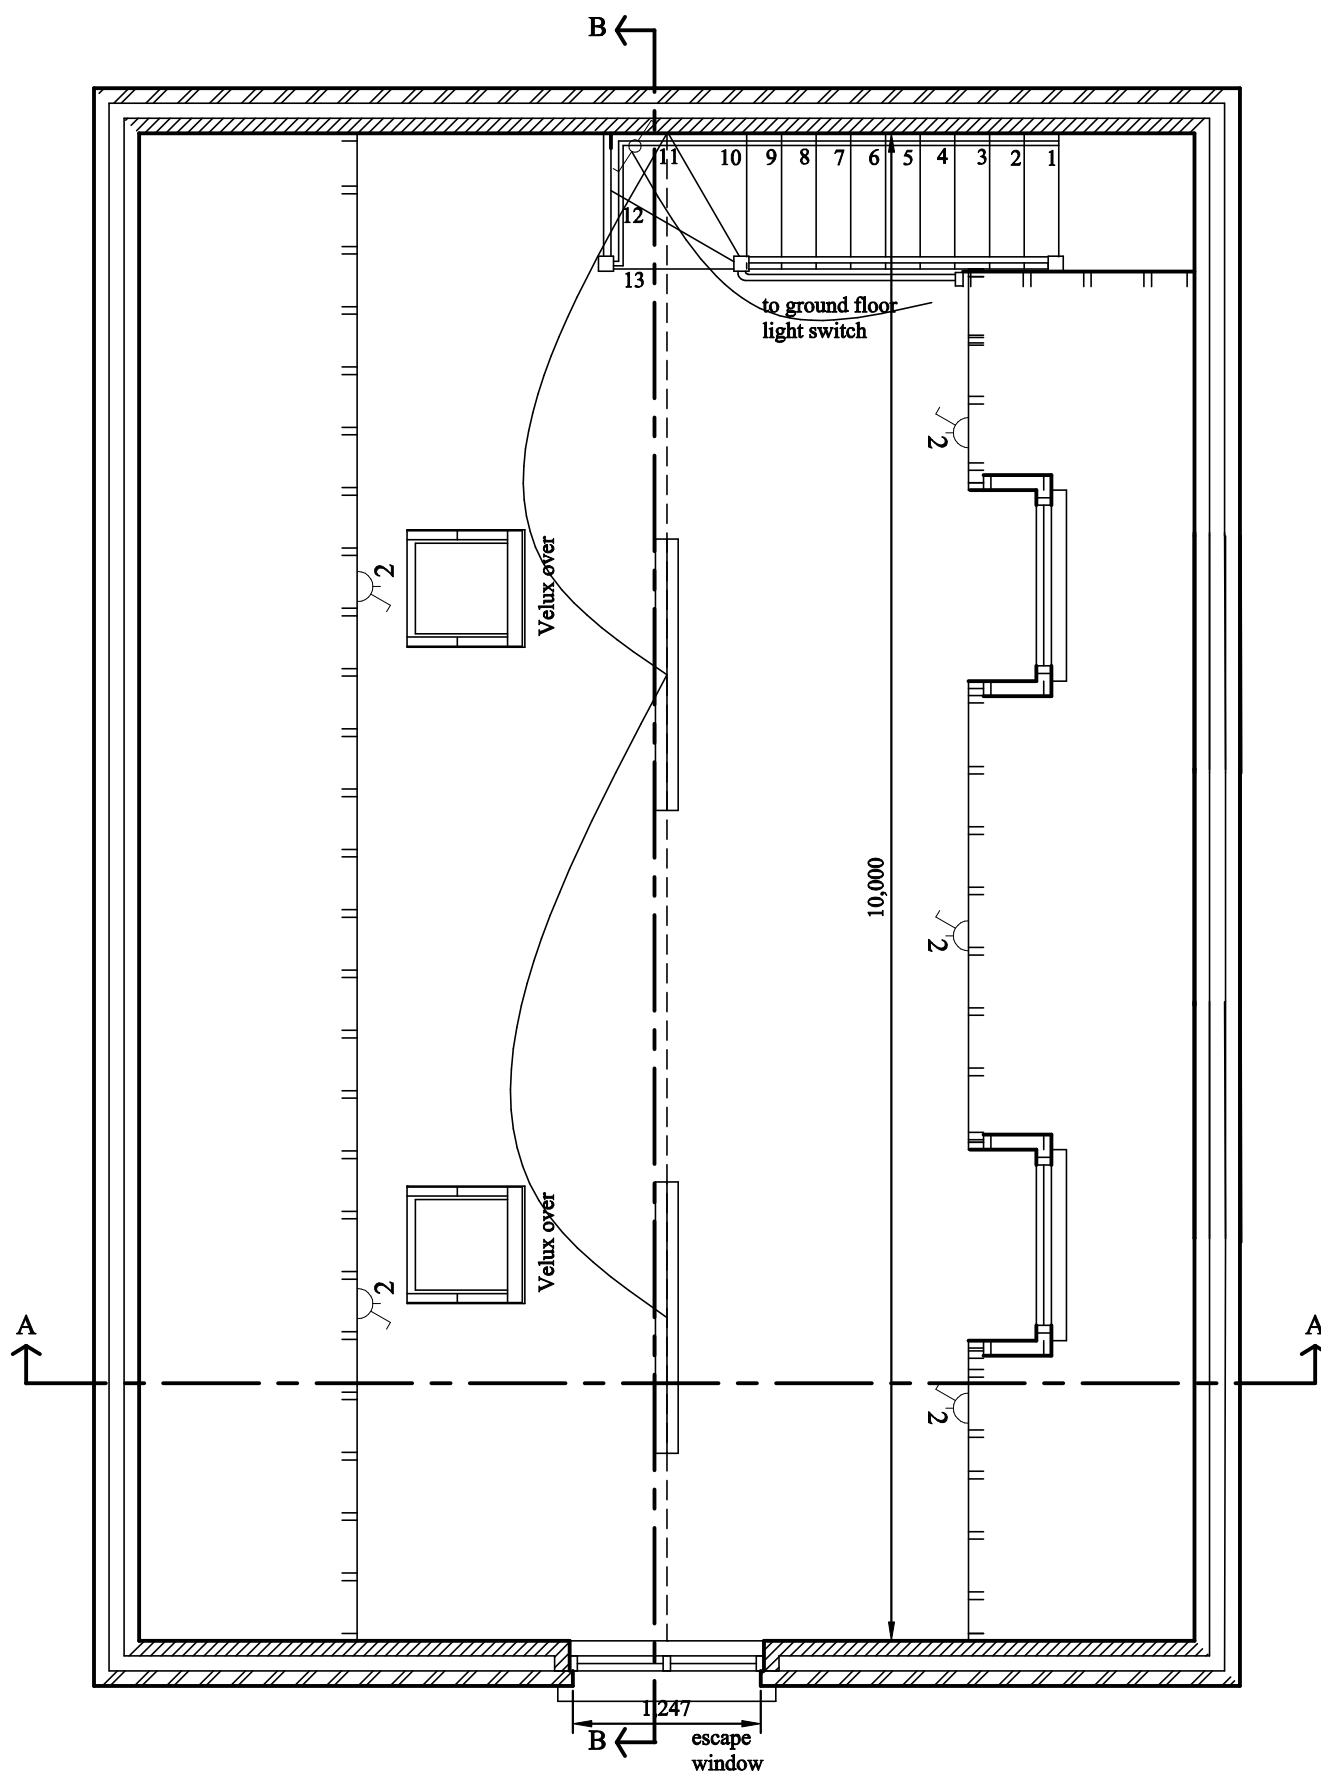




First Floor Plan

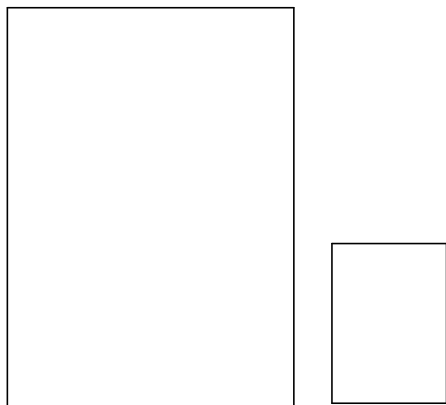




The above garage outlines can be used to trace onto a site plan to locate the garage on the site



GaragePlans.co.uk	
1 Thorndale Road North, Hillsborough Road, Carryduff, Belfast BT8 8HY Mobile: 077 2007 7465 Email: info@garageplans.co.uk Website: www.garageplans.co.uk	
Standard Garage 7m x 10m (7.6m x 10.6m Externally) Plan Set No 70100B40LLBS	Mike Heard Spring Copse Julkes Lane Arborfield Wokingham RG2 9JJ
Scale: 1:50	Serial No: 2026-060001
Sheet No: 2 of 9	

 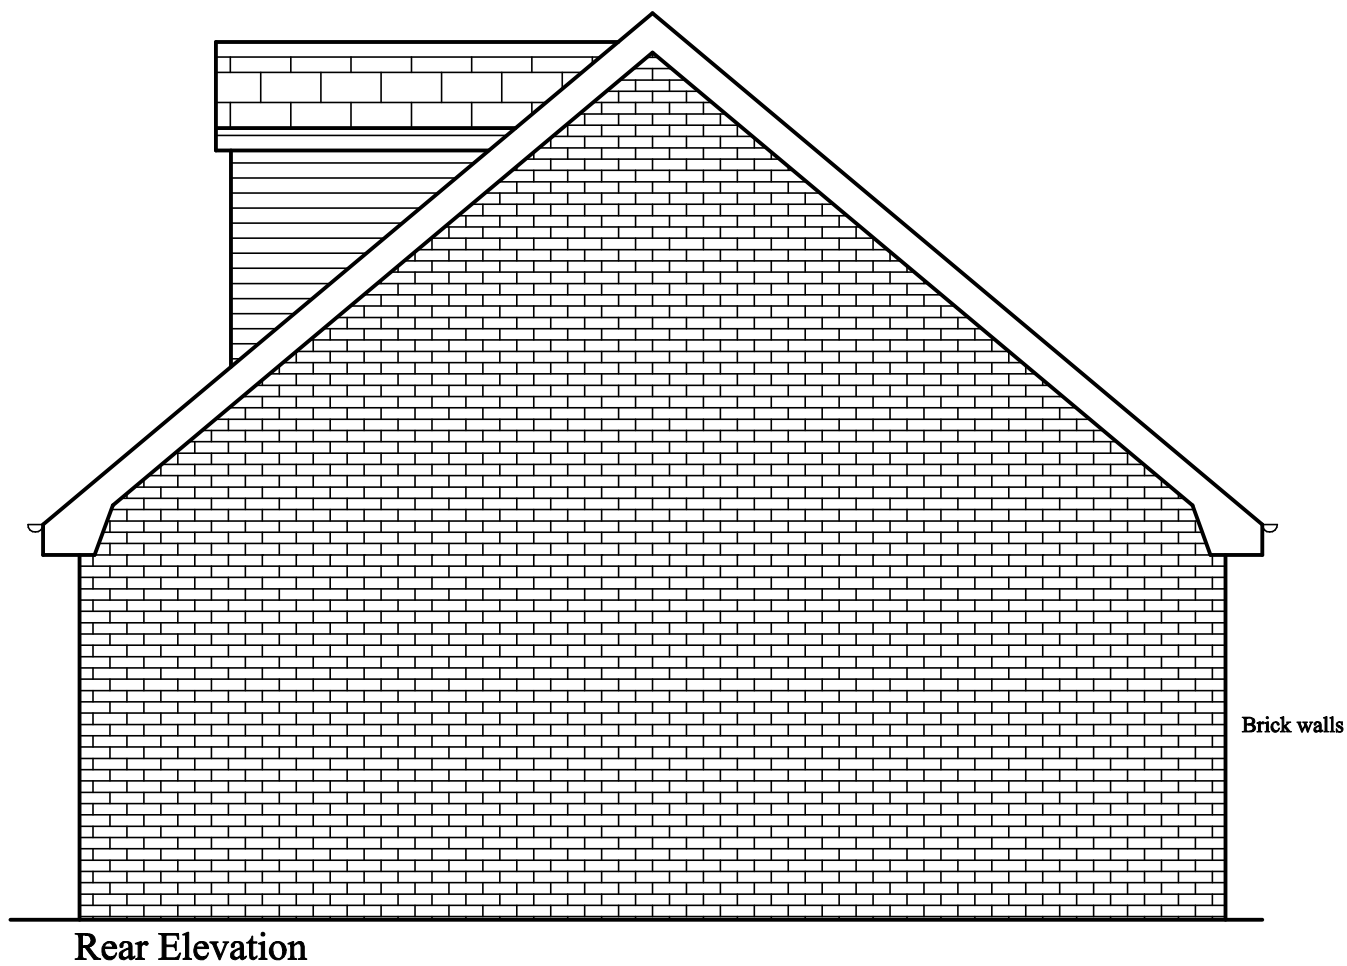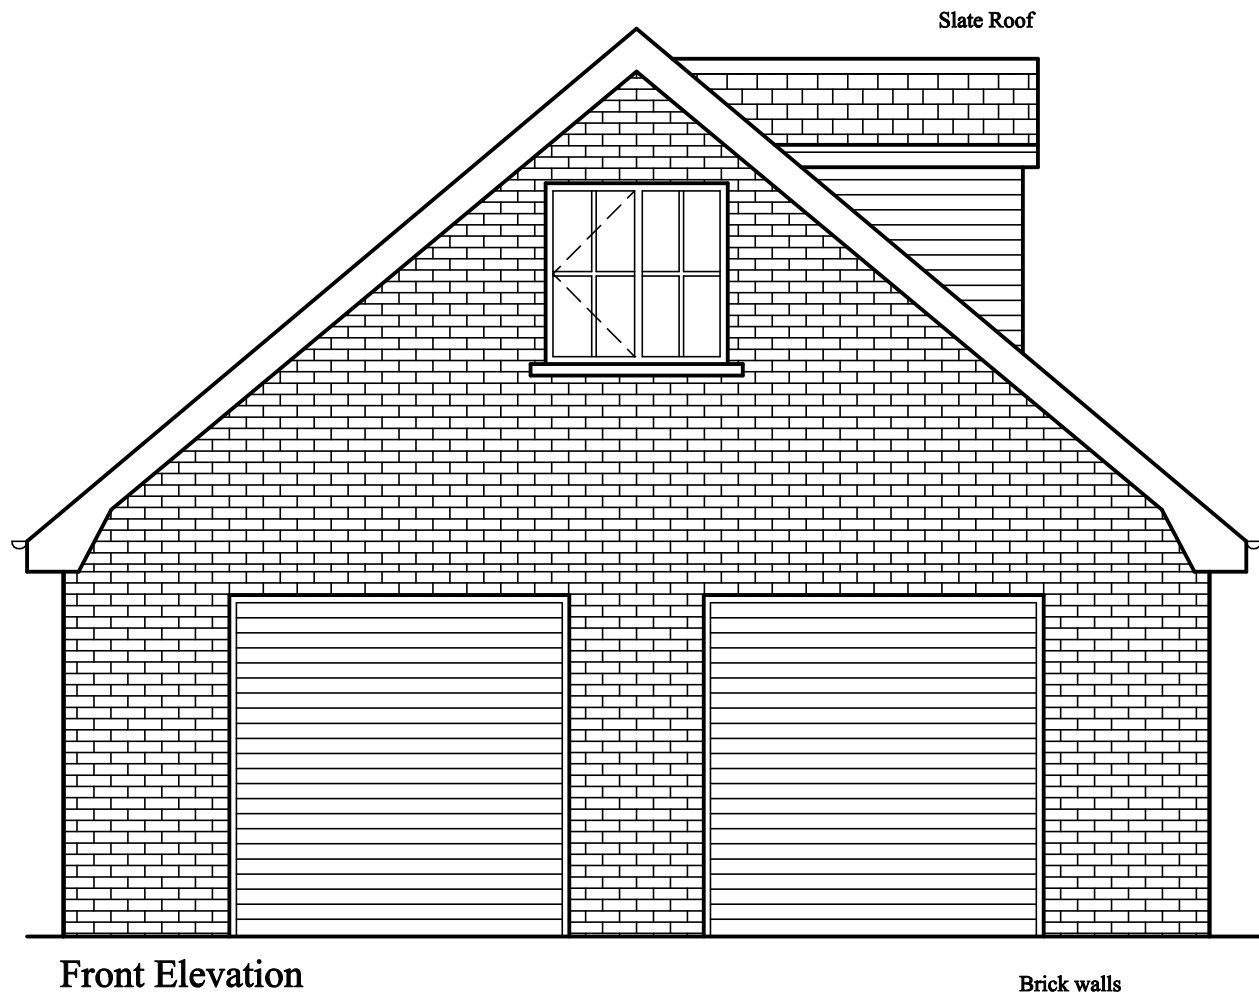

GaragePlans.co.uk	
1 Thorndale Road North, Hillsborough Road, Carryduff, Belfast BT8 8HY Mobile: 077 2007 7465 Email: info@garageplans.co.uk Website: www.garageplans.co.uk	
Standard Garage 7m x 10m (7.6m x 10.6m Externally) Plan Set No 70100B40LLBS	Mike Heard Spring Copse Julkes Lane Arborfield Wokingham RG2 9JJ
Scale: 1:50	Serial No: 2026-060001
	Sheet No: 6 of 9

 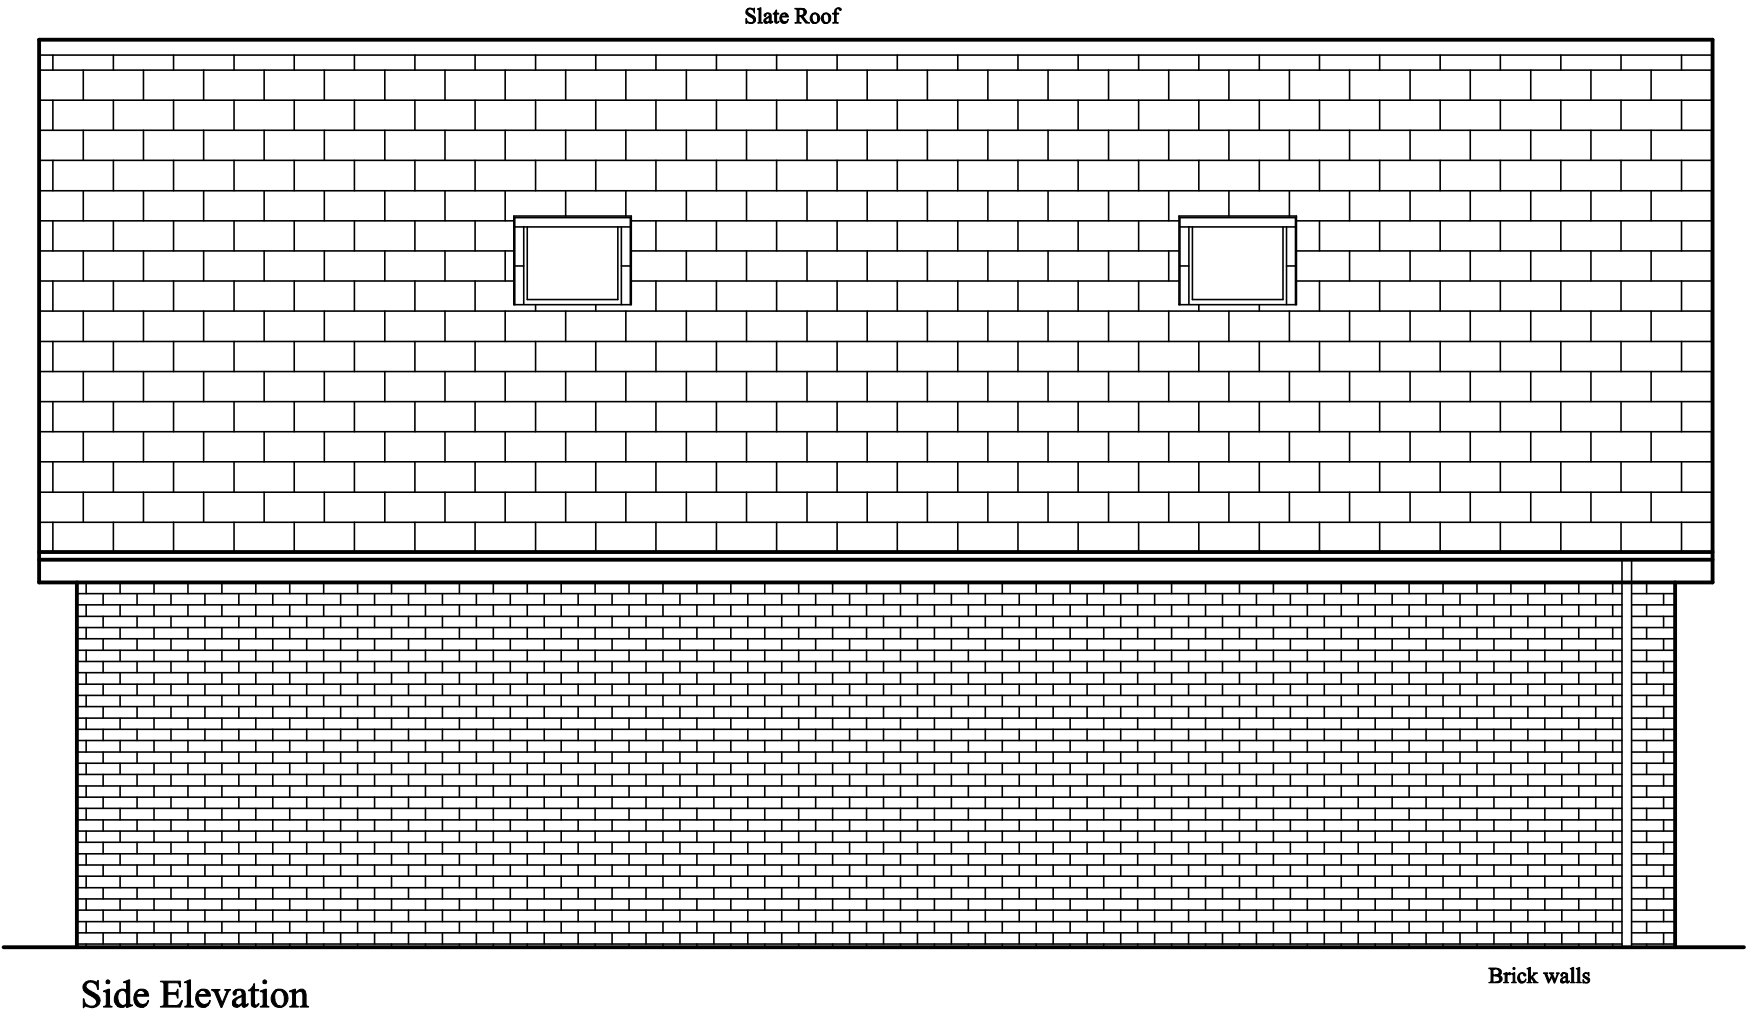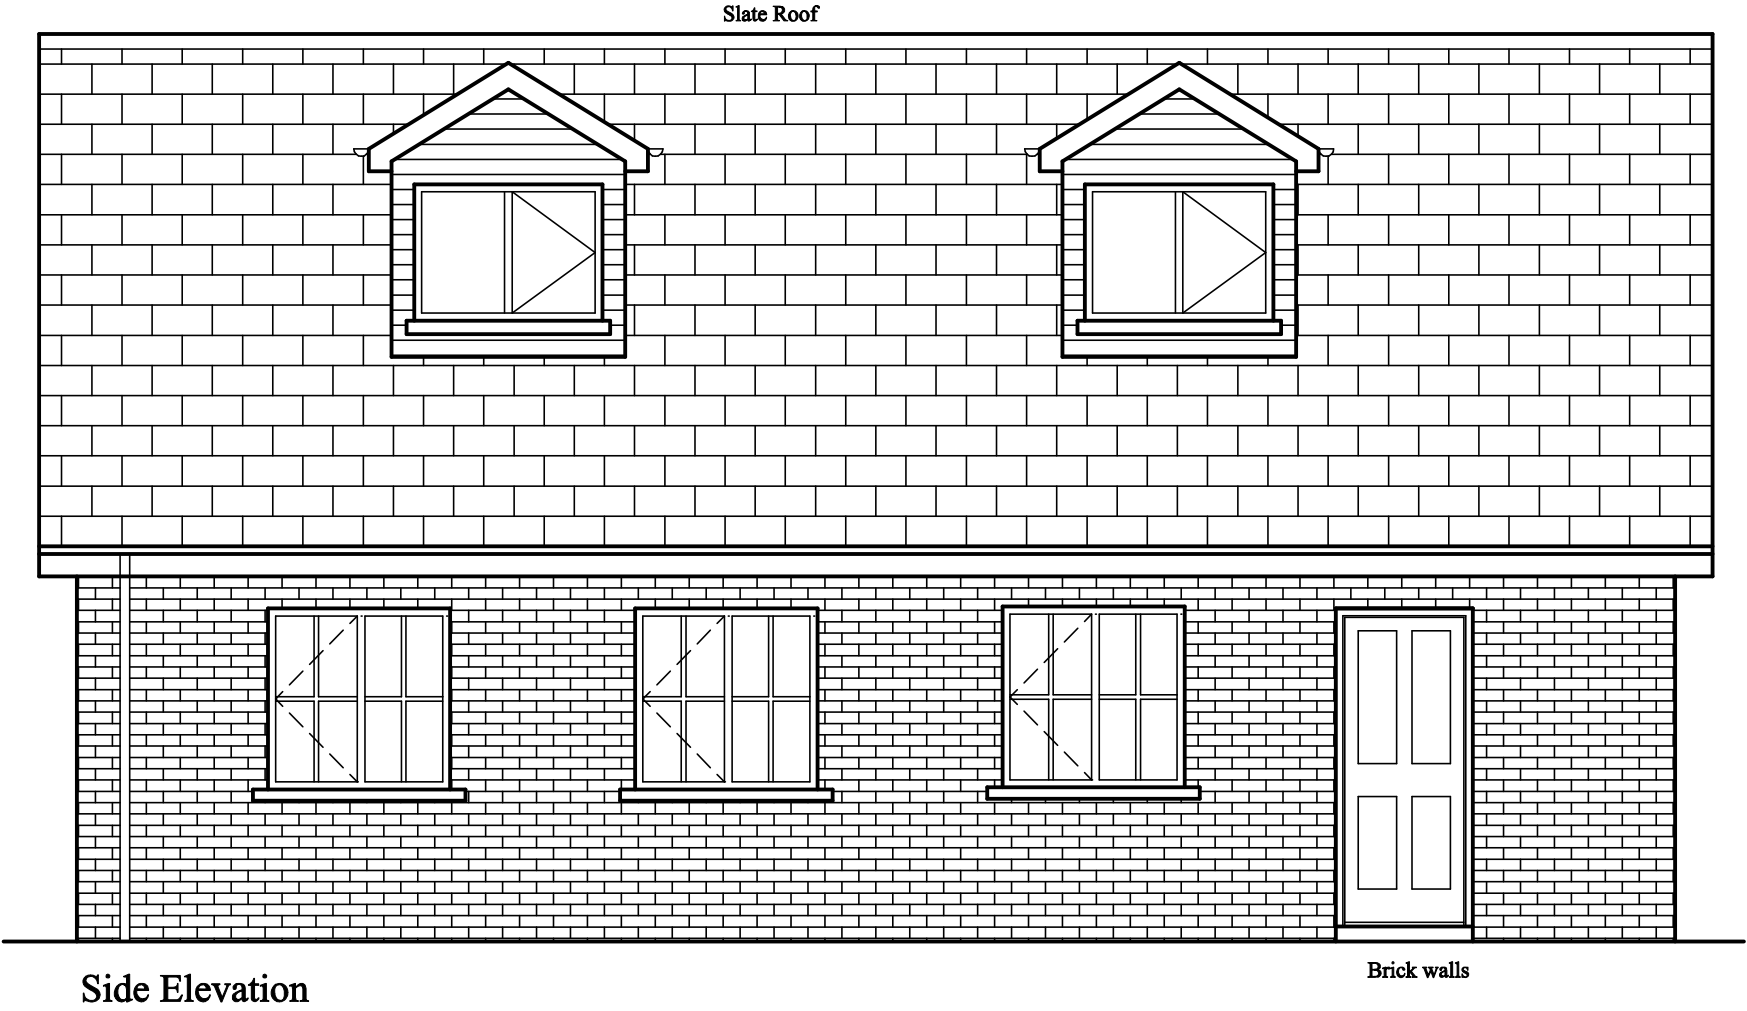

GaragePlans.co.uk	
1 Thorndale Road North, Hillsborough Road, Carryduff, Belfast BT8 8HY Mobile: 077 2007 7465 Email: info@garageplans.co.uk Website: www.garageplans.co.uk	
Standard Garage 7m x 10m (7.6m x 10.6m Externally) Plan Set No 70100B40LLBS	Mike Heard Spring Copse Julkes Lane Arborfield Wokingham RG2 9JJ
Scale: 1:50	Serial No: 2026-060001
	Sheet No: 7 of 9